


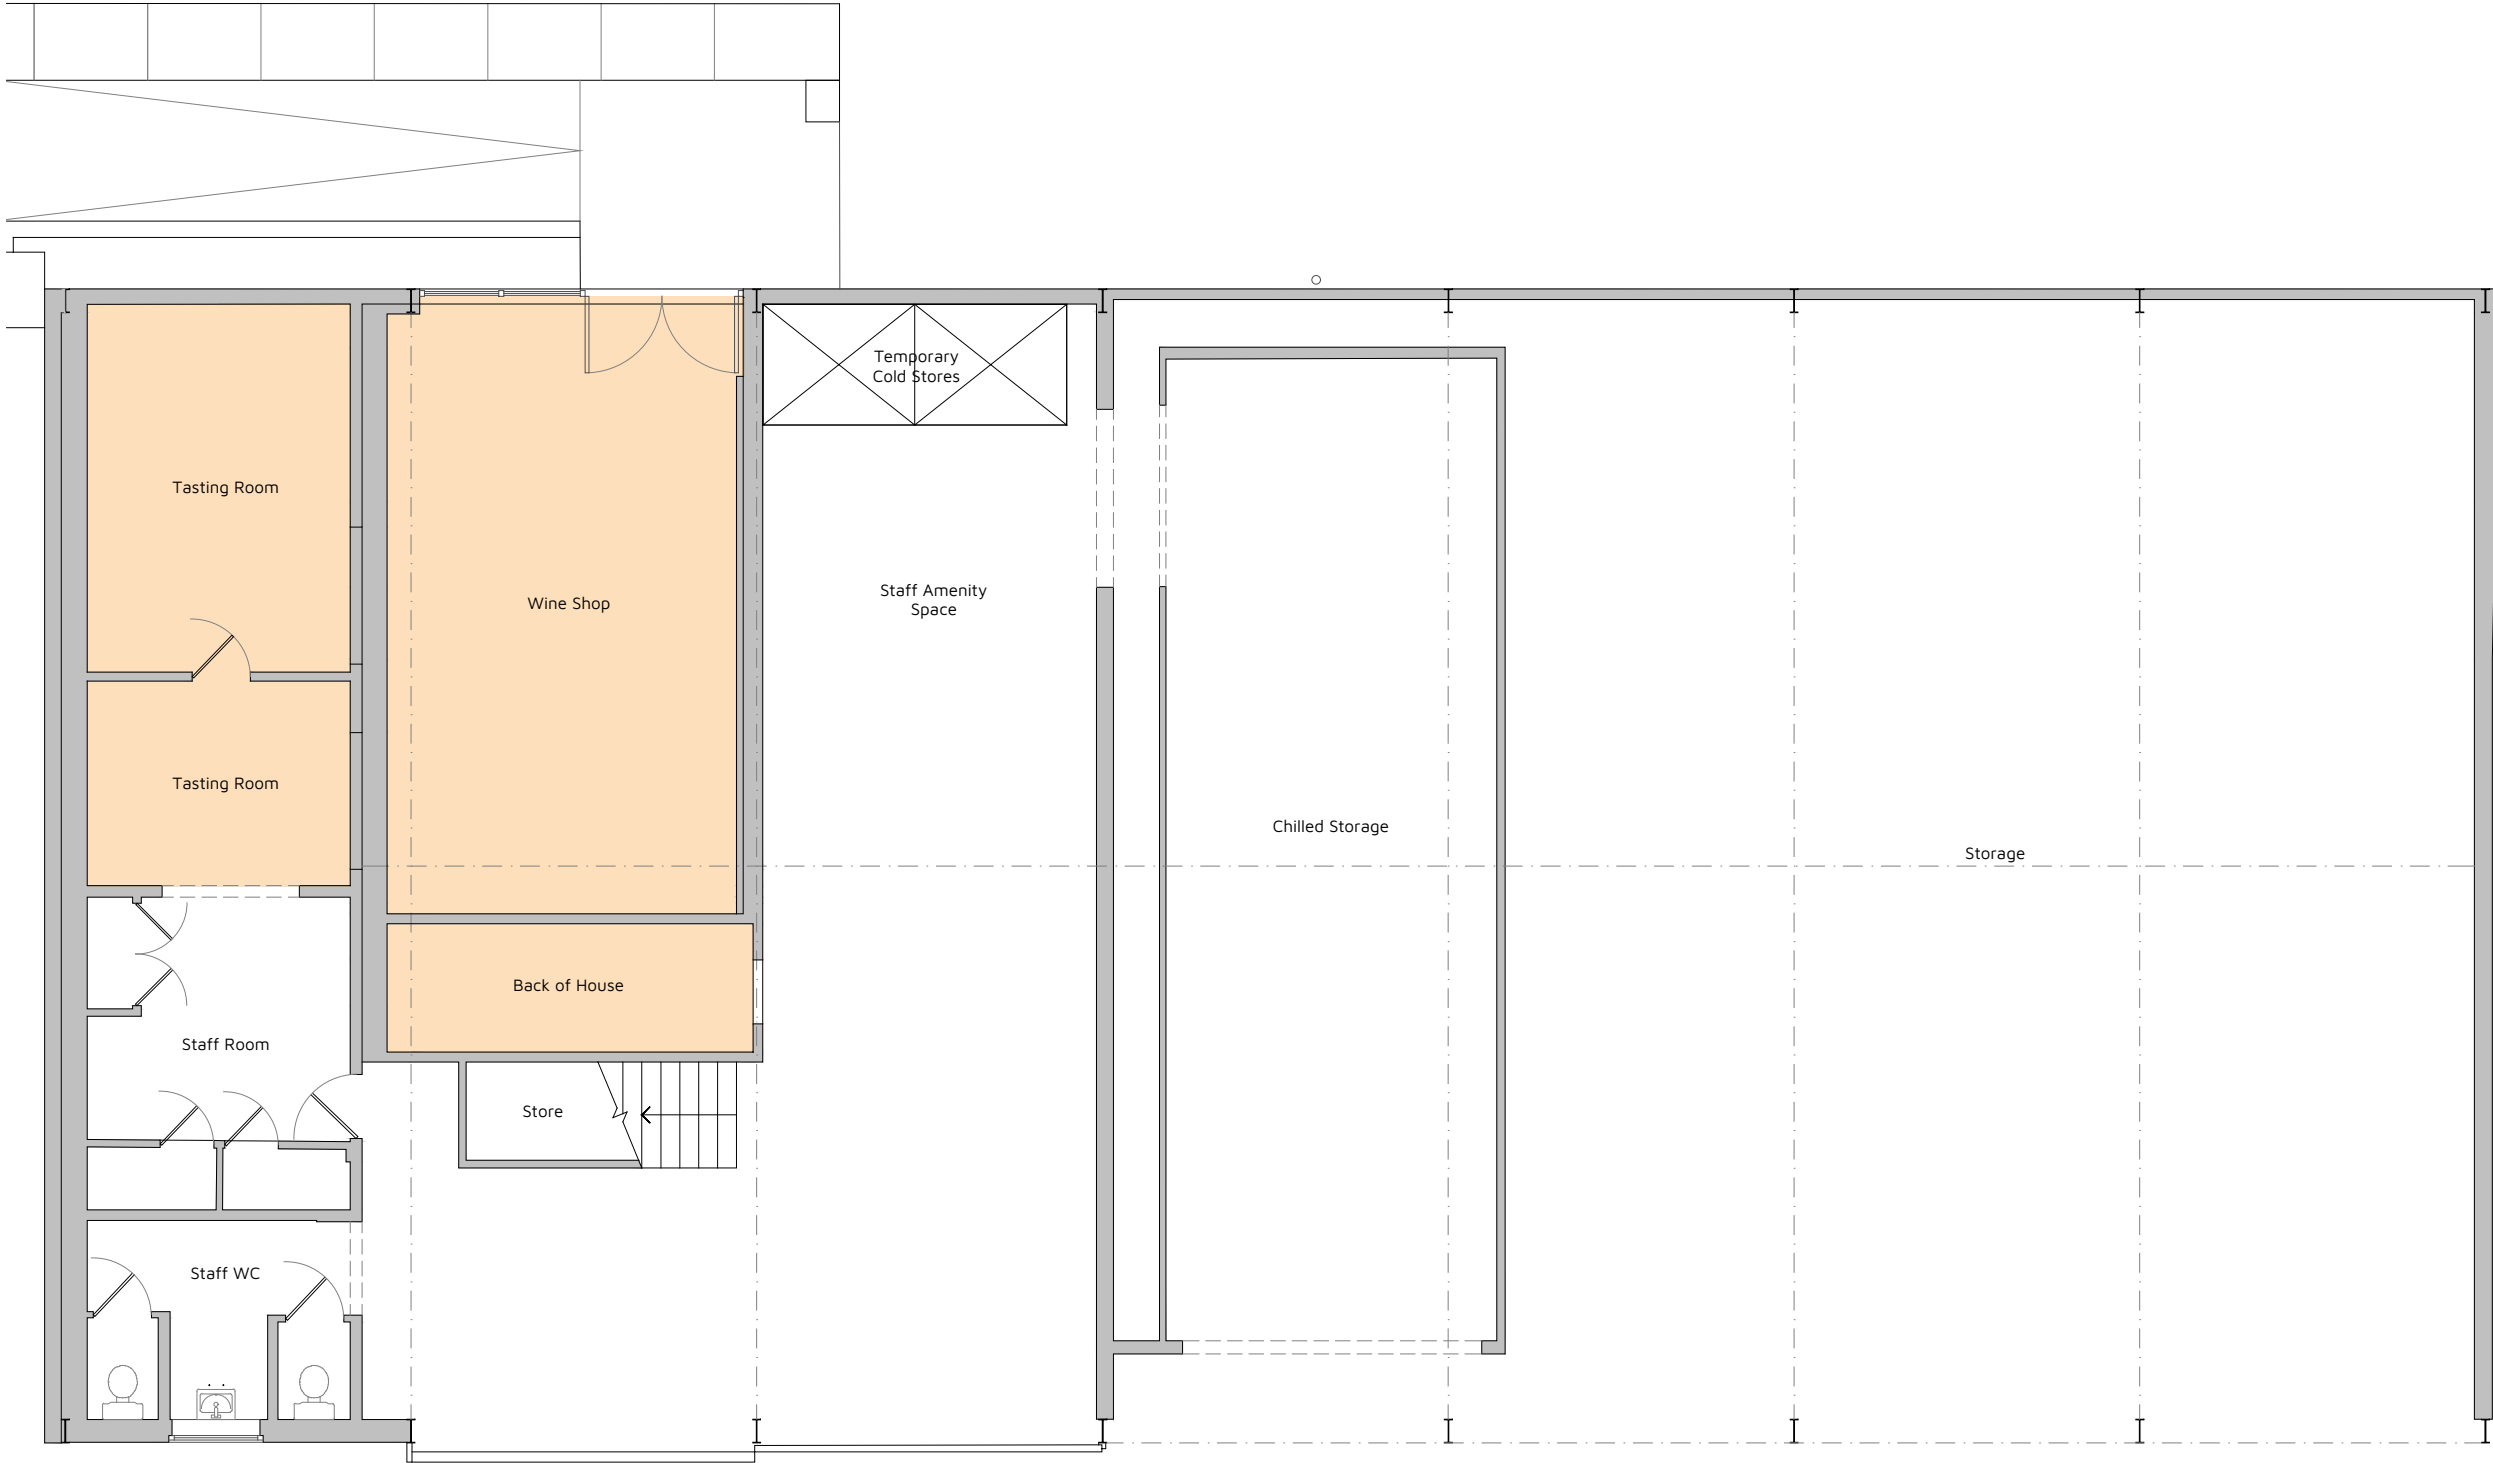

Existing/Proposed Ground Floor Plan
1:100 @ A3

0 1 2 3 4 5
5.01 m
Metres (1:100)

Ground Floor GIA: 465.6sqm
Retail Space GIA: 72.4sqm

N

Rev:	Reason:	Date:
Client:		
VINEYARD FARMS		
Project:		
CELLAR DOOR, LUDESDOWN, GRAVESEND, KENT, DA13 OXE		
Title:		
EXISTING/PROPOSED GROUND FLOOR PLAN		
Drawing No:	Rev:	Scale:
DHA/35449/102		1:100
		AUG 2025
		
Eclipse House, Eclipse Park, Sittingbourne Road Maidstone, Kent. ME14 3EN		
t: 01622 776226	f: 01622 776227	
e: info@dhaplanning.co.uk	w: www.dhaplanning.co.uk	
No reproduction by any method of any part of this document is permitted without the consent of the copyright holders. Produced for Town and Country planning purposes only.		
© Crown Copyright 2024. All rights reserved. Licence Number: 100031961		
CAD Reference: DHA_35449_GOLDEN LION_CF03		

A3