




Front Elevation


Scale 1:50

 

Side Elevation



Rear Elevation

Side Elevation

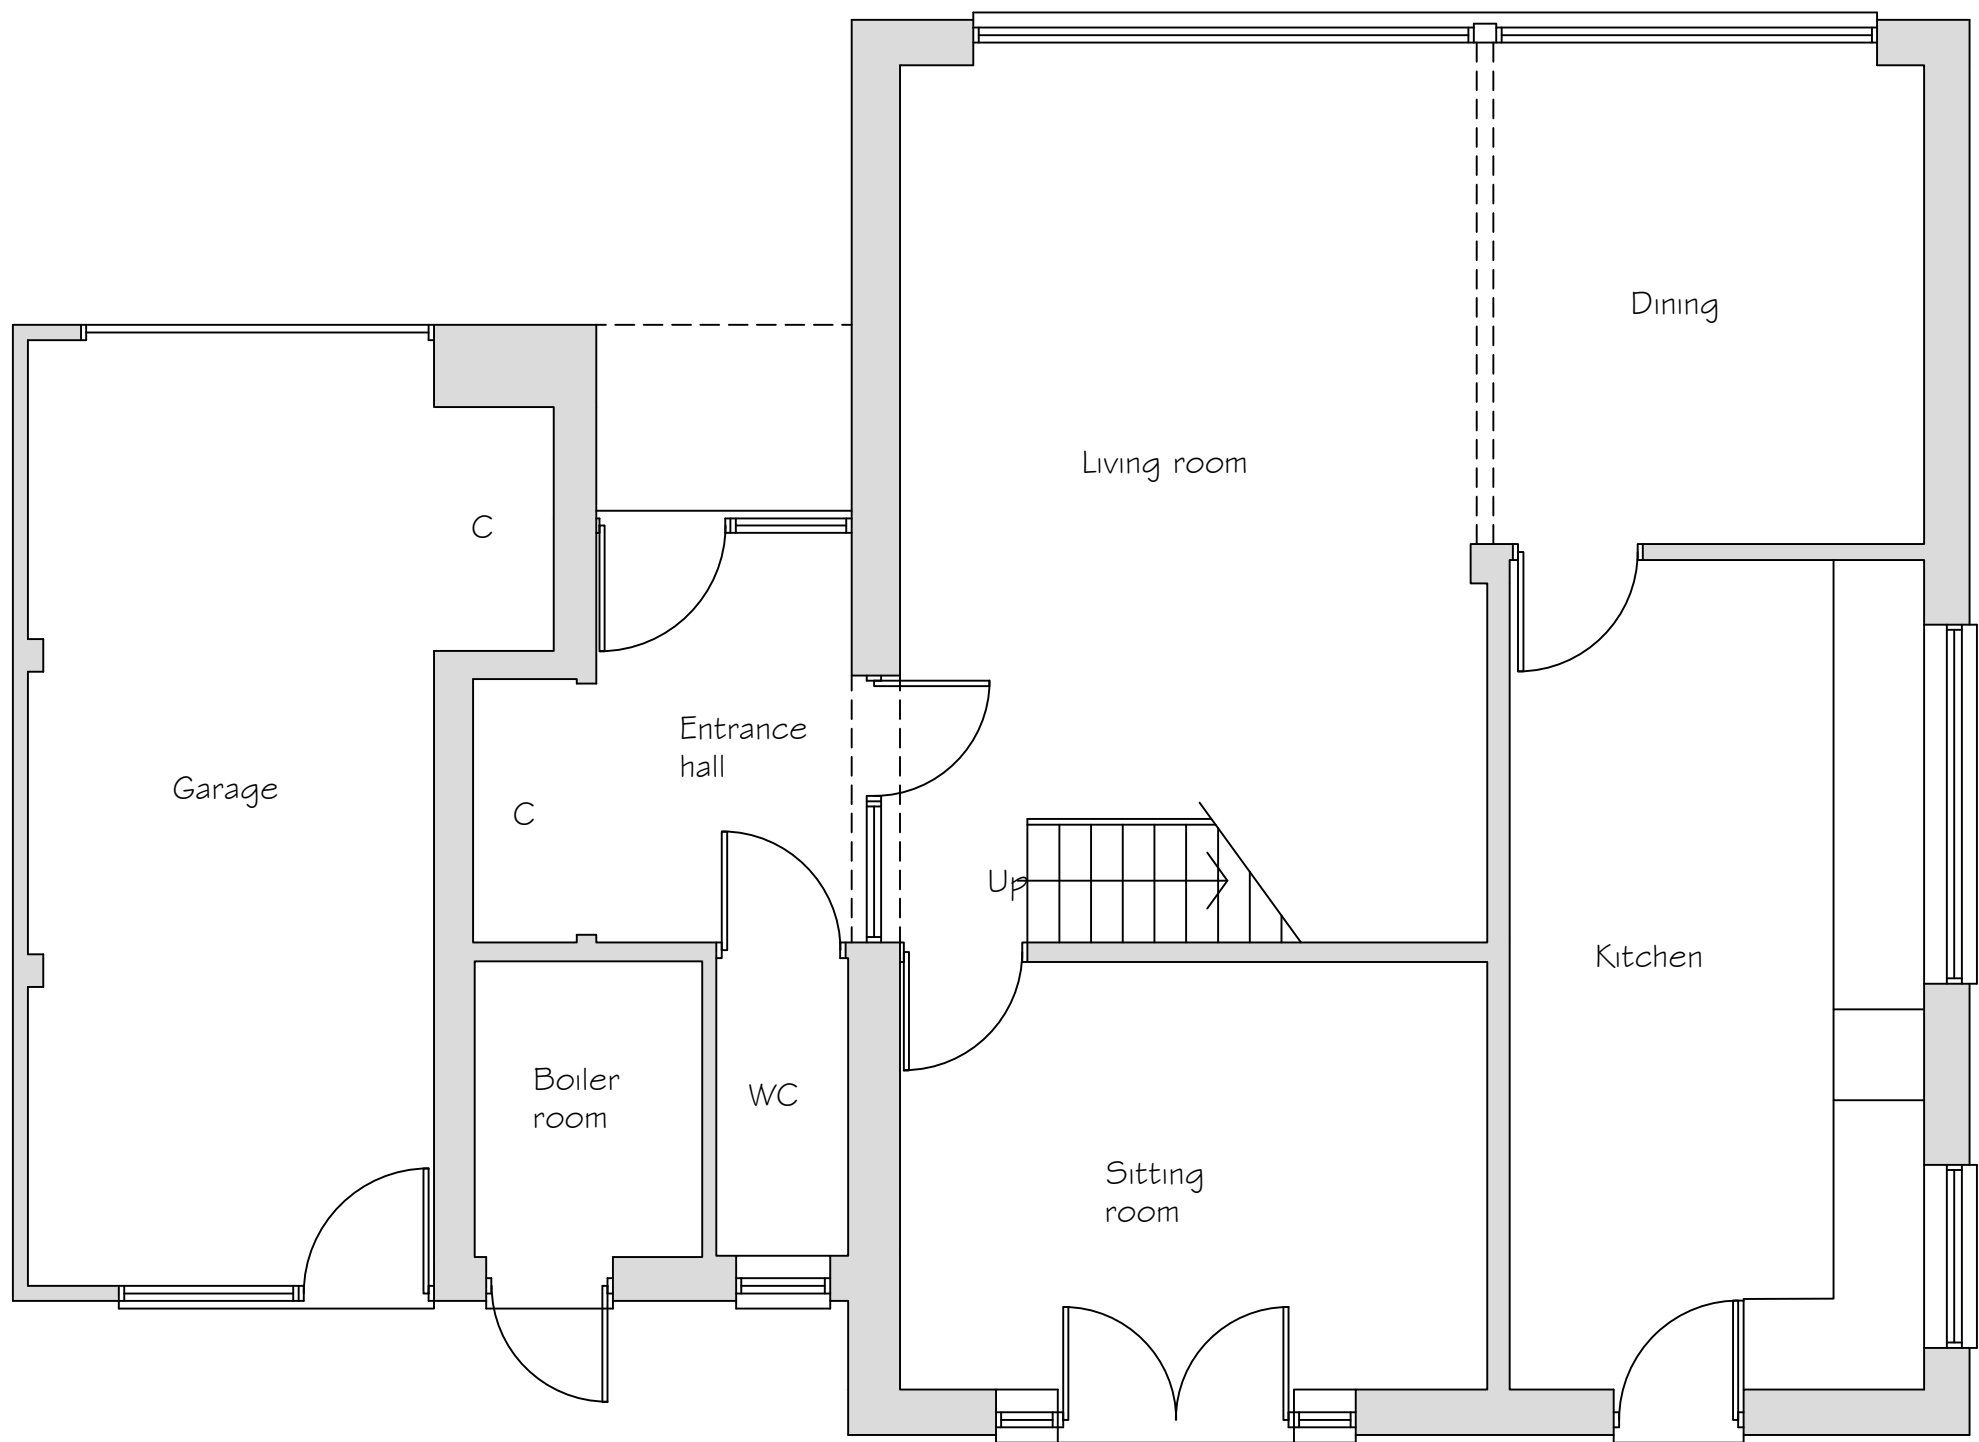

Ground Floor Plan

Scale 1:50

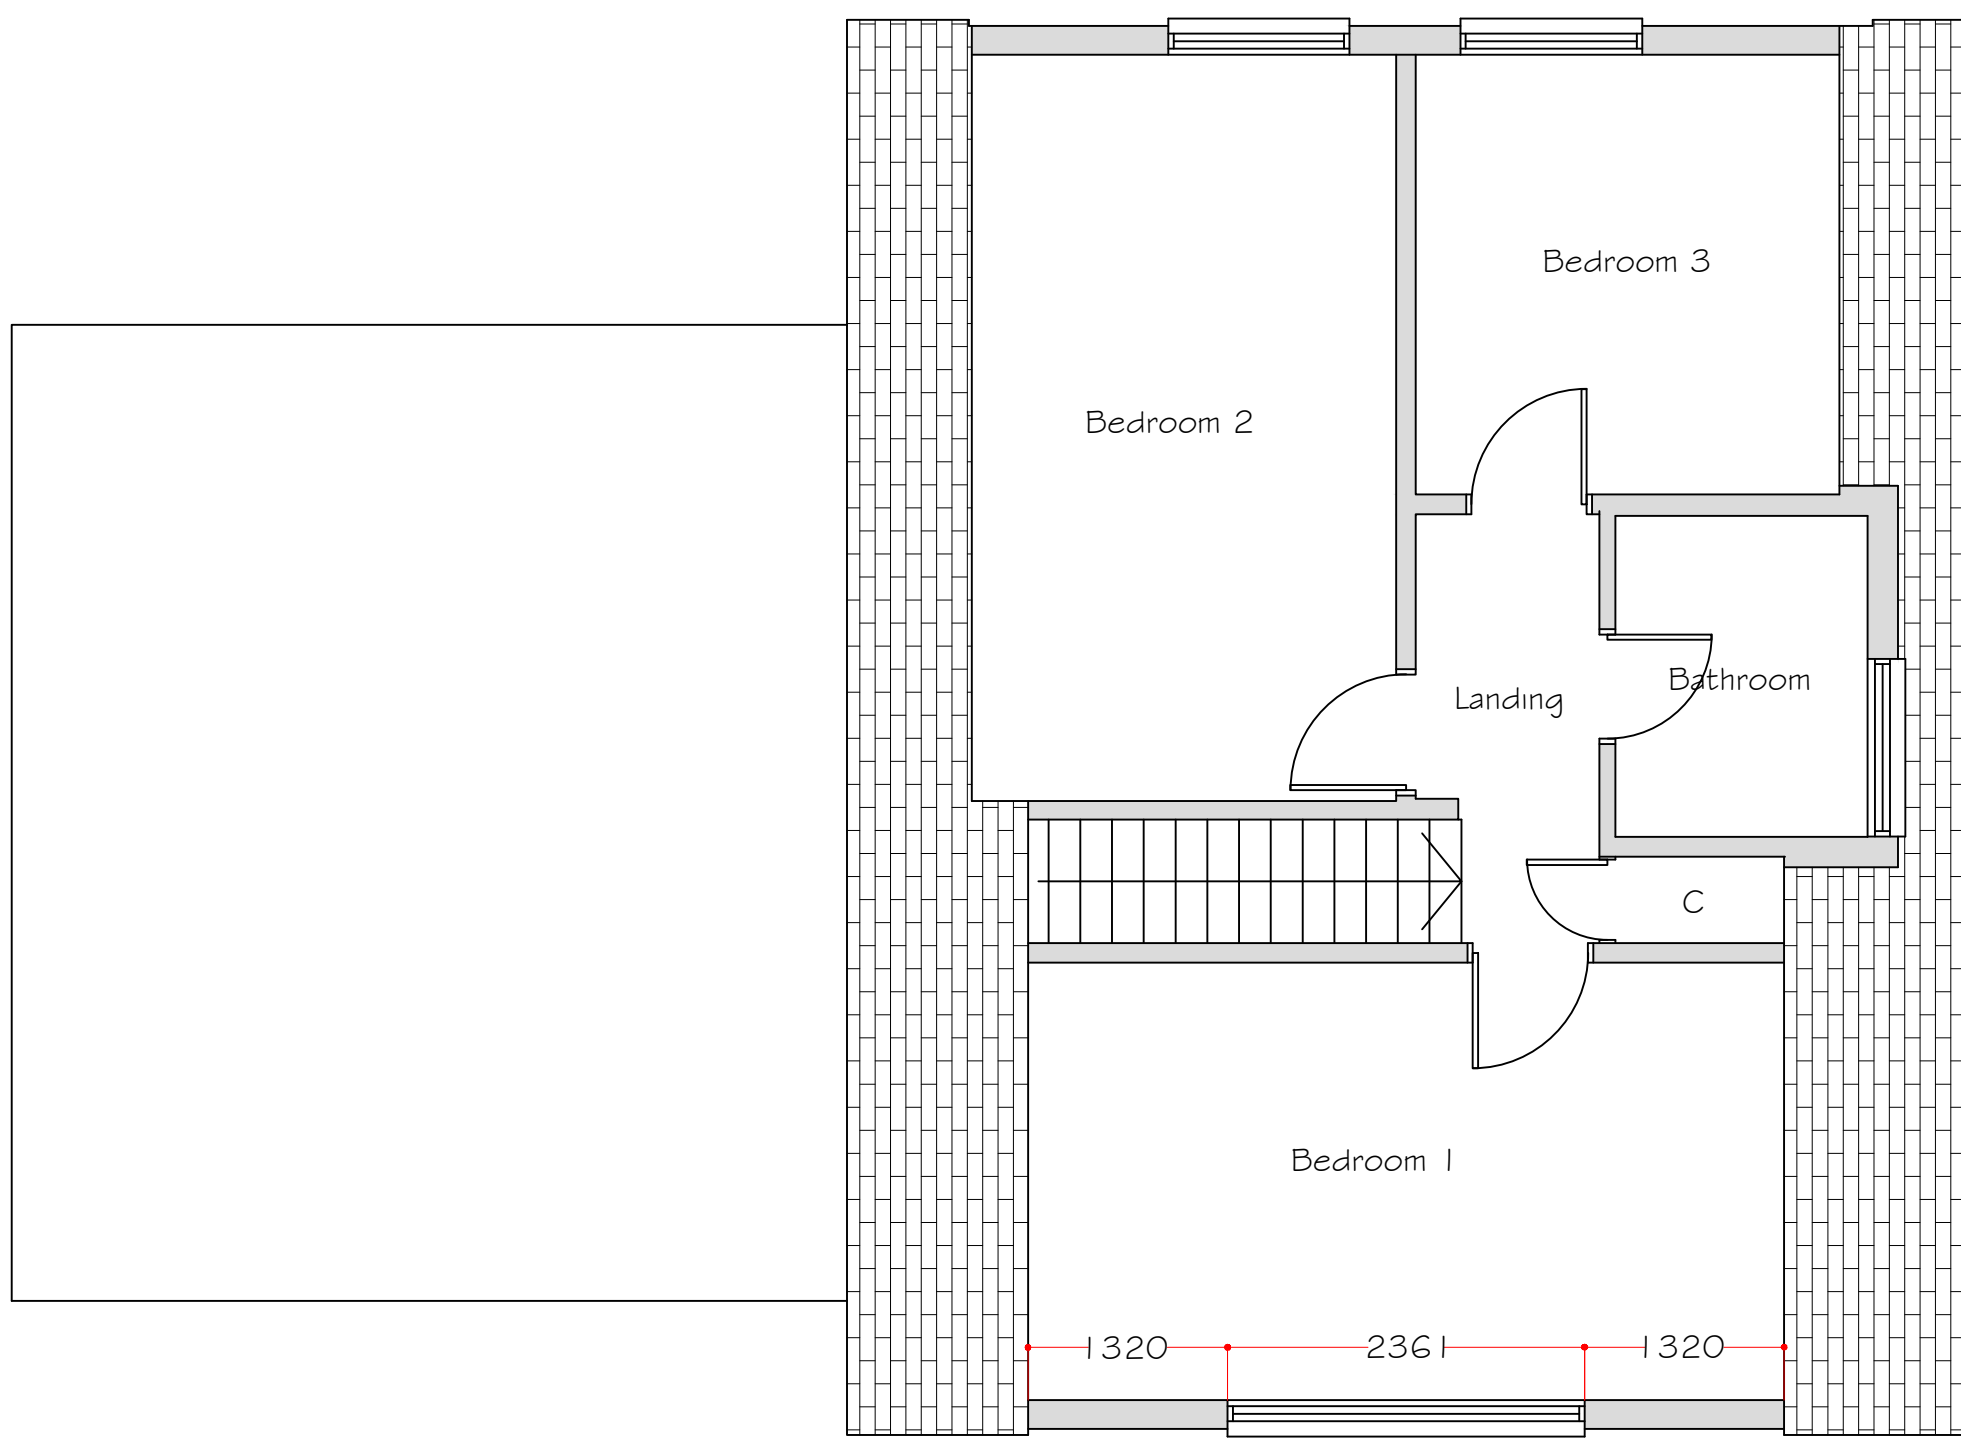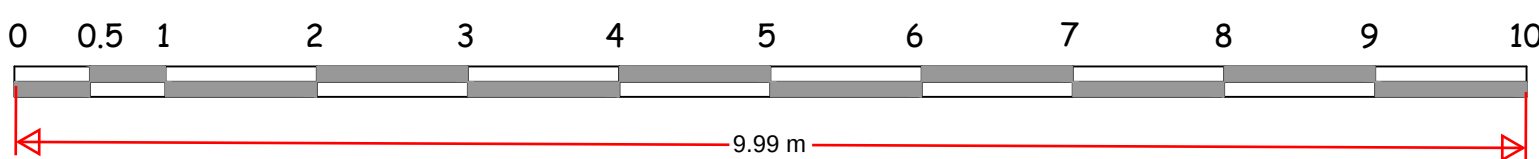

First Floor Plan

Scale 1:50

Copyright Synergy Planning & Property Consultants Ltd The Office The Larches Rochester Kent ME3 7NQW		
Client		
Mr & Mrs T Jandoo		
Address		
Orchard House Thong Lane Gravesend		
Drawing title		
Existing survey drawing		
Scale		
1:50/1:100/1:200		
Date	Drawn by	
April 2025		
Drawing No	25/468/01	