



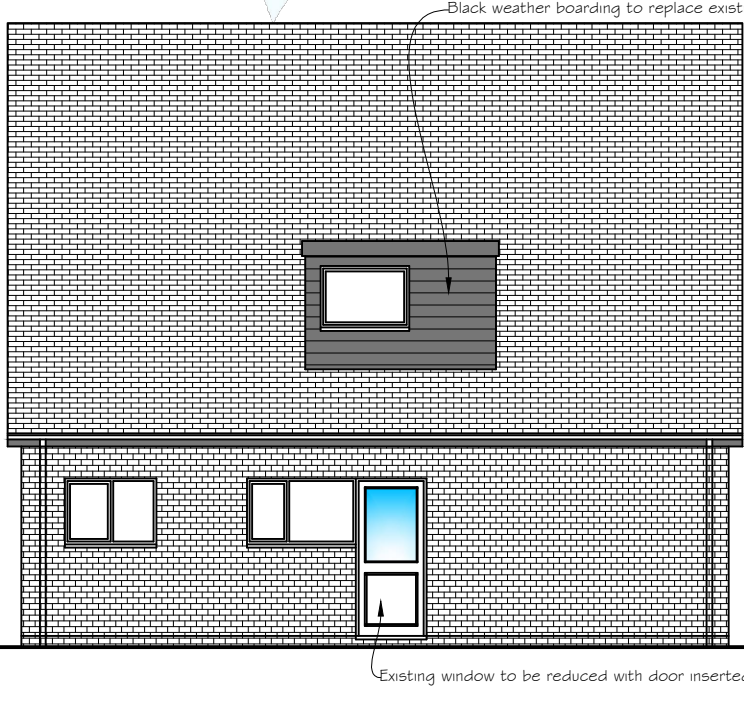


Front Elevation


Scale 1:50

 


Side Elevation

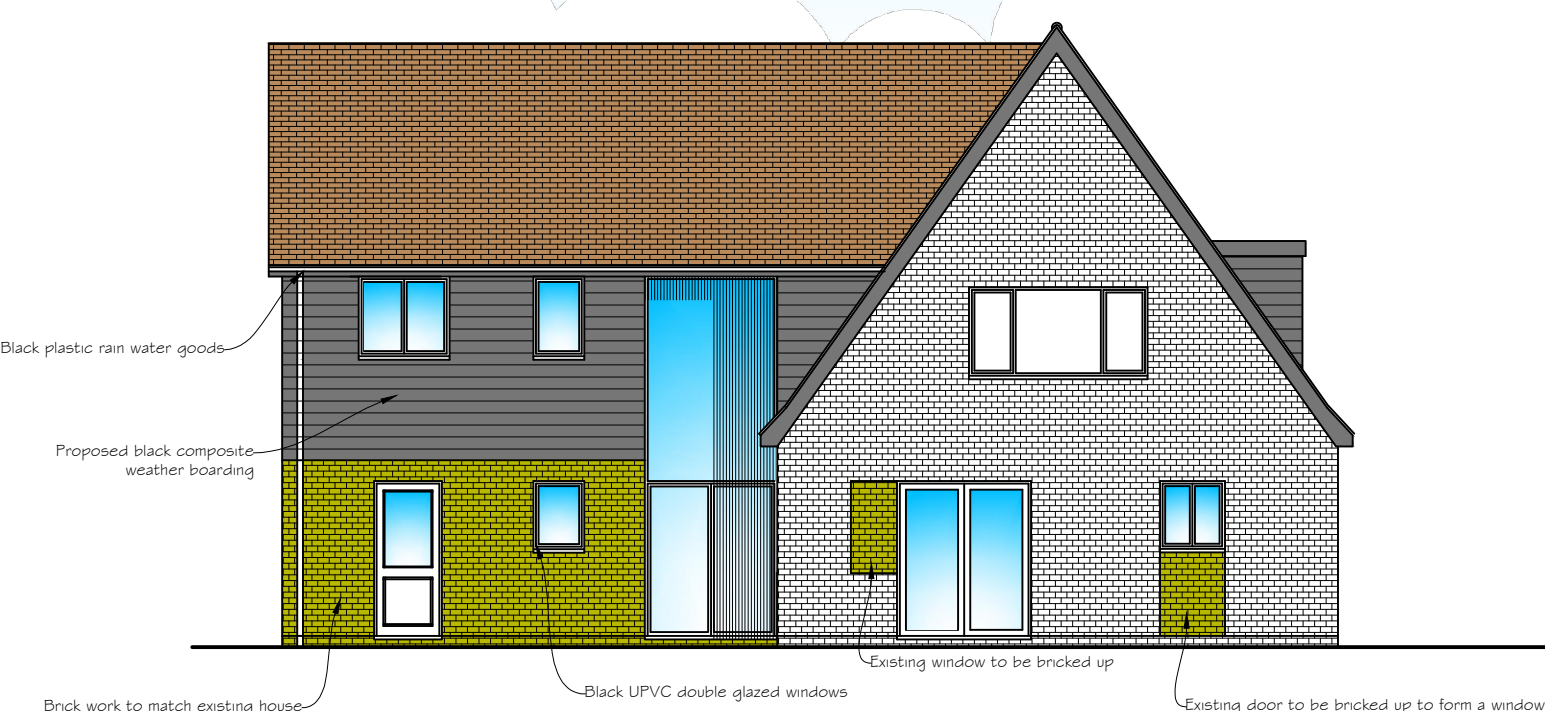

Rear Elevation

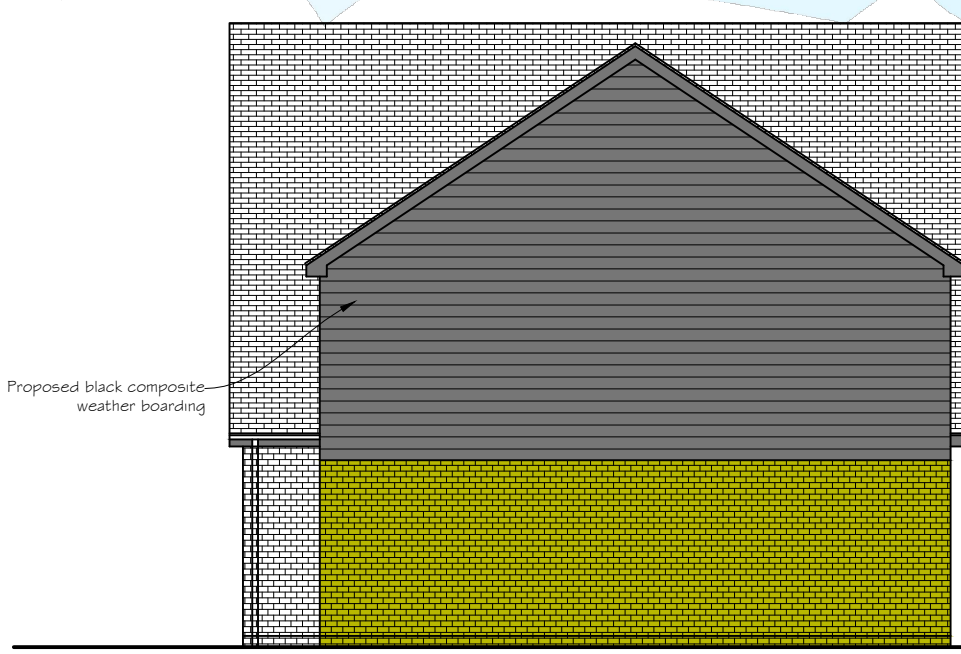


Side Elevation

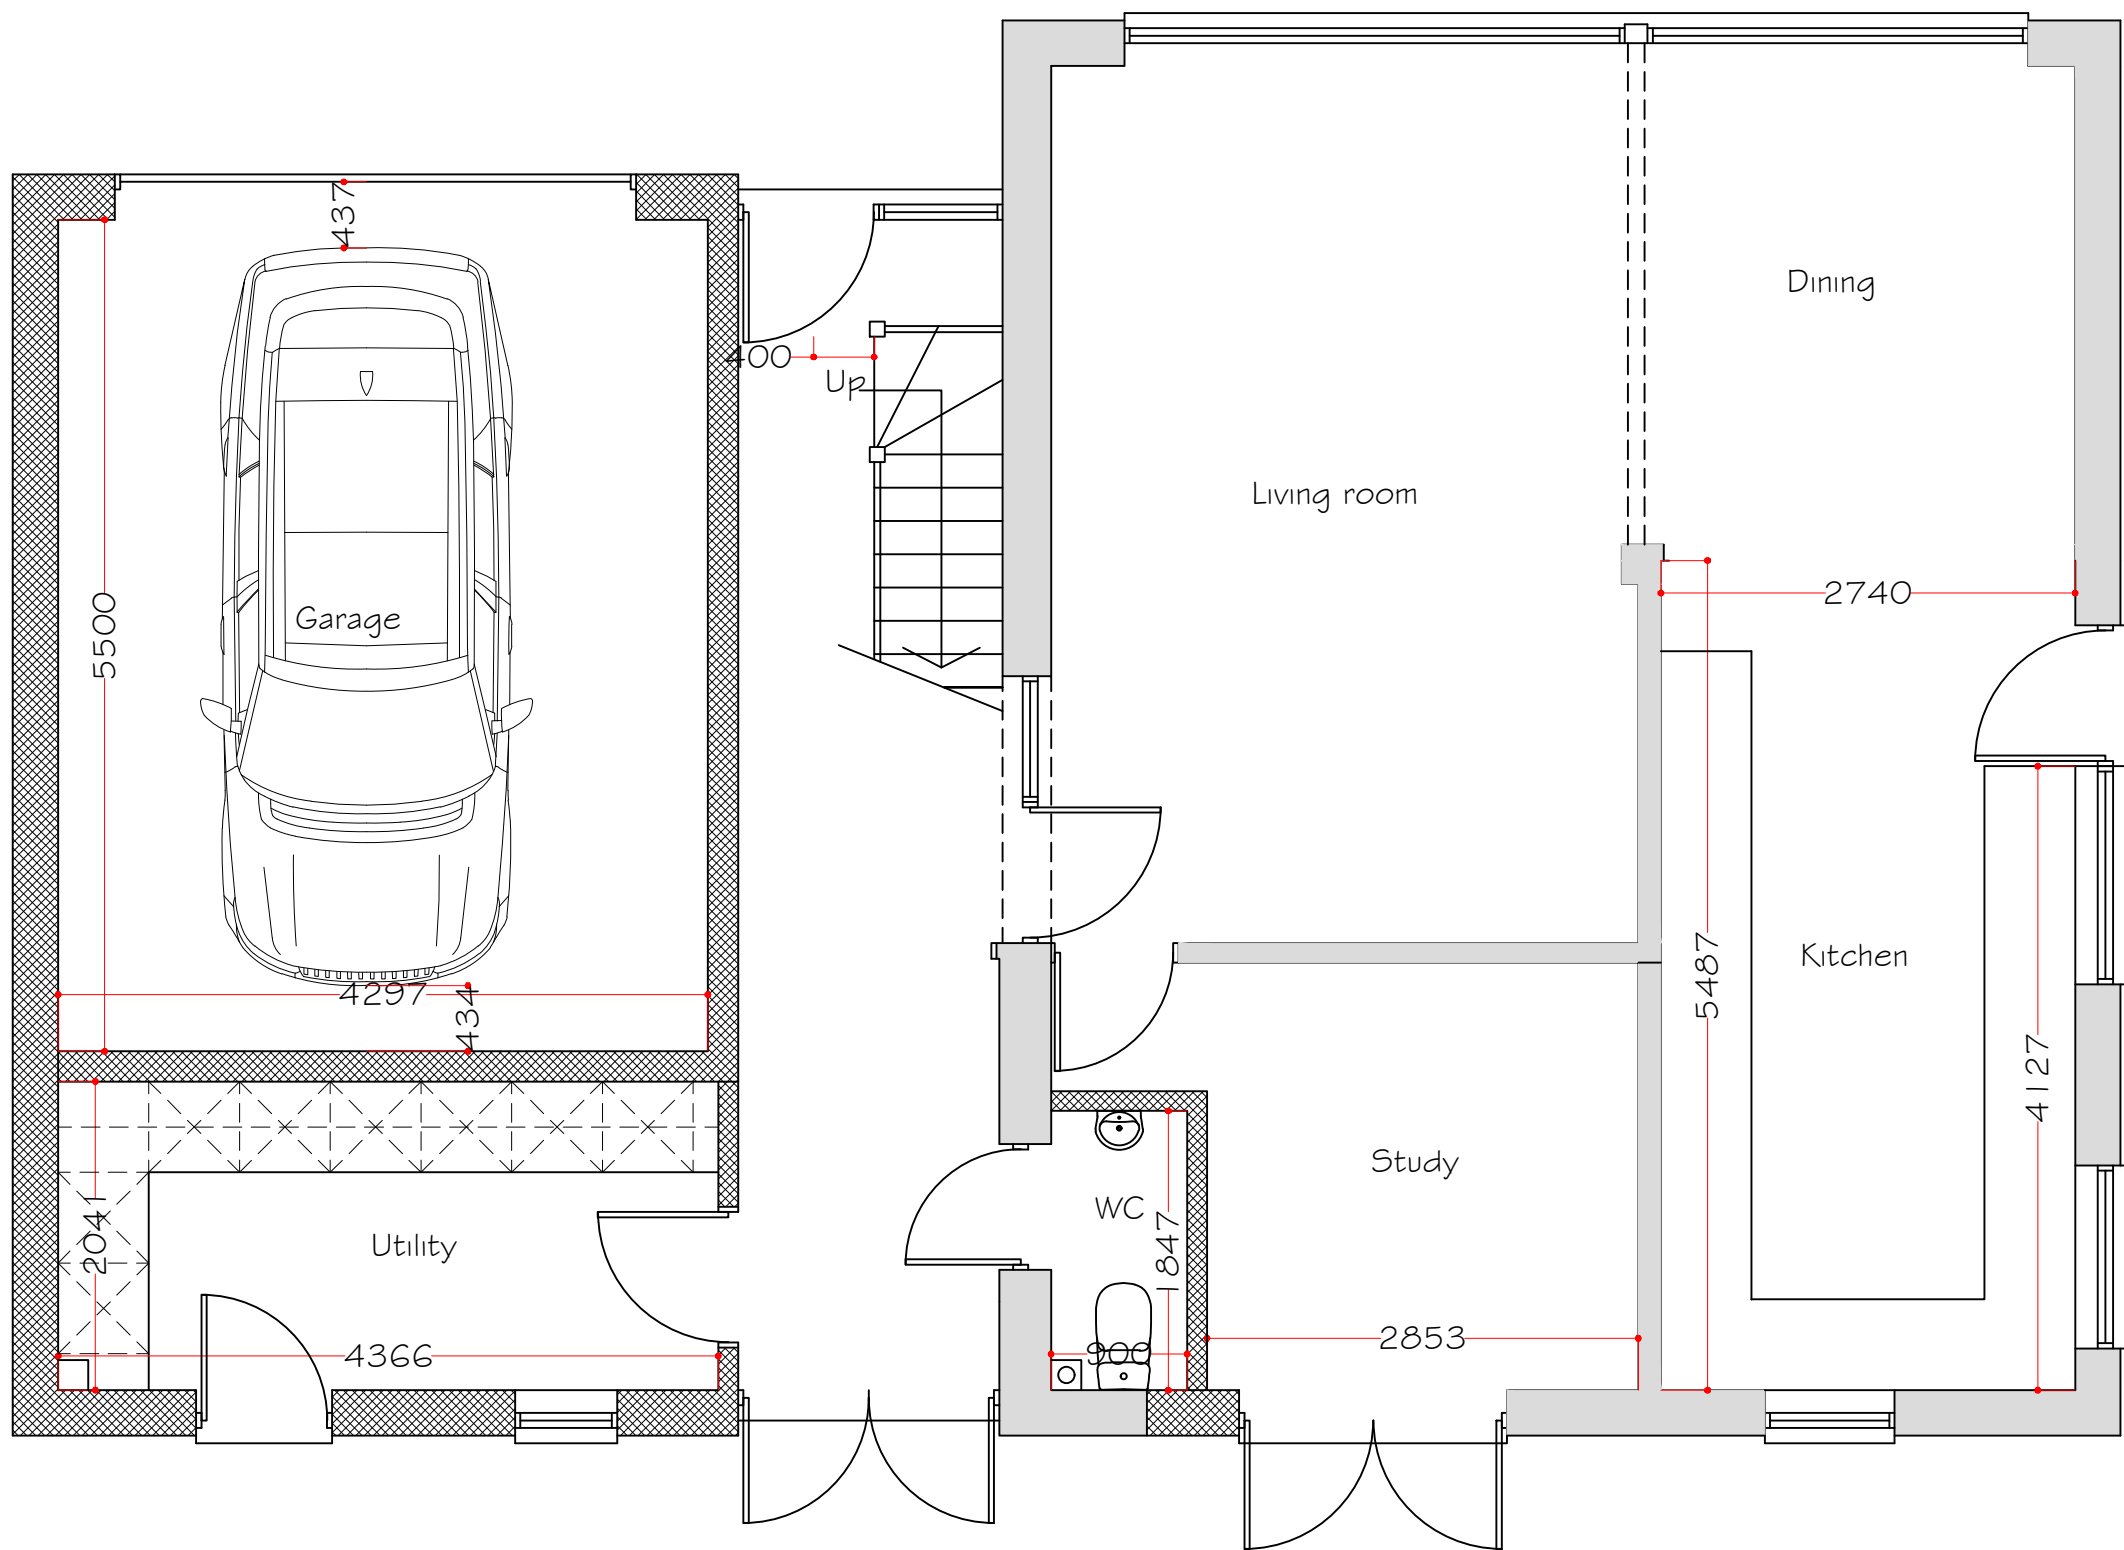

Ground Floor Plan

Scale 1:50

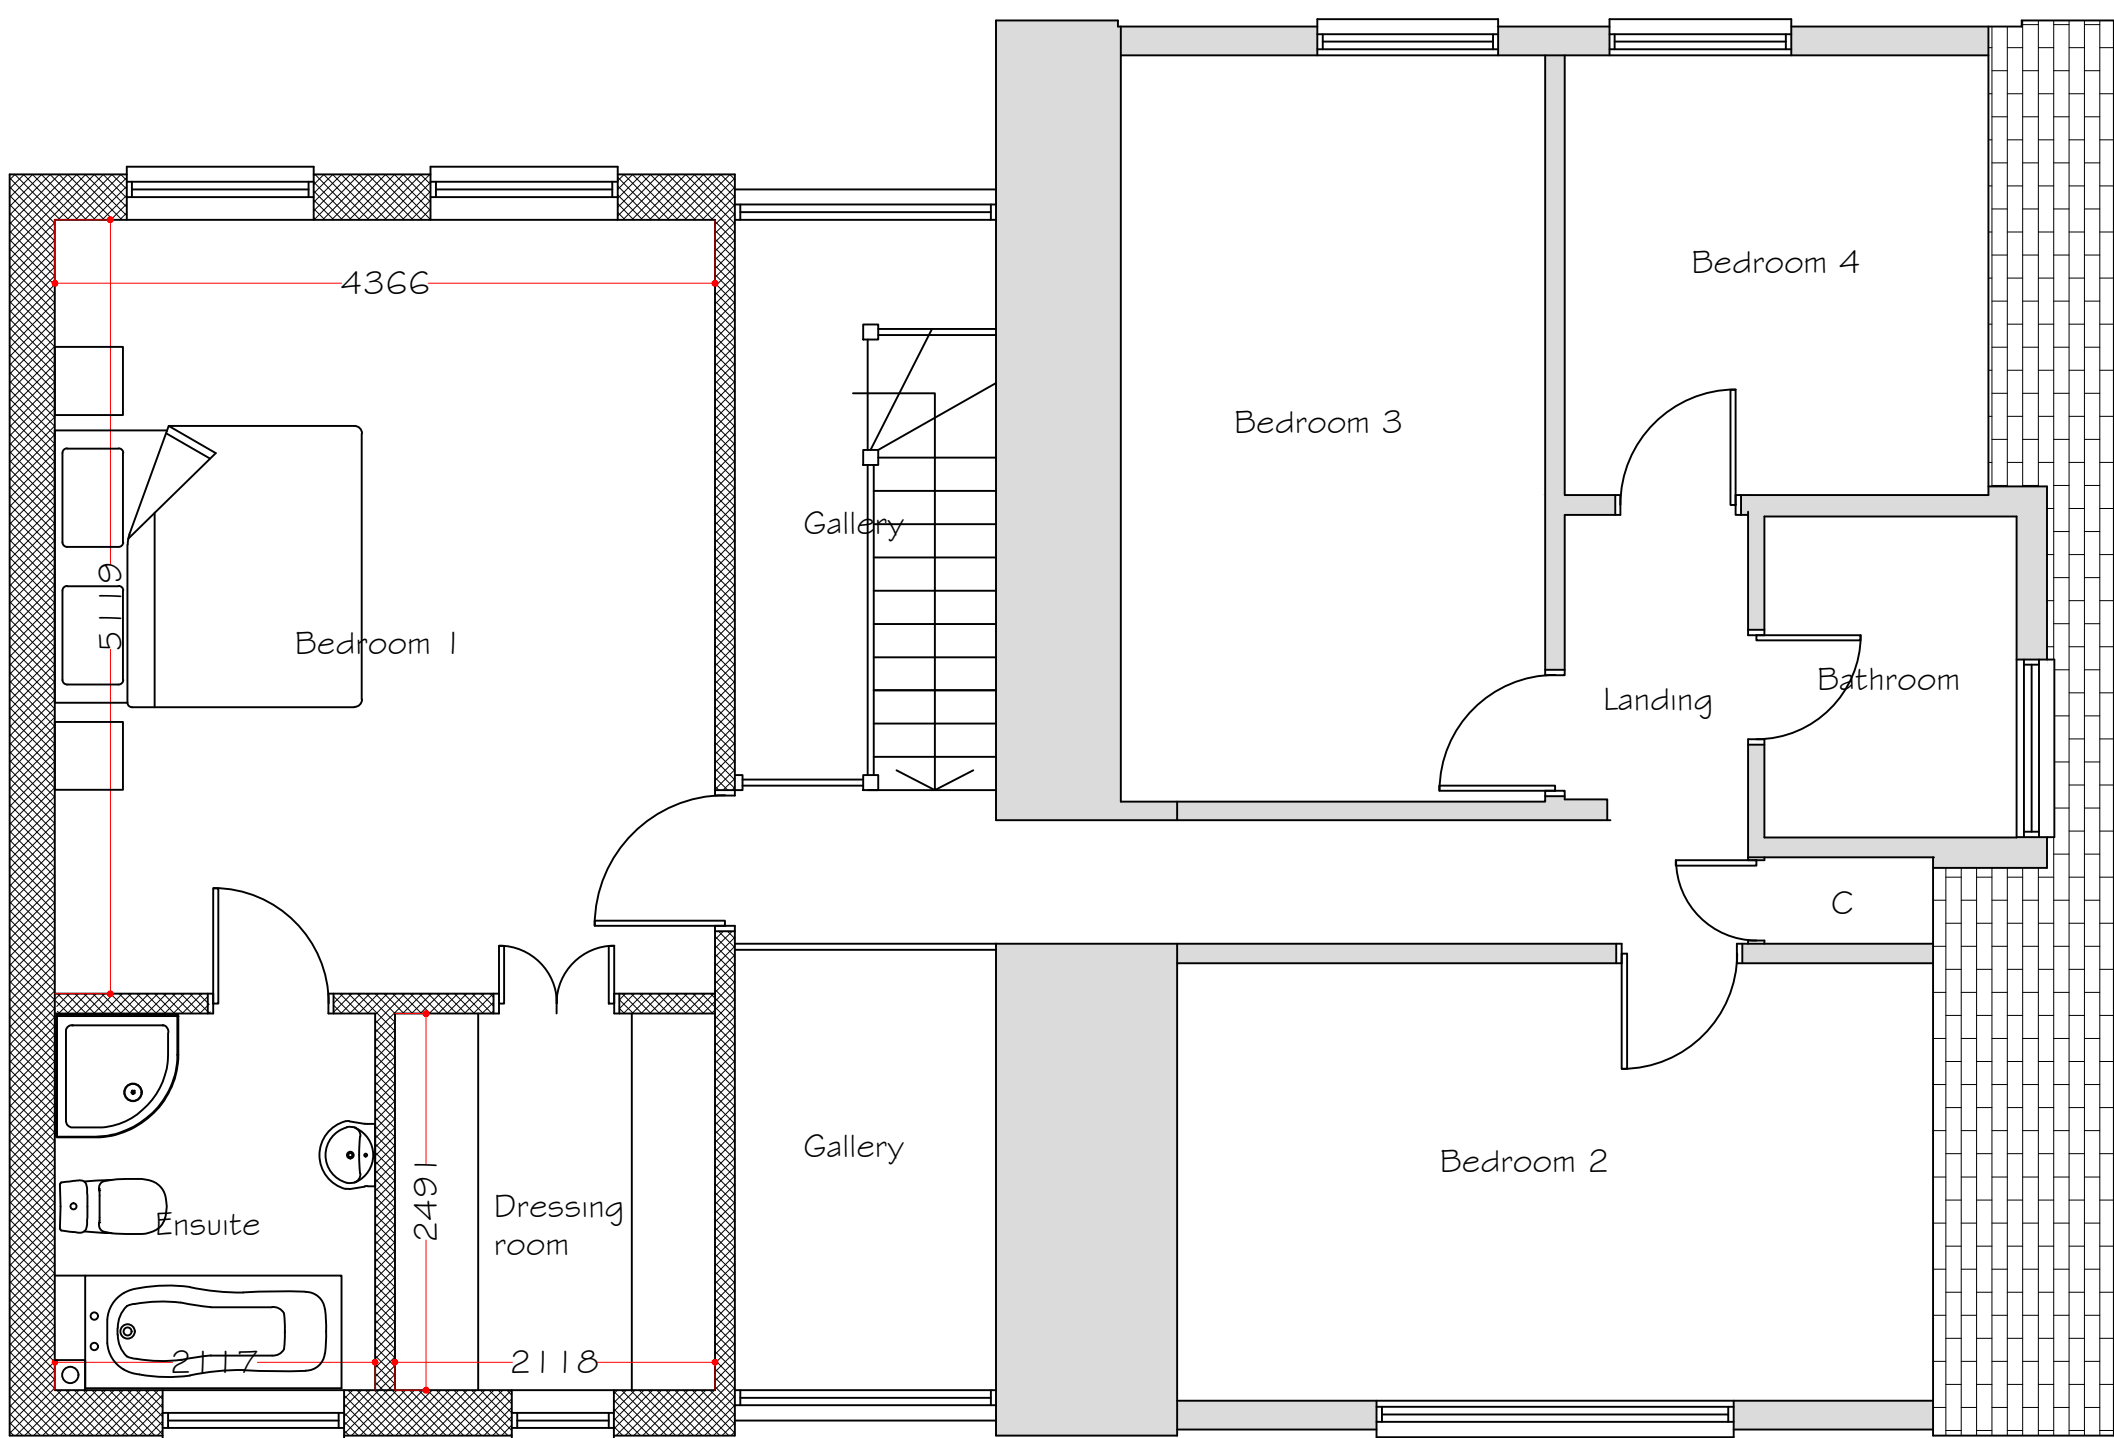

First Floor Plan

Scale 1:50

Synergy

Planning & Property Consultants Ltd
The Office
The Larches
Rochester
Kent ME3 7NQW

Client
Mr & Mrs T Jandoo

Address
Orchard House Thong Lane Gravesend

Drawing title
Proposed drawing

Scale
1:50/1:100/1:200

Date
April 2025

Drawn by

Drawing No
25/468/02