
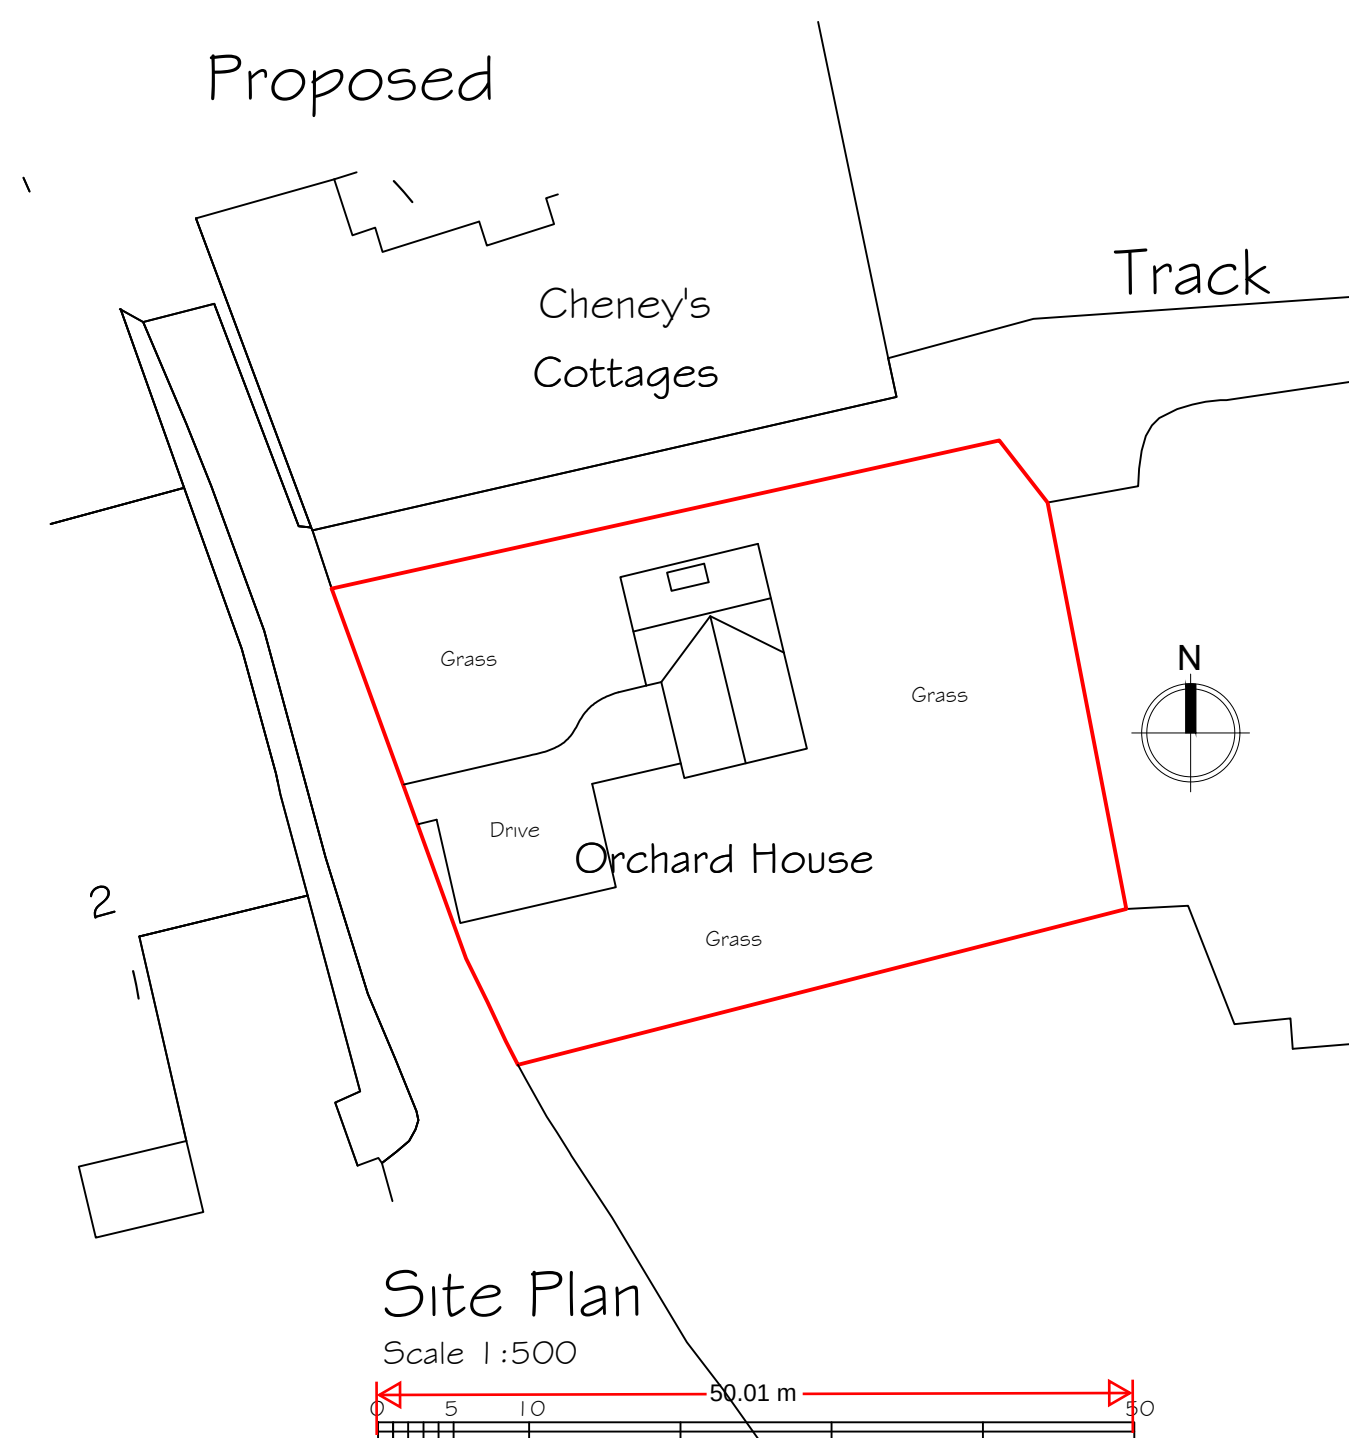
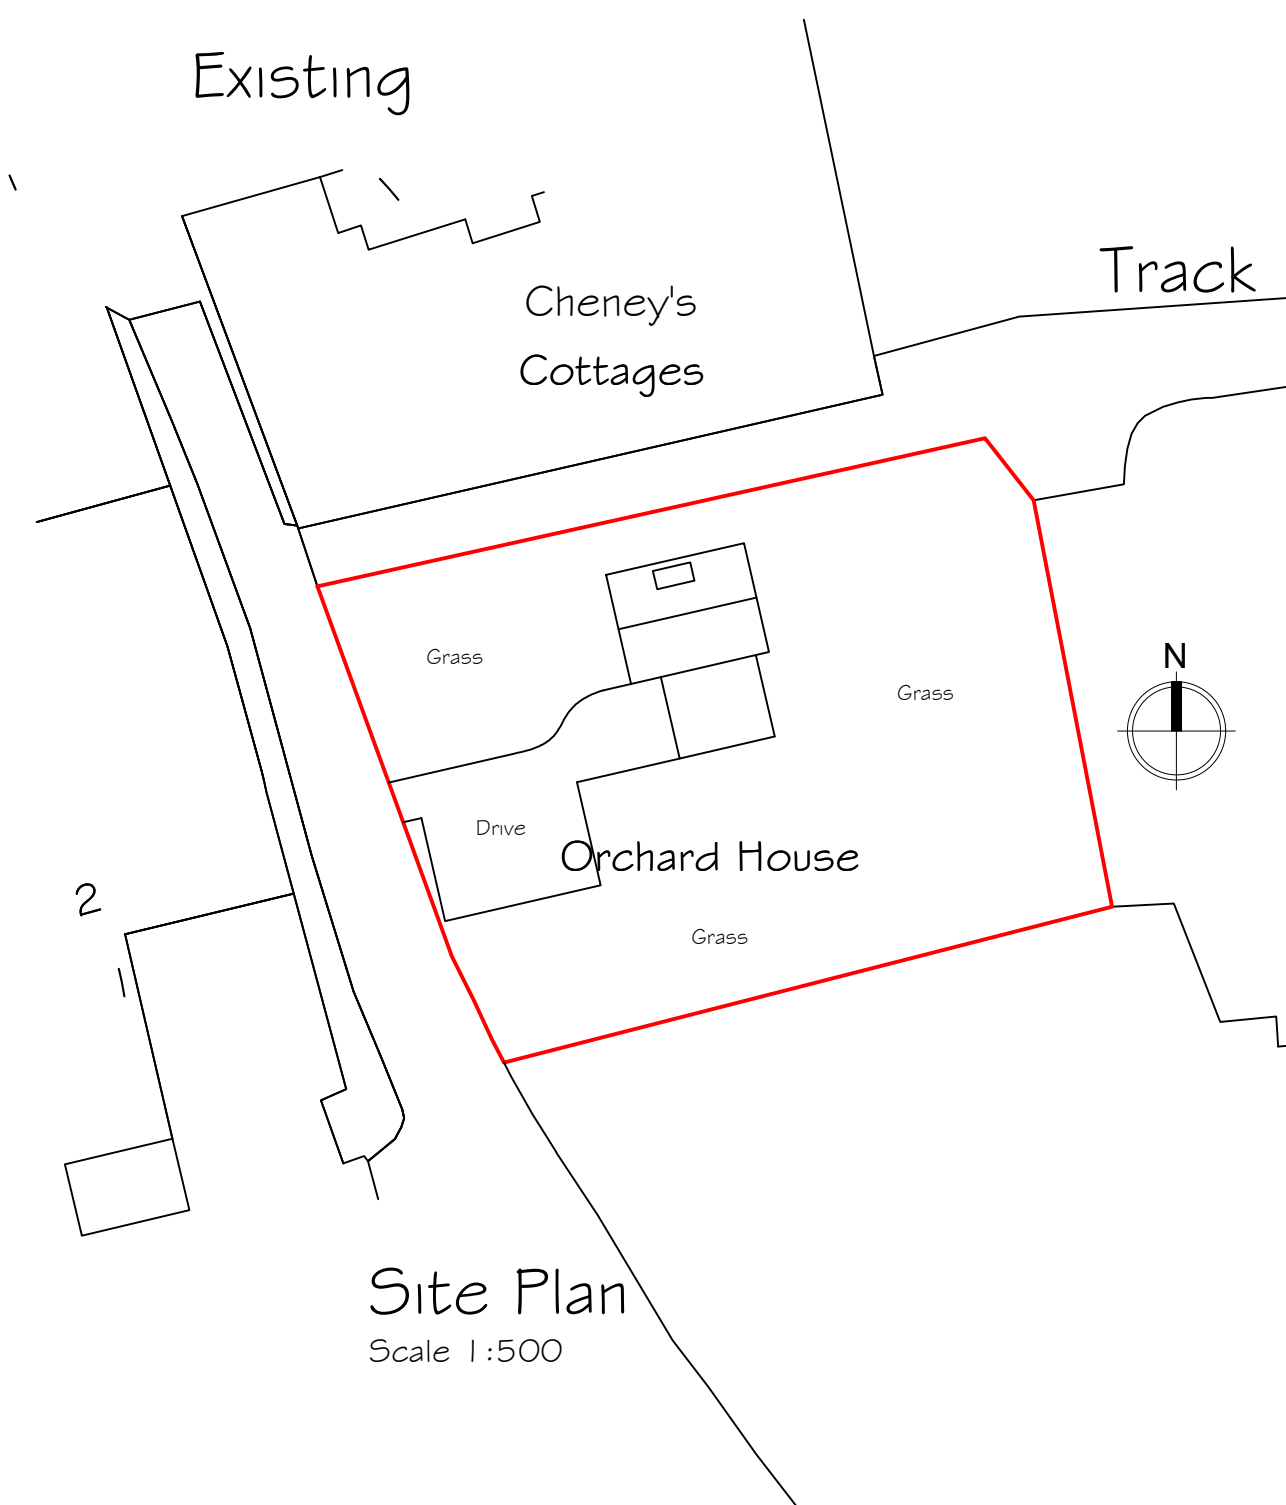


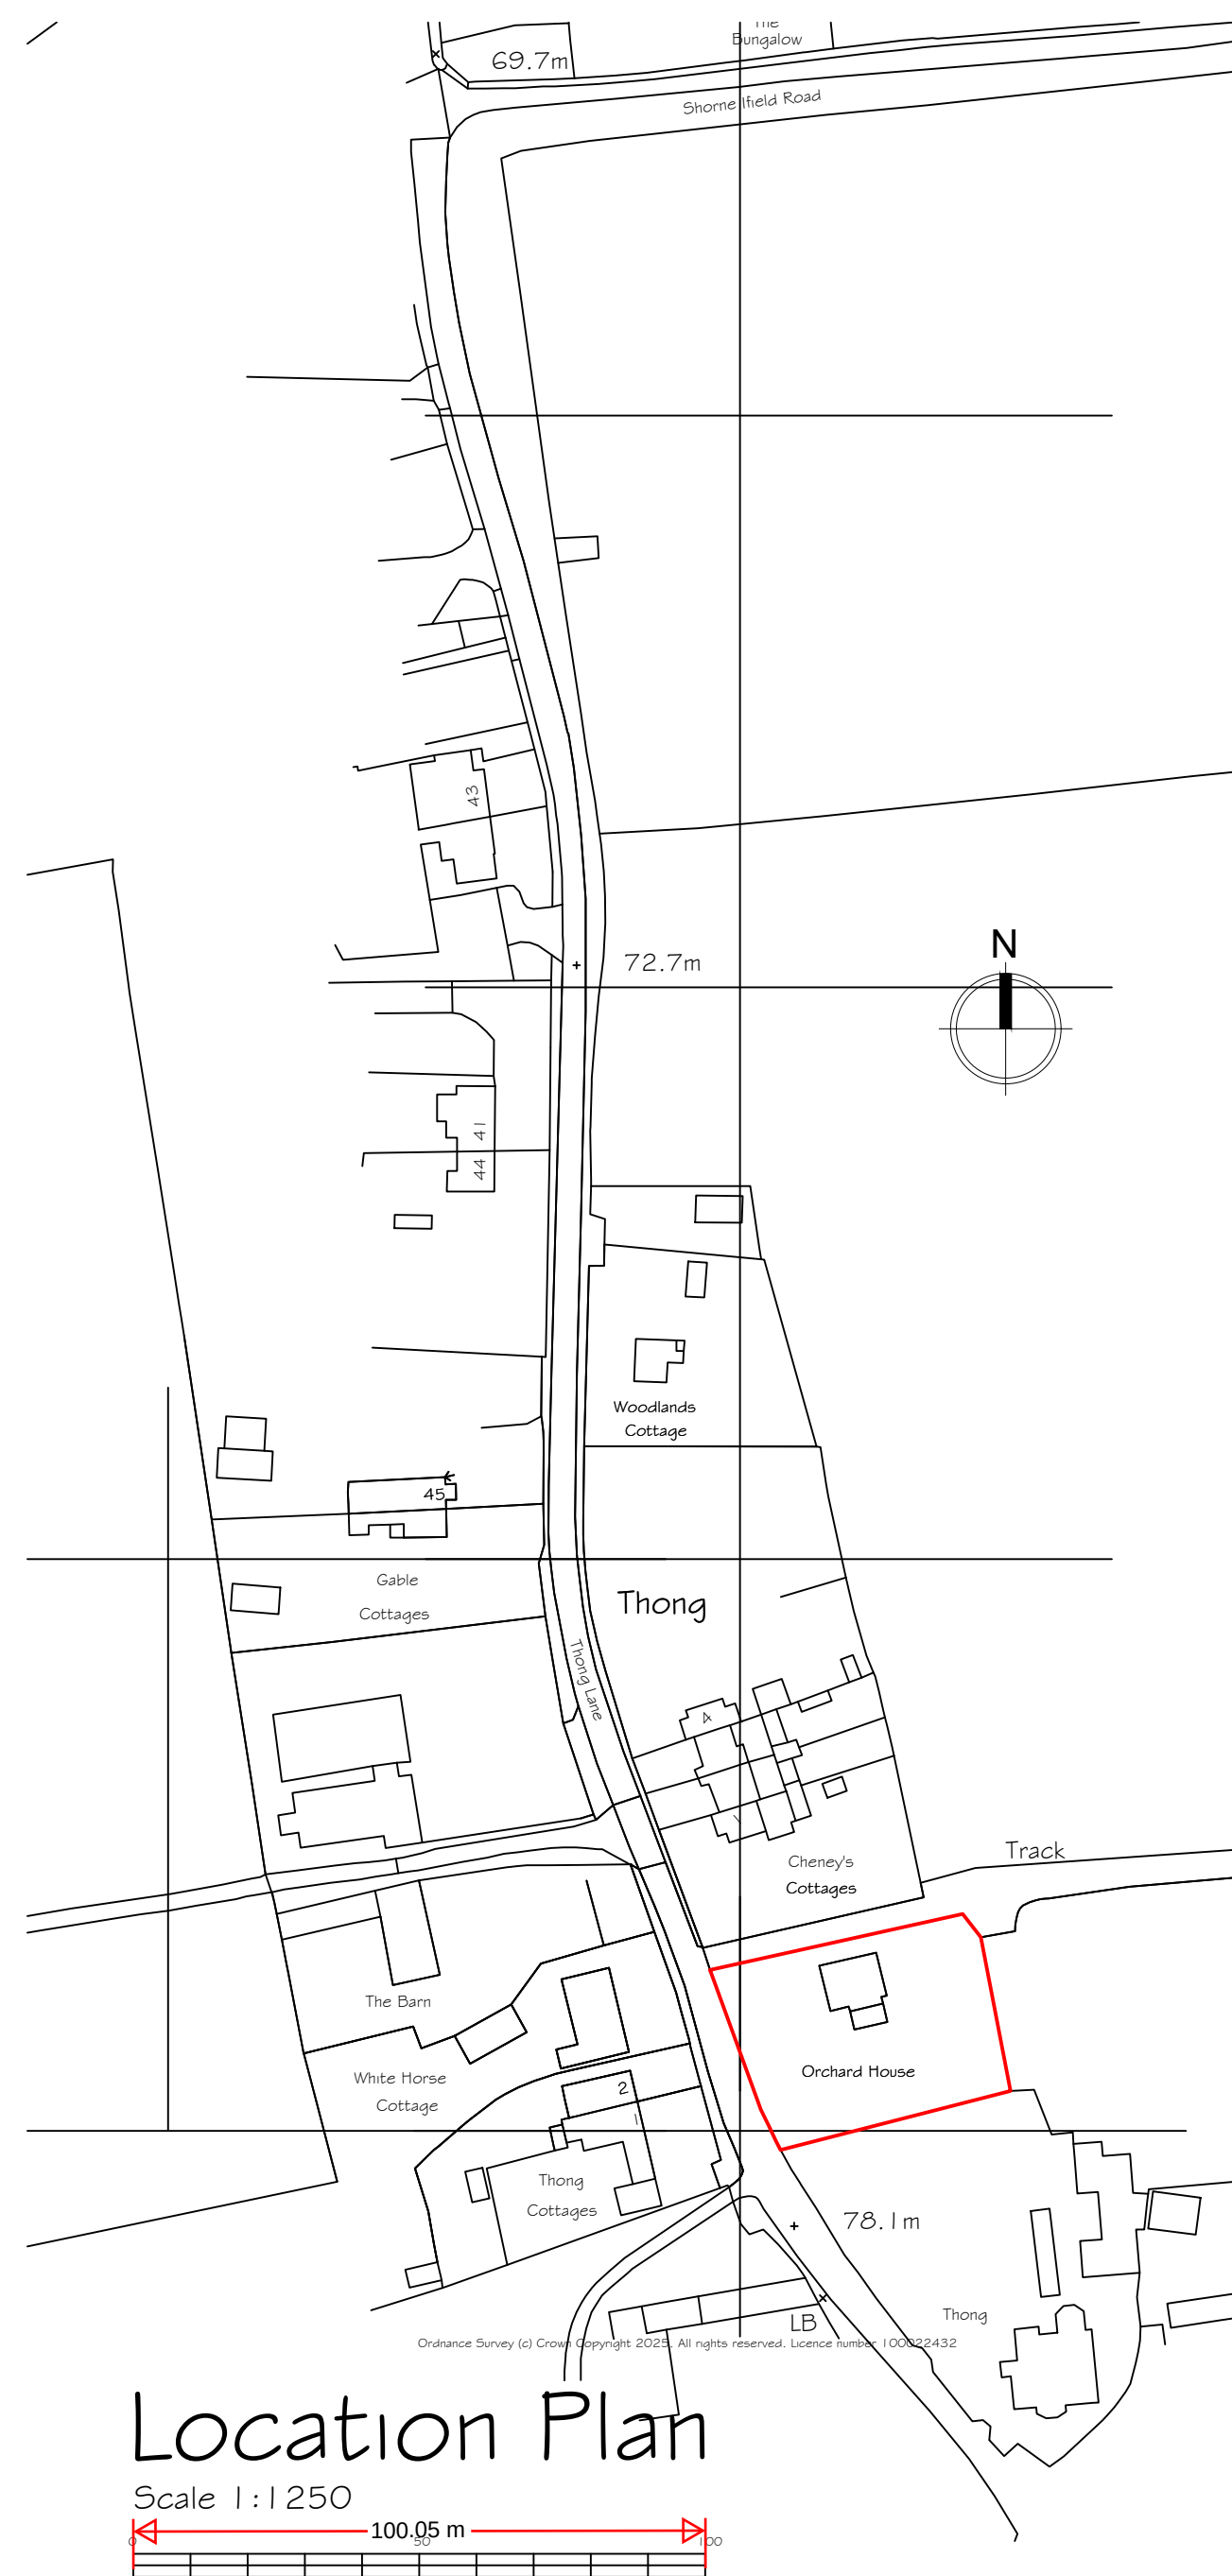

Example Synergy Planning & Property Consultants Ltd The Office The Larches Rochester Kent ME2 1NDW		
Client Mr & Mrs T Jandoo		
Address Orchard House Thong Lane Gravesend		
Drawing title Location, existing & proposed site plans		
Scale 1:1250/1:500		
Date April 2025	Drawn by	
Drawing No 25/468/03		