



boundary fence to no 17 Milroy Avenue

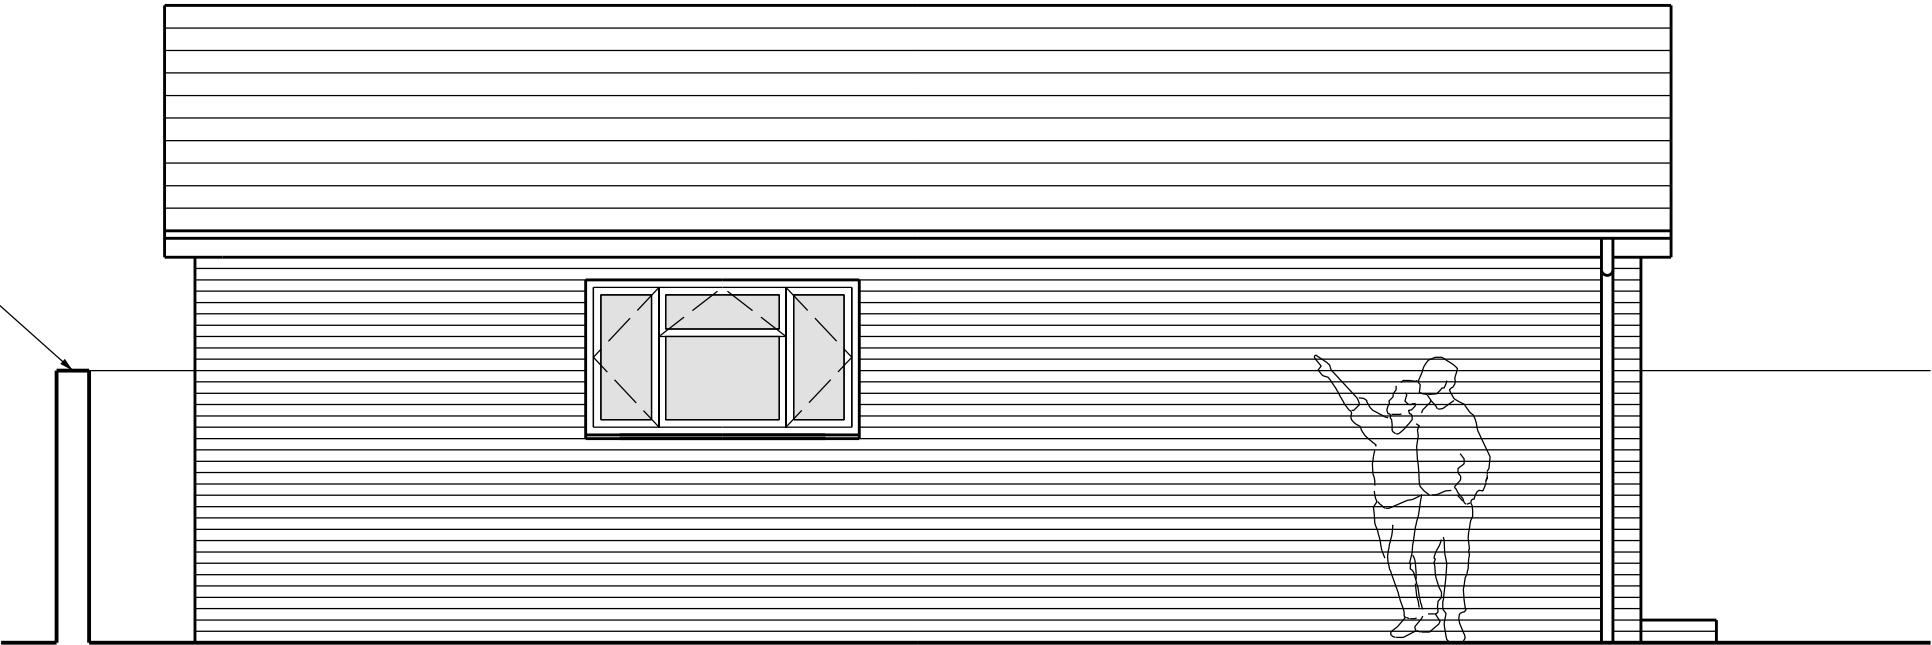

SIDE ELEVATION FACING No 15 MILROY AVENUE - NO CHANGE

boundary fence to no 17 Milroy Avenue

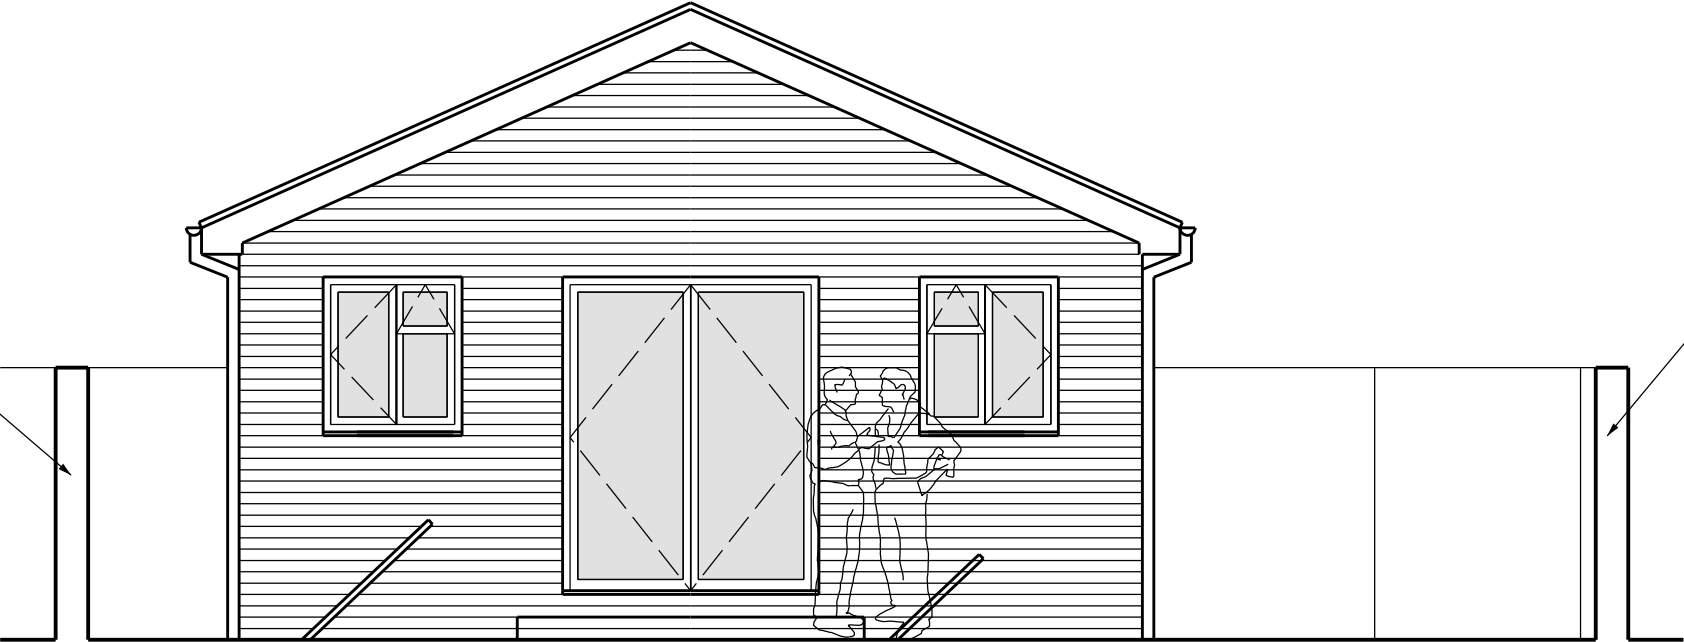

boundary fence to no 17 Milroy Avenue

FRONT ELEVATION FACING GARDEN- NO CHANGE

PLANNING APPLICATION

REVISION DATE

ARCHITECT
TA ARCHITECTS
11 JOYDENS WOOD ROAD BEXLEY
KENT DA5 2HS Tel 07905 130591
ta140256@googlemail.com

JOB
PROPOSED ANNEX BUILDING
AT 17 MILROY AVENUE
GRAVESEND DA11 7AZ

DRAWING
EXISTING ELEVATIONS

SCALE 1:50 AT A3 DATE SEP 2024

DRAWING NO.
LS/33

