


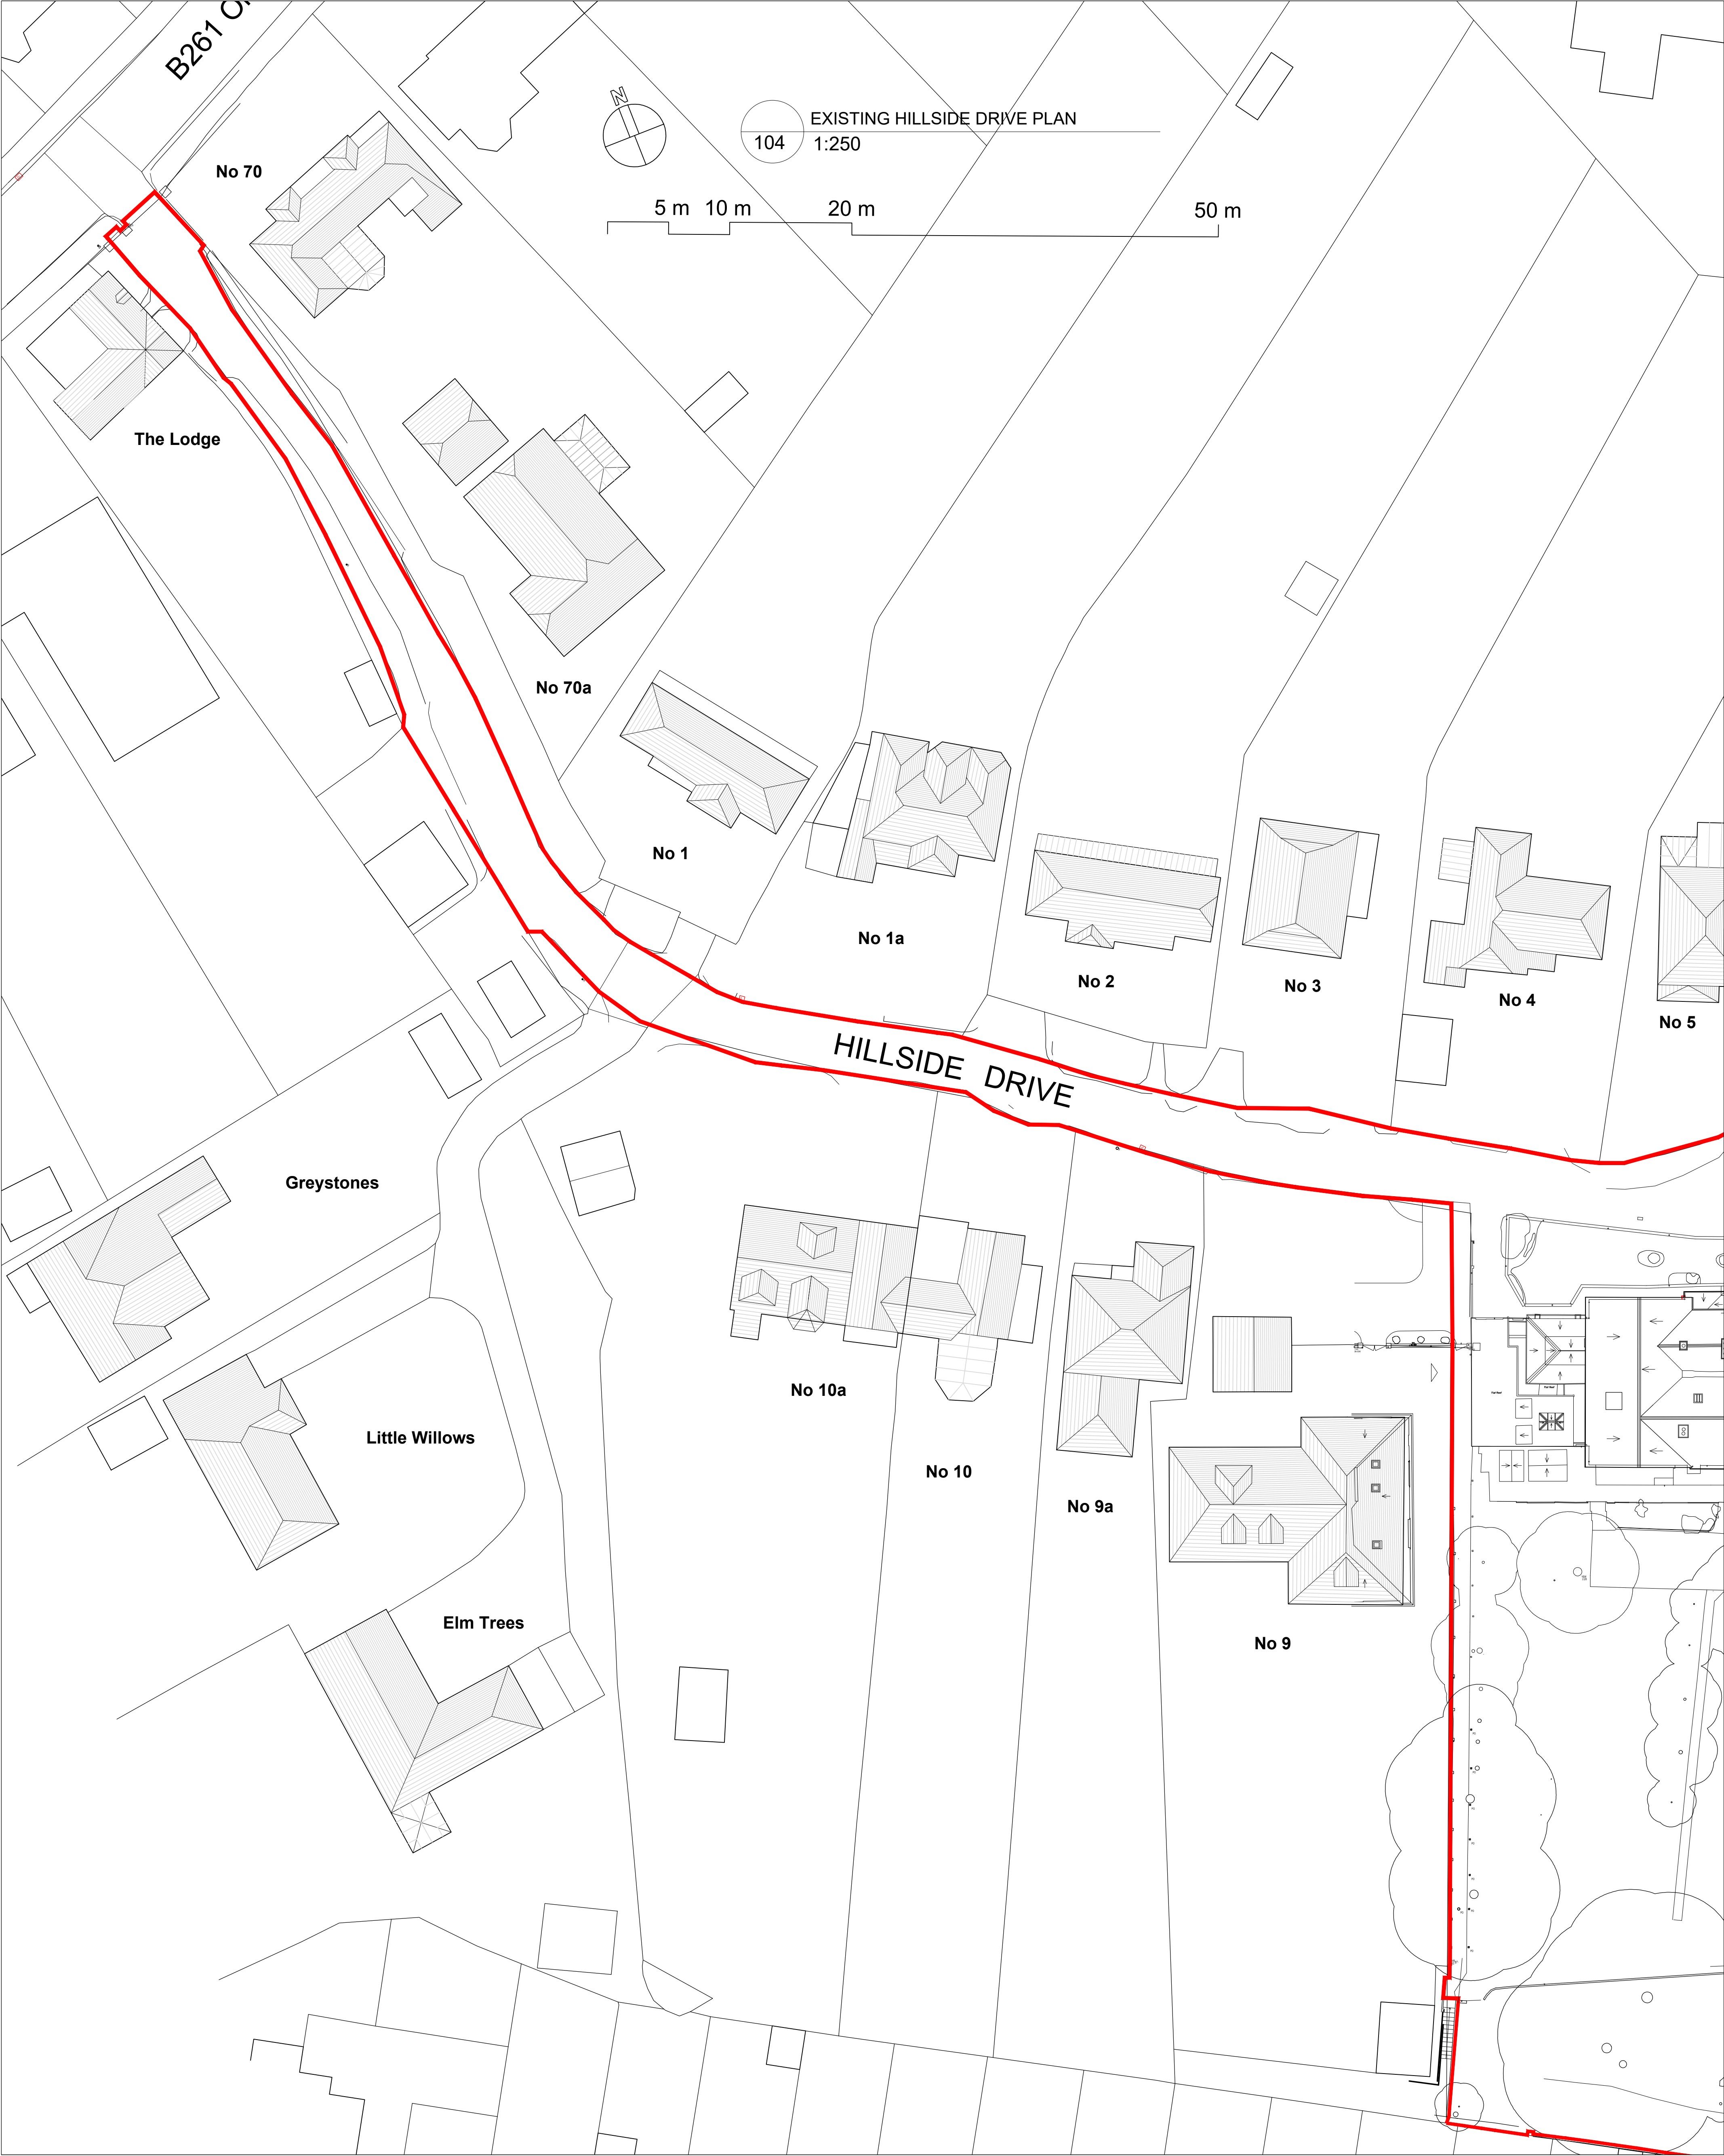

NOTES

Rev. Date By Notes

Copyright Clay Architecture Ltd

All dimensions are to be verified by the contractor before commencing works

Project

CONVENT OF MERCY, GRAVESEND

PROPOSAL FOR SURPLUS BUILDINGS AND LAND

SISTERS OF MERCY

Client

clayarchitecture

Great Lines Studios, Marlborough Road, Gillingham, Kent ME7 9AB

T: 01634 573 017

www.clayarchitecture.com

E: design@clayarchitecture.com

Title

Scheme Design

PROPOSED SITE PLAN

Drawing No. 5287/PL/104

Scale 1:250

@ A1 size

Date 27/09/2024

Drawn GEN

Authorised

Revision

/