



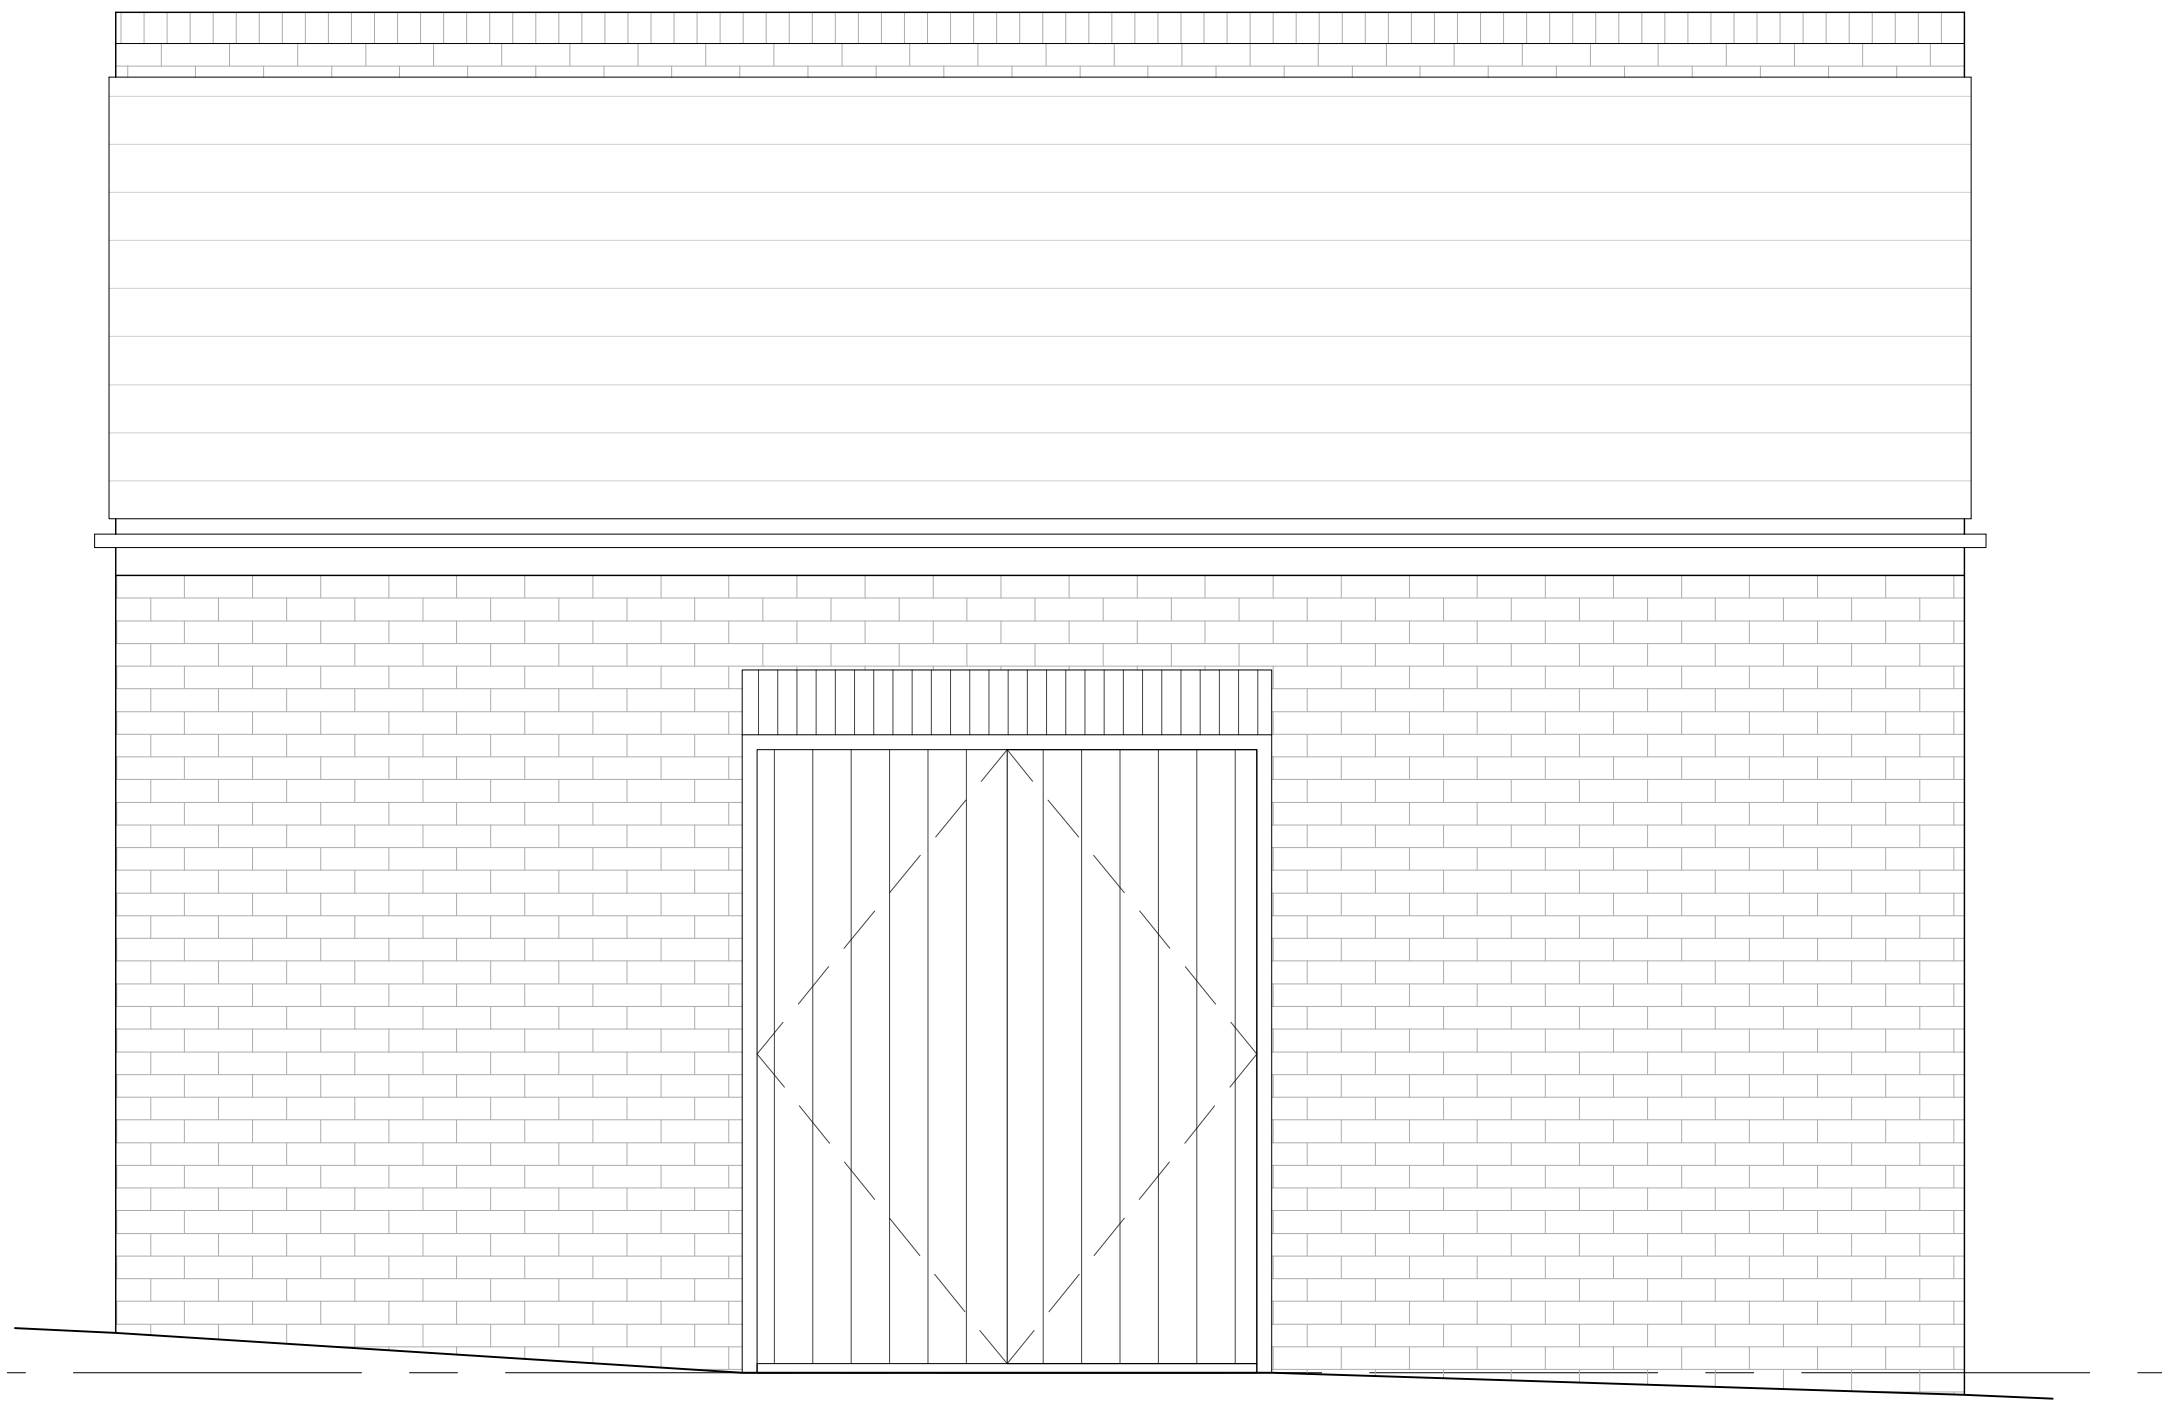


Refuse store 01 front elevation

1:25

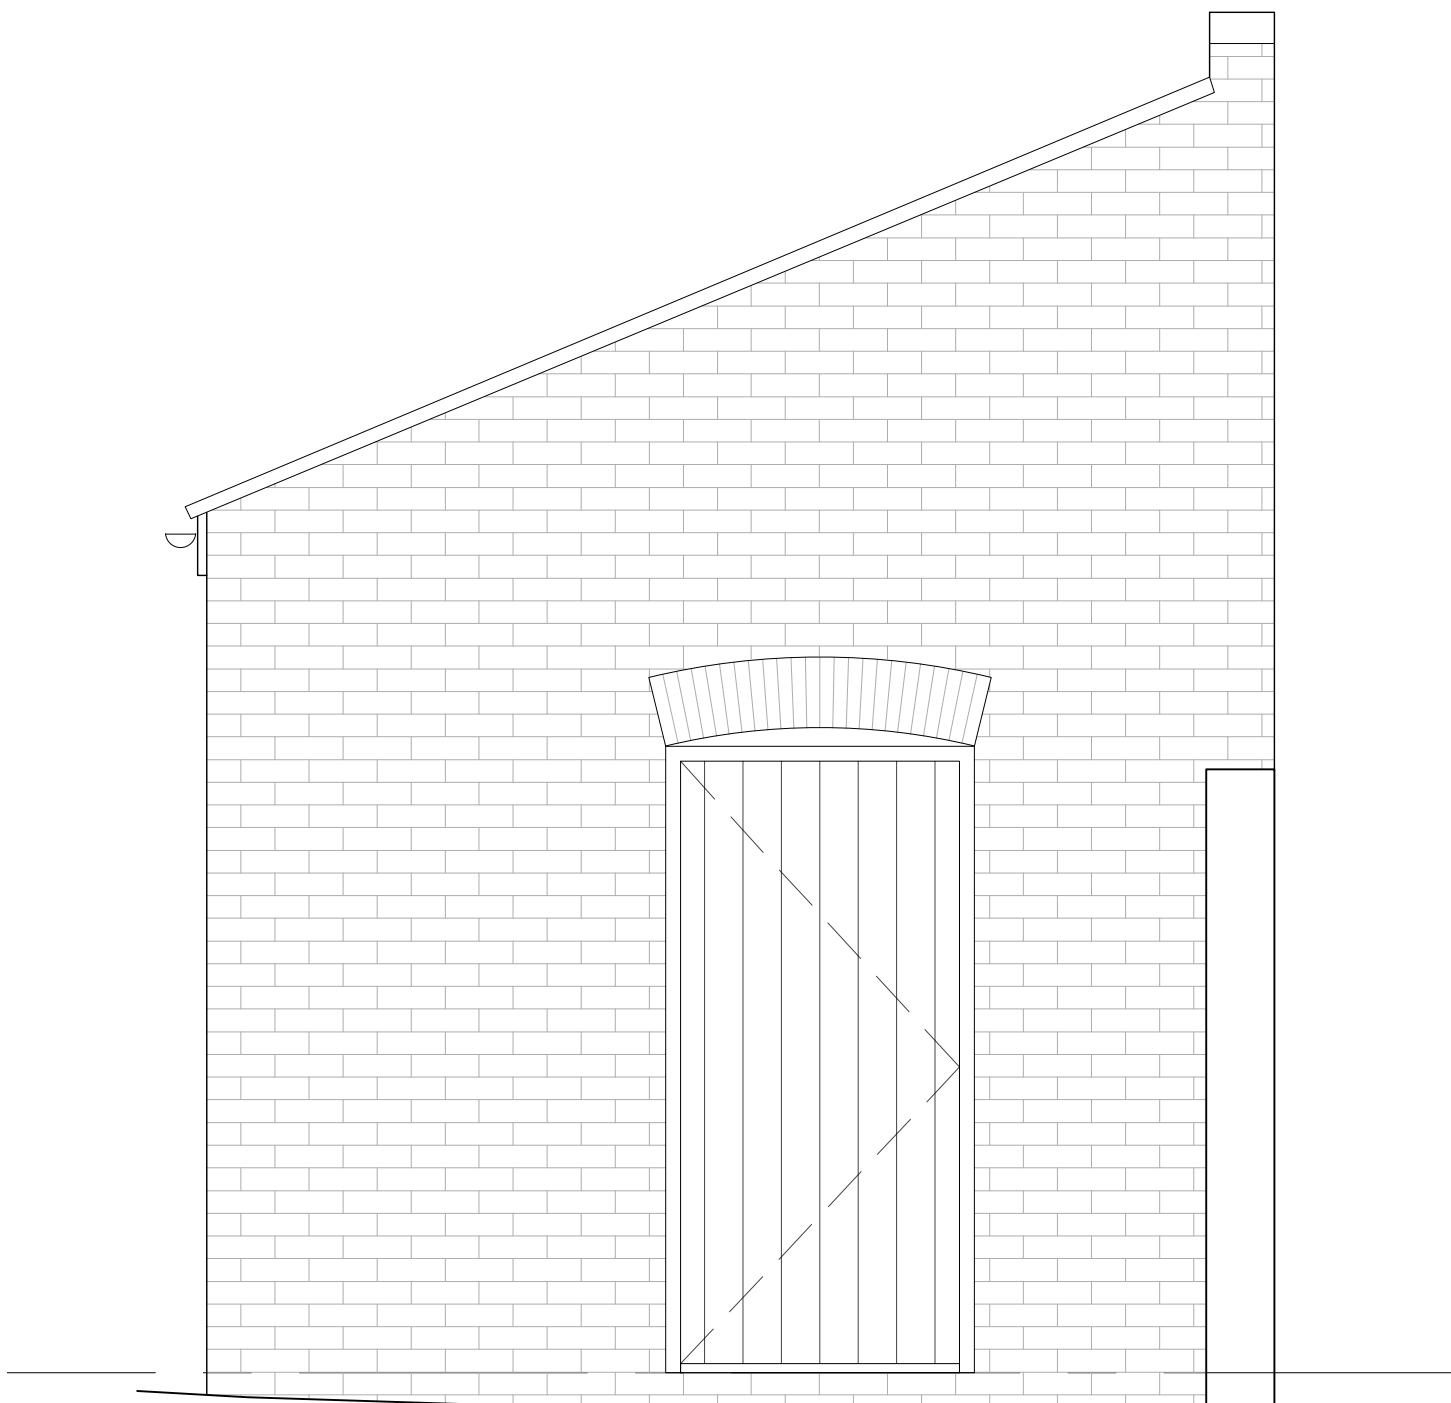

Refuse store 01 right flank elevation

1:25

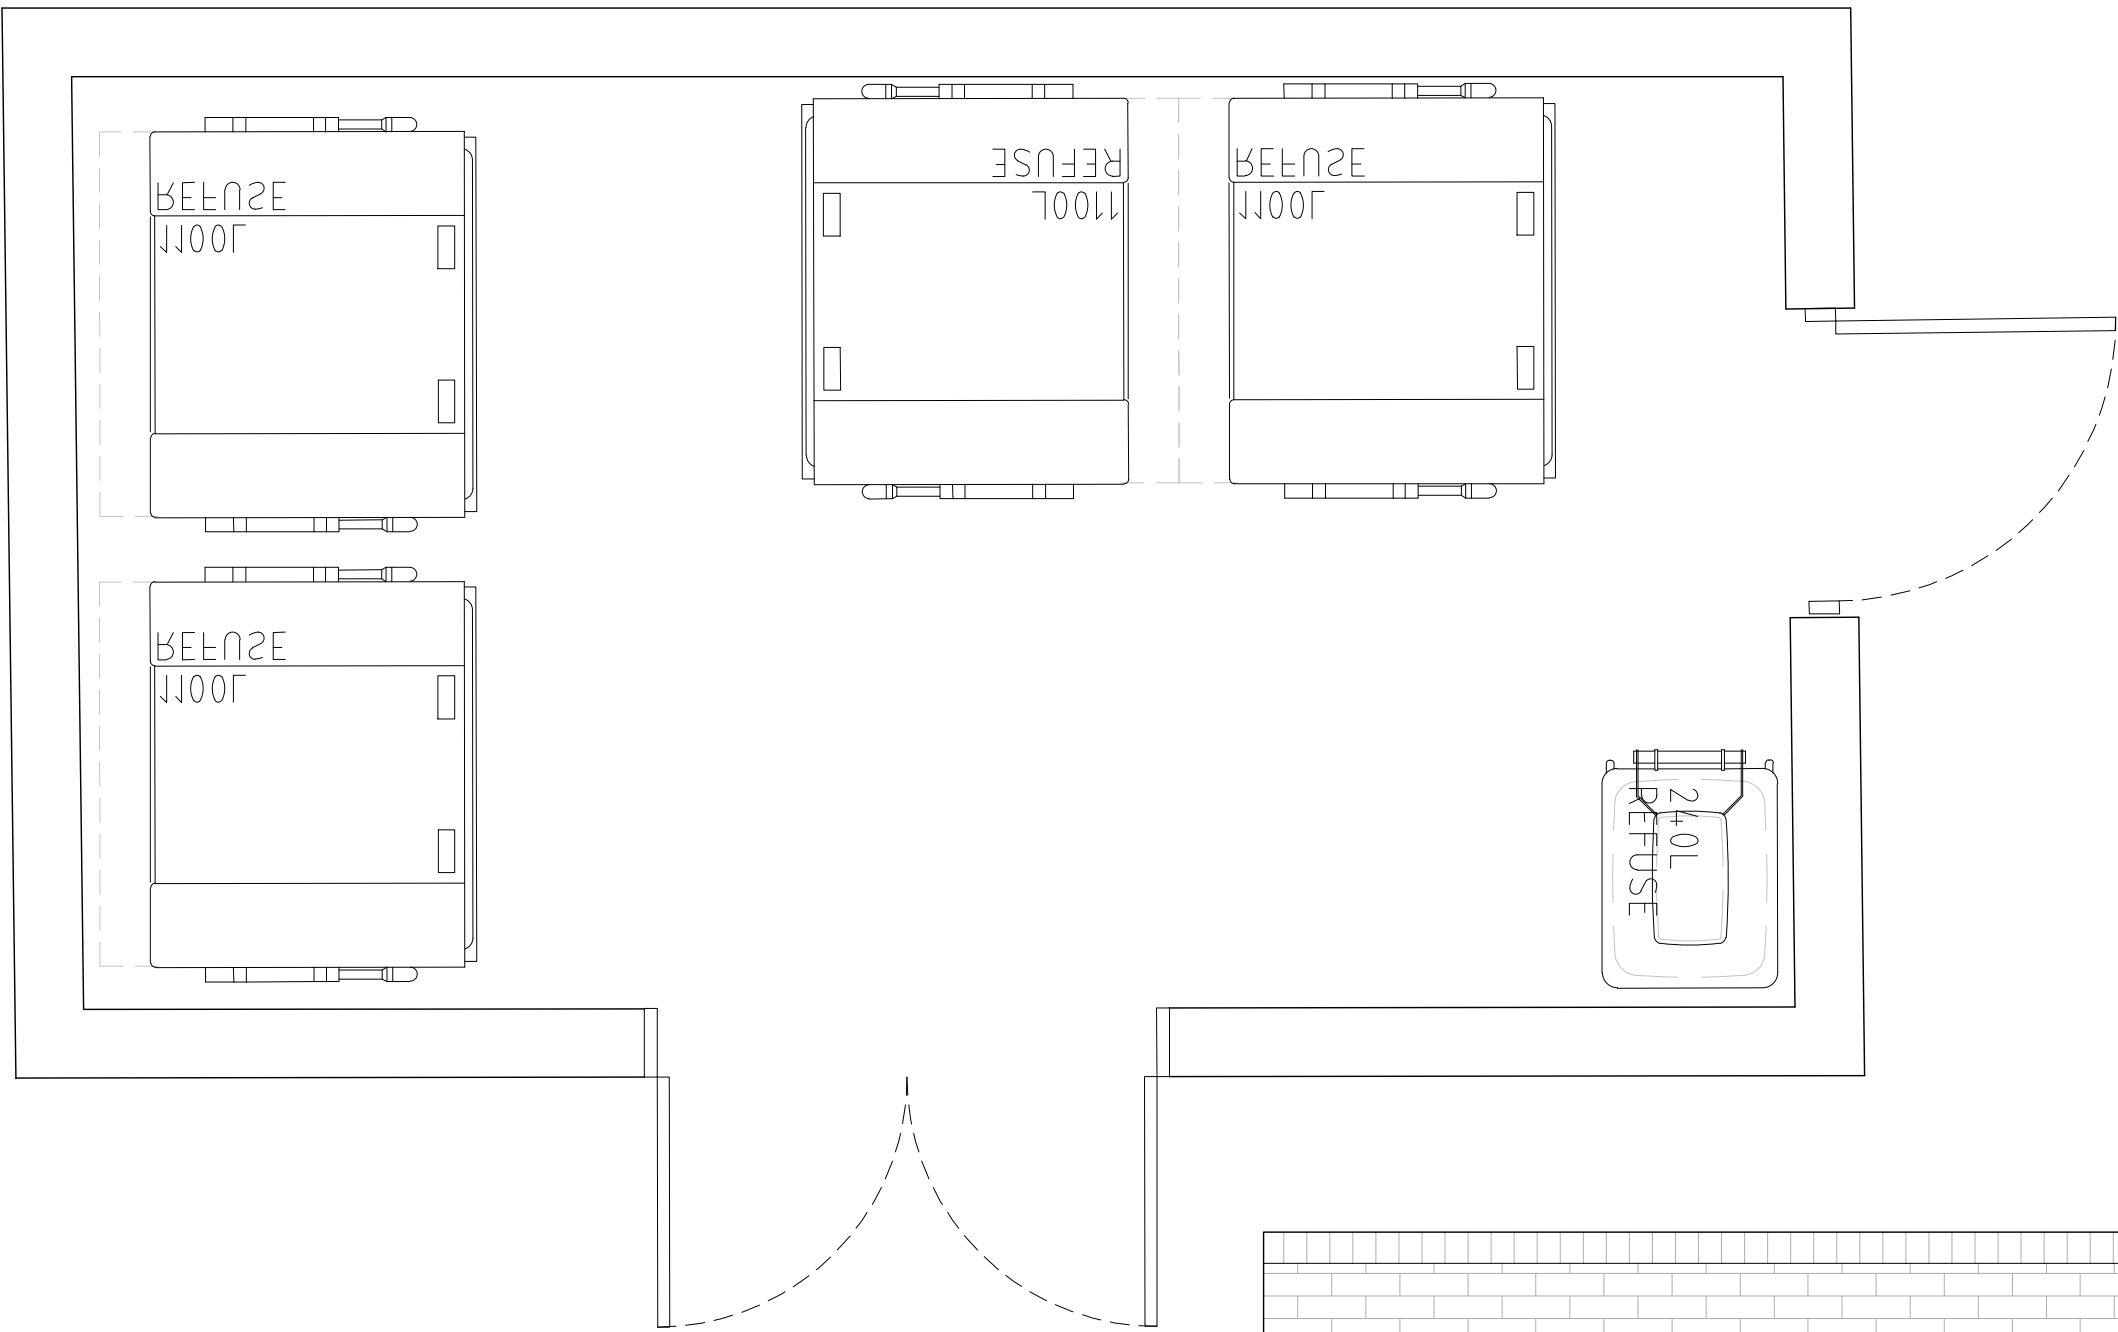

Refuse store 01 plan

1:25




Refuse store 01 roof plan

1:25



Refuse store 01 rear elevation

1:25

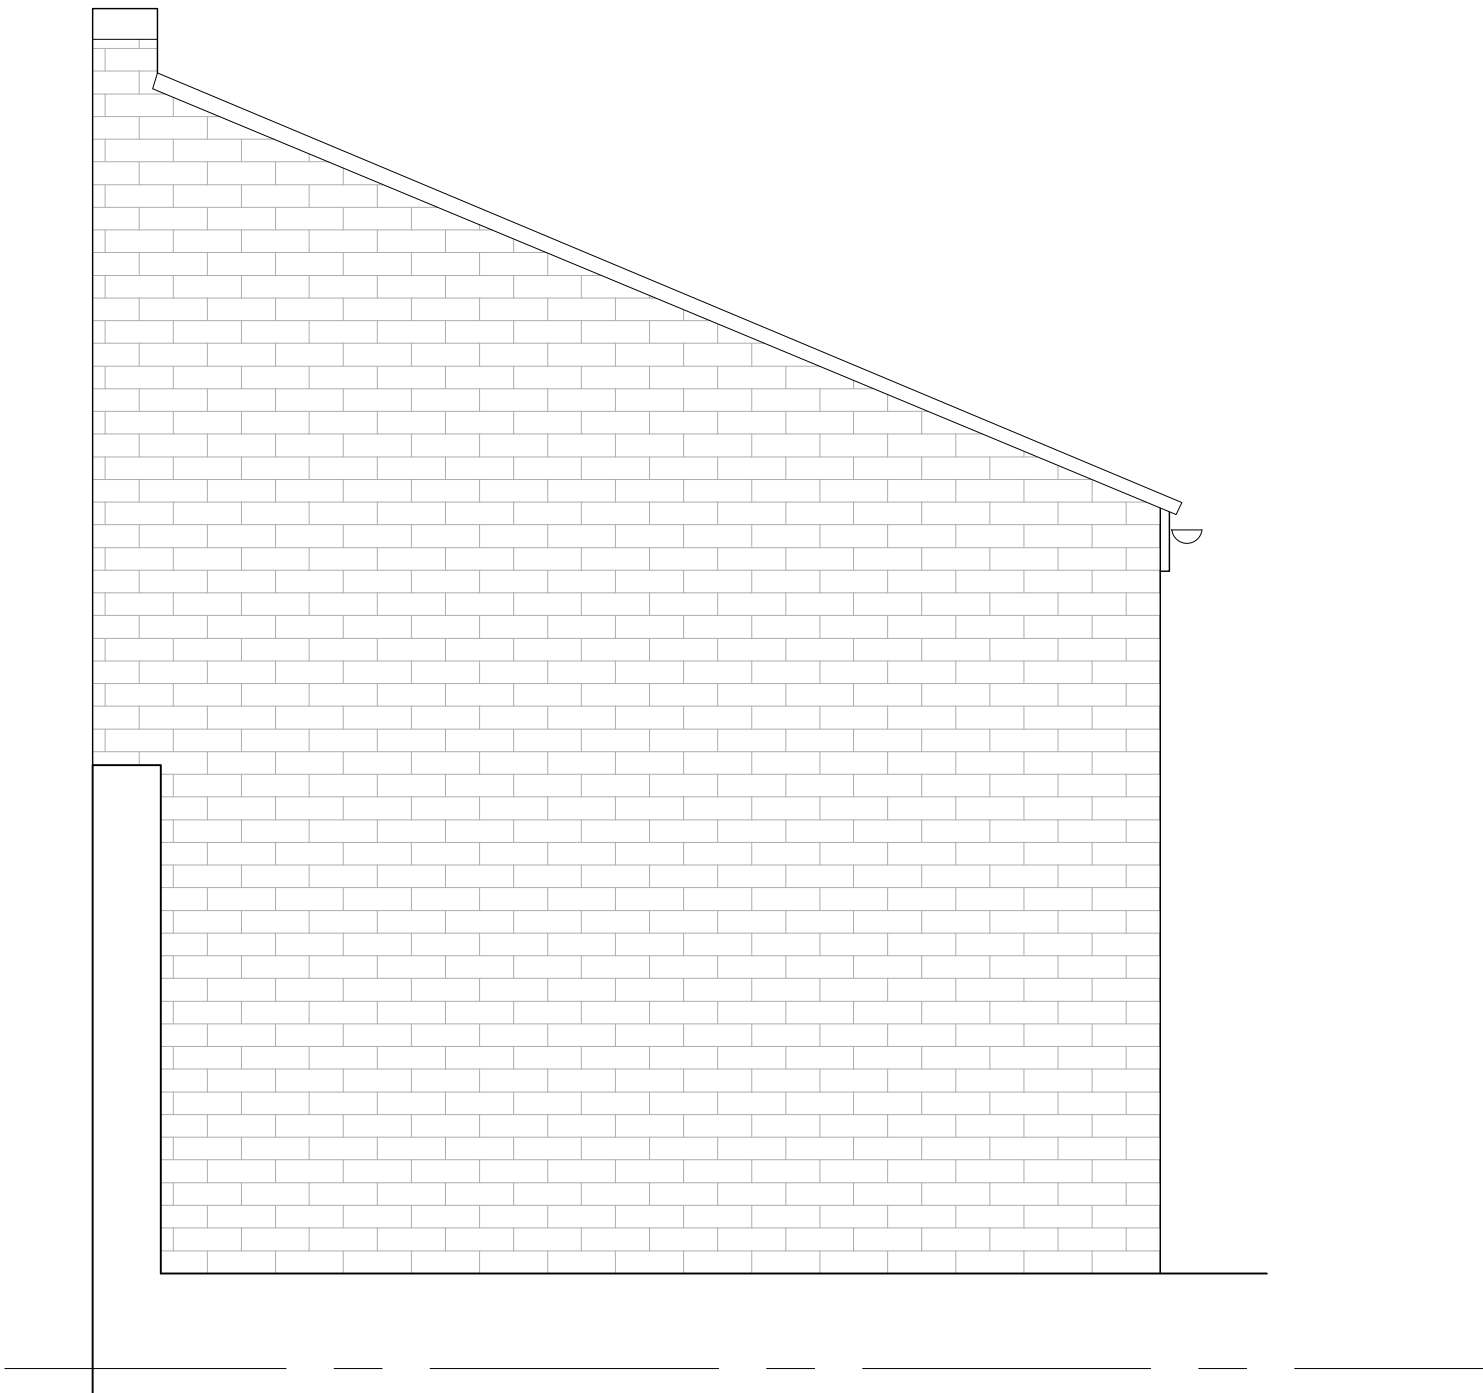

Refuse store 01 left flank elevation

1:25

DO NOT SCALE FROM THIS DRAWING - REPORT ANY DISCREPANCIES TO DESIGNER PRIOR TO COMMENCING WORKS

ALL DIMENSIONS TO BE VERIFIED BY THE CONTRACTOR ON SITE

THIS DRAWING REMAINS THE COPYRIGHT OF
TURNER JACKSON + DAY ASSOCIATES
AND CANNOT BE REPRODUCED WITHOUT WRITTEN CONSENT

1:25 2 4 6 8 10m

P01	Preliminary Issue	Dec'24	NS	
REV	DESCRIPTION	DATE	BY	CHKD

**TURNER
JACKSON+DAY**
ASSOCIATES

Radio House
Thanet Way, Whitstable
Kent CT15 3QX
t: 01227 261453
e: enquiries@tjda.co.uk
www.turnerjacksonday.co.uk

client details
Mile Property Group Ltd

project details
**Custom House
The Terrace, Gravesend, DA12 2DE**

drawing title
Refuse Store 01 Details

date scale drawn by checked by
Dec'24 1:25@A1 NS

project no.	drawing no.	revision
1735	807	P01