


DO NOT SCALE FROM THIS DRAWING - REPORT ANY DISCREPANCIES TO DESIGNER PRIOR TO COMMENCING WORKS


ALL DIMENSIONS TO BE VERIFIED BY THE CONTRACTOR ON SITE

THIS DRAWING REMAINS THE COPYRIGHT OF
TURNER JACKSON + DAY ASSOCIATES
AND CANNOT BE REPRODUCED WITHOUT WRITTEN CONSENT


1:25 2 4 6 8 10m

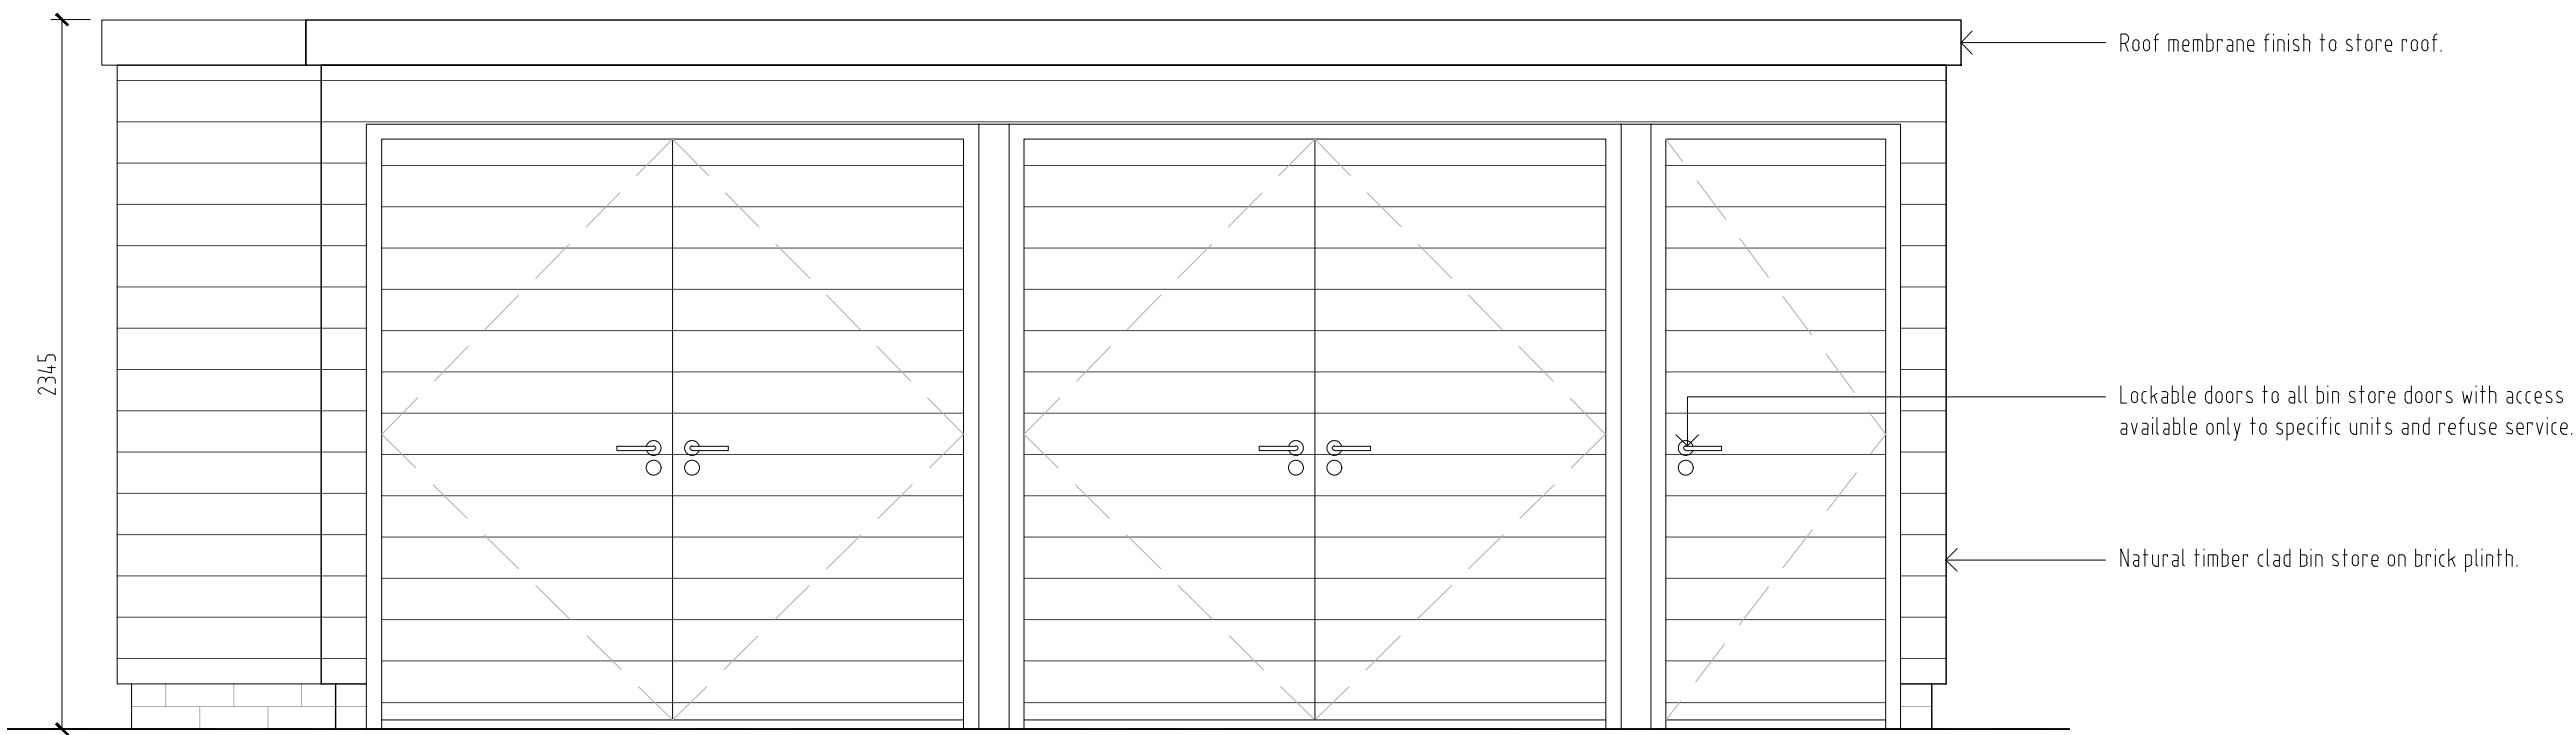


Refuse store 03 front elevation
1:25

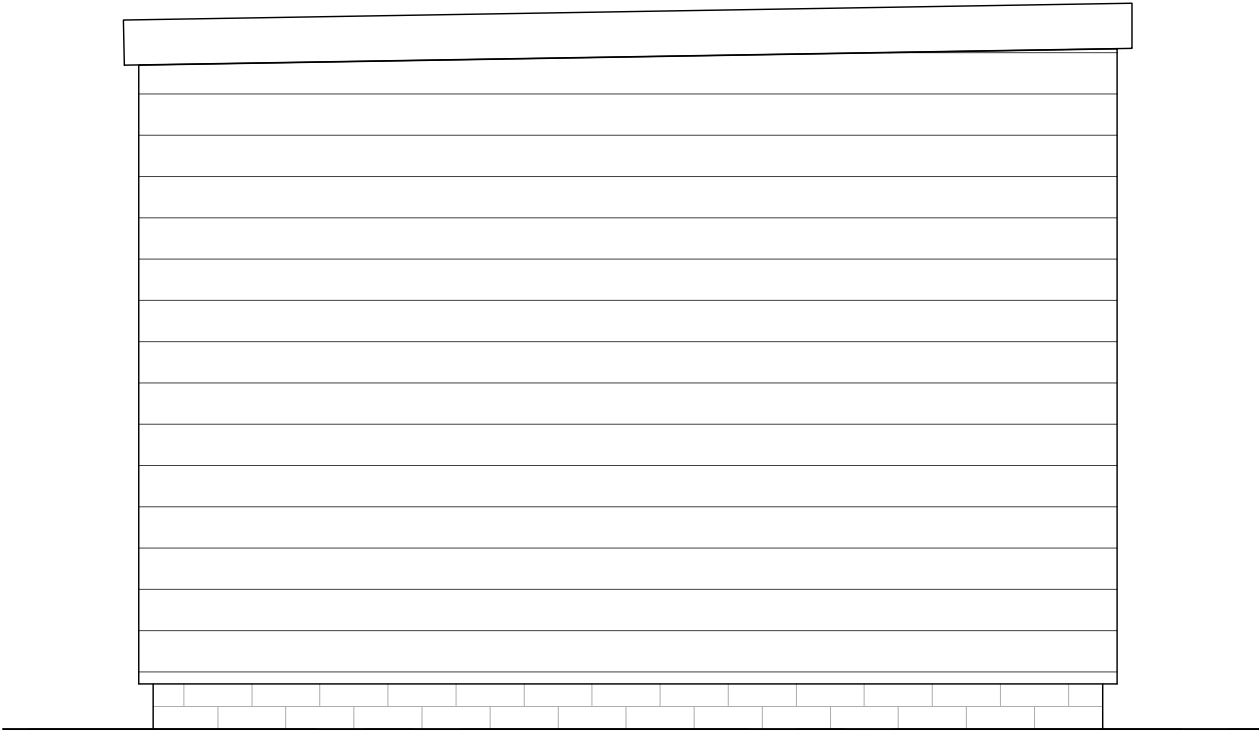


Left flank elevation
1:25

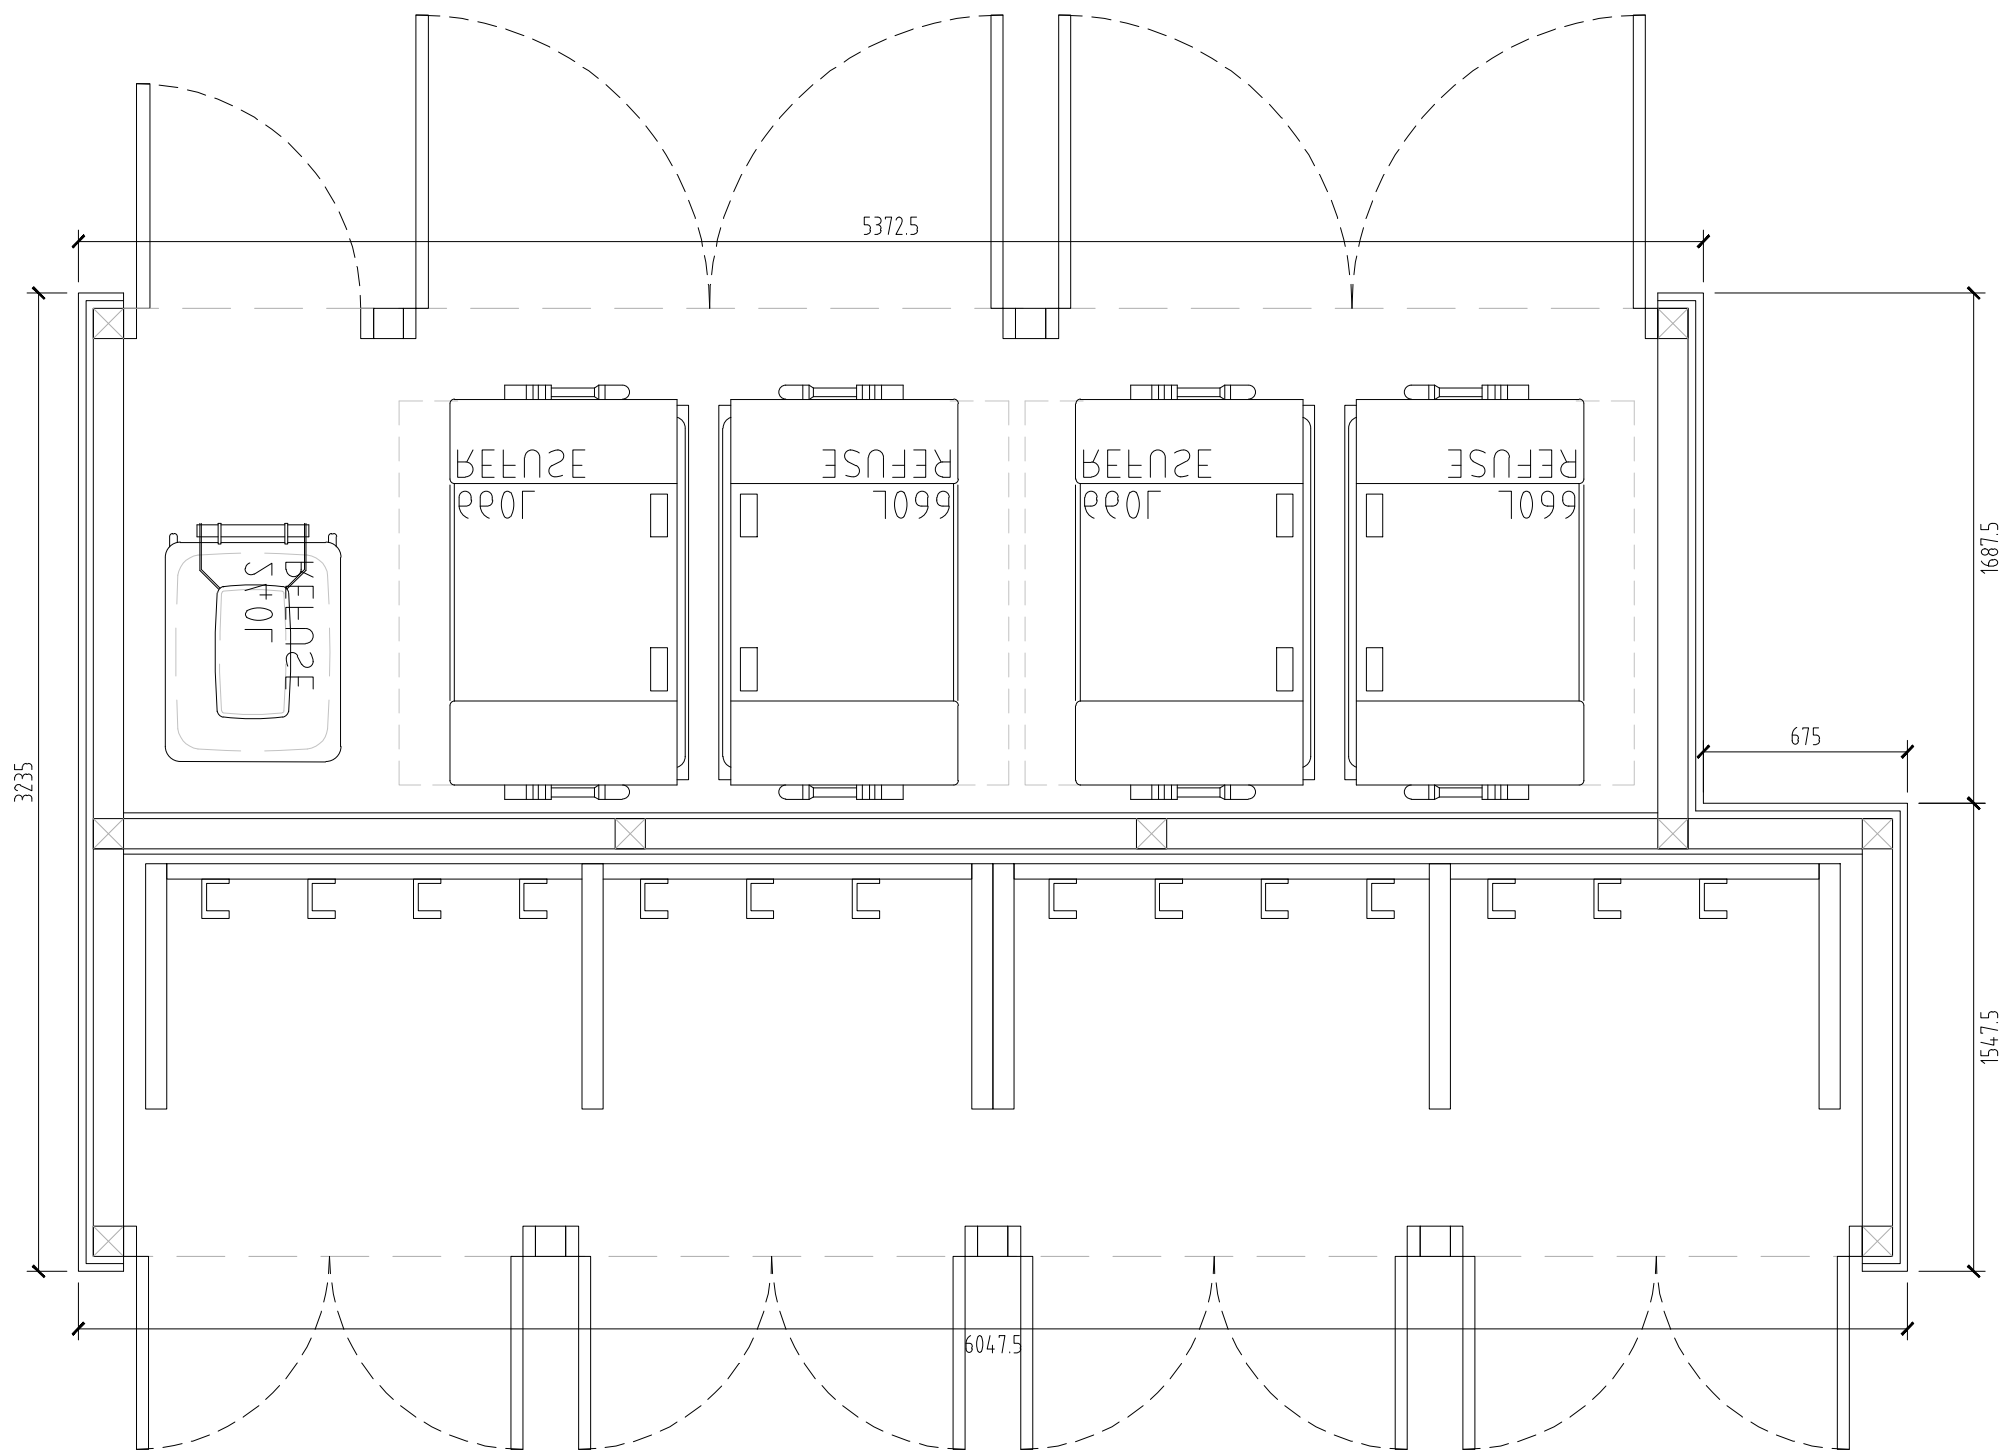


Communal refuse store 03 and cycle store plan
1:25

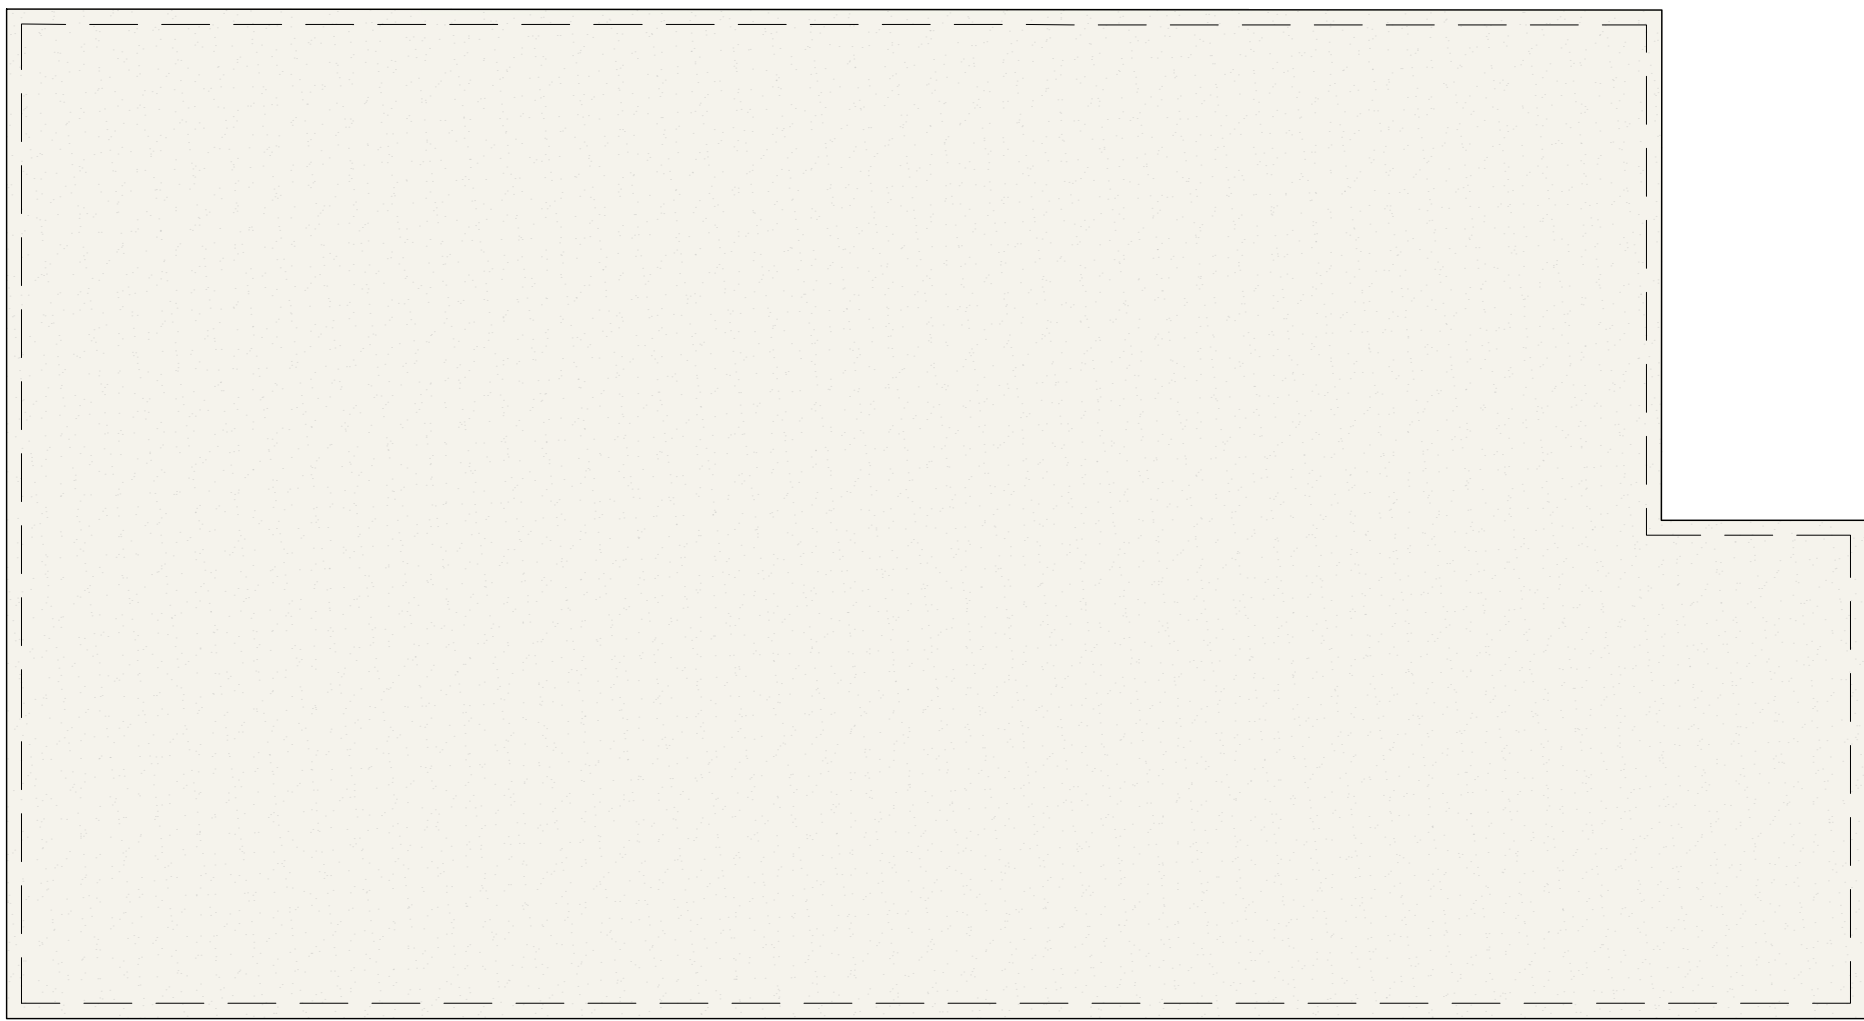

Communal refuse store 03 and cycle store roof plan
1:25

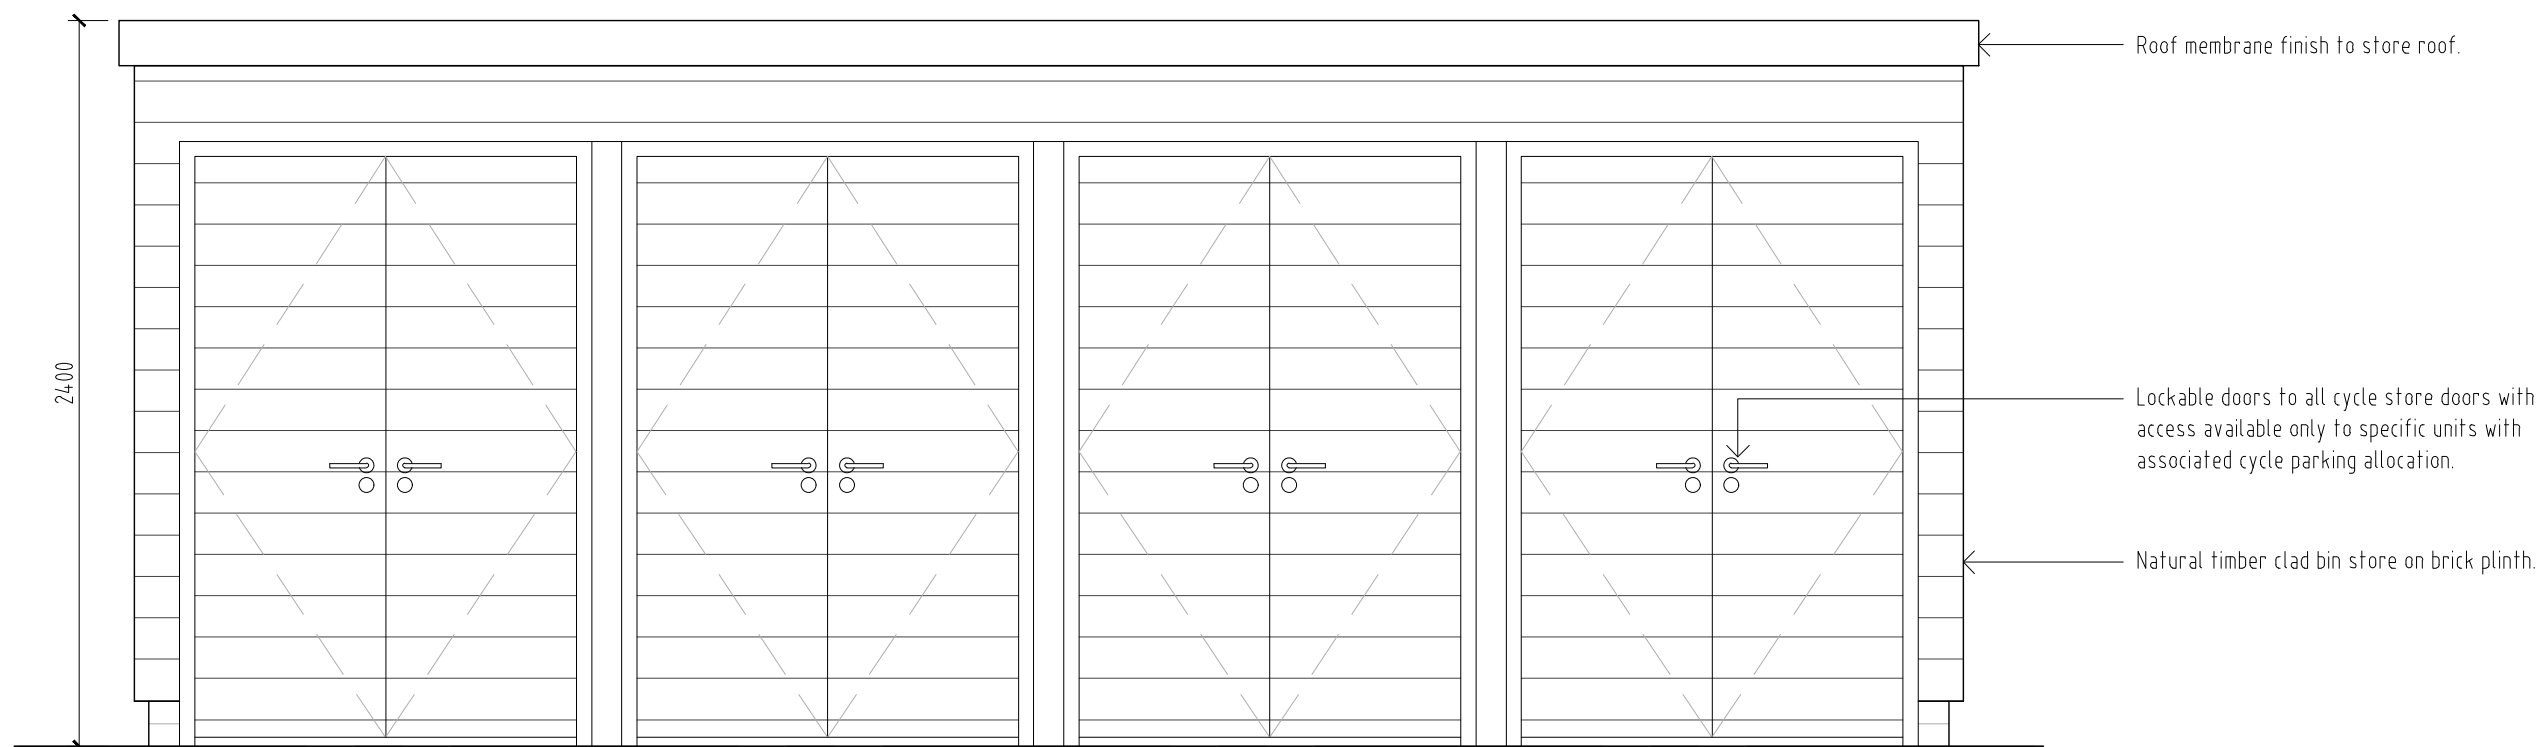

Cycle store front elevation
1:25

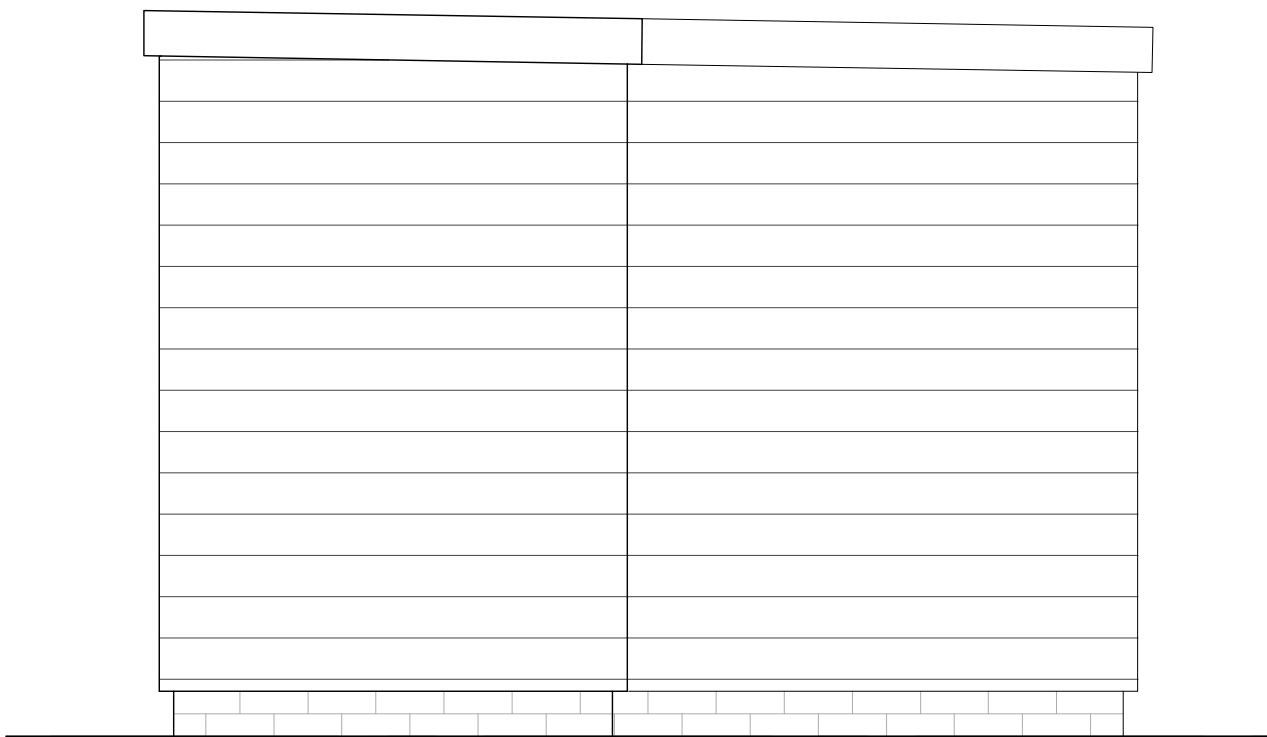

Right flank elevation
1:25

P01	Preliminary Issue	Dec'24	NS	
REV	DESCRIPTION	DATE	BY	CHKD

TURNER JACKSON+DAY ASSOCIATES
Radio House
Thanet Way, Whitstable
Kent CT15 3QX
t: 01227 261453
e: enquiries@tjda.co.uk
www.turnerjacksonday.co.uk

client details
Mile Property Group Ltd

project details
Custom House
The Terrace, Gravesend, DA12 2DE

drawing title
Communal Cycle Store and Refuse Store 03 Details

date scale drawn by checked by
Dec'24 1:25@A1 NS

project no:	drawing no:	revision
1735	805	P01