


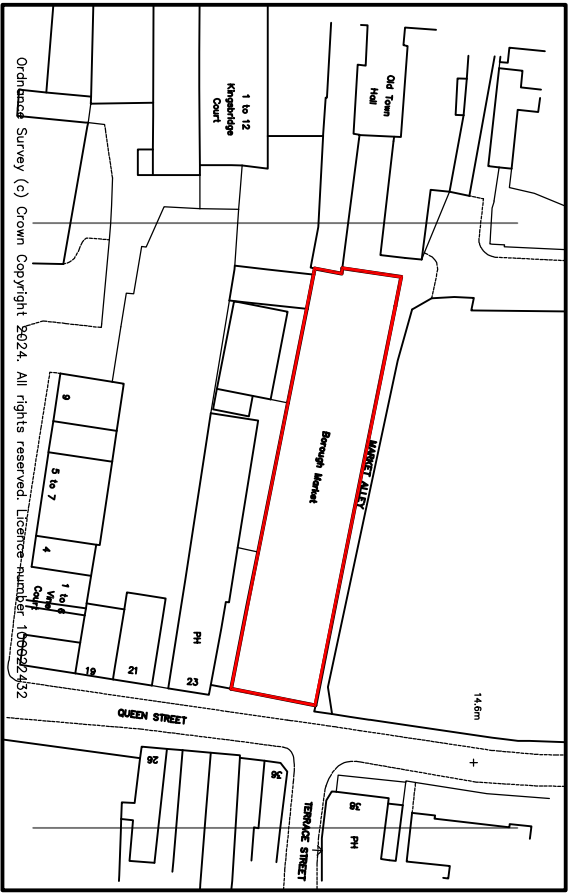


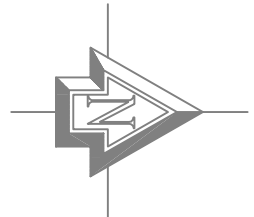


Site Location Plan
scale 1:1250

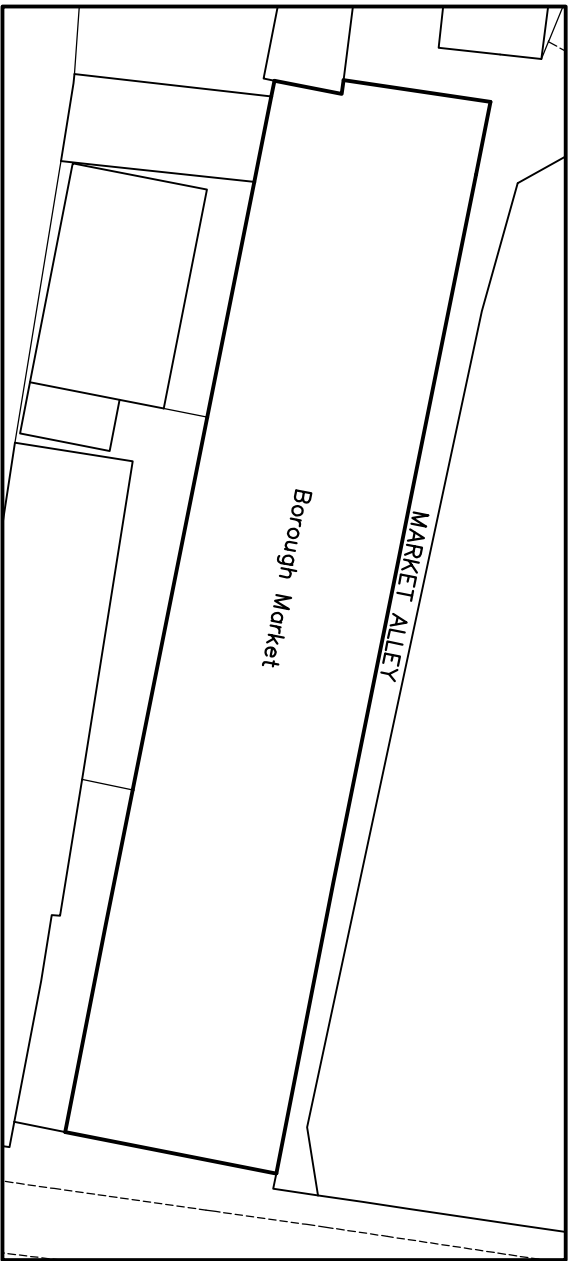

Existing Block Plan
scale 1:500

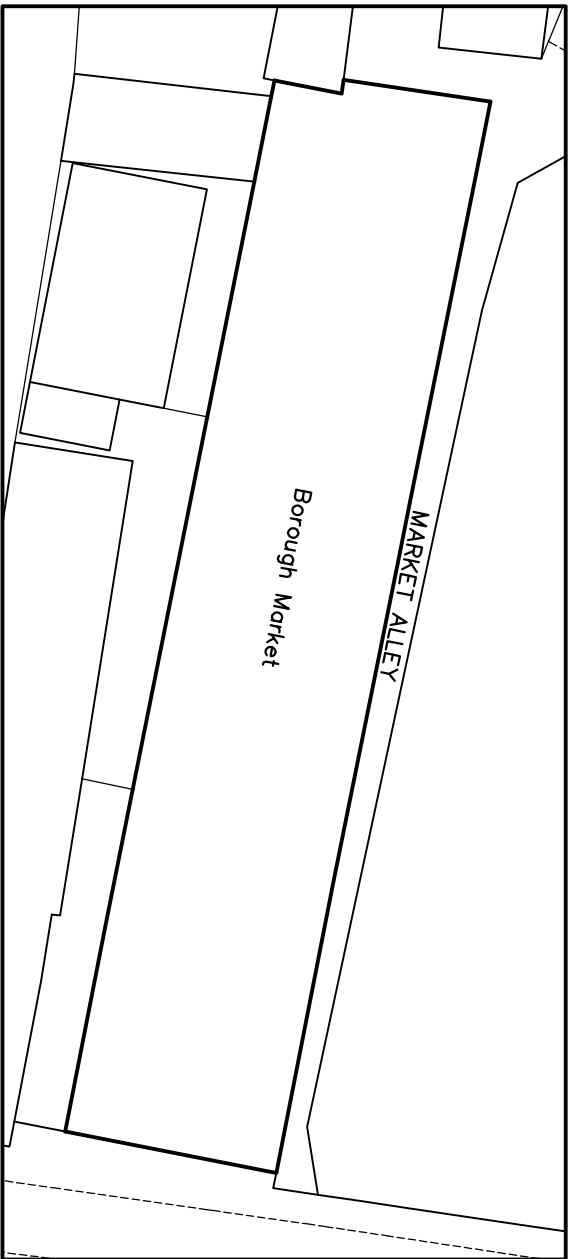

Proposed Block Plan
scale 1:500

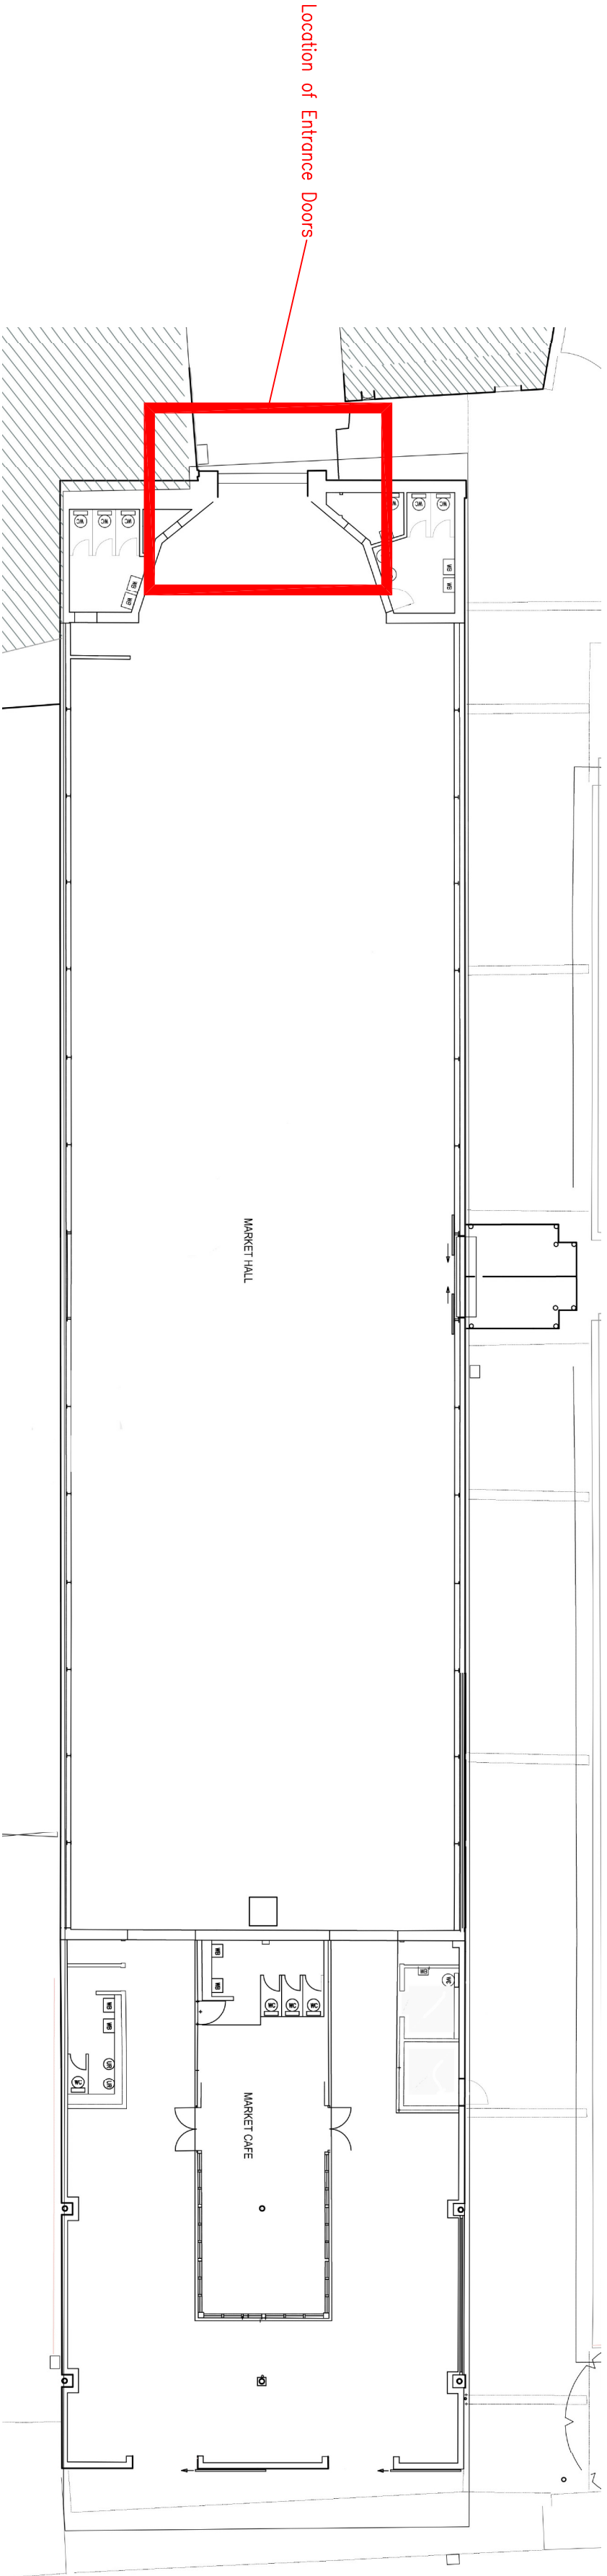


Site Plan
scale 1:200


Location of Entrance Doors





Existing External Access Doors

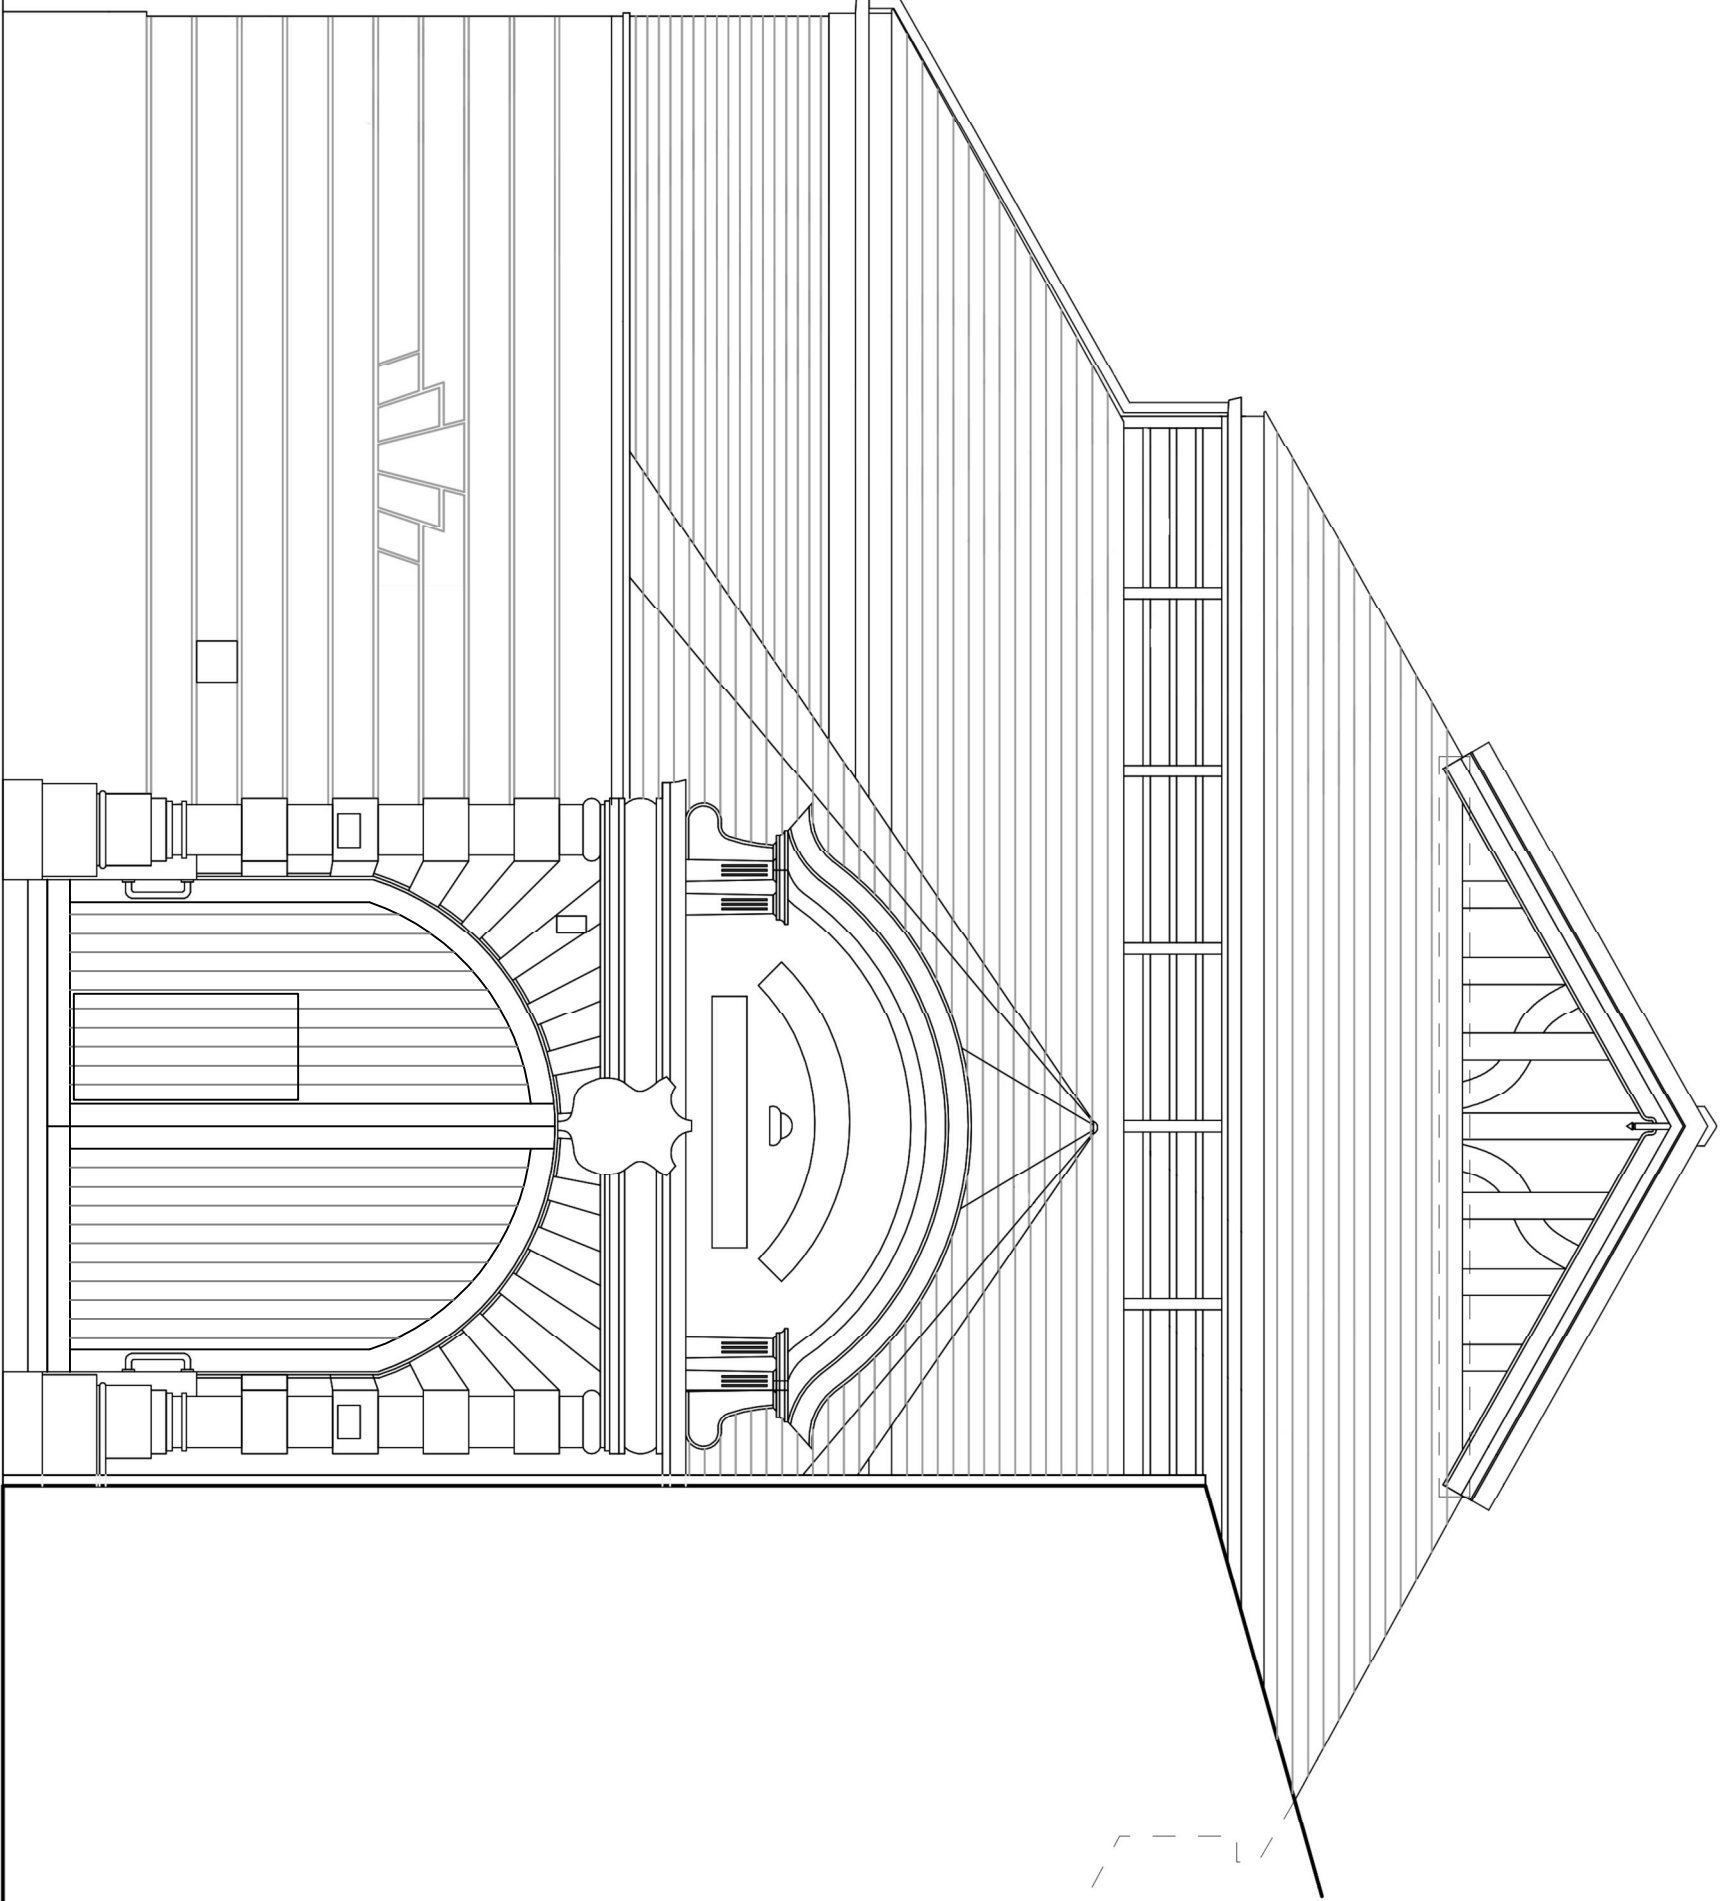

Existing West Elevation
scale 1:50

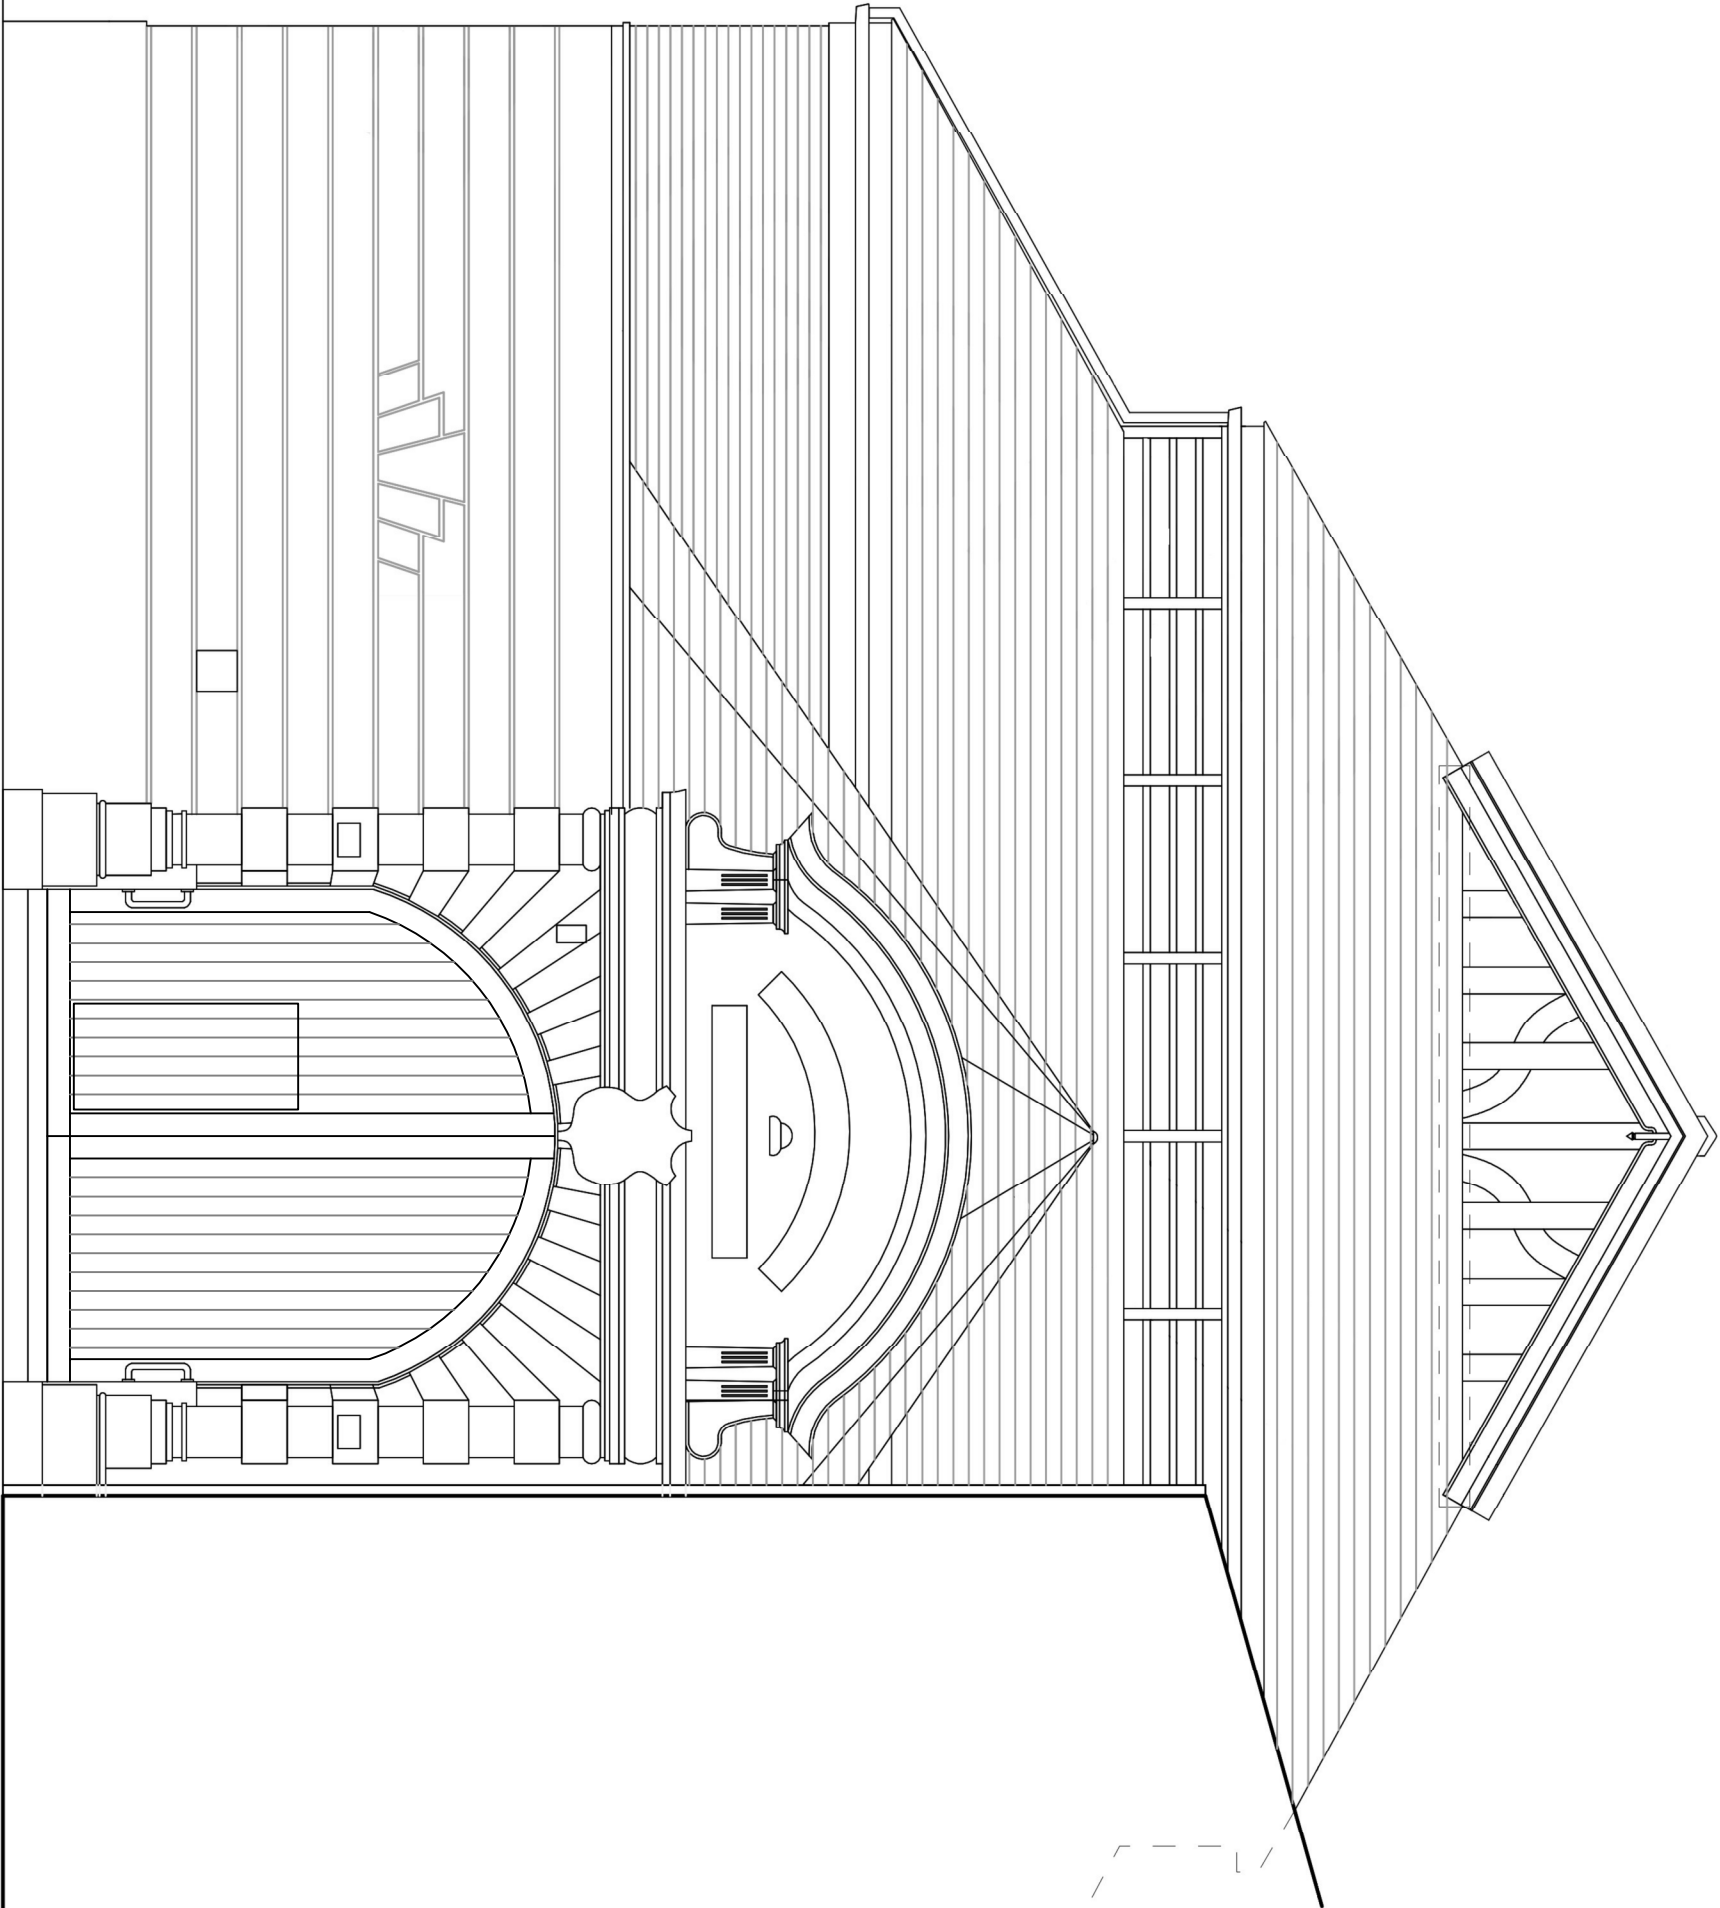

Proposed West Elevation
scale 1:50

 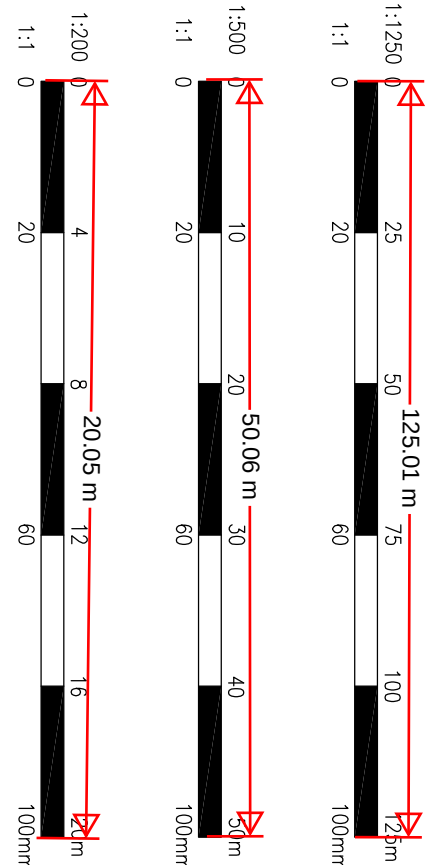

Proposed Door Colour
scale 1:50

Rev	Date	Description	By

40 Kewale Road, Penenden Heath, Maidstone, Kent ME14 2BS Tel: 01622 863512 enquiries@cadscopes.co.uk www.cadscopes.co.uk	Cadscopes ☐ ☐ ☐ ☐ architectural design		
Project Proposed Alterations Gravesend Borough Market Gravesend Kent	Drawing Title Existing & Proposed Elevations Site Location Plans		
Scale As shown @ A1	Date Apr 24	Drawn SCB	Checked
Drawing No. PA/24/019/003	Rev A		