
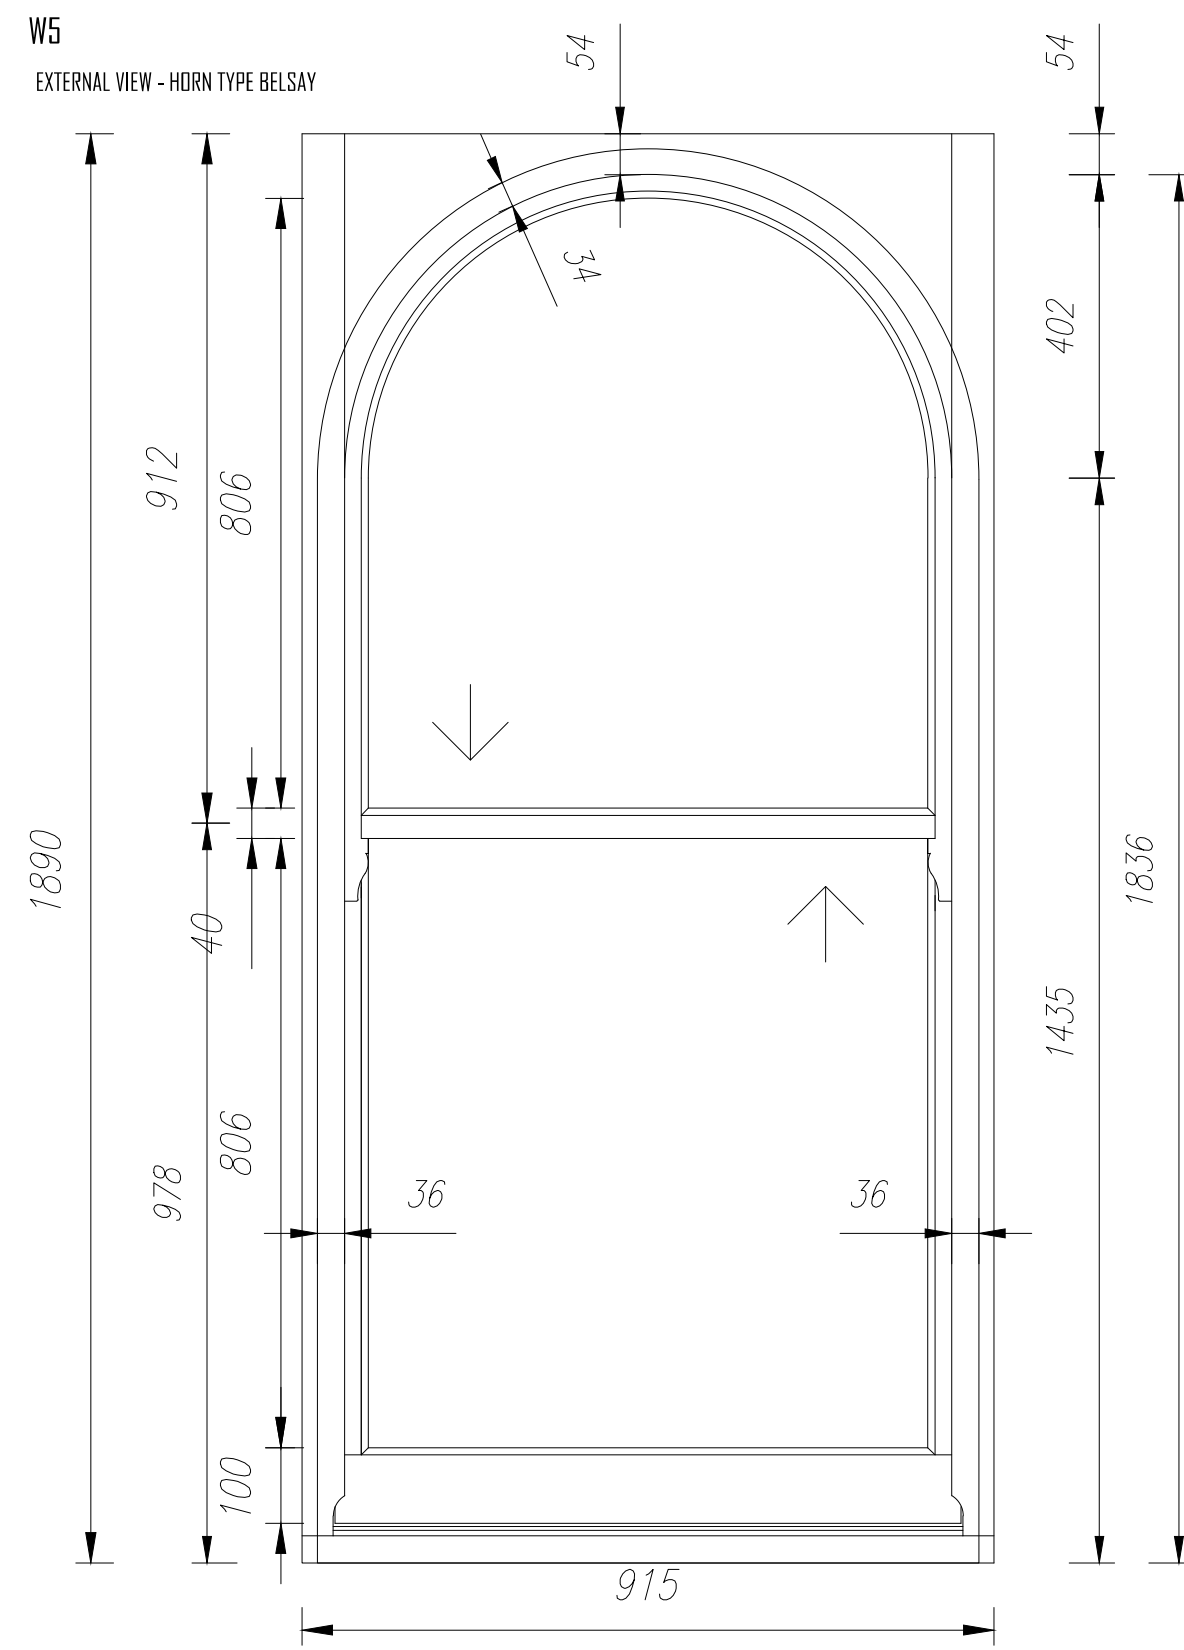
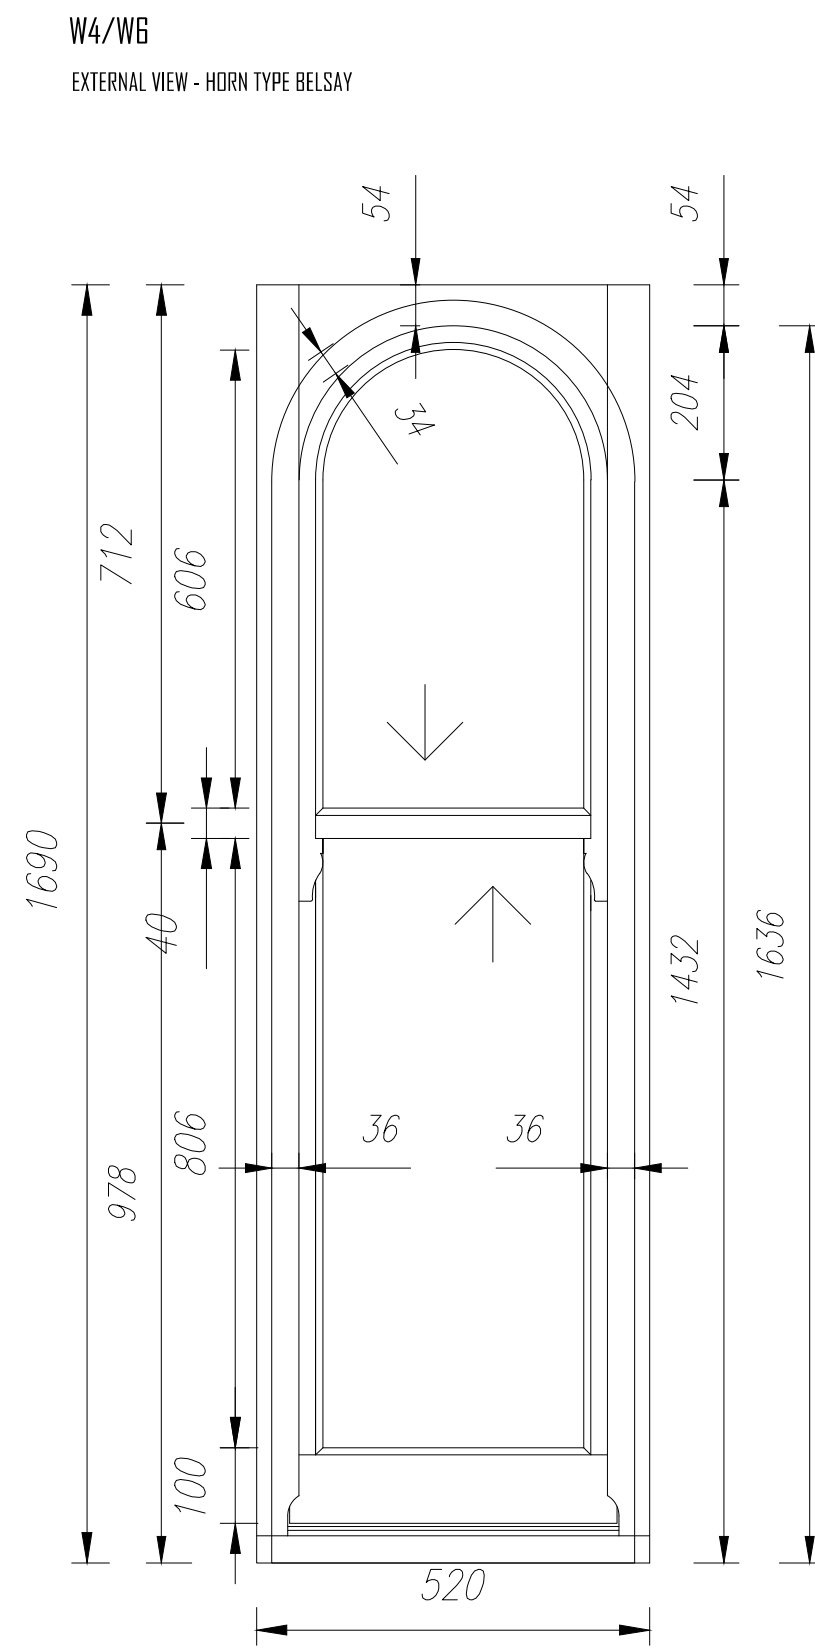
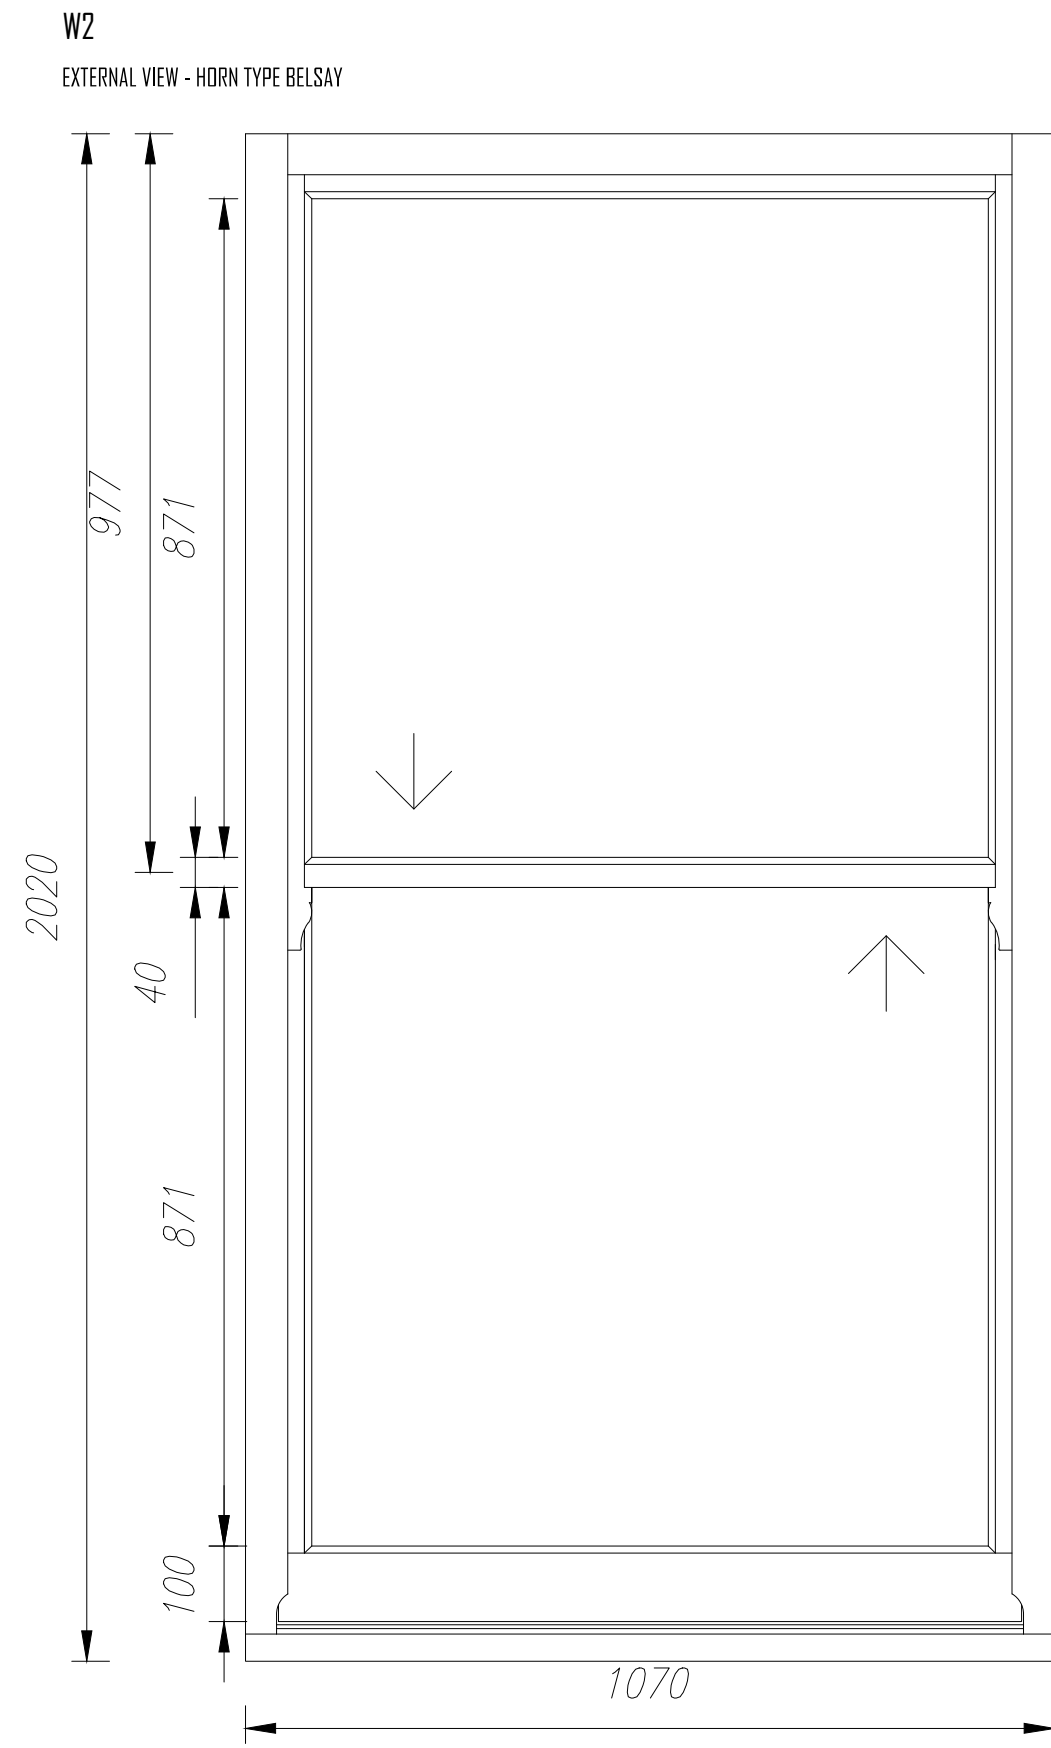


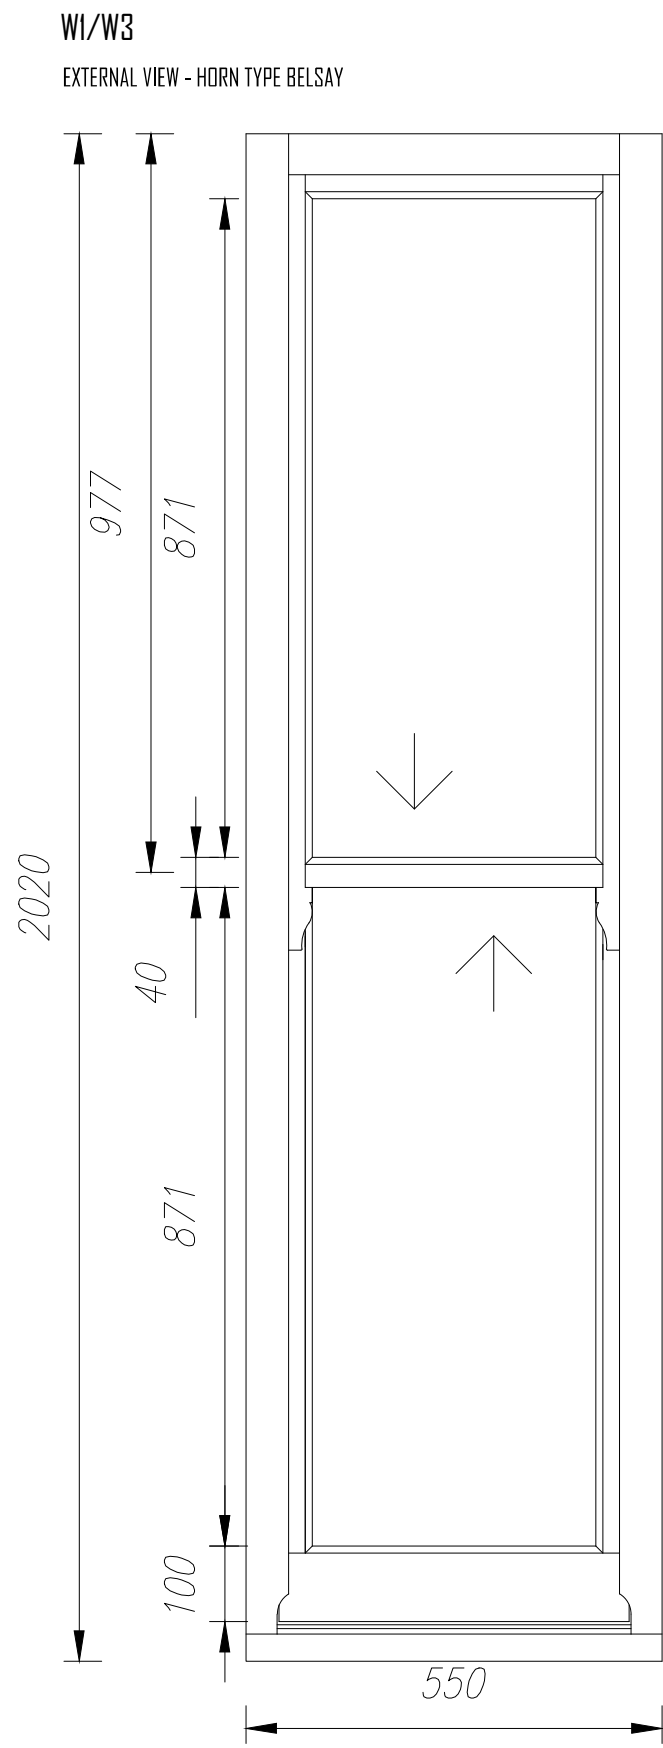

Proposed 1:10 Window Elevations

Revision	Date	Description
PLANNING		
Project		
37a Cobham Street		
Gravesend		
DAH OSA		
Title		
1:10 Full Size Detailed Drawings of Front Elevation		
Project No.		Date
PL - 206		April 2024
Drawing No.		Revision
PL-206-04		
Scale		
1:500 & 1:250 @ A1		