



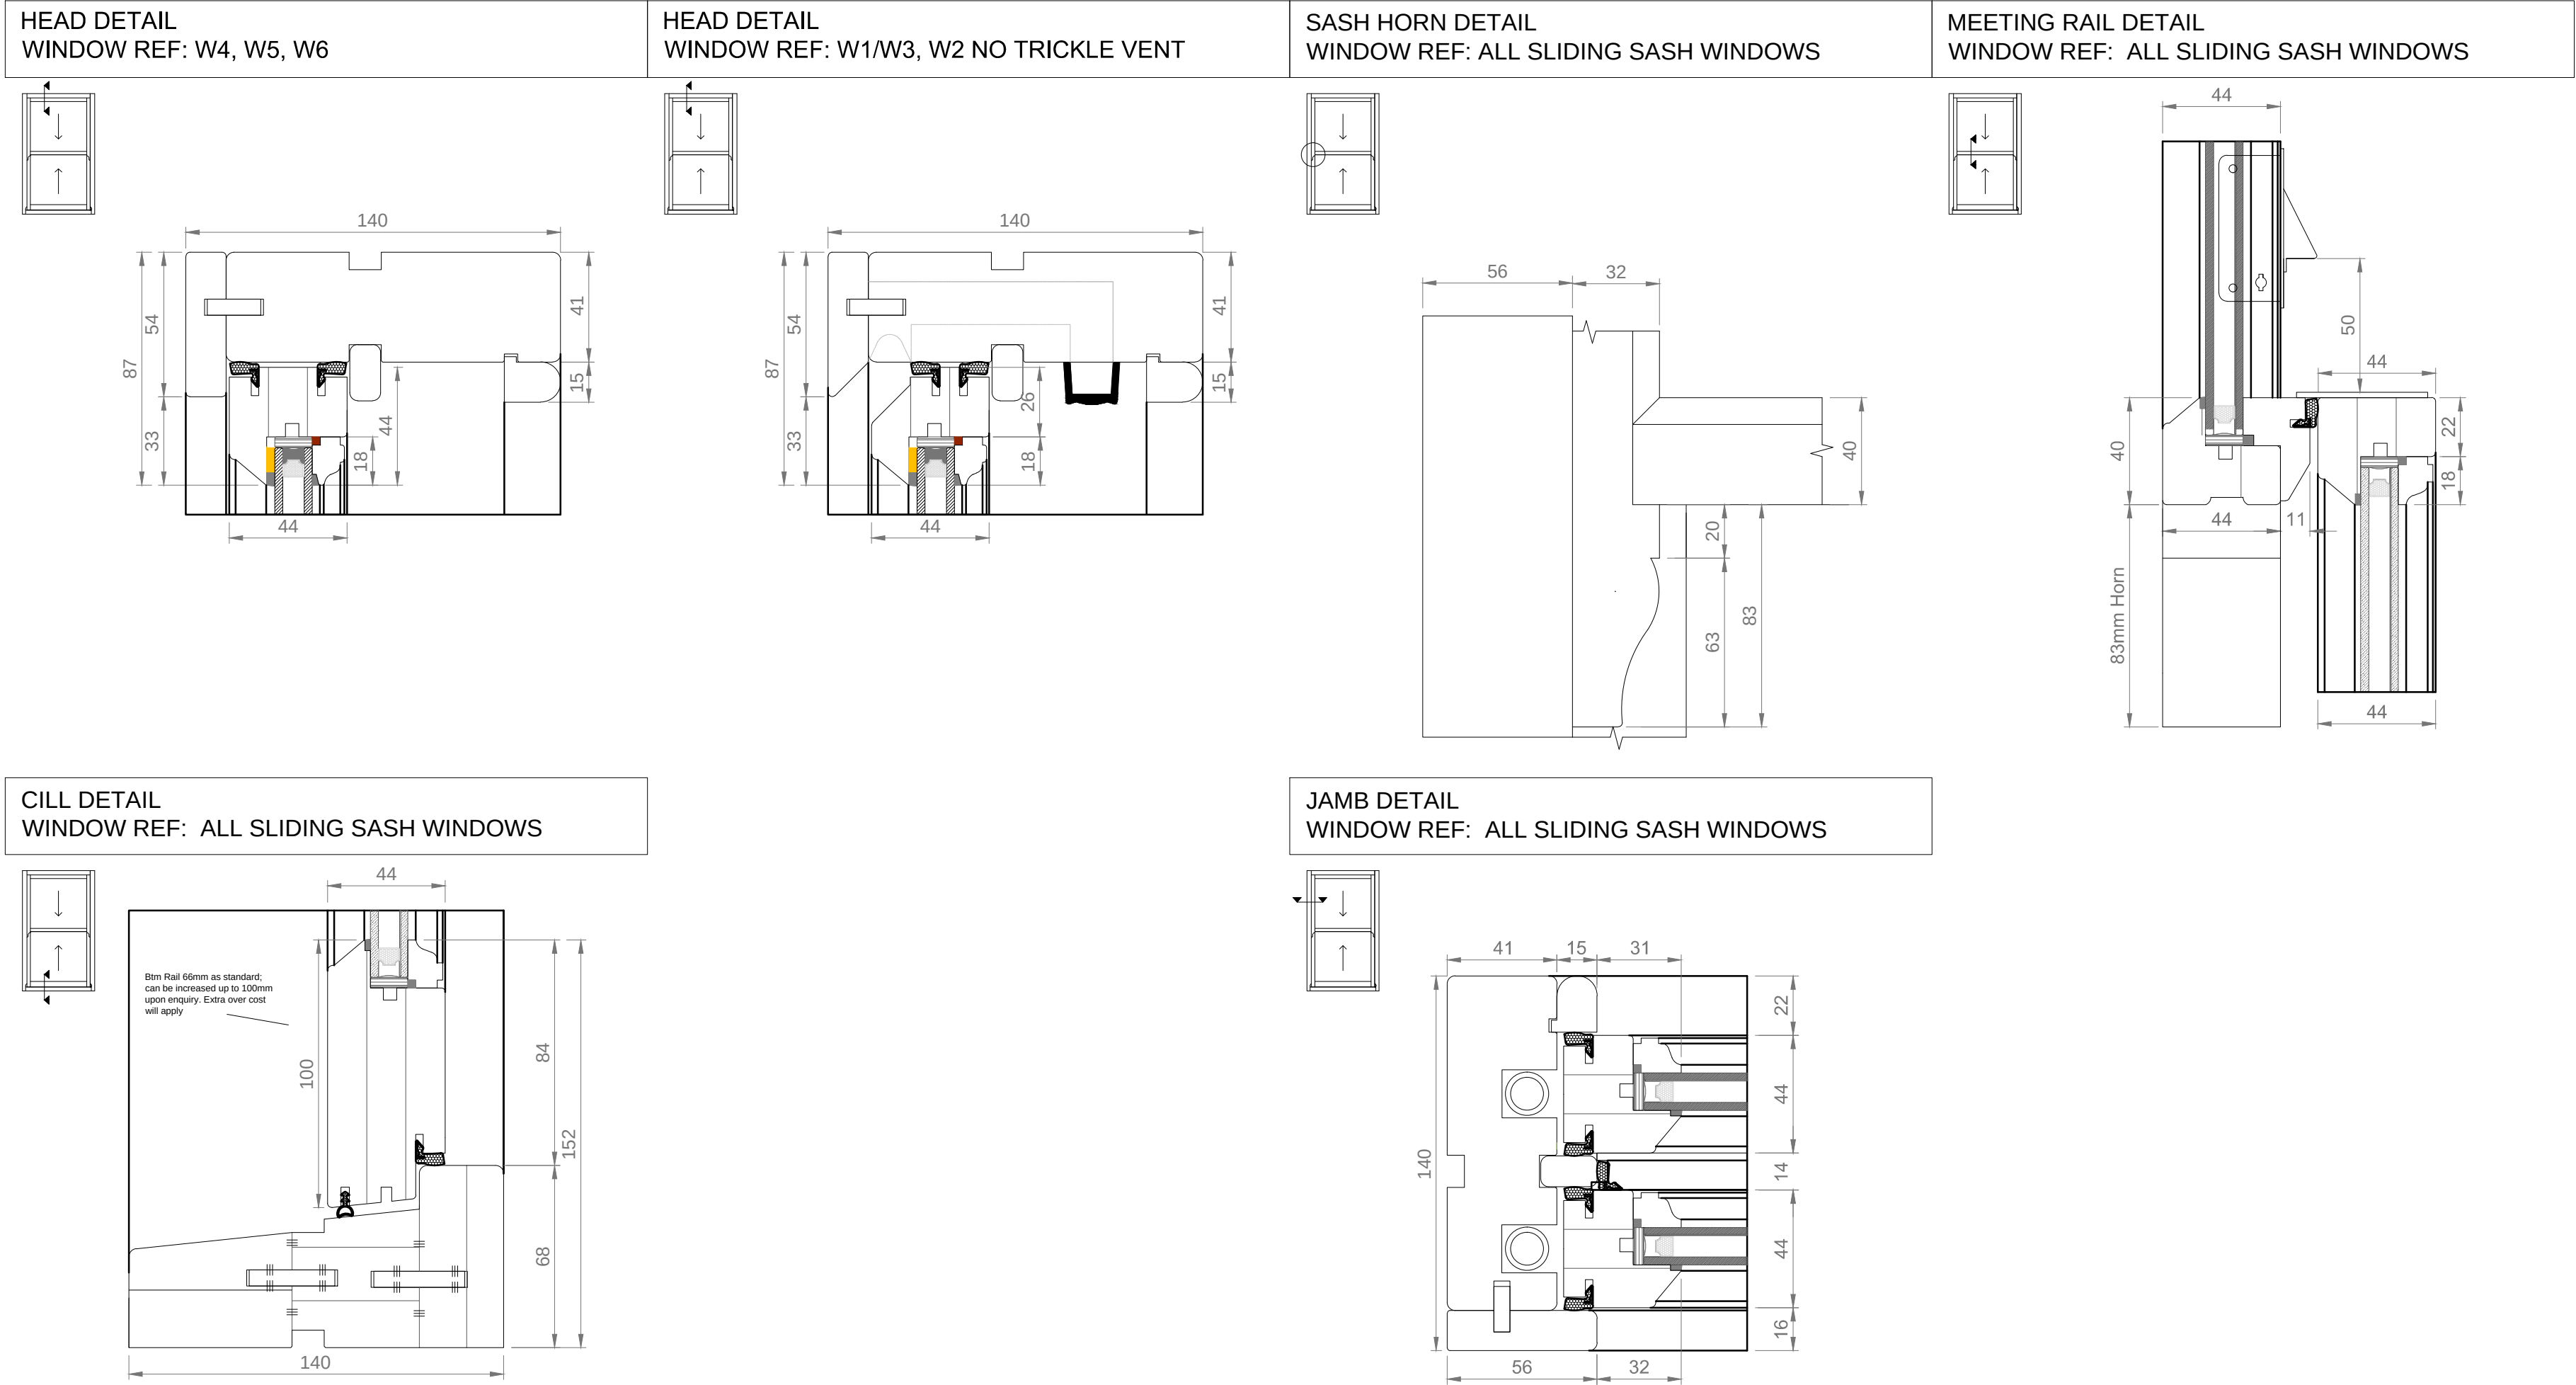

Proposed 1:2 Details - Elevations, Sections & Plans

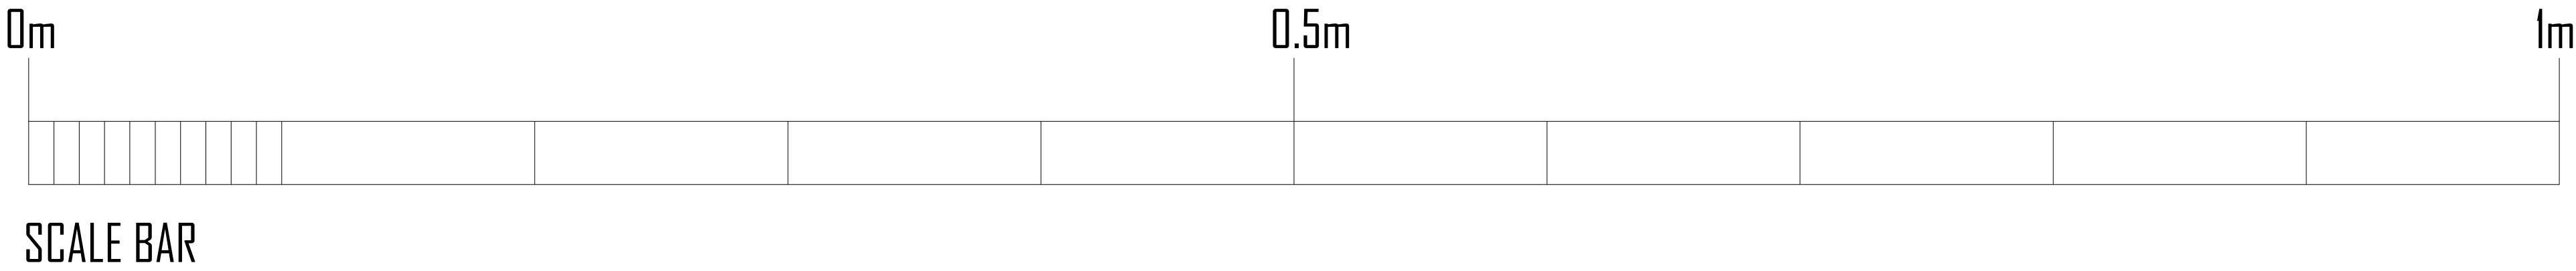

Revision	Date	Description
PLANNING		
Project 37a Cobham Street Gravesend DA11 0SA		
Title 1:2 Full Size Detailed Drawings of Front Elevation Section and Plan view of each window		
Project No. PL - 206	Date April 2024	
Drawing No. PL-206-03	Revision	
Scale 1:500 & 1:250 @ A1		