





Existing Elevation
Scale 1:50




Proposed Elevation
Scale 1:50

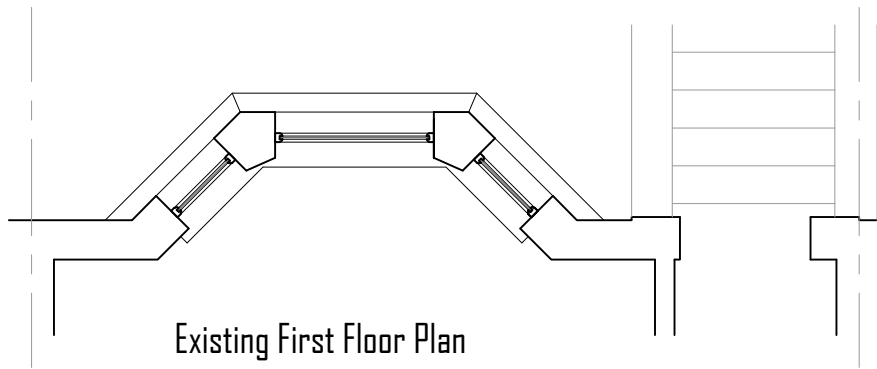


Existing First Floor Plan
Scale 1:50

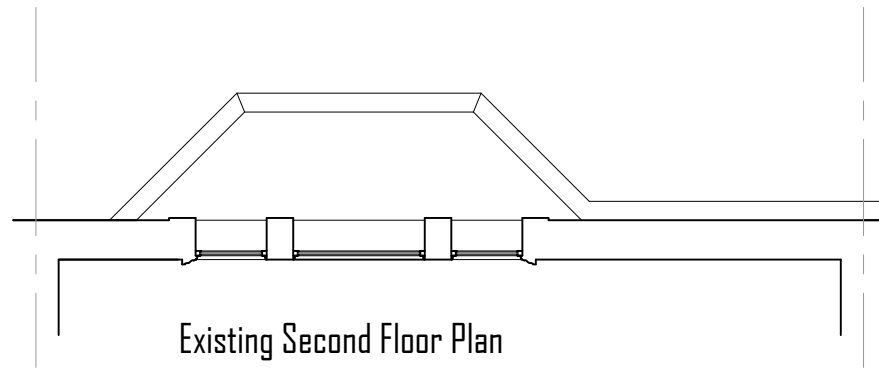


Existing Second Floor Plan
Scale 1:50

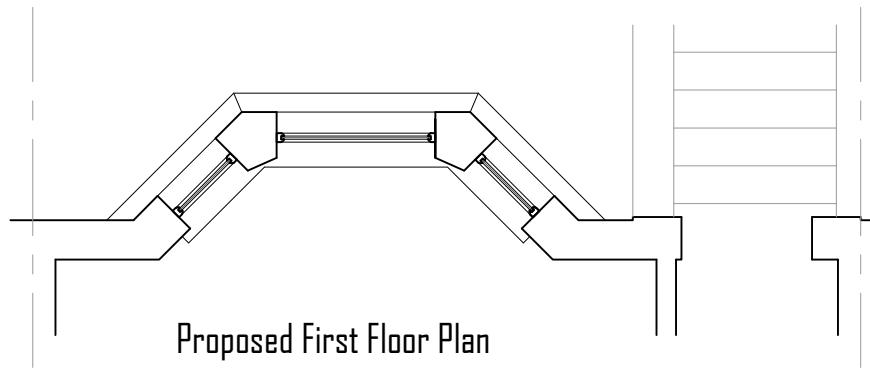

Proposed First Floor Plan
Scale 1:50

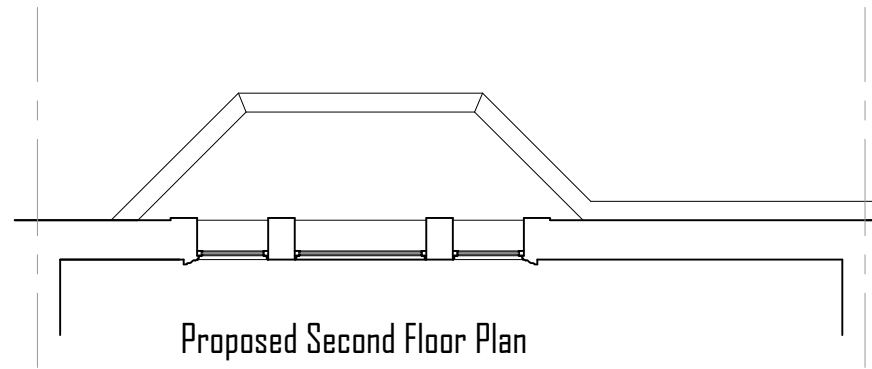

Proposed Second Floor Plan
Scale 1:50

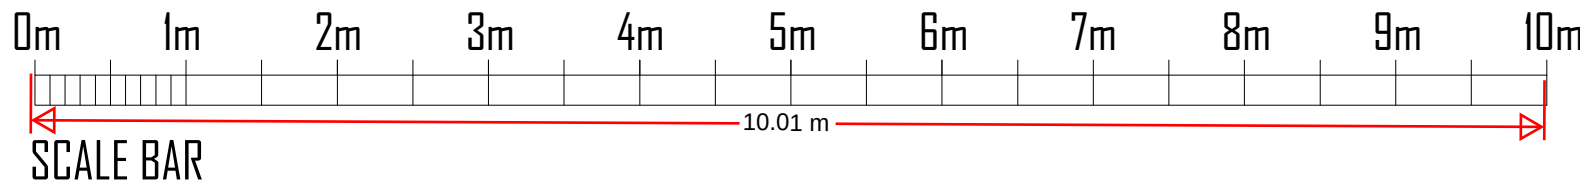

SCALE BAR

Revision	Date	Description
----------	------	-------------

PLANNING

Project	37a Cobham Street Gravesend DA11 0SA
---------	--

Title	Existing & Proposed Elevations
-------	--------------------------------

Project No.	Date
-------------	------

PL - 206	March 2024
----------	------------

Drawing No.	Revision
-------------	----------

PL-206-02	
-----------	--

Scale	1:500 & 1:250 @ A1
-------	--------------------



Architecture | Consultancy | Building | Design