


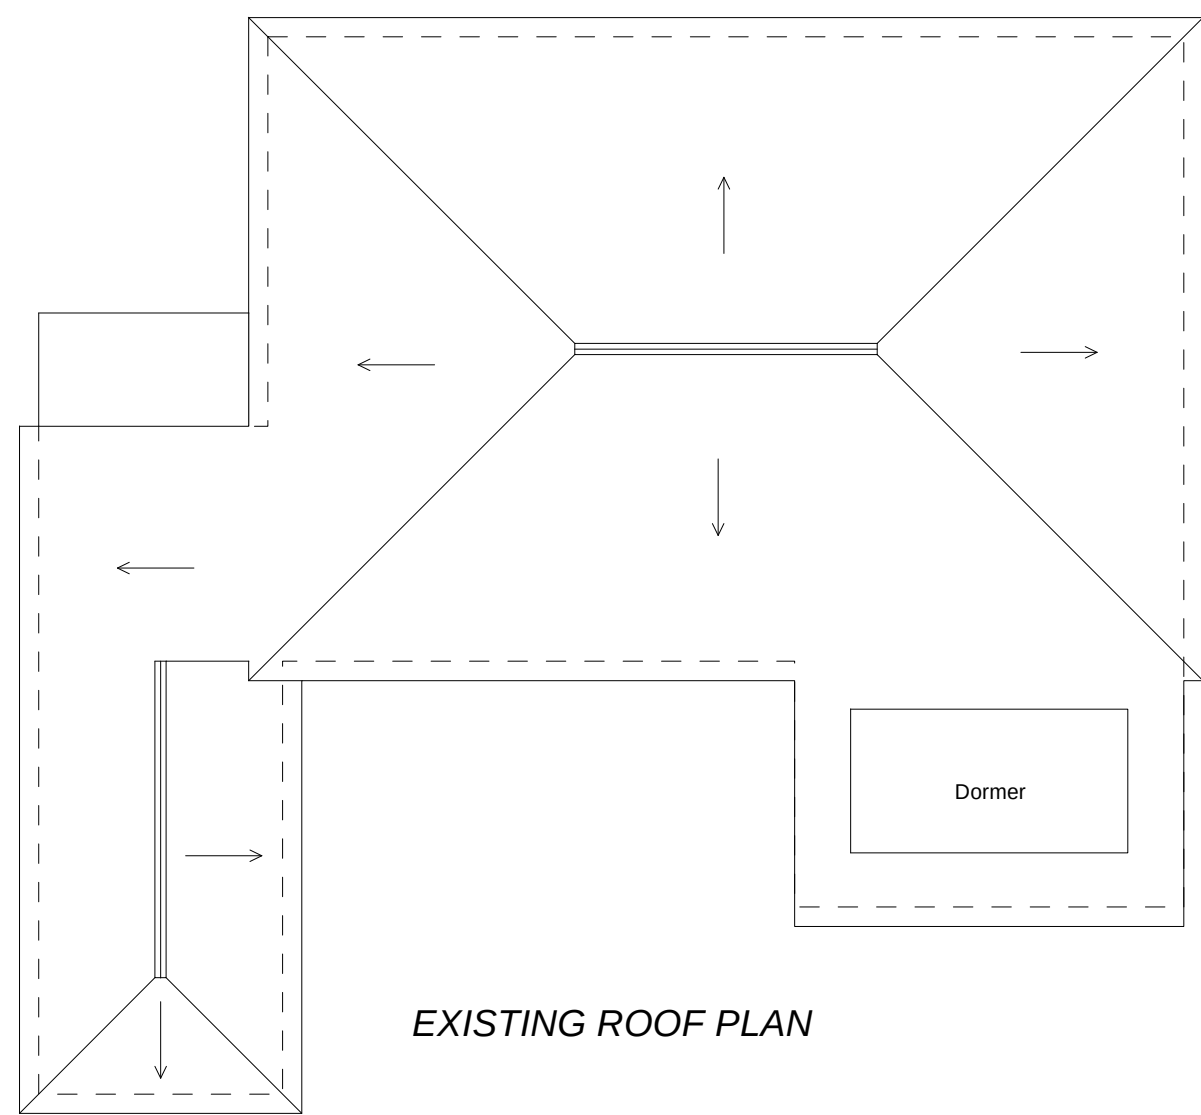

EXISTING ROOF PLAN



EXISTING SIDE ELEVATION




EXISTING FRONT ELEVATION



EXISTING SITE PLAN
SCALE 1:200



LOCATION PLAN
SCALE 1:1250

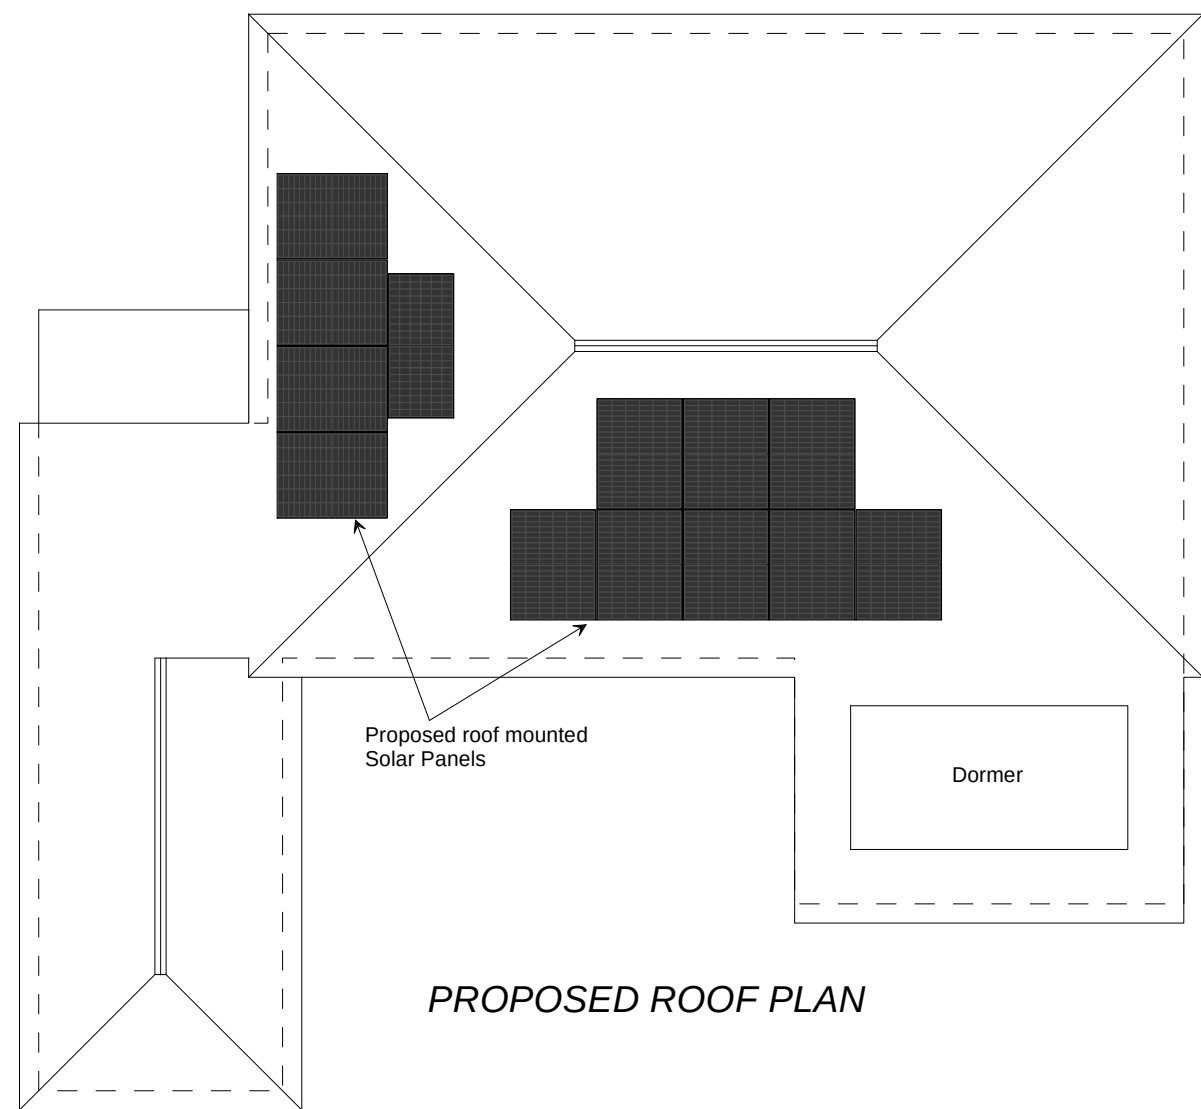

PROPOSED ROOF PLAN




PROPOSED SIDE ELEVATION



PROPOSED FRONT ELEVATION



PROPOSED SITE PLAN
SCALE 1:200

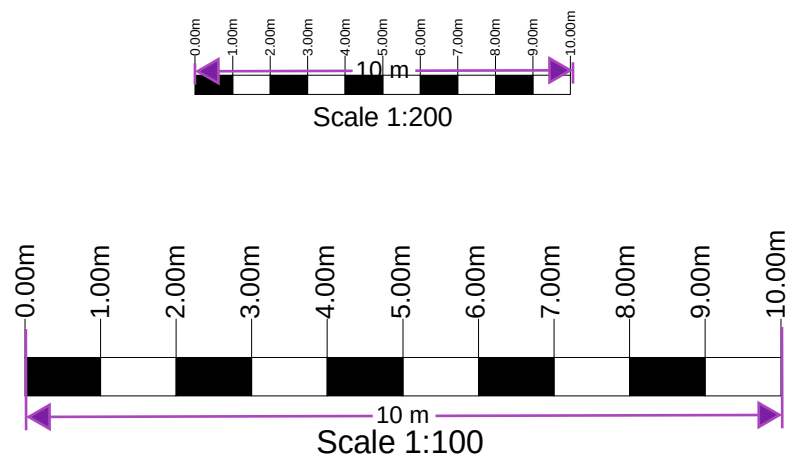

PROPOSED 13 ROOF
MOUNTED SOLAR PANELS
AT
THE BEECHES
5 SARSENS CLOSE
COBHAM
GRAVESEND
KENT DA12 3DA

SOLAR PANEL DETAILS AND SITE PLAN

Client
PROJECT SOLAR UK

Page size
A1

Date: May 2024 Scale: 1:100 and 1:200 Drawing No 71792/01

Brian Newman - Planning and Building Consultant
Autumn Lodge
Catton
Hexham
Northumberland
NE47 9QS
01434 682401
email: brian@ineedplanningpermission.co.uk
www.ineedplanningpermission.co.uk

