



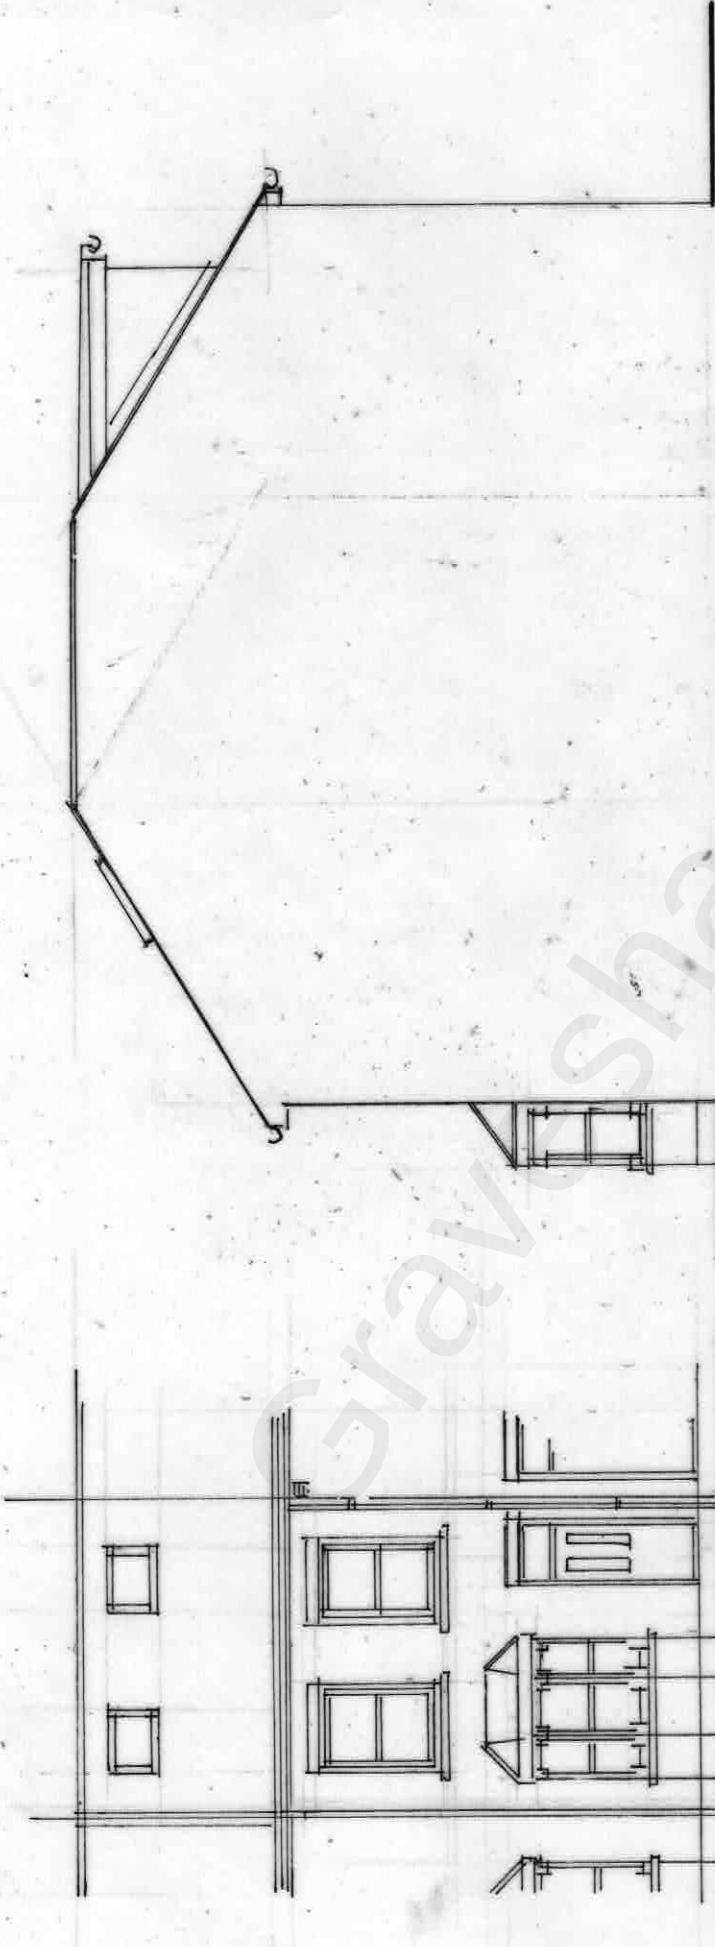

Front Elevation

Side Elevation

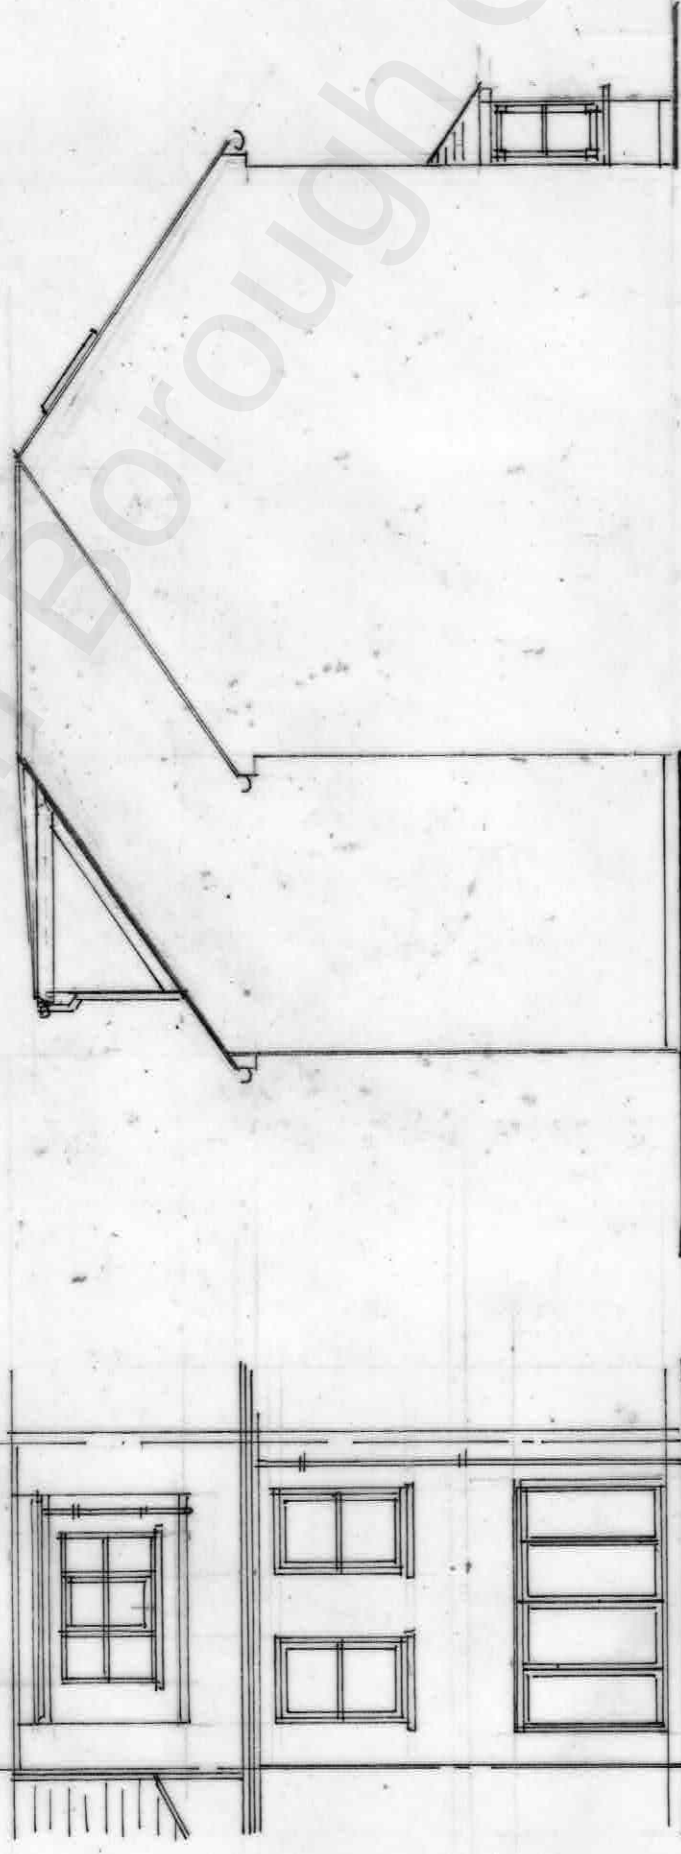

Rear Elevation

Flank Elevation



WESTLEIGH DESIGN



PROPOSED INFILL TERRACE HOUSE INCLUDING
LOFT CONVERSION INCORP. REAR DORMER

MR C HAMMOND, LAND ADJACENT
197 VALE ROAD GRAVESEND DA11 8BP

1:100 @ A3 040822/5 OF 6. 114M²
PROPOSED ELEVATIONS

SCALE 1:100

