


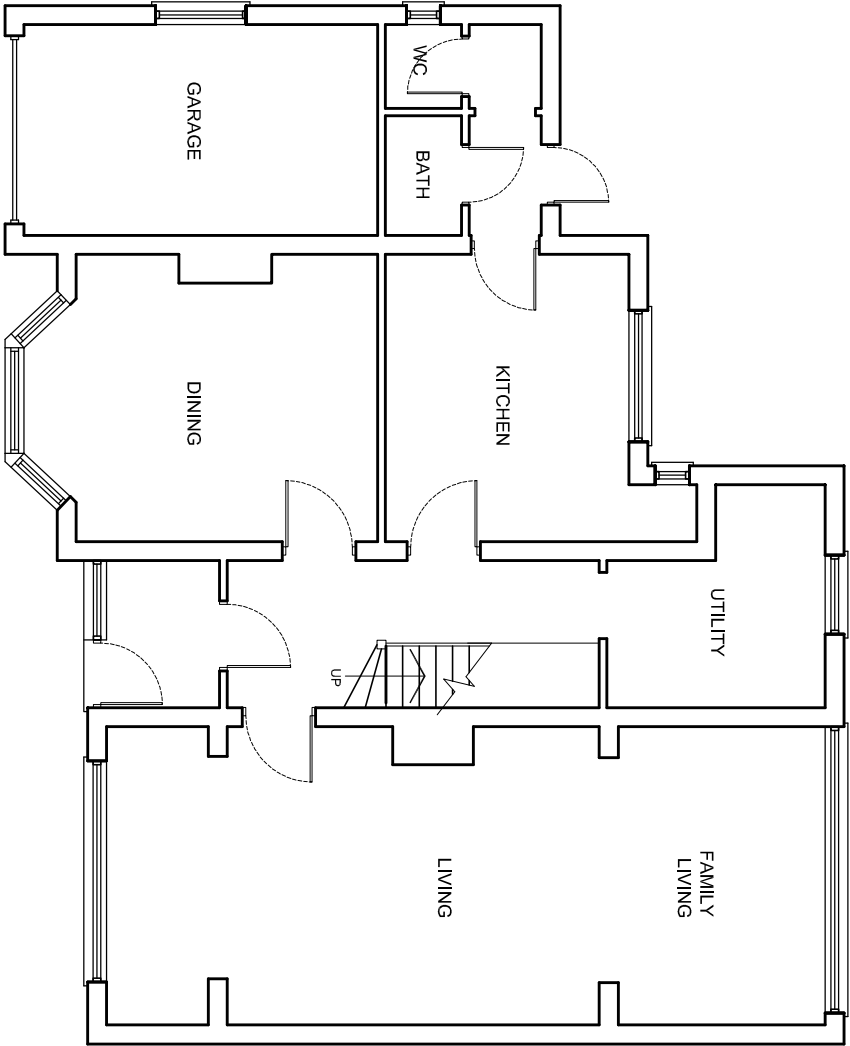


 

EXISTING GROUND FLOOR PLAN

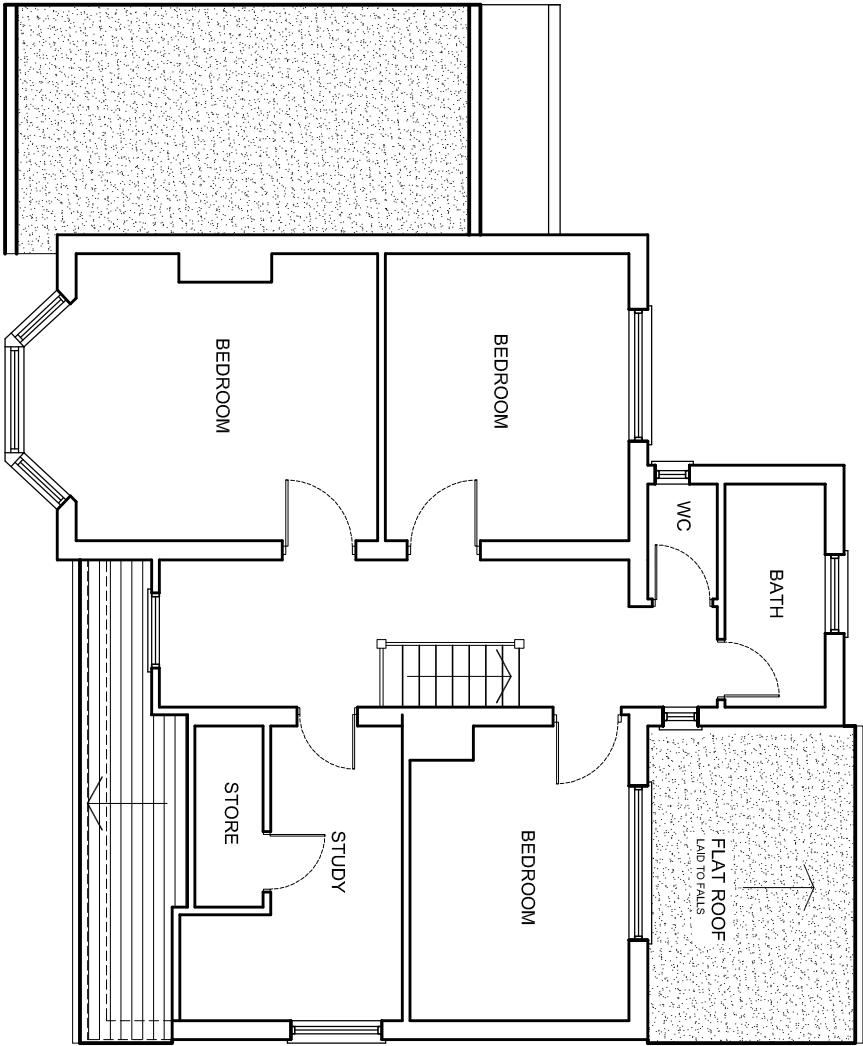

EXISTING FIRST FLOOR PLAN

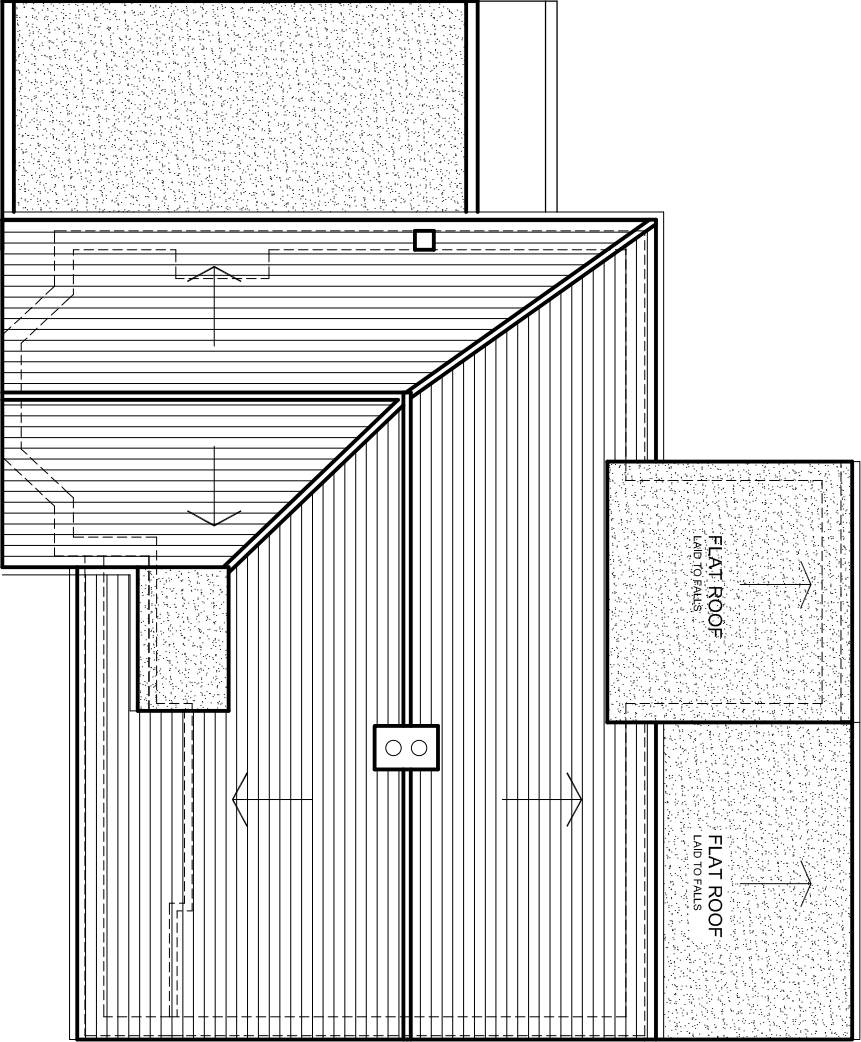

EXISTING ROOF PLAN

rev.	description		date	chkd.	
	Design And Plan CONSULTANTS s.nappal@dapconsultants.co.uk www.dapconsultants.co.uk 14 Leechcroft Avenue Stidcup Kent DA15 8RS 020 3004 9238 07931 931 035 project : 190 Singlewell Road Gravesham drawing title : Existing Floor Plans				
drawn: MV	chkd : SS	date: 11.04.2025			
status: Planning		scale: 1:100@A3			
proj no : 2769	drg no: 02	rev no:			