




The Contractor is to check all dimensions on site and report any discrepancies to the Contract Administrator. This drawing is to be read in conjunction with all other standard documentation. Dimensions are not to be scaled from this drawing.

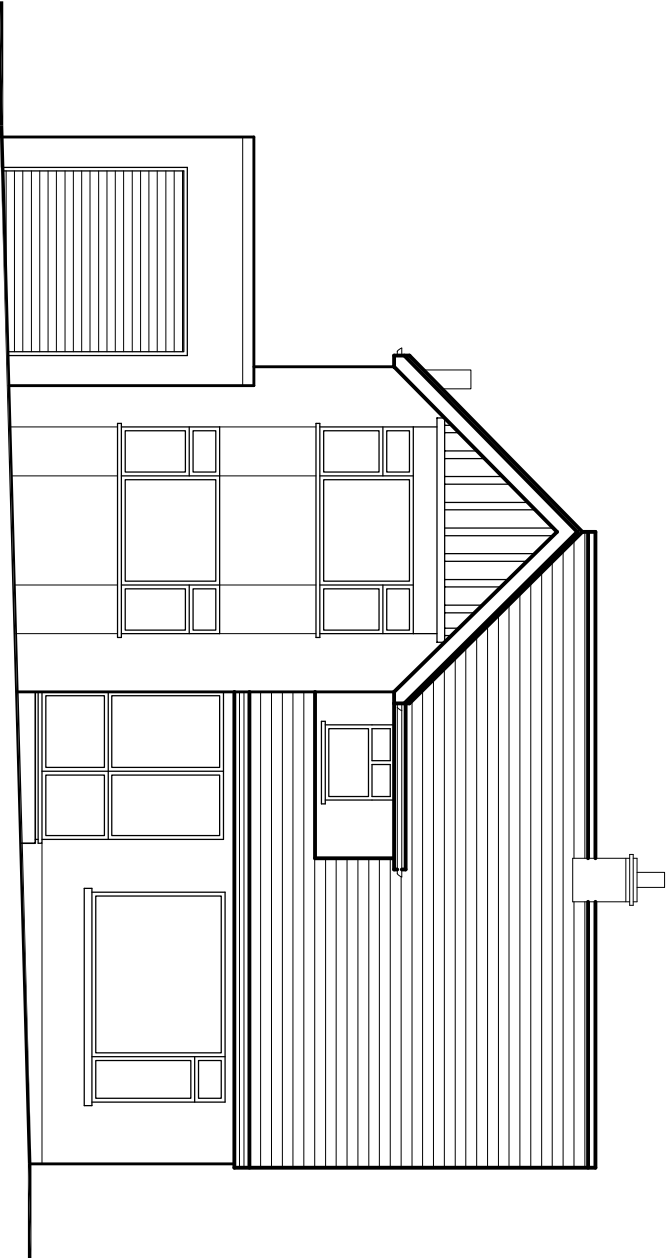


EXISTING FRONT ELEVATION

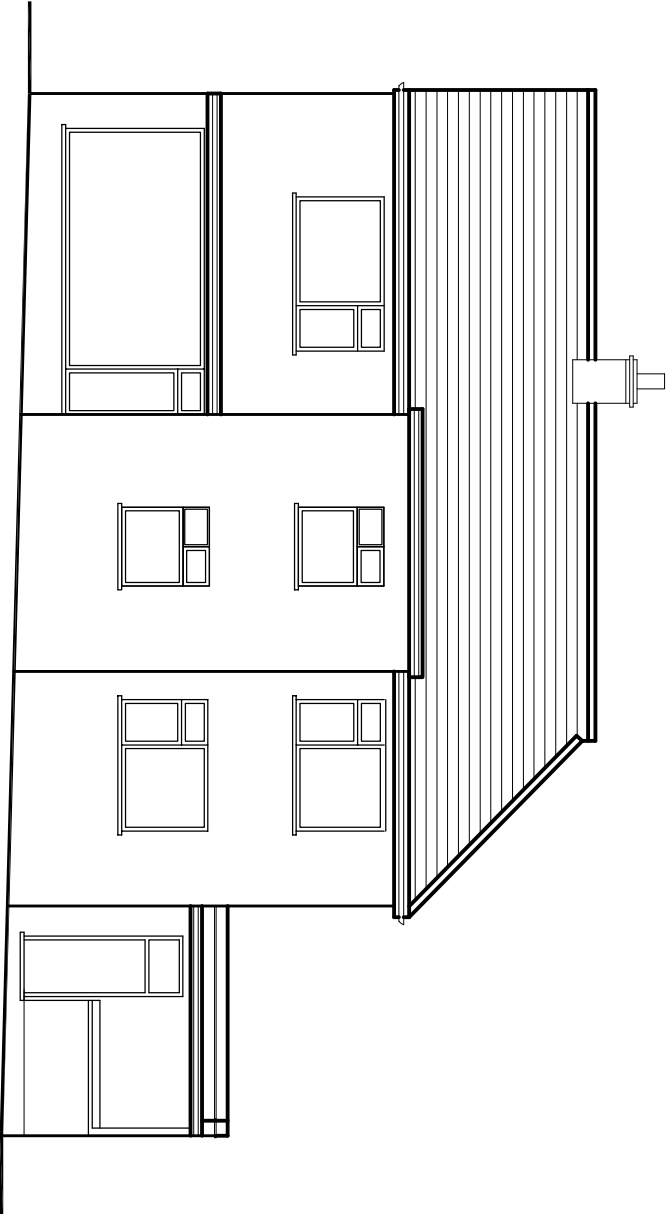

EXISTING REAR ELEVATION

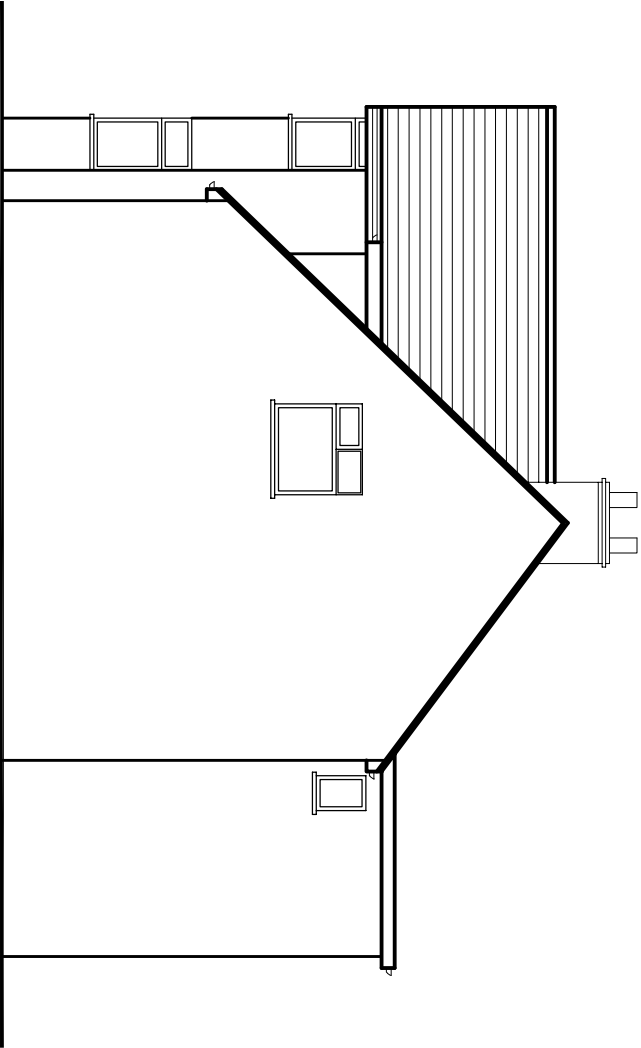

EXISTING SIDE ELEVATION

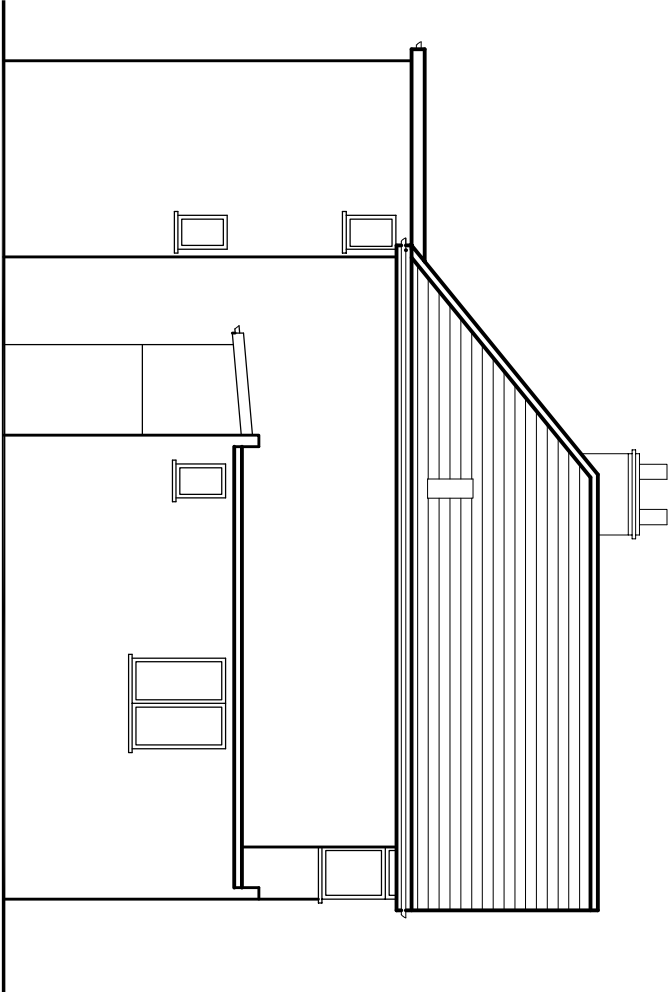

EXISTING SIDE ELEVATION

Design And Plan

CONSULTANTS

s.nagpal@dapconsultants.co.uk

www.dapconsultants.co.uk

14 Leechcroft Avenue

Stidcup Kent DA15 8RS

020 3004 9238

07931 931 035

project : 190 Singlewell Road

Gravesham

drawing title :

Existing Elevations

drawn: MV	chkd : SS	date: 11.04.2025	
status: Planning		scale: 1:100@A3	
proj no : 2769	drg no: 03	rev no:	