




The Contractor is to check all dimensions on site and report any discrepancies to the Contract Administrator. This drawing is to be read in conjunction with all other standard documentation. Dimensions are not to be scaled from this drawing.

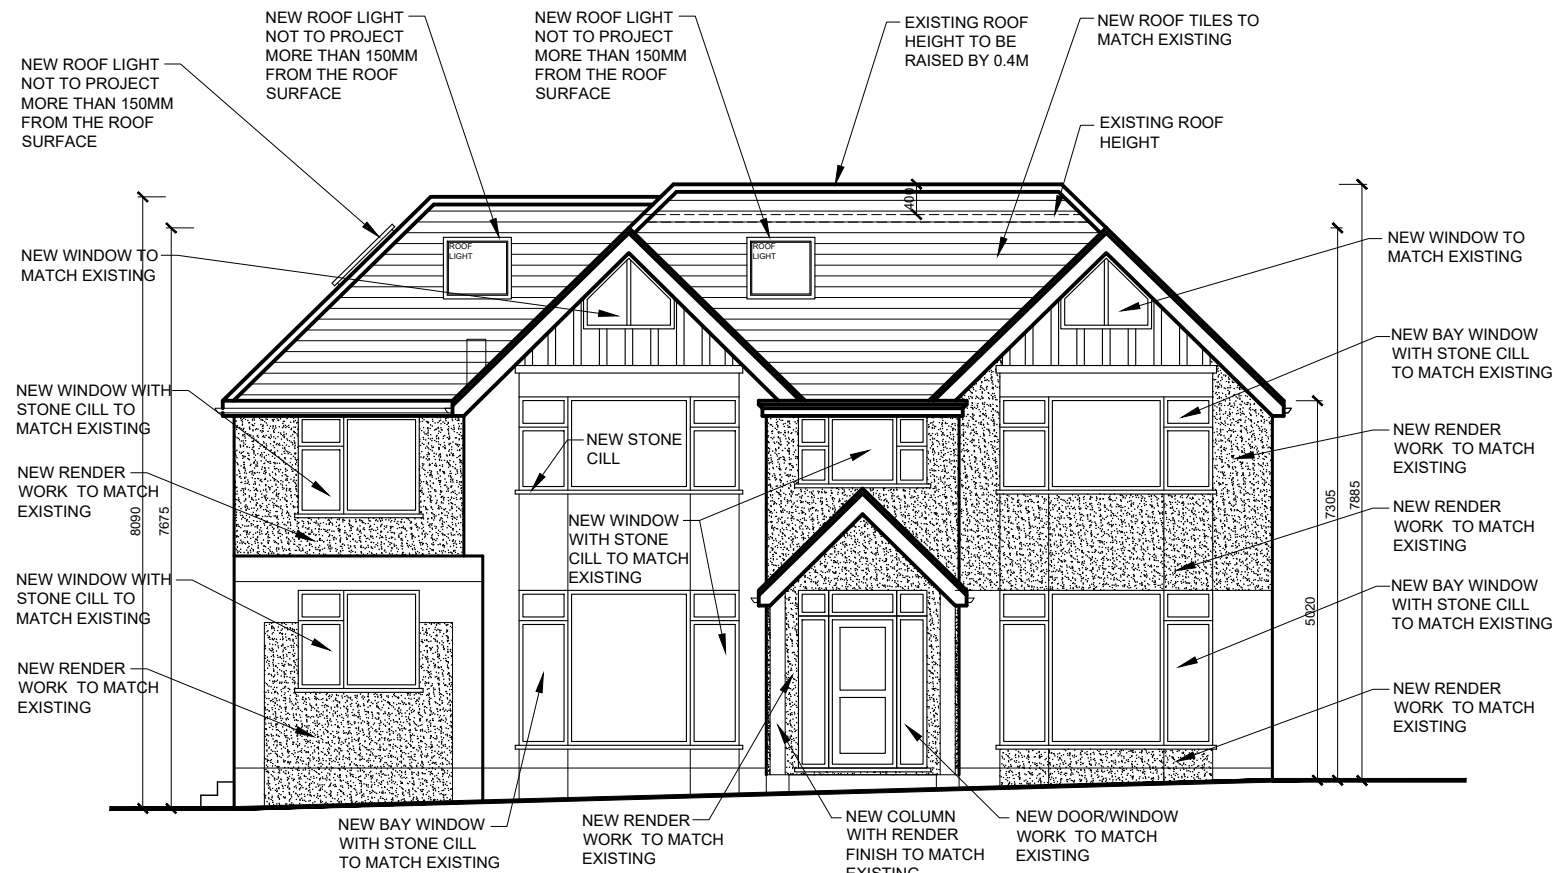

PROPOSED FRONT ELEVATION

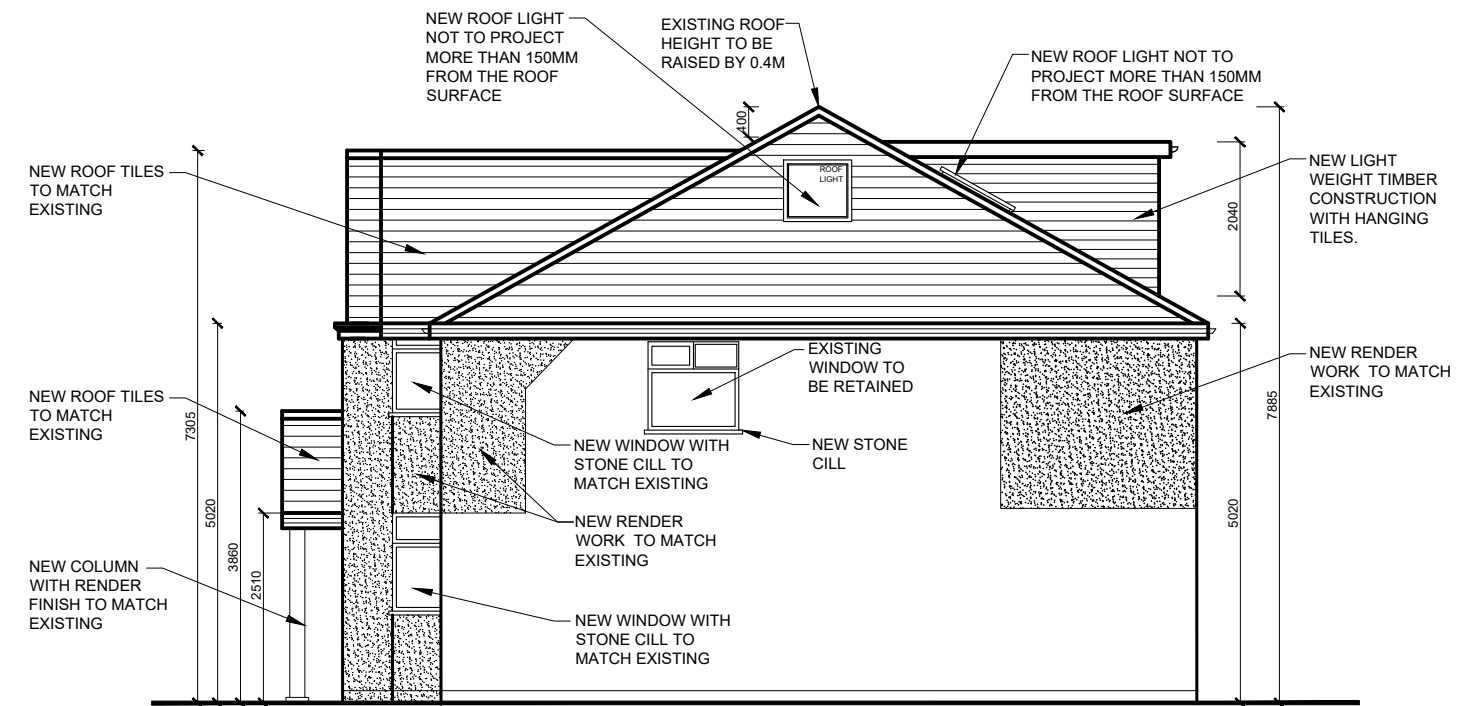

PROPOSED SIDE ELEVATION

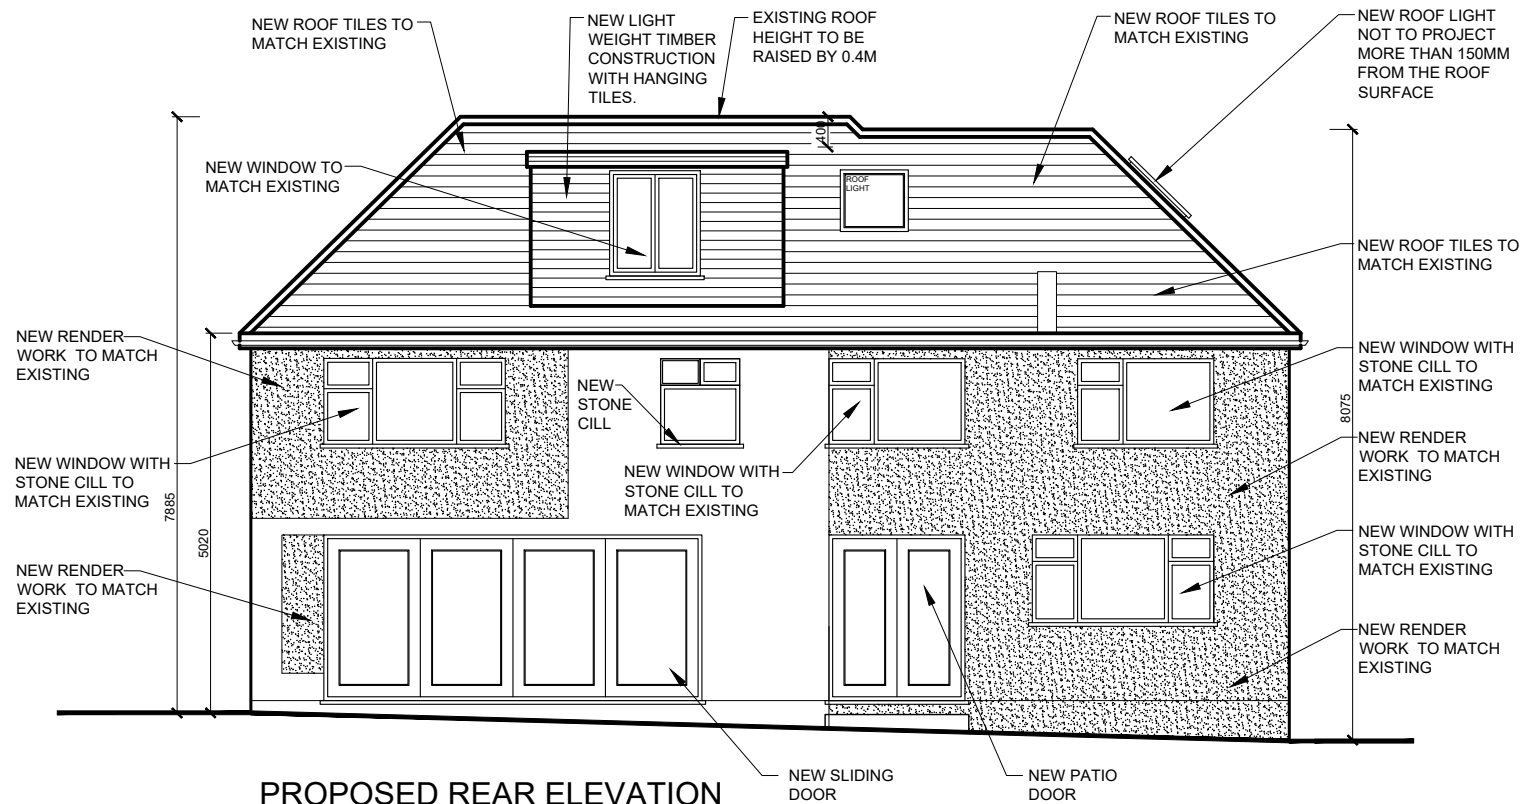

PROPOSED REAR ELEVATION

rev.	description	date	chkd.
			
14 Leechcroft Avenue Sidcup Kent DA15 8RS			
020 3004 9238 07931 931 035			
s.nagpal@dapconsultants.co.uk www.dapconsultants.co.uk			

project : 190 Singlewell Road
Gravesham

drawing title :
Proposed Elevations

drawn: MV	chkd: SS	date: 11.04.2025
status: Planning		scale: 1:100@A3
proj no: 2769	drg no: 06	rev no: