
 


Notes

- 1. Clay tile construction (good condition) with dormer windows to front elevation
- 2. Clay tile construction (poor condition) with conservation-type rooflight (to be re-used in proposals)
- 3. Existing modern, square, grey plastic rainwater and drainage goods
- 4. Existing knapped-flint wall in poor condition
- 5. Modern, brick buttress
- 6. Areas of brickwork to rear and side elevations require specialist repair and repointing

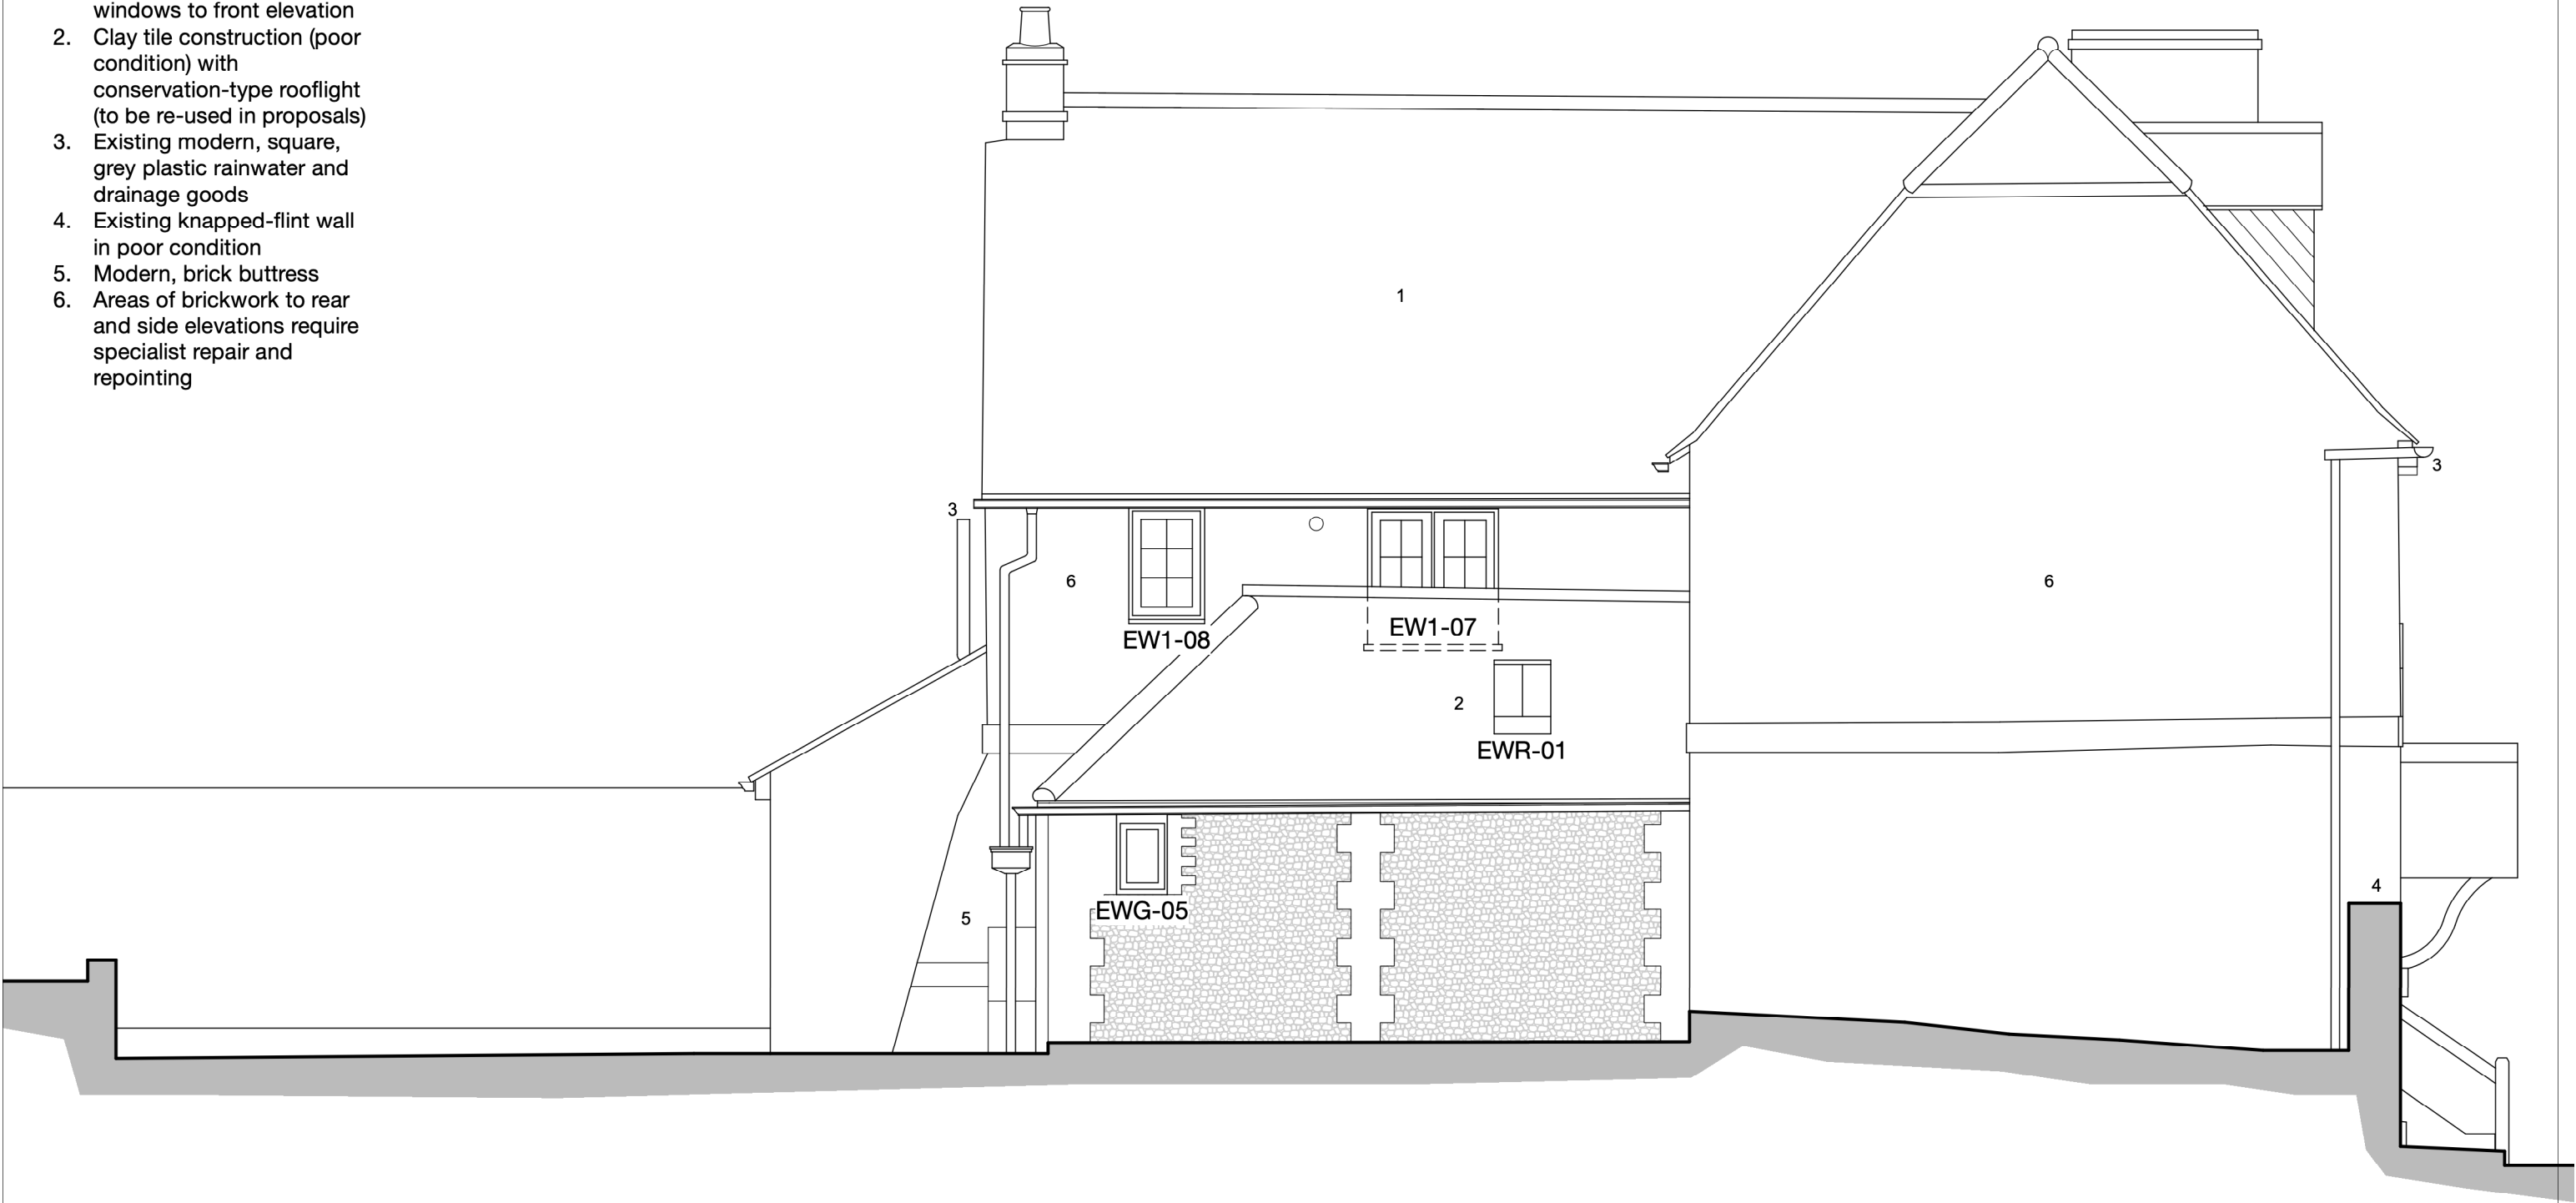

GENERAL NOTES

- 1. This drawing is the copyright of Haines Phillips Architects.
- 2. Do not scale from this drawing. Use figured dimensions only.
- 3. This drawing must not be used for land transfer purposes, or for construction purposes unless accompanied by an Architect's Instruction.

DRAWING ISSUE STATUS

ISSUE	STATUS	COMMENT
P	PRELIMINARY	
PL	PLANNING	For comment and review Planning/Listed Building Application
BR	BUILDING REGS	Building Regs Application
T	TENDER	For pricing purposes only
C	CONSTRUCTION	For procurement & construction
FC	FINAL CONSTRUCTION	Record drawings on completion
L	LEGAL	Conveyancing or other legal purposes

REVISIONS

REV	DATE	NOTES
1	20/10/25	Planning Issue.
2	20/03/26	Updated in accordance with discussion with Case Officer and Conservation Officer at site meeting.

**HAINES
PHILLIPS**
ARCHITECTS

Tankerton Works
12 Argyle Walk
London WC1H 8HA
t 020 7833 9324
f 020 7837 2864
e office@hainesphillips.co.uk

JOB TITLE
**Elizabeth House,
The Street, Meopham, DA13 0AJ**
DRAWING TITLE
Side Elevation As Existing

DRAWN	DATE	SCALE	ISSUE	REVISION
AZ	August 2024	1:50@A3		
JOB NR	DRAWING NO.			
4412	GA152	PL	2	