


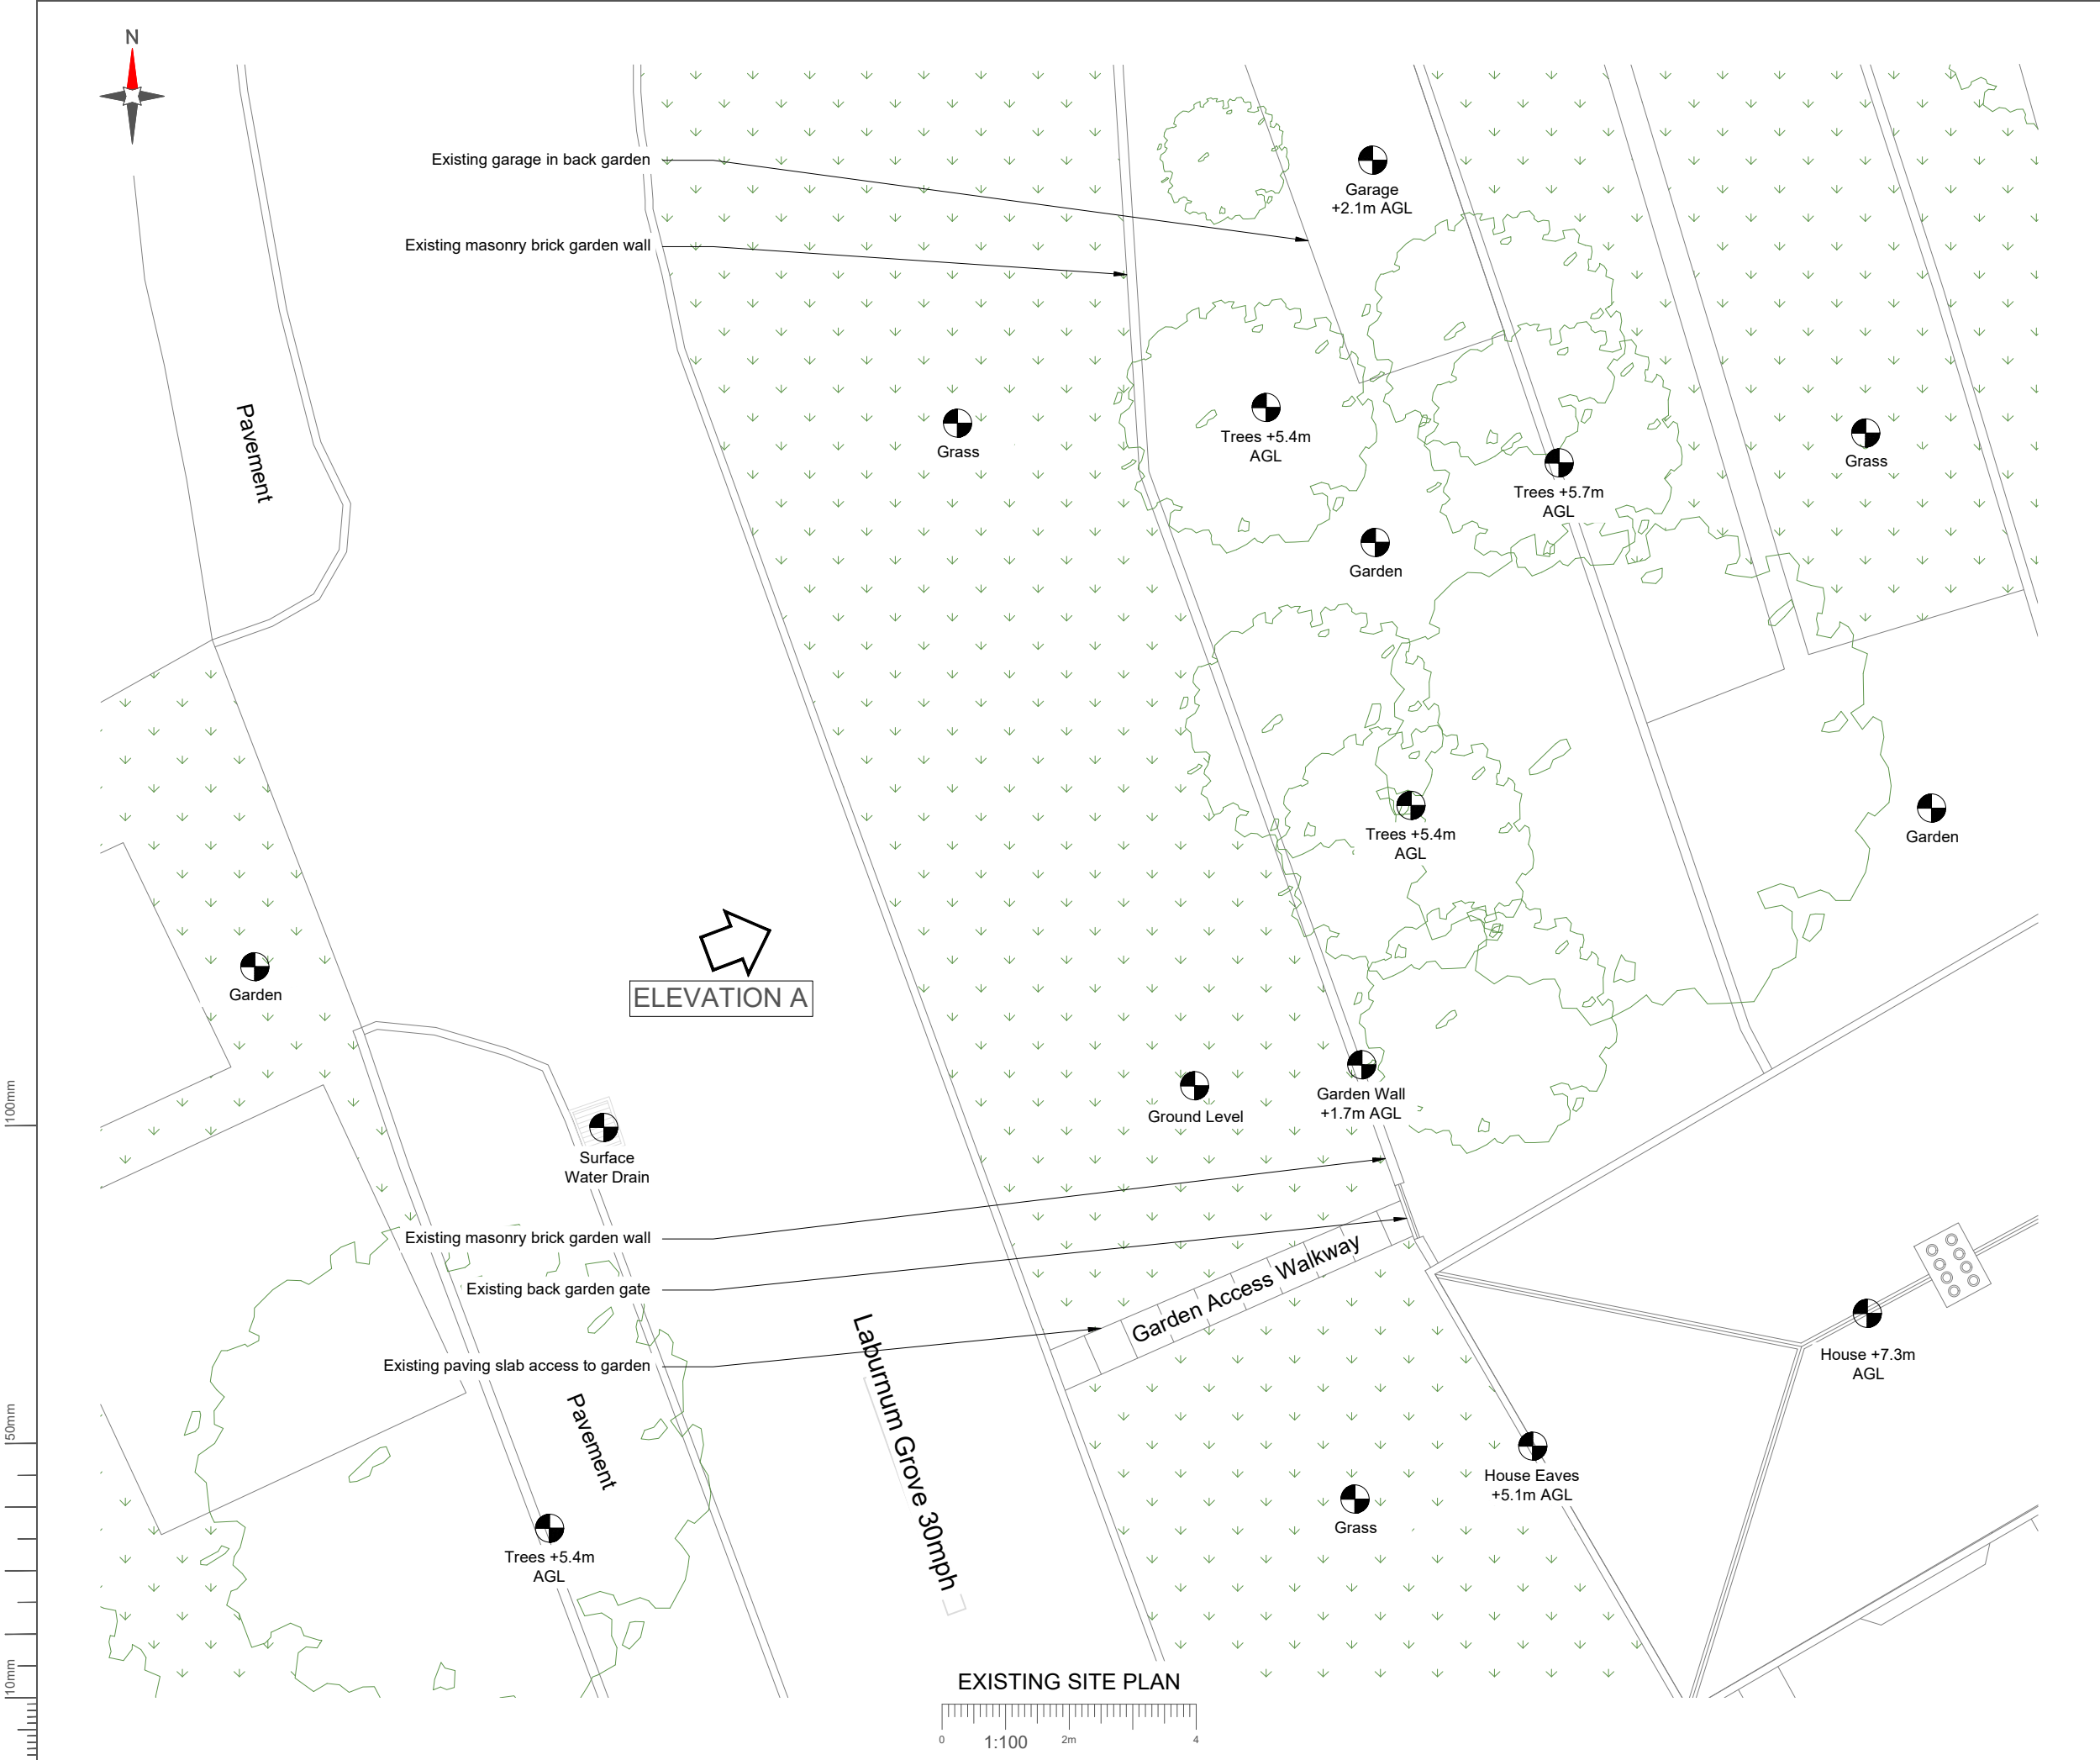

NOTES:

1. ALL DIMENSIONS IN MM UNLESS OTHERWISE NOTED.

Master:	Project:		Purpose of Issue:	Issue:
M001	MBNL NTQR		GA Drawings	A
Date:	06/02/2026	Revision / Upgrade Description:		
Drawn:	J.Halloran	GA Drawings - First Issue		
Checked:	T.Clifford			
Approved:	M.Venner			

Hutchison 3G UK Limited
Green Park, 450 Longwater Avenue
Reading, RG30 3UR
Tel: 01628 785 000
Fax: 01628 785 001
H3G Base Station Information line:
0845 6043000
Available 8am-6pm Monday to Friday

Everything Everywhere
One Braham Street
London
E1 8EE
Tel: 020 7356 5000

Mobile Broadband Network Limited
Sixth Floor, Thames Tower, Station Road, Reading, RG1 1LX

Design Consultant:

UNIT E3 PITTS CLEAVE INDUSTRIAL ESTATE, TAVISTOCK, DEVON, PL19 0PW
sales@beaconcomms.co.uk
Tel: +44 (0)1822 610610

Site Name:

LABURNHAM GROVE

Site ID:

1755111

Address:

LABURNHAM GROVE
NORTHFLEET
GRAVESEND
KENT
DA11 9PY

Title:

100 EXISTING SITE PLAN

Project:

MBNL NTQR


Purpose of Issue:

GENERAL ARRANGEMENT

EE Cell ID:	MBNL Cell ID:	H3G Cell ID:
10101250	GVM099	DA1321

File name:

GVM099_10101250_DA1321_MBNL_NTQR_GA_A

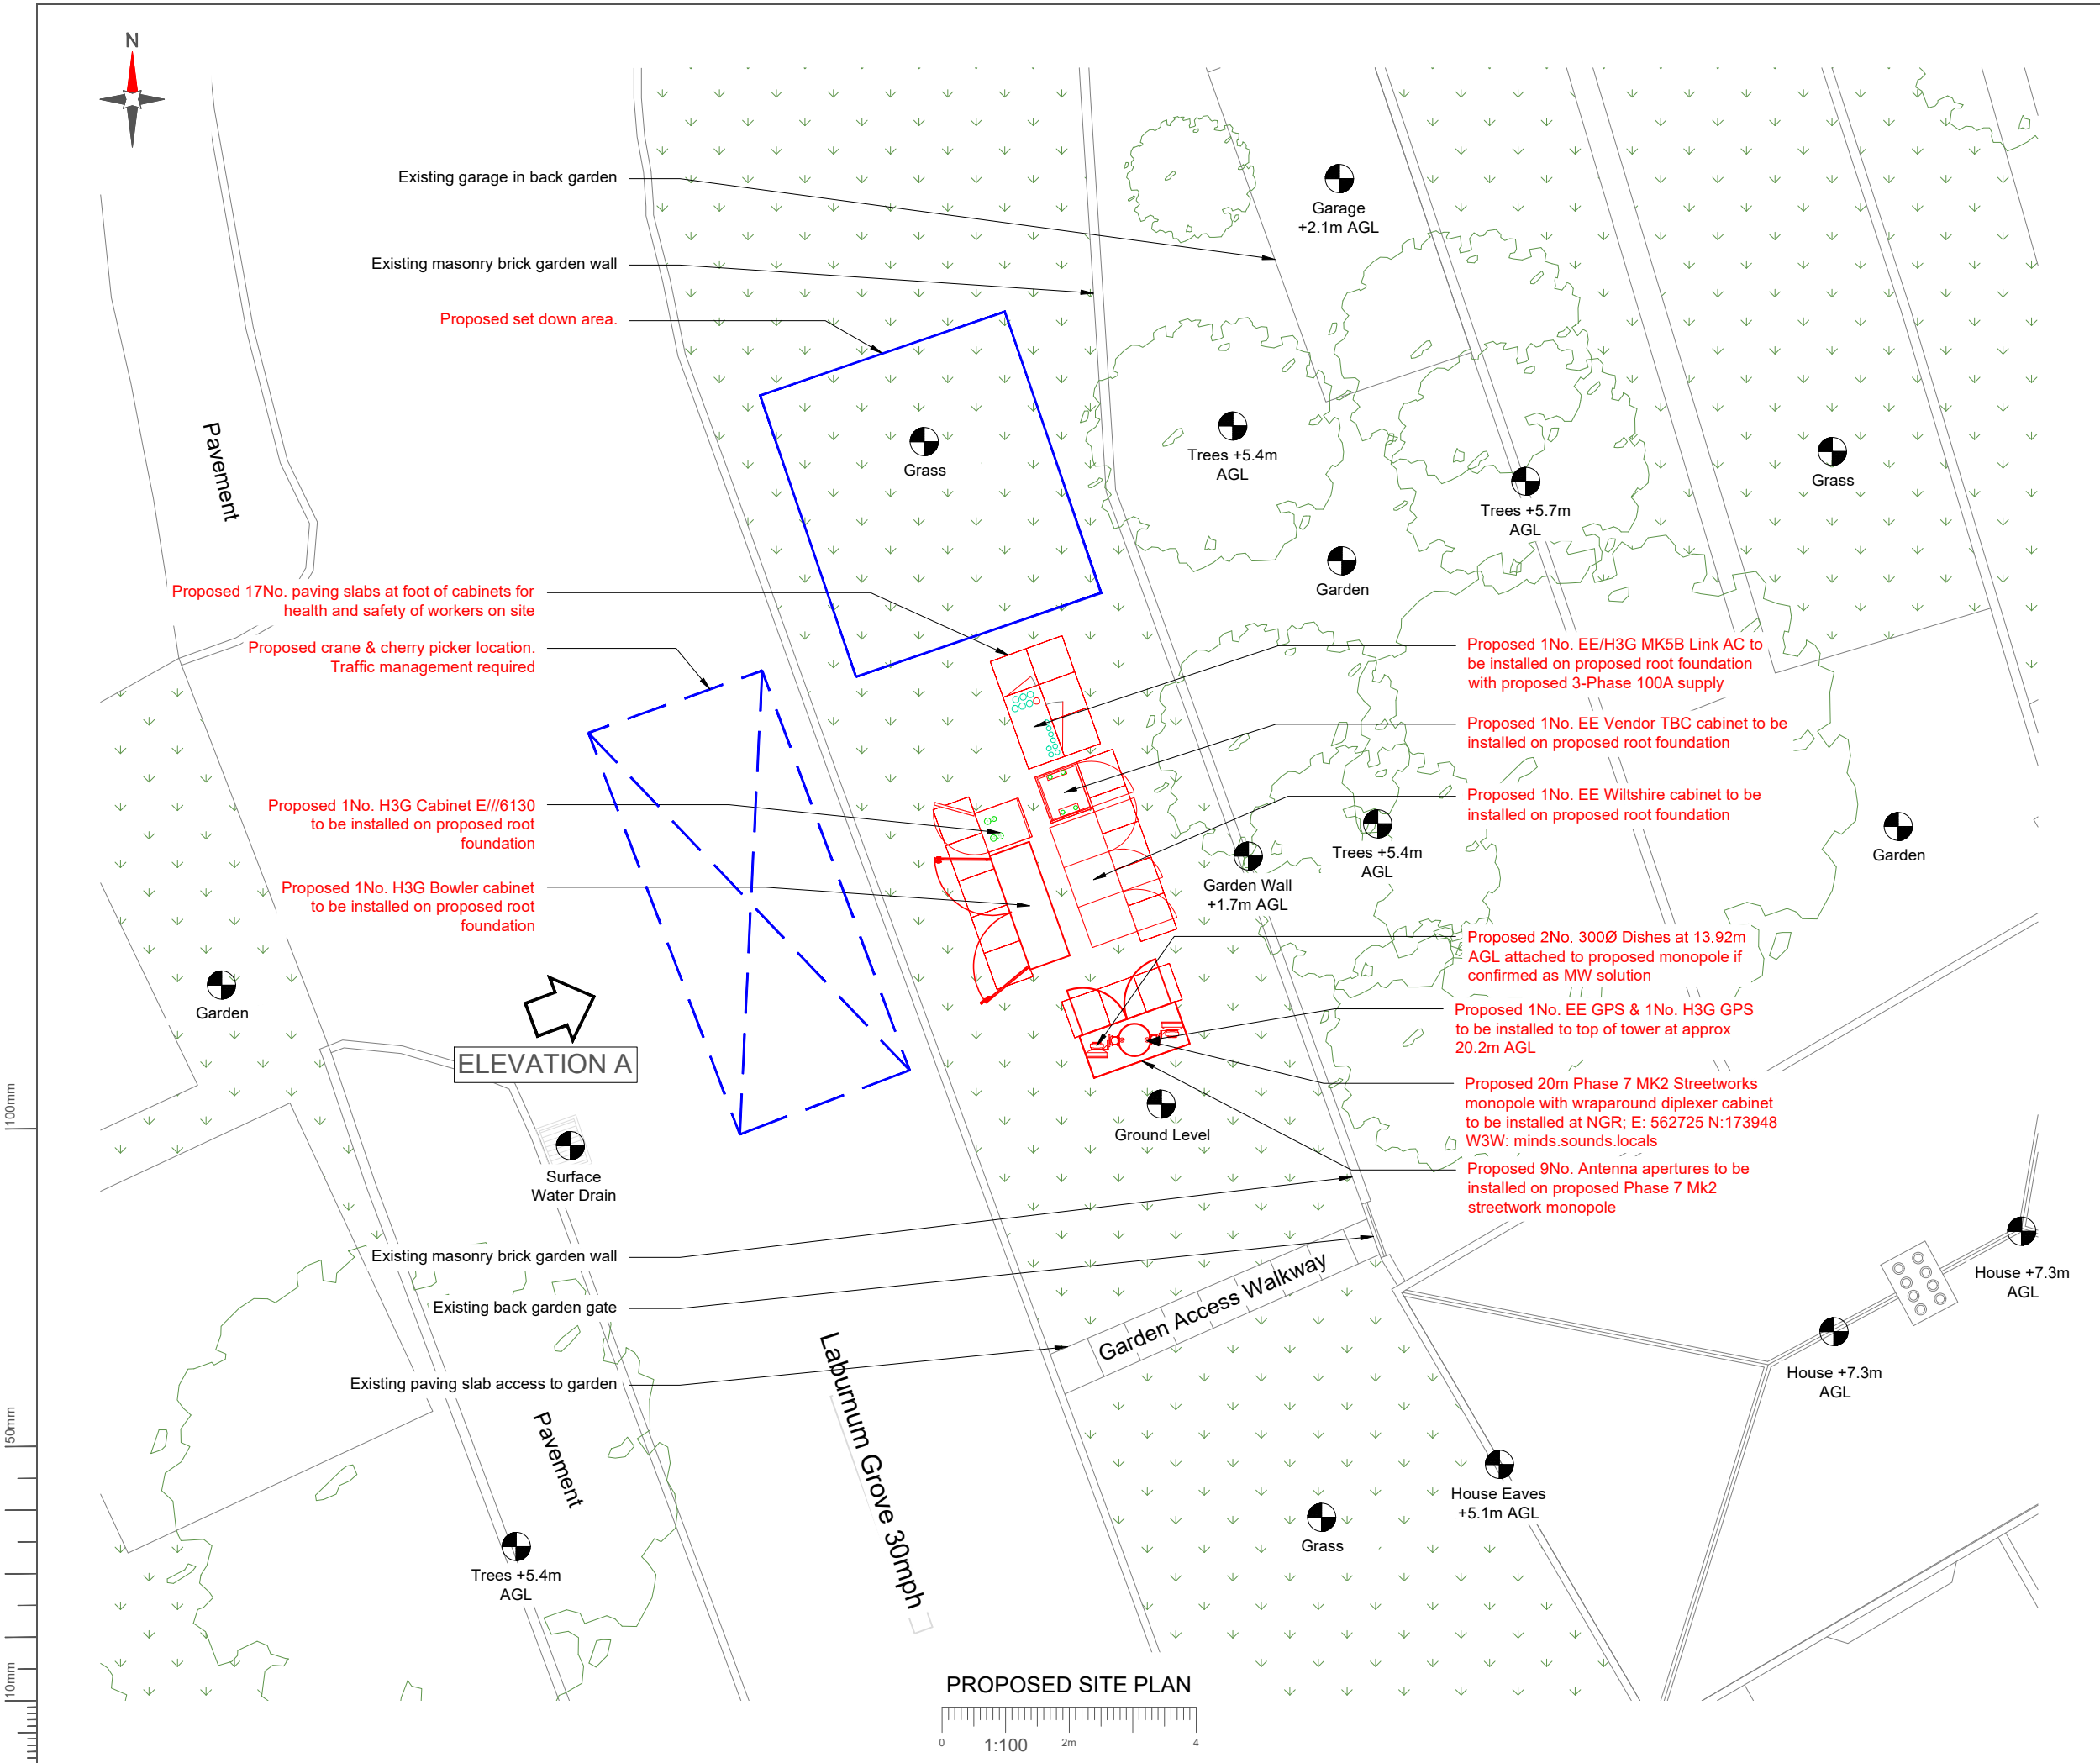

NOTES:

1. ALL DIMENSIONS IN MM UNLESS OTHERWISE NOTED.

Site survey has been completed via MSV

Master:	Project:		Purpose of Issue:	Issue:
M001	MBNL NTQR		GA Drawings	A
Date:	06/02/2026	Revision / Upgrade Description:		
Drawn:	J.Halloran	GA Drawings - First Issue		
Checked:	T.Clifford			
Approved:	M.Venner			

Hutchison 3G UK Limited
Green Park, 450 Longwater Avenue
Reading, RG30 3UR
Tel: 01628 785 000
Fax: 01628 785 001
H3G Base Station Information line:
0845 6043000
Available 8am-8pm Monday to Friday

Everything Everywhere
One Braham Street
London
E1 6EE
Tel: 020 7356 5000


Mobile Broadband Network Limited
Sixth Floor, Thames Tower, Station Road, Reading, RG1 1LX

Design Consultant:


UNIT E3 PITTS CLEAVE INDUSTRIAL ESTATE, TAVISTOCK, DEVON, PL19 0PW
sales@beaconcomms.co.uk Tel: +44 (0)1822 610610

Site Name:		LABURNHAM GROVE	
Site ID:		1755111	
Address:		LABURNHAM GROVE NORTHFLEET GRAVESEND KENT DA11 9PY	
Title:		150 PROPOSED SITE PLAN	
Project:		MBNL NTQR	
Purpose of Issue:		GENERAL ARRANGEMENT	
EE Cell ID:	MBNL Cell ID:	H3G Cell ID:	
10101250	GVM099	DA1321	
File name:			
GVM099_10101250_DA1321_MBNL_NTQR_GA_A			

100mm
50mm
10mm

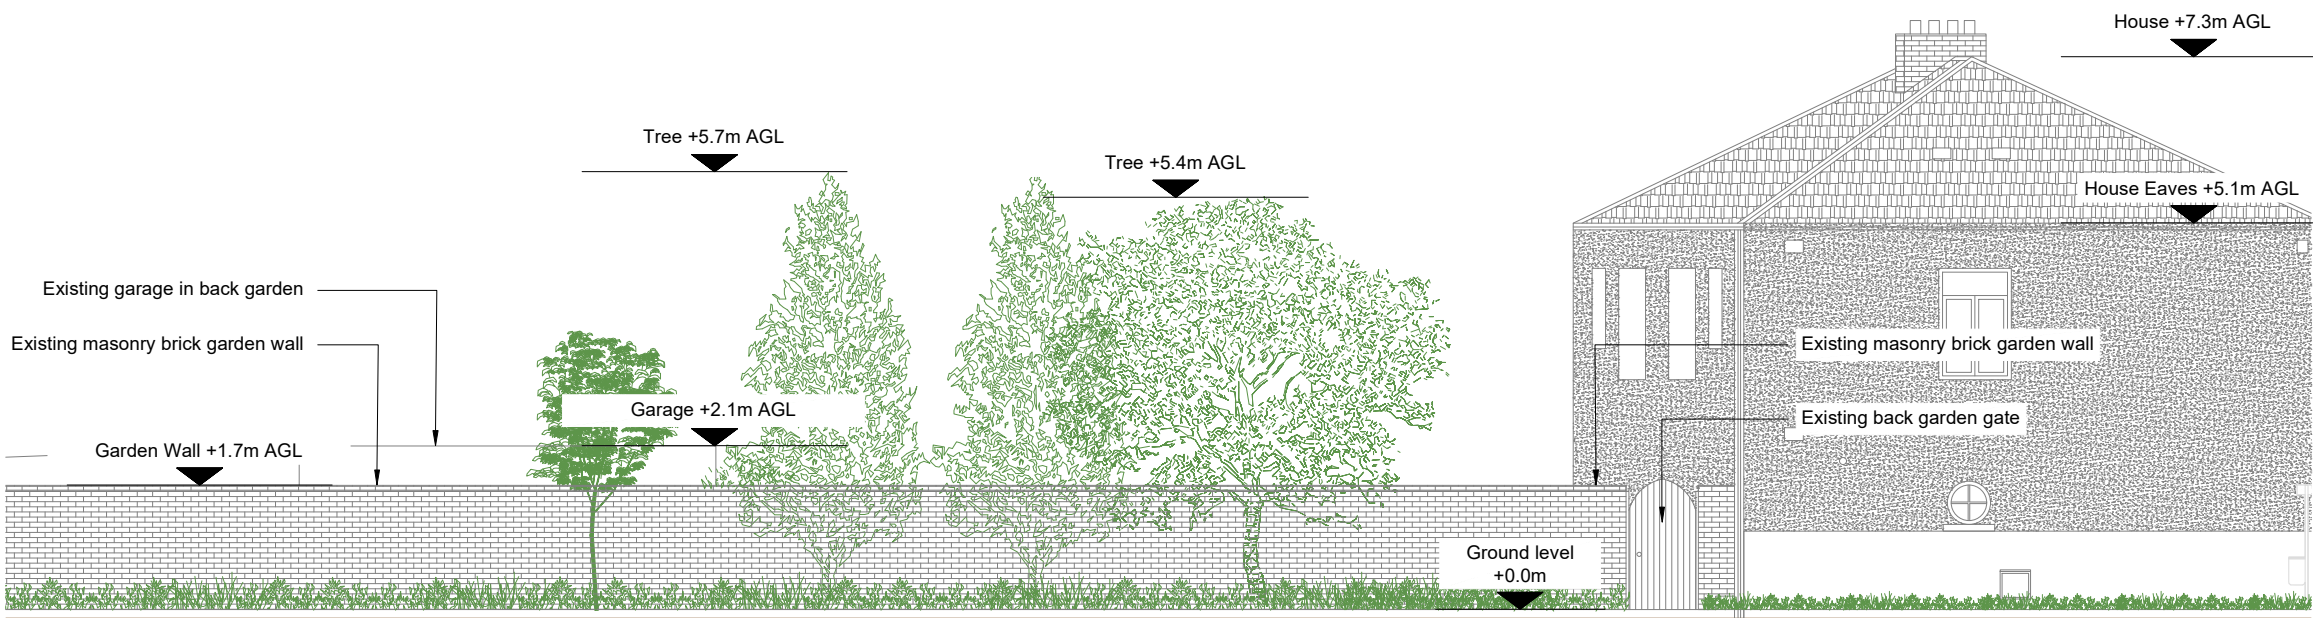

EXISTING SITE ELEVATION A

 

- NOTES:
1. ALL DIMENSIONS IN MM UNLESS OTHERWISE NOTED.

Master:	Project:	Purpose of Issue:	Issue:
M001	MBNL NTQR	GA Drawings	A
Date:	06/02/2026	Revision / Upgrade Description:	
Drawn:	J.Halloran	GA Drawings - First Issue	
Checked:	T.Clifford		
Approved:	M.Venner		



Hutchison 3G UK Limited
Green Park, 450 Longwater Avenue
Reading, RG30 3UR
Tel: 01628 785 000
Fax: 01628 785 001

H3G Base Station Information line:
0845 6043000
Available 8am-8pm Monday to Friday



Everything Everywhere
One Braham Street
London
E1 8EE

Tel: 020 7356 5000



Mobile Broadband Network Limited
Sixth Floor, Thames Tower, Station Road, Reading, RG1 1LX

Design Consultant:



BEACONCOMMS


UNIT E3 PITTS CLEAVE INDUSTRIAL ESTATE, TAVISTOCK, DEVON, PL19 0PW
sales@beaconcomms.co.uk Tel: +44 (0)1822 610610

Site Name:	LABURNHAM GROVE		
Site ID:	1755111		
Address:	LABURNHAM GROVE NORTHFLEET GRAVESEND KENT DA11 9PY		
Title:	200 EXISTING SITE ELEVATION		
Project:	MBNL NTQR		
Purpose of Issue:	GENERAL ARRANGEMENT		
EE Cell ID:	MBNL Cell ID:	H3G Cell ID:	
10101250	GVM099	DA1321	
File name:			
GVM099_10101250_DA1321_MBNL_NTQR_GA_A			


100mm

50mm

10mm

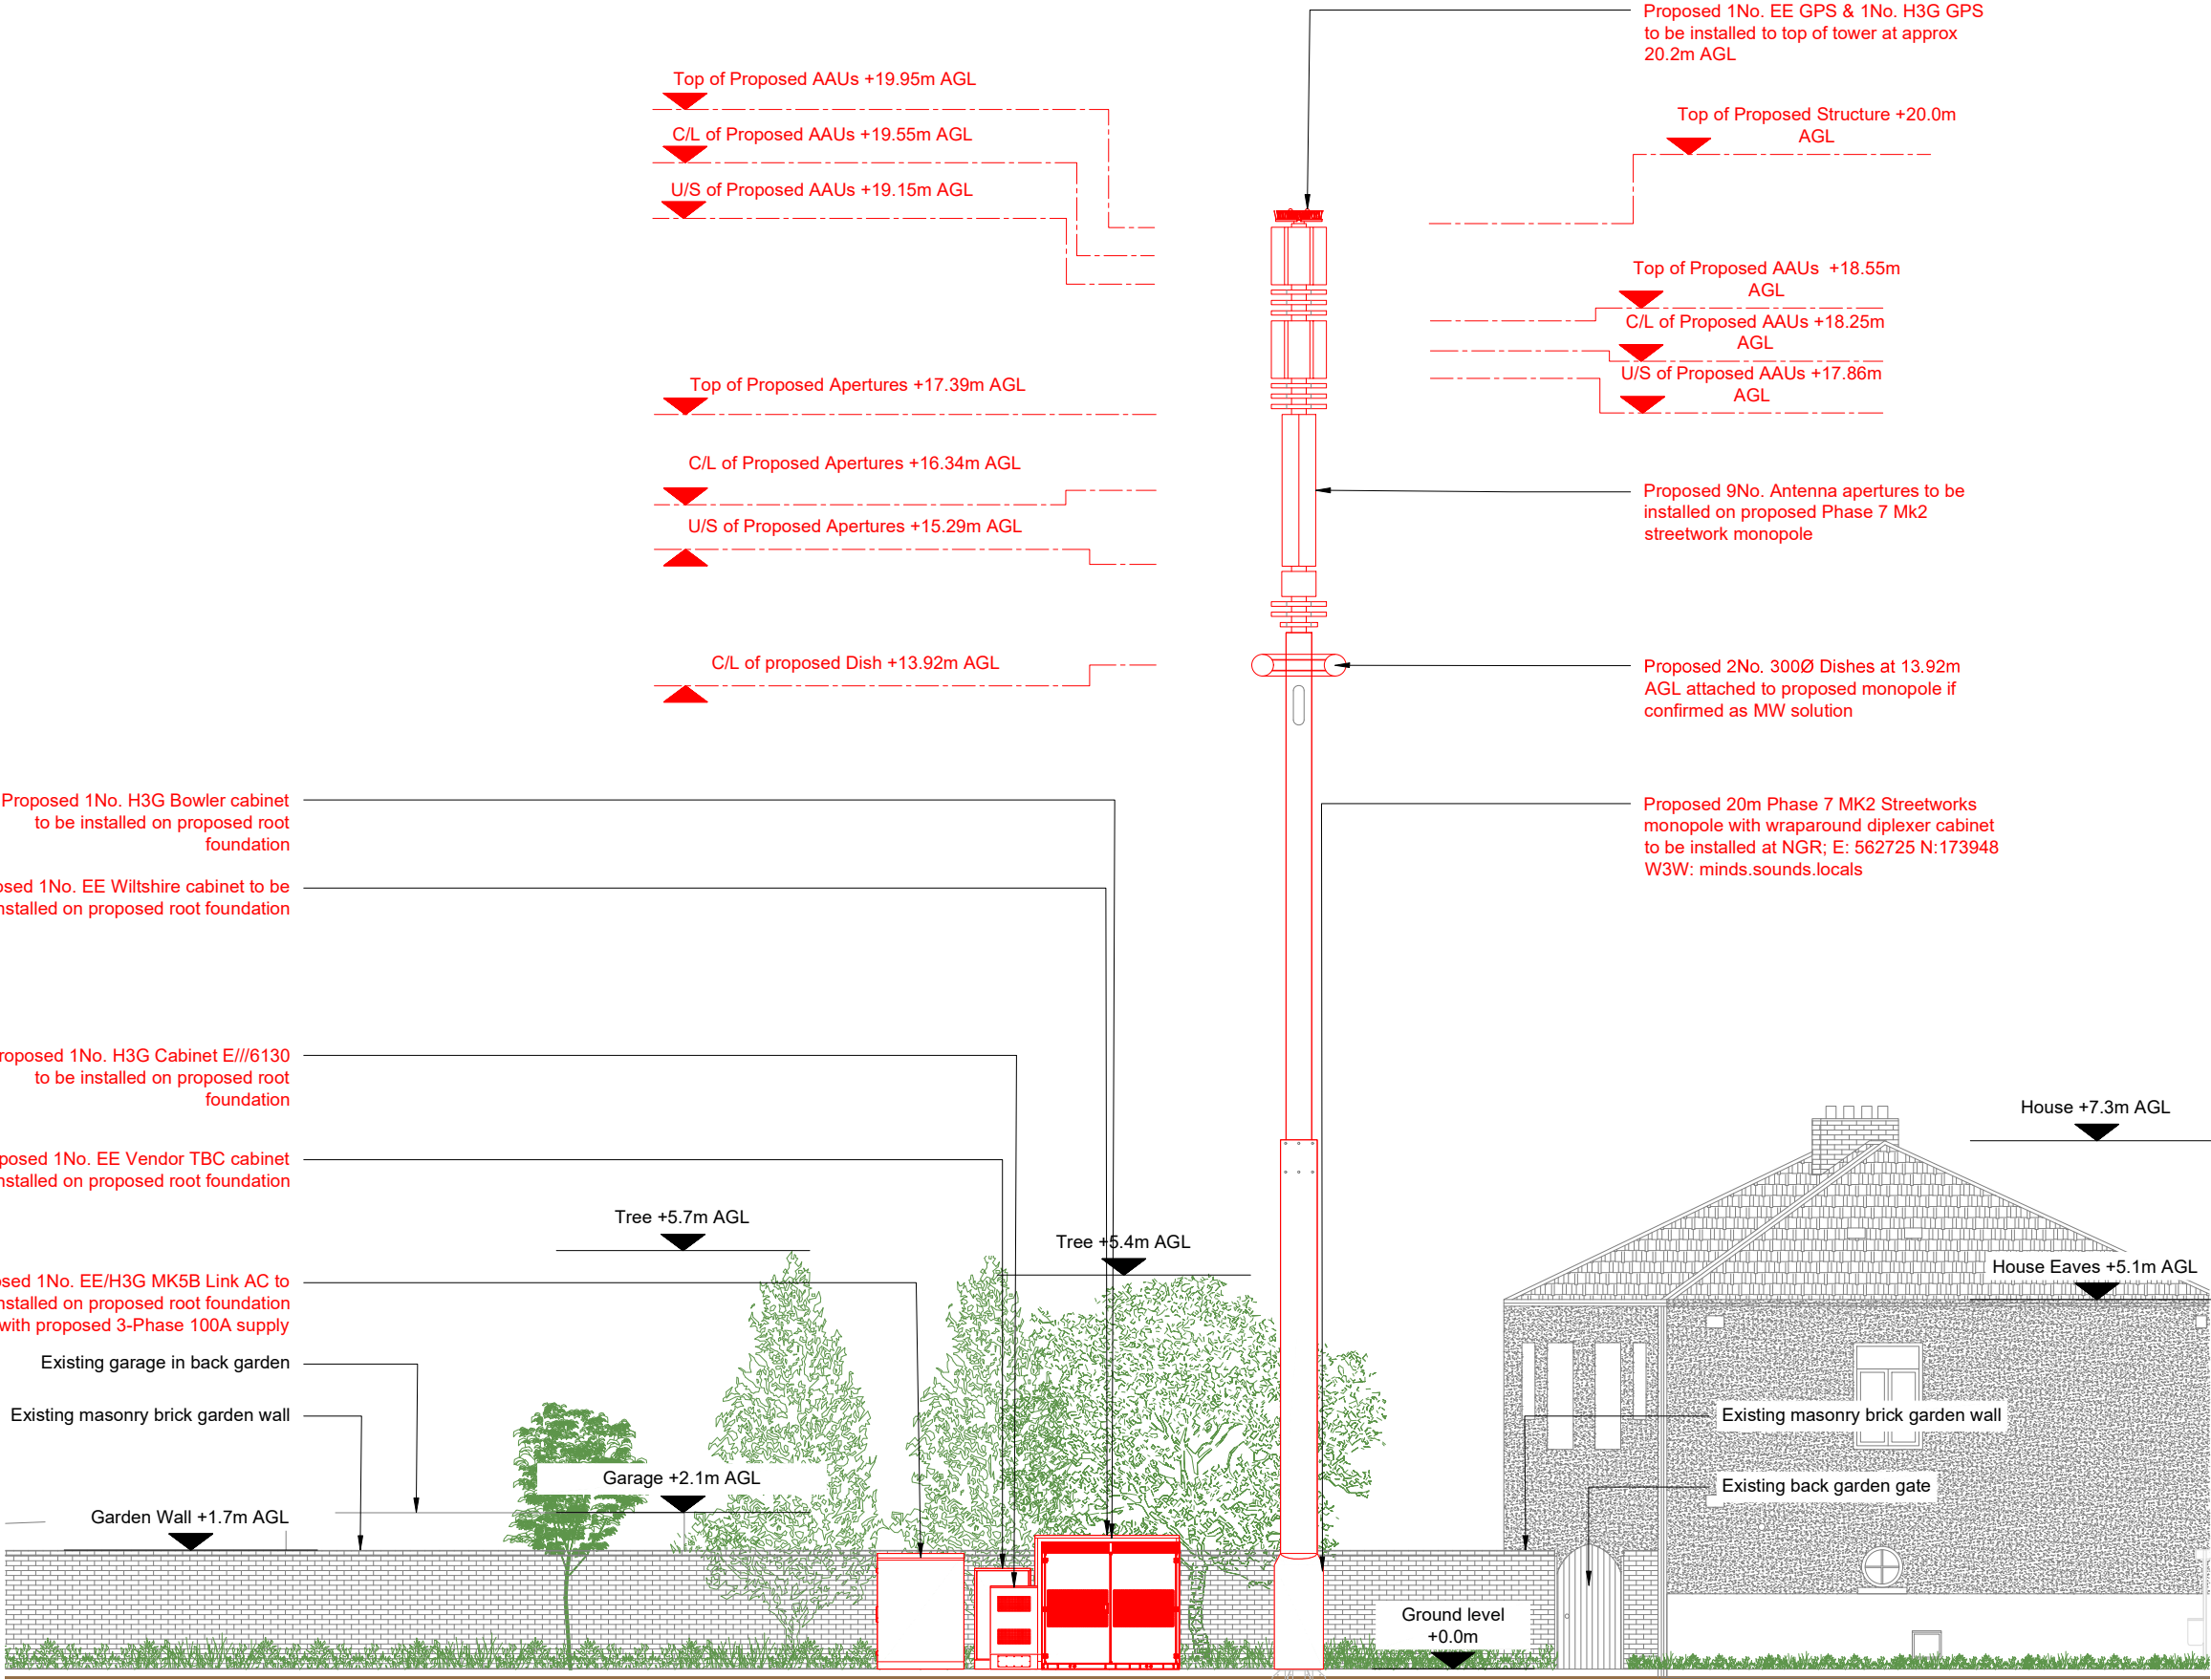

PROPOSED SITE ELEVATION A

 

- NOTES:
- ALL DIMENSIONS IN MM UNLESS OTHERWISE NOTED.

Site survey has been completed via MSV

Master:	Project:	Purpose of Issue:	Issue:
M001	MBNL NTQR	GA Drawings	A
Date:	06/02/2026	Revision / Upgrade Description:	
Drawn:	J.Halloran	GA Drawings - First Issue	
Checked:	T.Clifford		
Approved:	M.Venner		



Hutchison 3G UK Limited
Green Park, 450 Longwater Avenue
Reading, RG30 3UR
Tel: 01628 785 000
Fax: 01628 785 001
H3G Base Station Information line:
0845 6043000
Available 8am-8pm Monday to Friday



Everything Everywhere
One Braham Street
London
E1 8EE
Tel: 020 7356 5000



Mobile Broadband Network Limited
Sixth Floor, Thames Tower, Station Road, Reading, RG1 1LX

Design Consultant:



UNIT E3 PITTS CLEAVE INDUSTRIAL ESTATE, TAVISTOCK, DEVON, PL19 0PW
sales@beaconcomms.co.uk
Tel: +44 (0)1822 610610

Site Name: LABURNHAM GROVE

Site ID: 1755111

Address: LABURNHAM GROVE
NORTHFLEET
GRAVESEND
KENT
DA11 9PY

Title: 250 PROPOSED SITE ELEVATION

Project: MBNL NTQR

Purpose of Issue: GENERAL ARRANGEMENT

EE Cell ID:	MBNL Cell ID:	H3G Cell ID:
10101250	GVM099	DA1321

File name: GVM099_10101250_DA1321_MBNL_NTQR_GA_A