


- Notes
- 1. New boiler flue
 - 2. New SVP
 - 3. New Conservation rooflight
 - 4. All existing plastic rain water and soil pipes to be replaced with black aluminium cast-iron look pipes

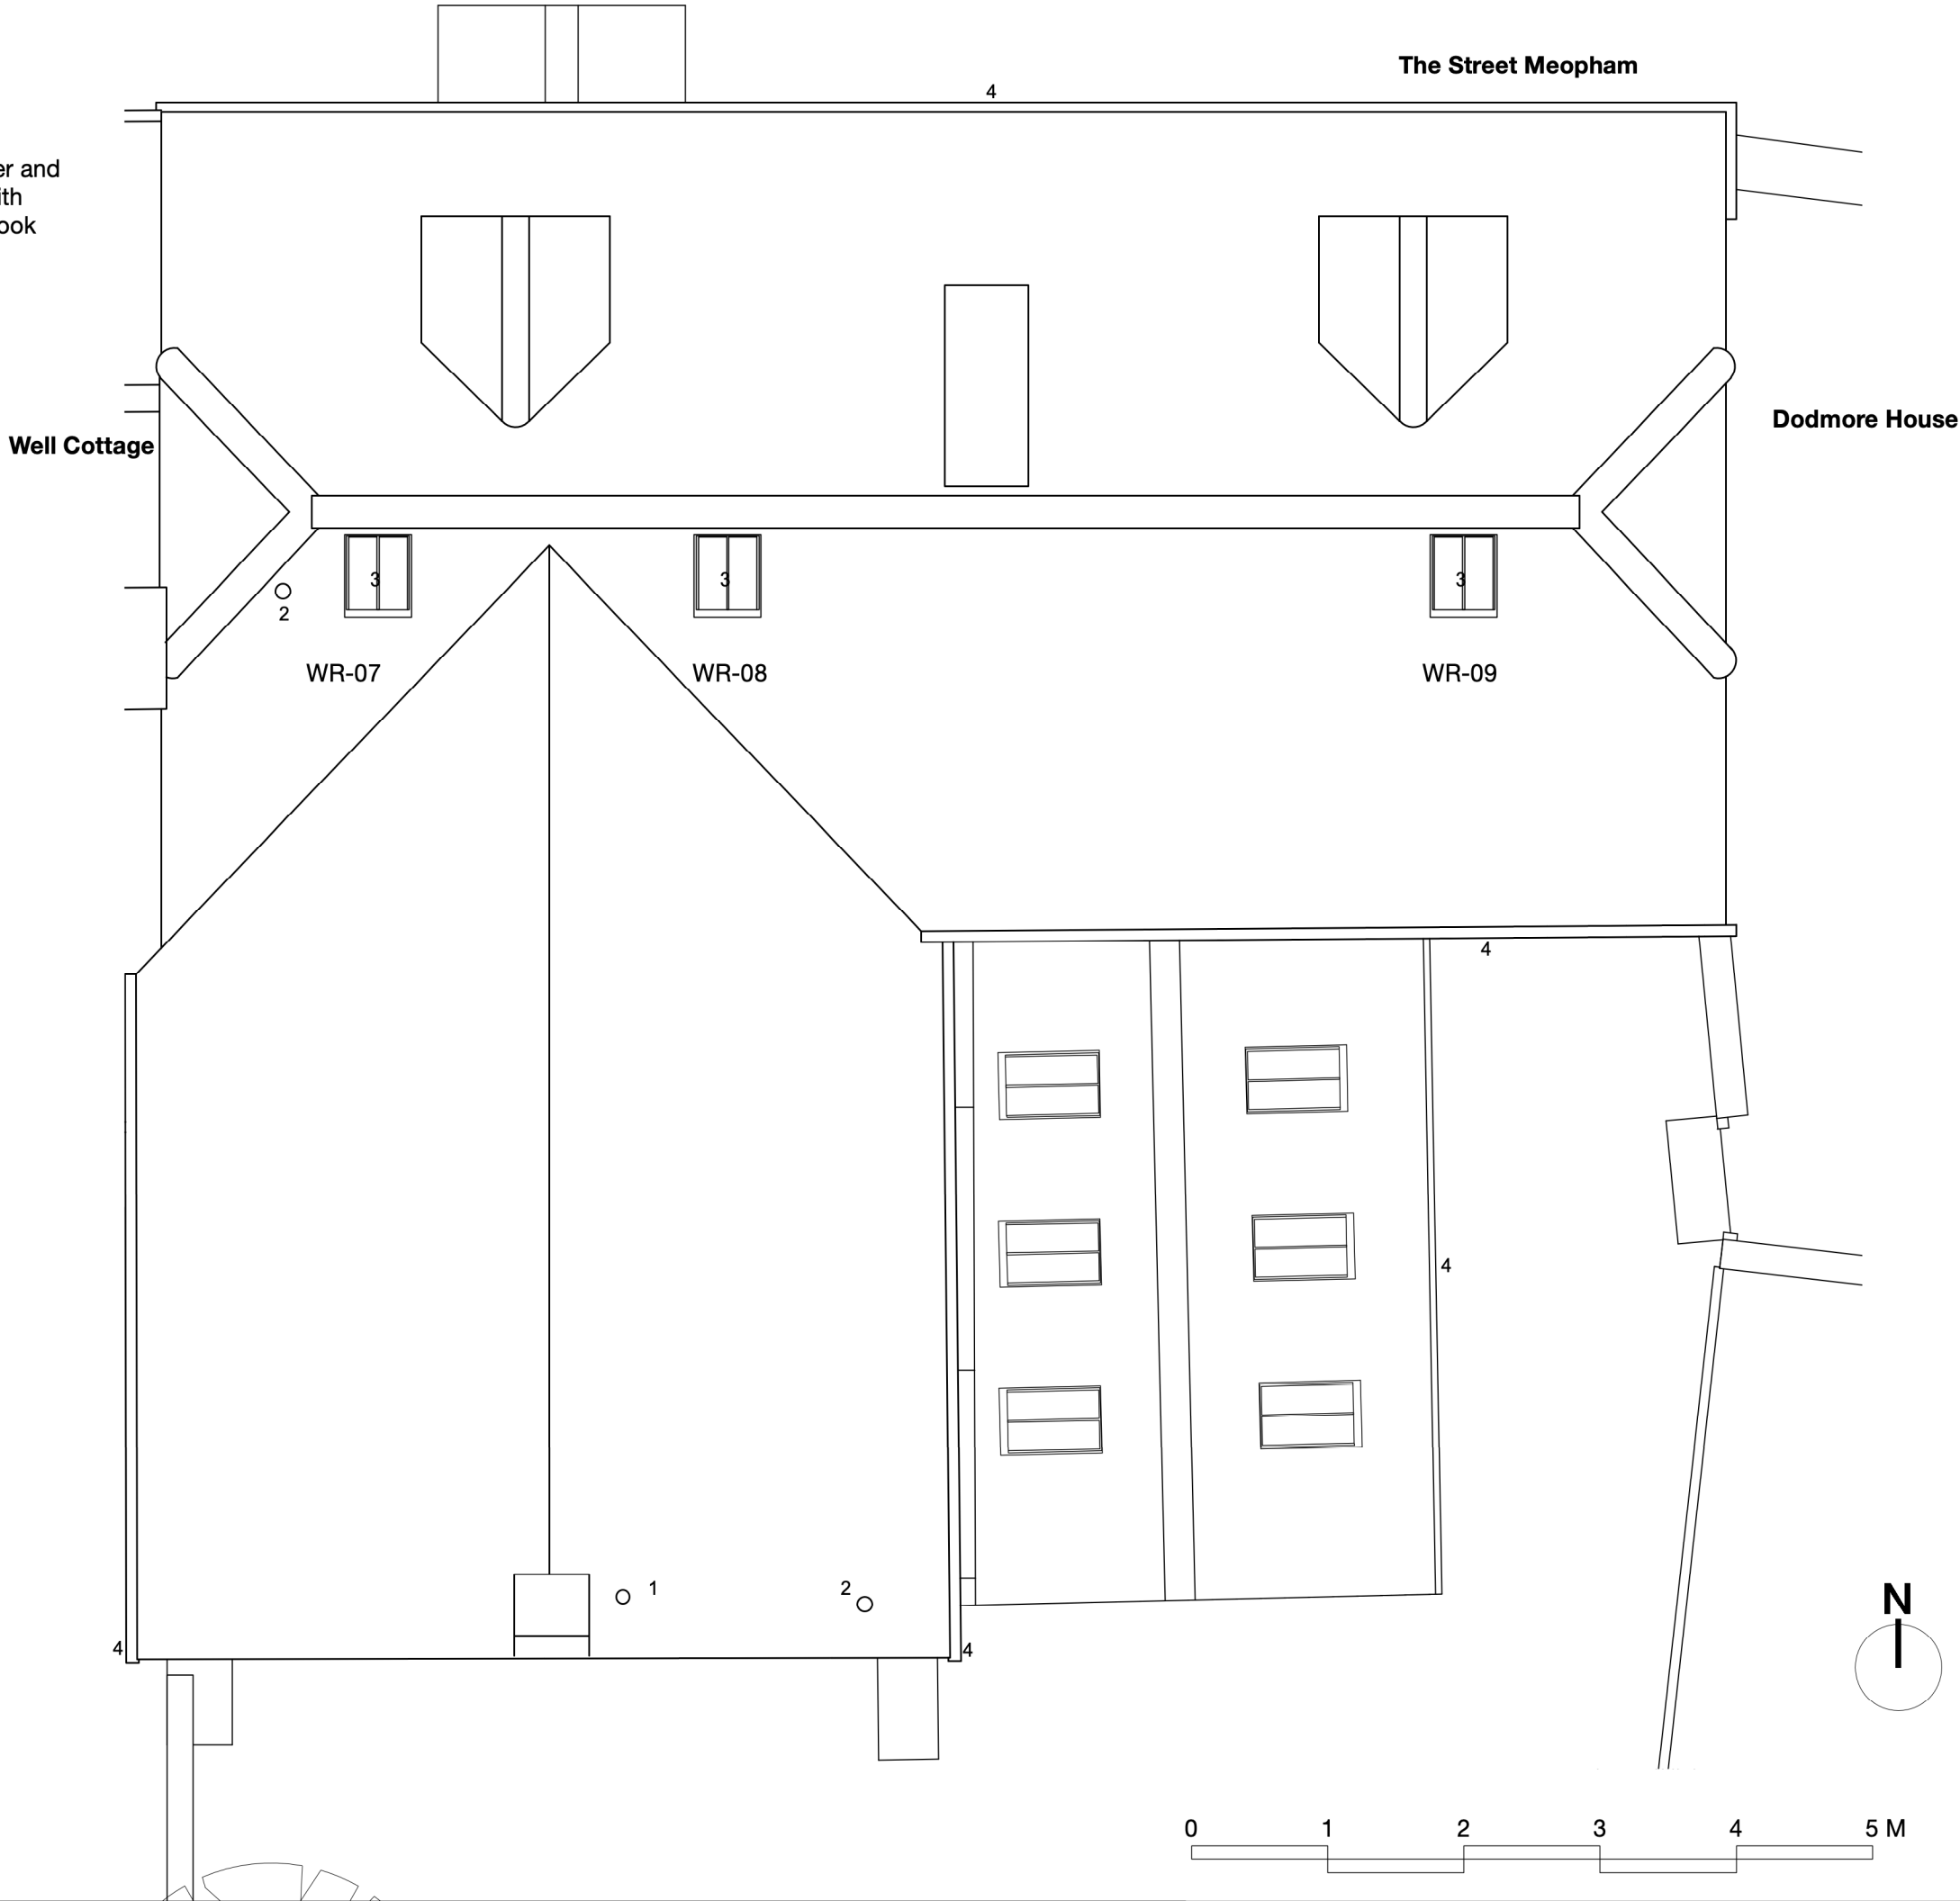

- GENERAL NOTES
- 1. This drawing is the copyright of Haines Phillips Architects.
 - 2. Do not scale from this drawing. Use figured dimensions only.
 - 3. This drawing must not be used for land transfer purposes, or for construction purposes unless accompanied by an Architect's Instruction.

DRAWING ISSUE STATUS		
ISSUE	STATUS	COMMENT
P	PRELIMINARY	For comment and review Planning/Listed Building Application
PL	PLANNING	
BR	BUILDING REGS	Building Regs Application For pricing purposes only
T	TENDER	
C	CONSTRUCTION	For procurement & construction
FC	FINAL	Record drawings on completion
L	CONSTRUCTION	
	LEGAL	Conveyancing or other legal purposes

REVISIONS		
REV	DATE	NOTES
1	20/10/25	Planning Issue.
2	20/03/26	Updated in accordance with discussion with Case Officer and Conservation Officer at site meeting.

HAINES
PHILLIPS
ARCHITECTS

Tankerton Works
12 Argyle Walk
London WC1H 8HA
t 020 7833 9324
f 020 7837 2864
e office@hainesphillips.co.uk

JOB TITLE
**Elizabeth House,
The Street, Meopham,
DA13 0AJ**

DRAWING TITLE
Roof Plan As Proposed

DRAWN	DATE
AZ	May 2025
JOB NR	SCALE
4412	1:50@A3
DRAWING NO.	ISSUE REVISION
GA324	PL 2