



- Notes**
- 1. New SVP
 - 2. New boiler flue
 - 3. Existing window replaced with window from GF front elevation
 - 4. New Conservation rooflights
 - 5. All new rainwater goods and soil pipes to be replaced with black aluminium cast-iron look pipes
 - 6. New clay tiles, to match existing
 - 7. New gable end roof
 - 8. New brick wall, to match existing
 - 9. Existing knapped-flint wall in poor condition (ivy roots have taken hold in mortar joints) - to be rebuilt to match existing

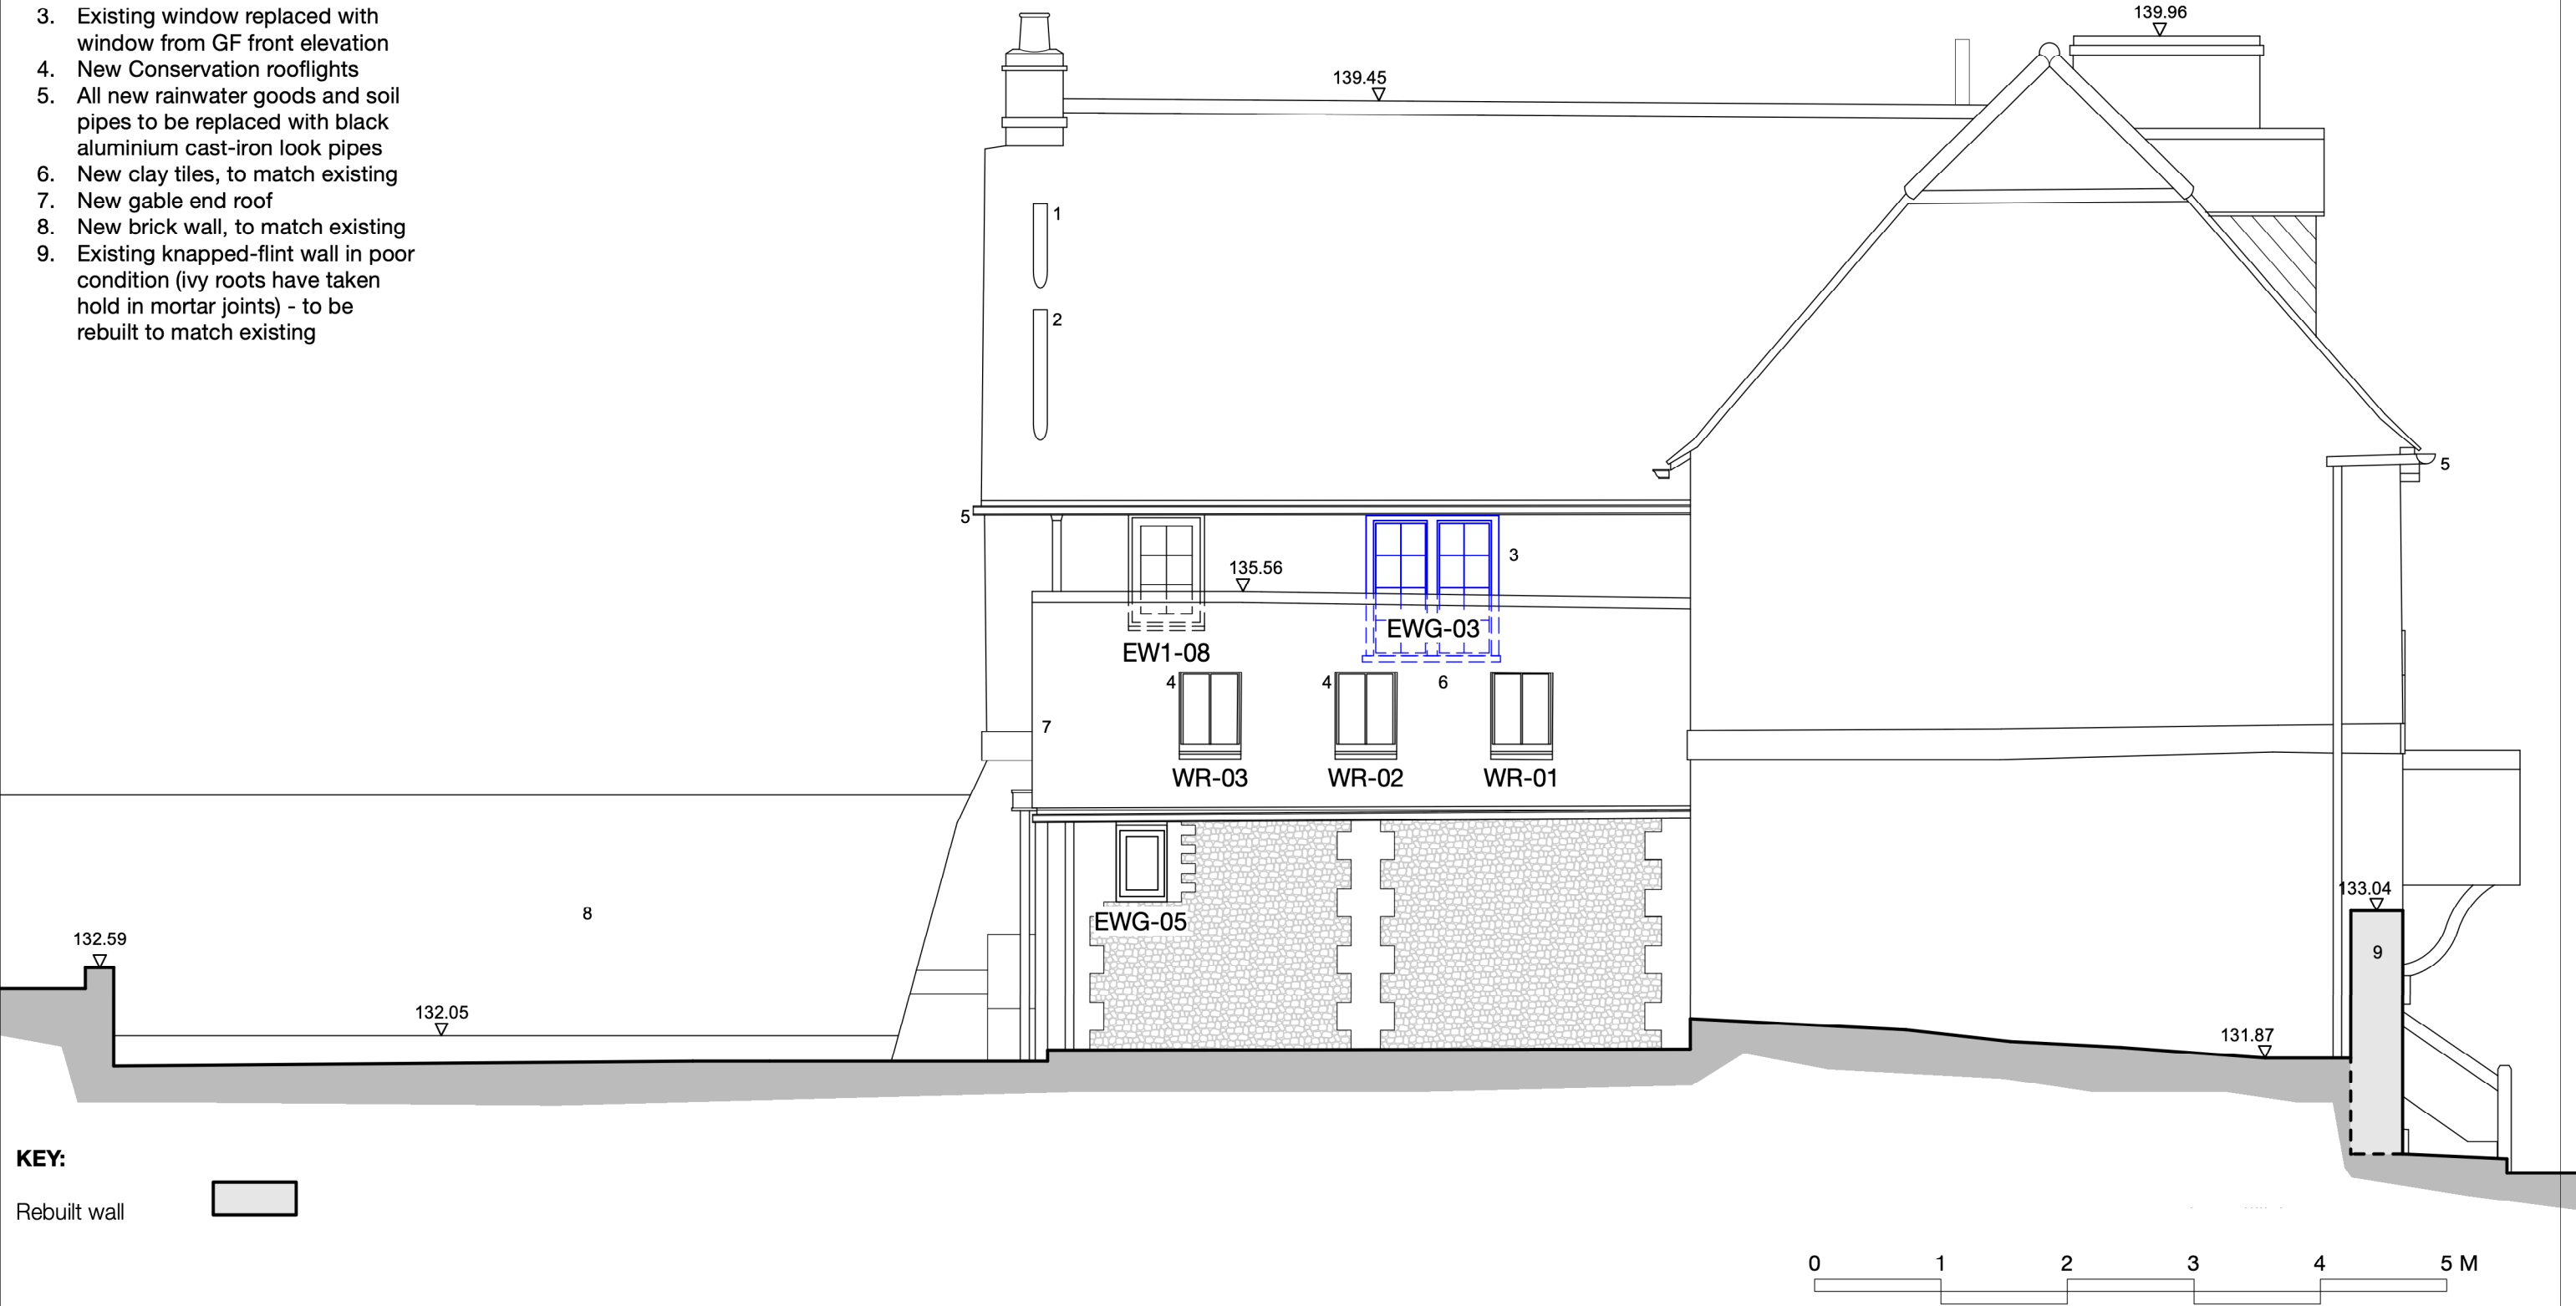

KEY:

Rebuilt wall

 

- GENERAL NOTES**
- 1. This drawing is the copyright of Haines Phillips Architects.
 - 2. Do not scale from this drawing. Use figured dimensions only.
 - 3. This drawing must not be used for land transfer purposes, or for construction purposes unless accompanied by an Architect's Instruction.

DRAWING ISSUE STATUS		
ISSUE	STATUS	COMMENT
P	PRELIMINARY	For comment and review
PL	PLANNING	Planning/Listed Building Application
BR	BUILDING REGS	Building Regs Application
T	TENDER	For pricing purposes only
C	CONSTRUCTION	For procurement & construction
FC	FINAL CONSTRUCTION	Record drawings on completion
L	LEGAL	Conveyancing or other legal purposes

REVISIONS		NOTES
REV	DATE	
1	20/10/25	Planning Issue.
2	20/03/26	Updated in accordance with discussion with Case Officer and Conservation Officer at site meeting.

HAINES PHILLIPS ARCHITECTS

Tankerton Works
12 Argyle Walk
London WC1H 8HA

020 7833 9324
 020 7837 2864
 office@hainesphillips.co.uk

JOB TITLE

**Elizabeth House,
The Street, Meopham, DA13 0AJ**

DRAWING TITLE

Side Elevation As Proposed

DRAWN	DATE	SCALE
AZ	August 2024	1:50@A3
JOB NR	DRAWING NO.	ISSUE
4412	GA502	PL
		REVISION
		2