


5m

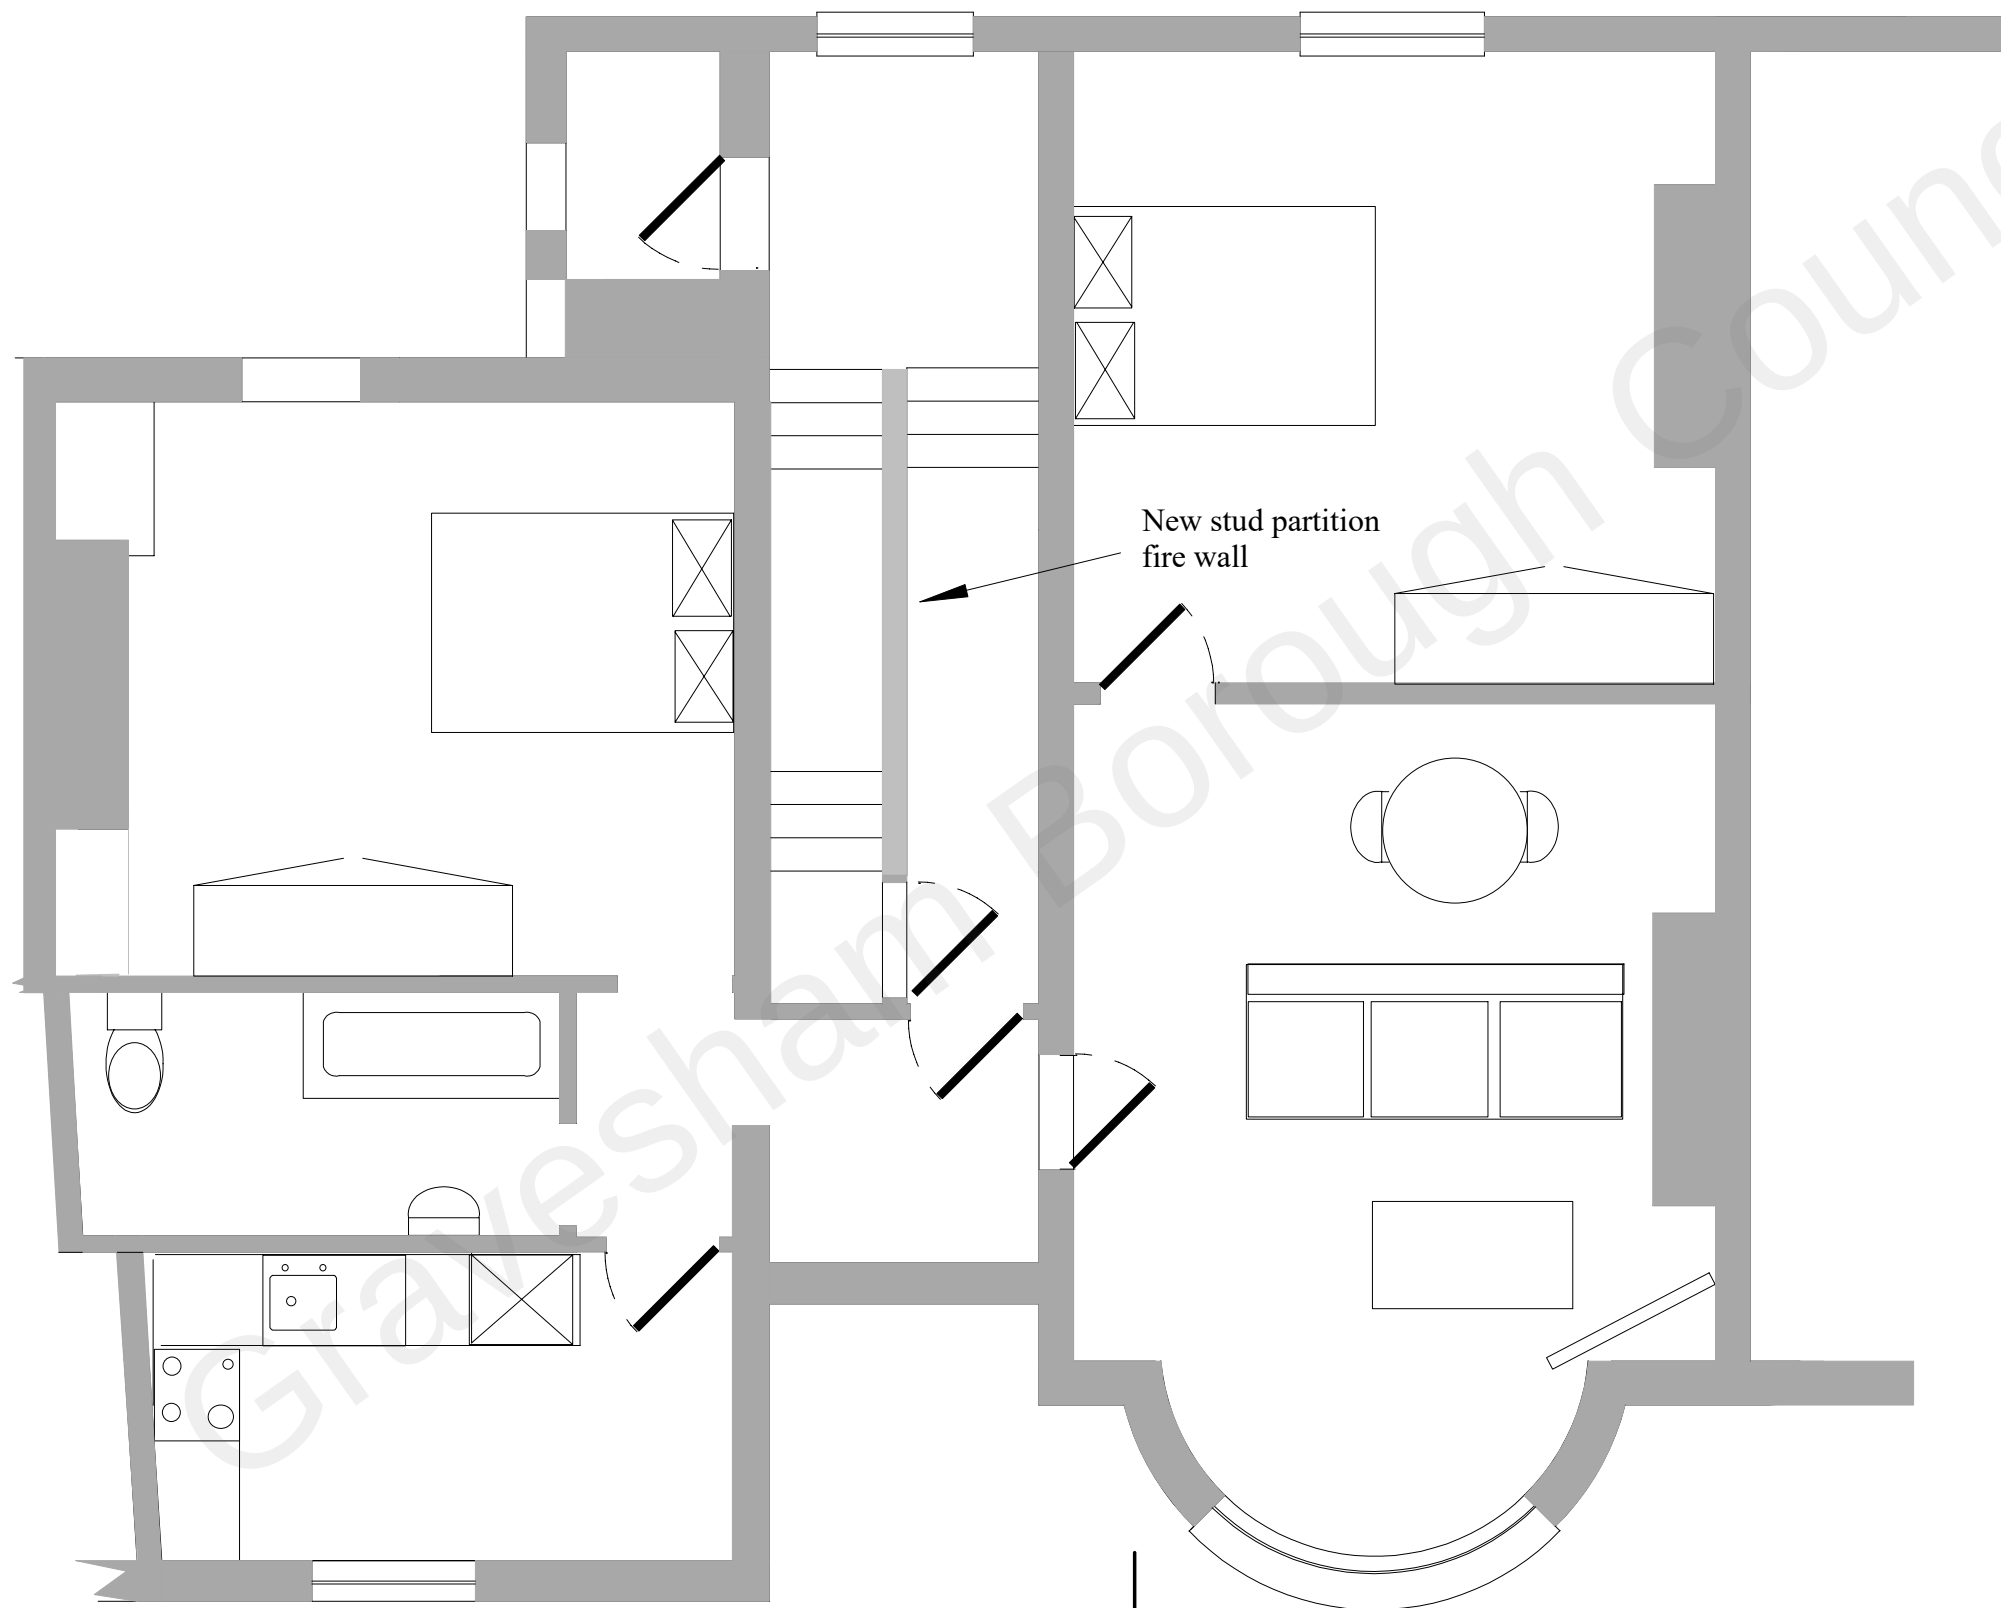

196 & 197 PARROCK STREET
FIRST FLOOR PLAN
PROPOSED
OPTION 3

Scale 1:50@A3

Drawing Number PS 015	Revision 1	Date 20/04/2022
--------------------------	---------------	--------------------