

A horizontal number line representing distance. It starts at 0m on the left and ends at 2km on the right. There are 10 equal intervals between 0m and 2km, marked by 11 vertical tick marks. The first tick mark is labeled 0m, the fifth is labeled 1km, and the tenth is labeled 2km. The segments between the tick marks are shaded light blue.



 = Right of Access
 = Public Access Route

A horizontal number line is shown with tick marks at 0m, 10m, 20m, 30m, 40m, and 50m. The segments from 0m to 10m, 20m to 30m, and 40m to 50m are shaded gray.

ALL DIMENSIONS ARE IN mm UNLESS NOTED OTHERWISE

N.G.R	E:566397	N: 174128
-------	----------	-----------

DIRECTIONS TO SITE:
HEAD NORTHEAST ON M25, TAKE THE EXIT
TOWARD DARTFORD/A225/CANTERBURY/M2,
AT DARENTH INTERCHANGE, TAKE THE 4TH
EXIT ONTO THE A2 RAMP TO
M2/CANTERBURY, MERGE WITH A2, TAKE
THE A227 EXIT TOWARD GRAVESEND (C),
TAKE WROTHAM RD/A227, CROSS LN W,
PARROCK RD, MILTON RD AND NORFOLK
RD TO MARK LN, KEEP LEFT TO CONTINUE
TOWARD WROTHAM RD/A227, MERGE WITH
WROTHAM RD/A227, AT THE ROUNDABOUT,
TAKE THE 2ND EXIT AND STAY ON
WROTHAM RD/A227, TURN RIGHT ONTO
CROSS LN W, AT THE ROUNDABOUT, TAKE
THE 2ND EXIT ONTO PARROCK RD, TURN
RIGHT ONTO WELLINGTON ST, TURN LEFT
ONTO SADDINGTON ST, TURN RIGHT AT
THE 1ST CROSS STREET ONTO PEACOCK
ST, TURN RIGHT ONTO MILTON RD/A226,
SLIGHT LEFT ONTO MILTON RD, CONTINUE
ONTO PROSPECT GROVE, TURN RIGHT
ONTO NORFOLK RD, CONTINUE ONTO MARK
LN, DESTINATION WILL BE ON THE LEFT

A	Issued for approval.	RGN	AF	04/12/24
REV	MODIFICATION	BY	CH	DATE



Cell Name	Opt.
DENTON WHARF SW	—

Cell ID No						
CSID		ACT	✓	VF	✓	VMO2
208612		25		72811_23		67714
—	N/A		—	N/A	—	N/A
E322740				—		—

Site Address / Contact Details

MARK LANE/NORFOLK ROAD
GRAVESEND
KENT
DA12 2QB



Drawing Title: SITE LOCATION MAPS

Purpose of issue:	PLANNING	Dwg Rev:
-------------------	----------	-------------

Drawing Number:	100	A
-----------------	-----	---

Surveyed By: WHP	Original Sheet Size: A3	Pack Issue:
----------------------------	-----------------------------------	----------------

Drawn: RGN	Date: 04/12/24	Checked: AF	Date: 04/12/24	A
---------------	-------------------	----------------	-------------------	---

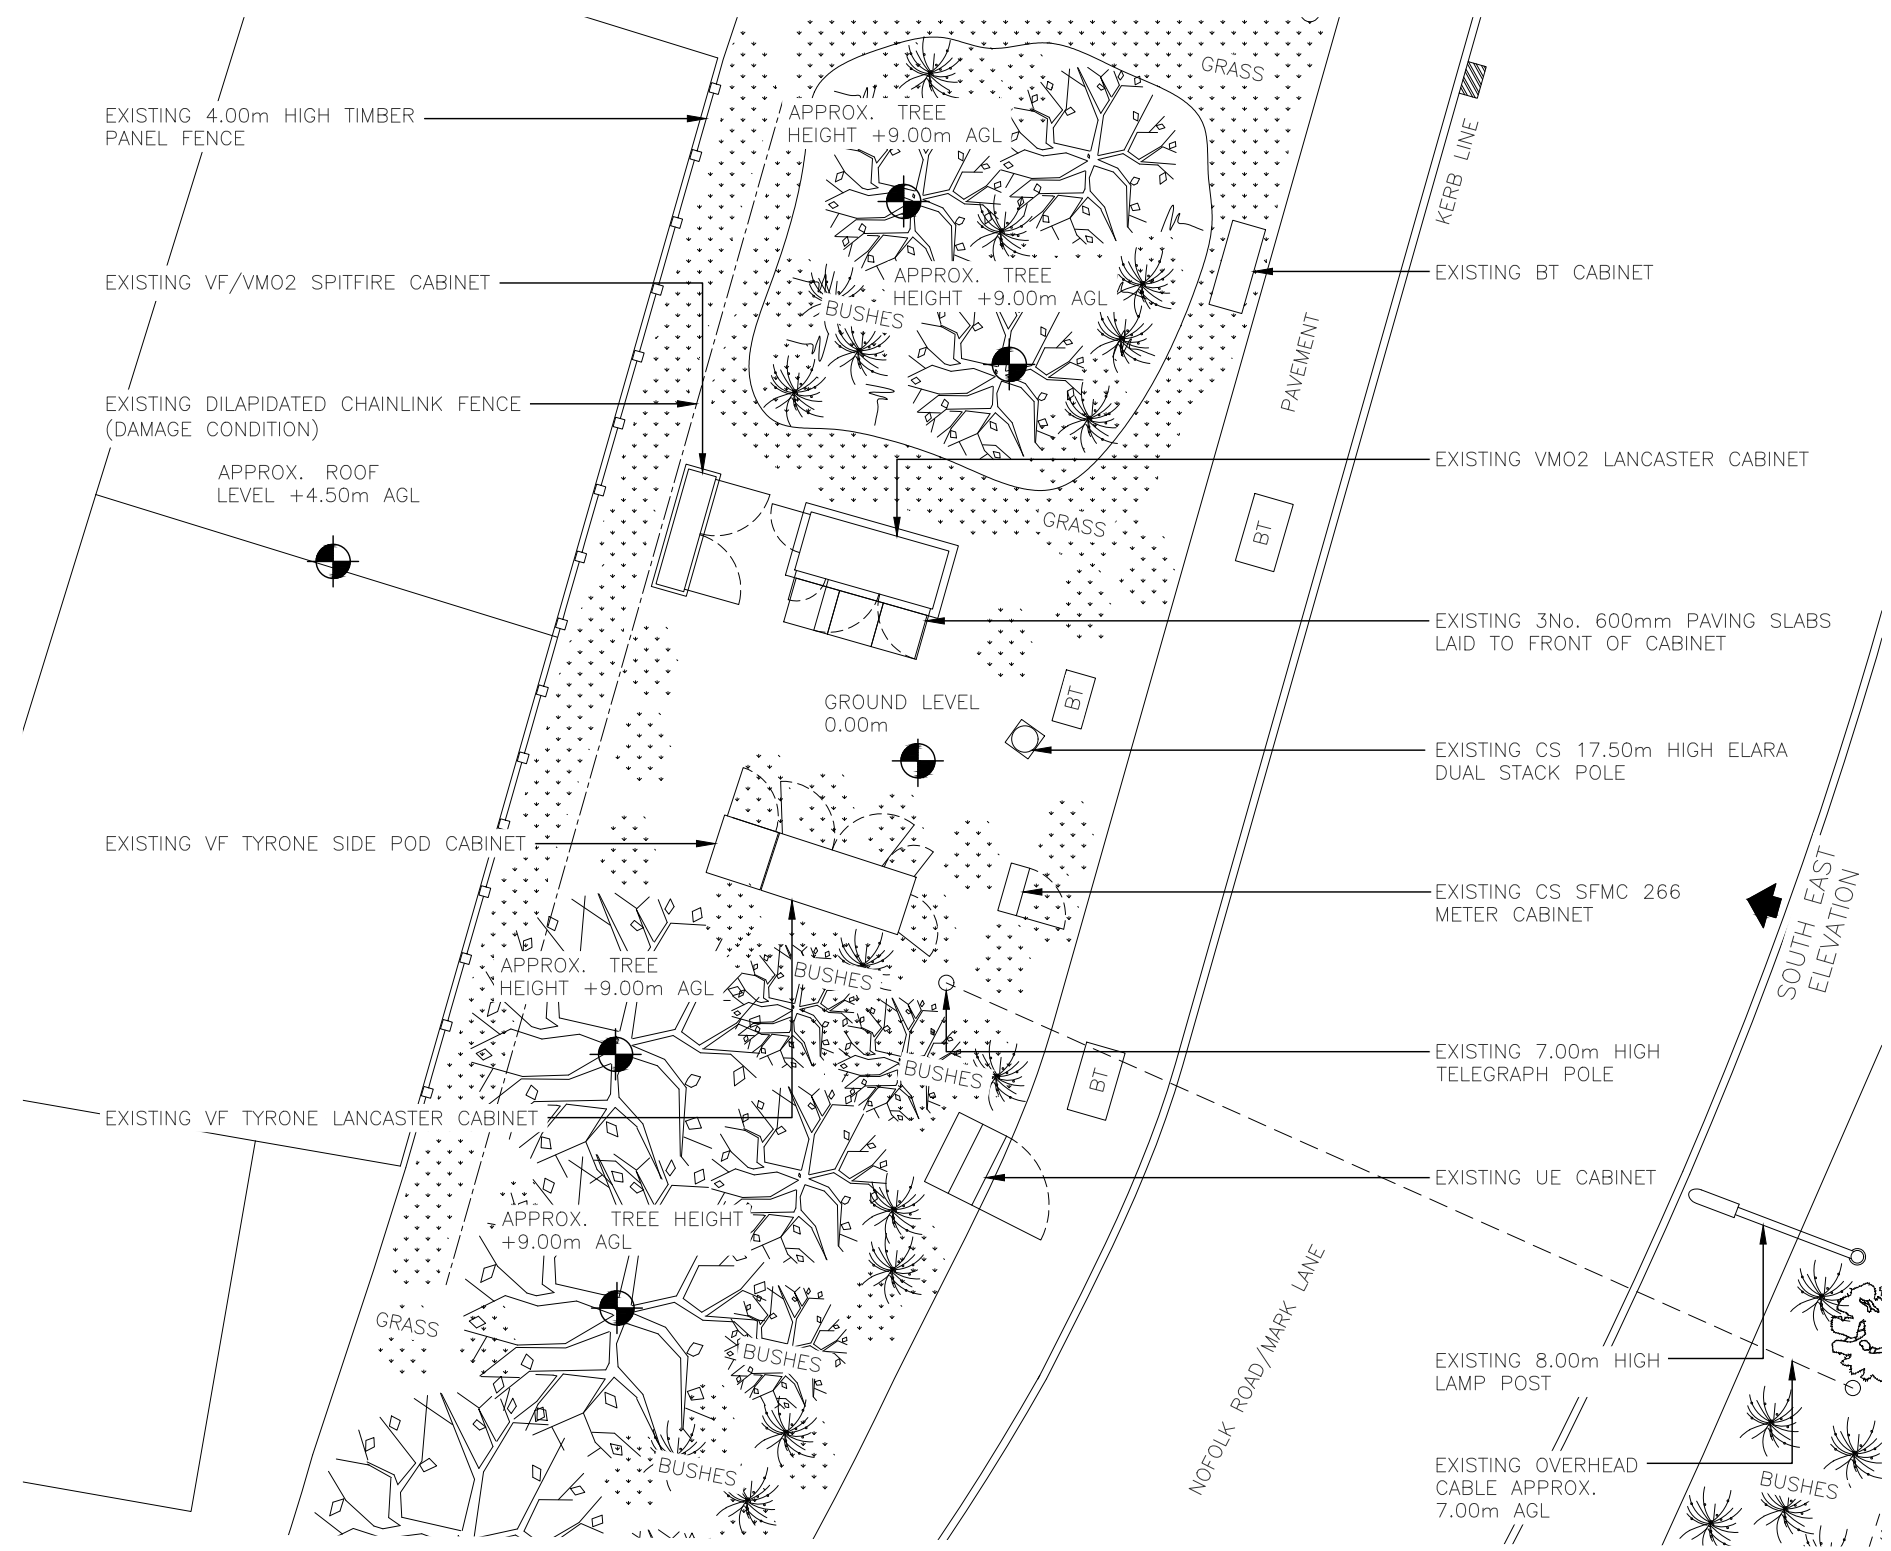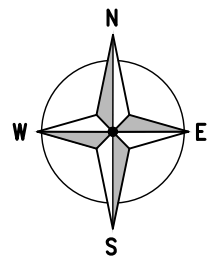

EXISTING SITE PLAN
(1:100)



ALL DIMENSIONS ARE IN mm UNLESS NOTED OTHERWISE

N.G.R

E:566397

N: 174128

NOTES:

A

Issued for approval.

RGN

AF

04/12/24

REV

MODIFICATION

BY

CH

DATE

WHP Telecoms Ltd
Faraday Court
401 Faraday Street
Birchwood Park
Warrington WA3 6GA
Tel: 01925 424100 Fax: 01925 424101
e-mail: info@whptelecoms.com



Cell Name

Opt.

DENTON WHARF SW

—

Cell ID No

CSID

ACT

✓

VF

✓

VM02

208612

25

72811_23

67714

—

N/A

—

N/A

—

N/A

E322740

—

—

Site Address / Contact Details

MARK LANE/NORFOLK ROAD
GRAVESEND
KENT
DA12 2QB

Drawing Title:

EXISTING SITE PLAN

Purpose of issue:

PLANNING

Dwg Rev:

Drawing Number:

200

A

Surveyed By:

WHP

Original Sheet Size:

A3

Pack Issue:

Drawn:

RGN

Date:

04/12/24

Checked:


AF

Date:

04/12/24

A

SDNT0005 Version 2.1

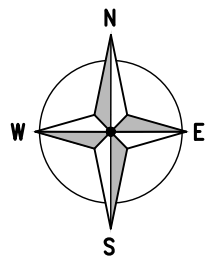

NOTE: POLE LOCATION NGR
E: 566393 N: 174130

ALL DIMENSIONS ARE IN mm UNLESS NOTED OTHERWISE

N.G.R | E: 566397 | N: 174128

NOTES:



PROPOSED SITE PLAN
(1:100)



A	Issued for approval.	RG	AF	04/12/24
REV	MODIFICATION	BY	CH	DATE



WHP Telecoms Ltd
Faraday Court
401 Faraday Street
Birchwood Park
Warrington WA3 6GA
Tel: 01925 424100 Fax: 01925 424101
e-mail: info@whptelecoms.com




Cell Name	Opt.
DENTON WHARF SW	-

Cell ID No					
CSID	ACT	✓	VF	✓	VM02
208612	25		72811_23		67714
-	N/A	-	N/A	-	N/A
E322740		-		-	

Site Address / Contact Details	
MARK LANE/NORFOLK ROAD GRAVESEND KENT DA12 2QB	

Drawing Title:		PROPOSED SITE PLAN	
Purpose of issue:		PLANNING	Dwg Rev:
Drawing Number:		201	A
Surveyed By:		WHP	Pack Issue:
Original Sheet Size:		A3	
Drawn:	Date:	Checked:	Date:
RG	04/12/24	AF	04/12/24

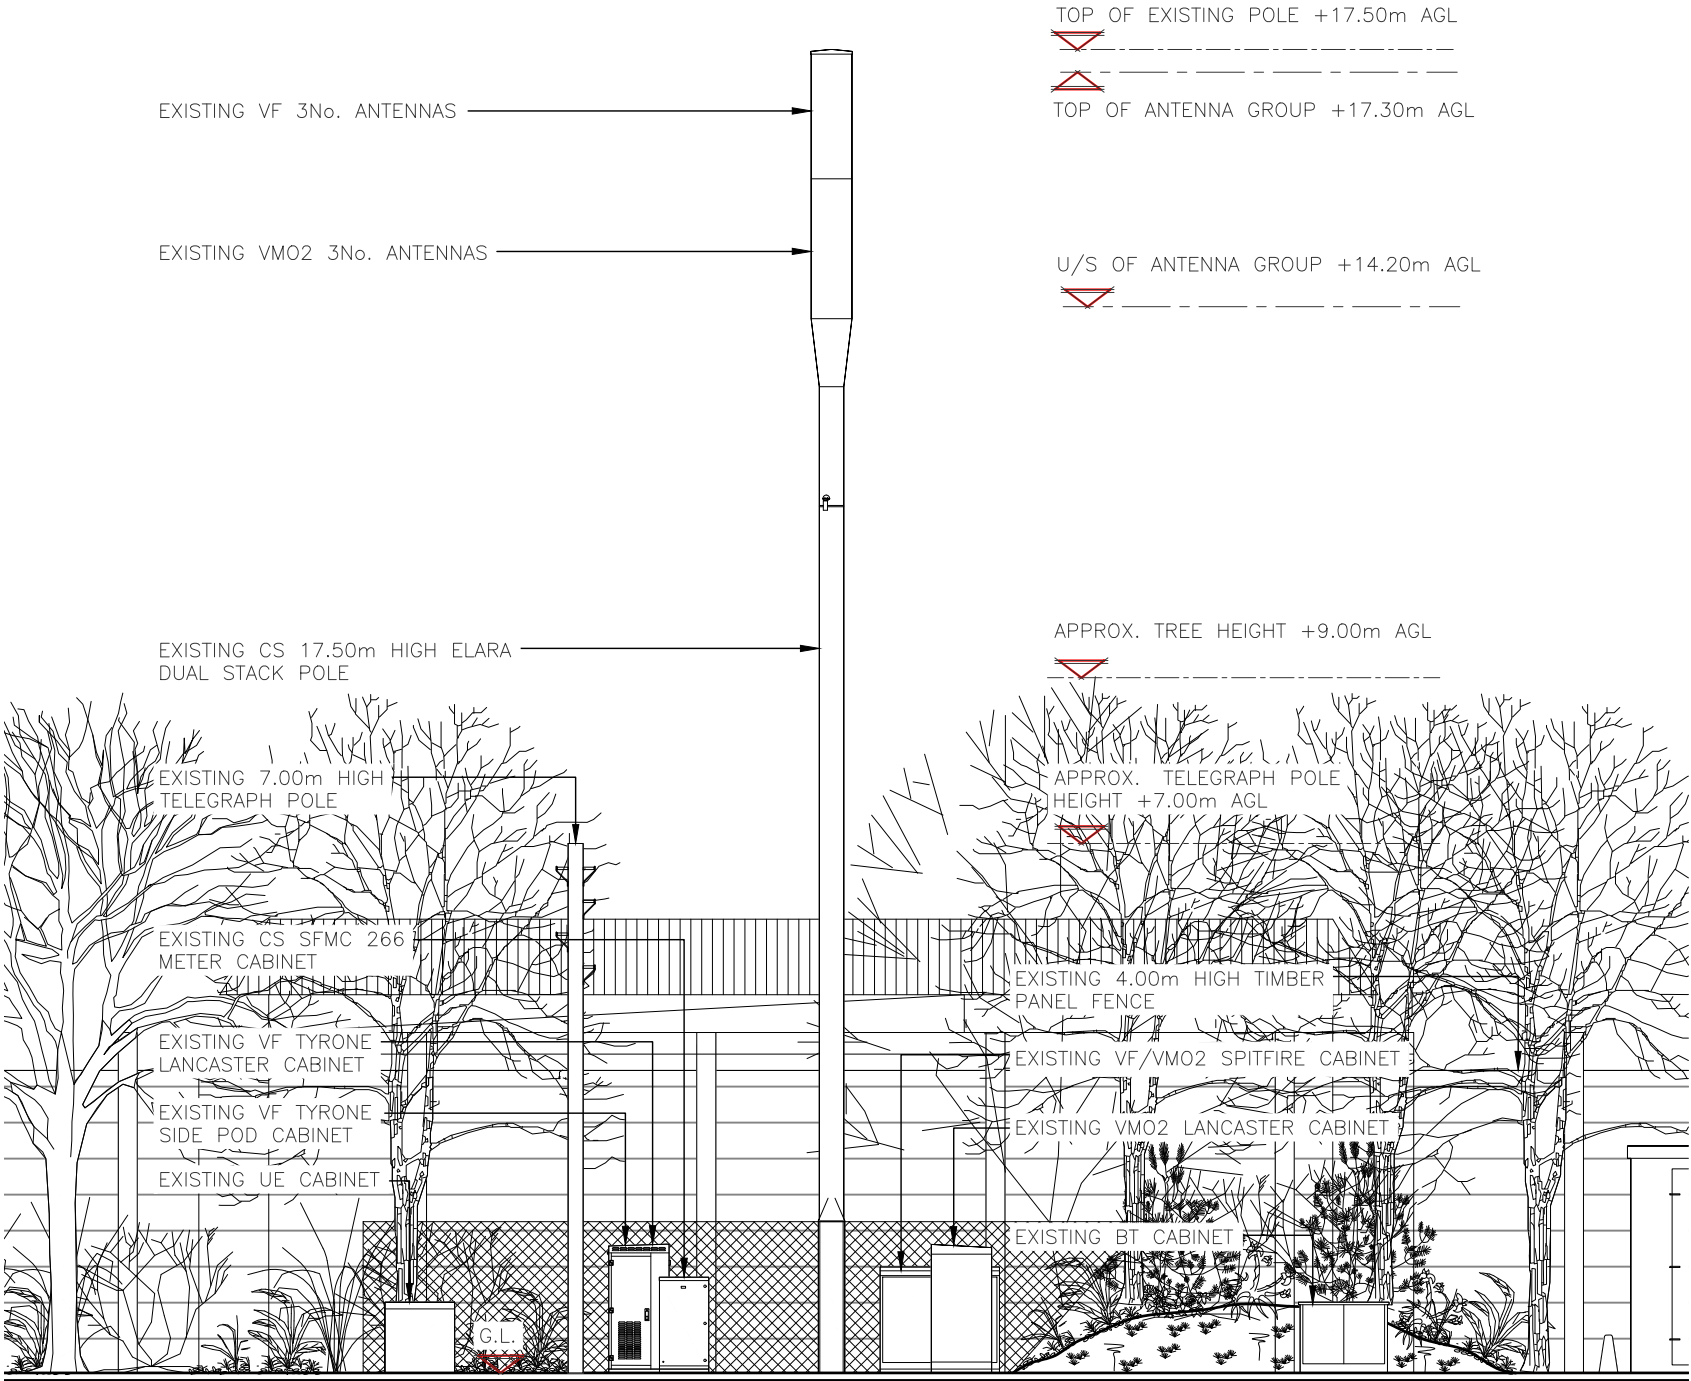

EXISTING SOUTH EAST ELEVATION
(1:100)



ALL DIMENSIONS ARE IN mm UNLESS NOTED OTHERWISE

N.G.R E:566397 N: 174128

NOTES:

A Issued for approval. RGN AF 04/12/24

REV MODIFICATION BY CH DATE



WHP Telecoms Ltd
Faraday Court
401 Faraday Street
Birchwood Park
Warrington WA3 6GA
Tel: 01925 424100 Fax: 01925 424101
e-mail: info@whptelecoms.com



Cell Name	Opt.
DENTON WHARF SW	—

Cell ID No					
CSID	ACT	✓	VF	✓	VMO2
208612	25		72811_23		67714
—	N/A	—	N/A	—	N/A
E322740		—		—	

Site Address / Contact Details

MARK LANE/NORFOLK ROAD
GRAVESEND
KENT
DA12 2QB

Drawing Title: EXISTING ELEVATION

Purpose of issue:	Dwg Rev:
PLANNING	

Drawing Number:	A
300	

Surveyed By:	Original Sheet Size:	Pack Issue:
WHP	A3	

Drawn:	Date:	Checked:	Date:	A
RGN	04/12/24	AF	04/12/24	

NOTE: POLE LOCATION NGR
E: 566393 N: 174130

ALL DIMENSIONS ARE IN mm UNLESS NOTED OTHERWISE

N.G.R E:566397 N: 174128

NOTES:

A	Issued for approval.	RGN	AF	04/12/24
REV	MODIFICATION	BY	CH	DATE



WHP Telecoms Ltd
Faraday Court
401 Faraday Street
Birchwood Park
Warrington WA3 6GA
Tel: 01925 424100 Fax: 01925 424101
e-mail: info@whptelecoms.com




Cell Name	Opt.
DENTON WHARF SW	—

Cell ID No					
CSID	ACT	✓	VF	✓	VM02
208612	25		72811_23		67714
—	N/A	—	N/A	—	N/A
E322740		—		—	

Site Address / Contact Details
MARK LANE/NORFOLK ROAD GRAVESEND KENT DA12 2QB

Drawing Title:	PROPOSED ELEVATION			
Purpose of issue:	PLANNING			Dwg Rev:
Drawing Number:	301			A
Surveyed By:	WHP		Original Sheet Size:	Pack Issue:
			A3	
Drawn:	Date:	Checked:	Date:	A
RGN	04/12/24	AF	04/12/24	

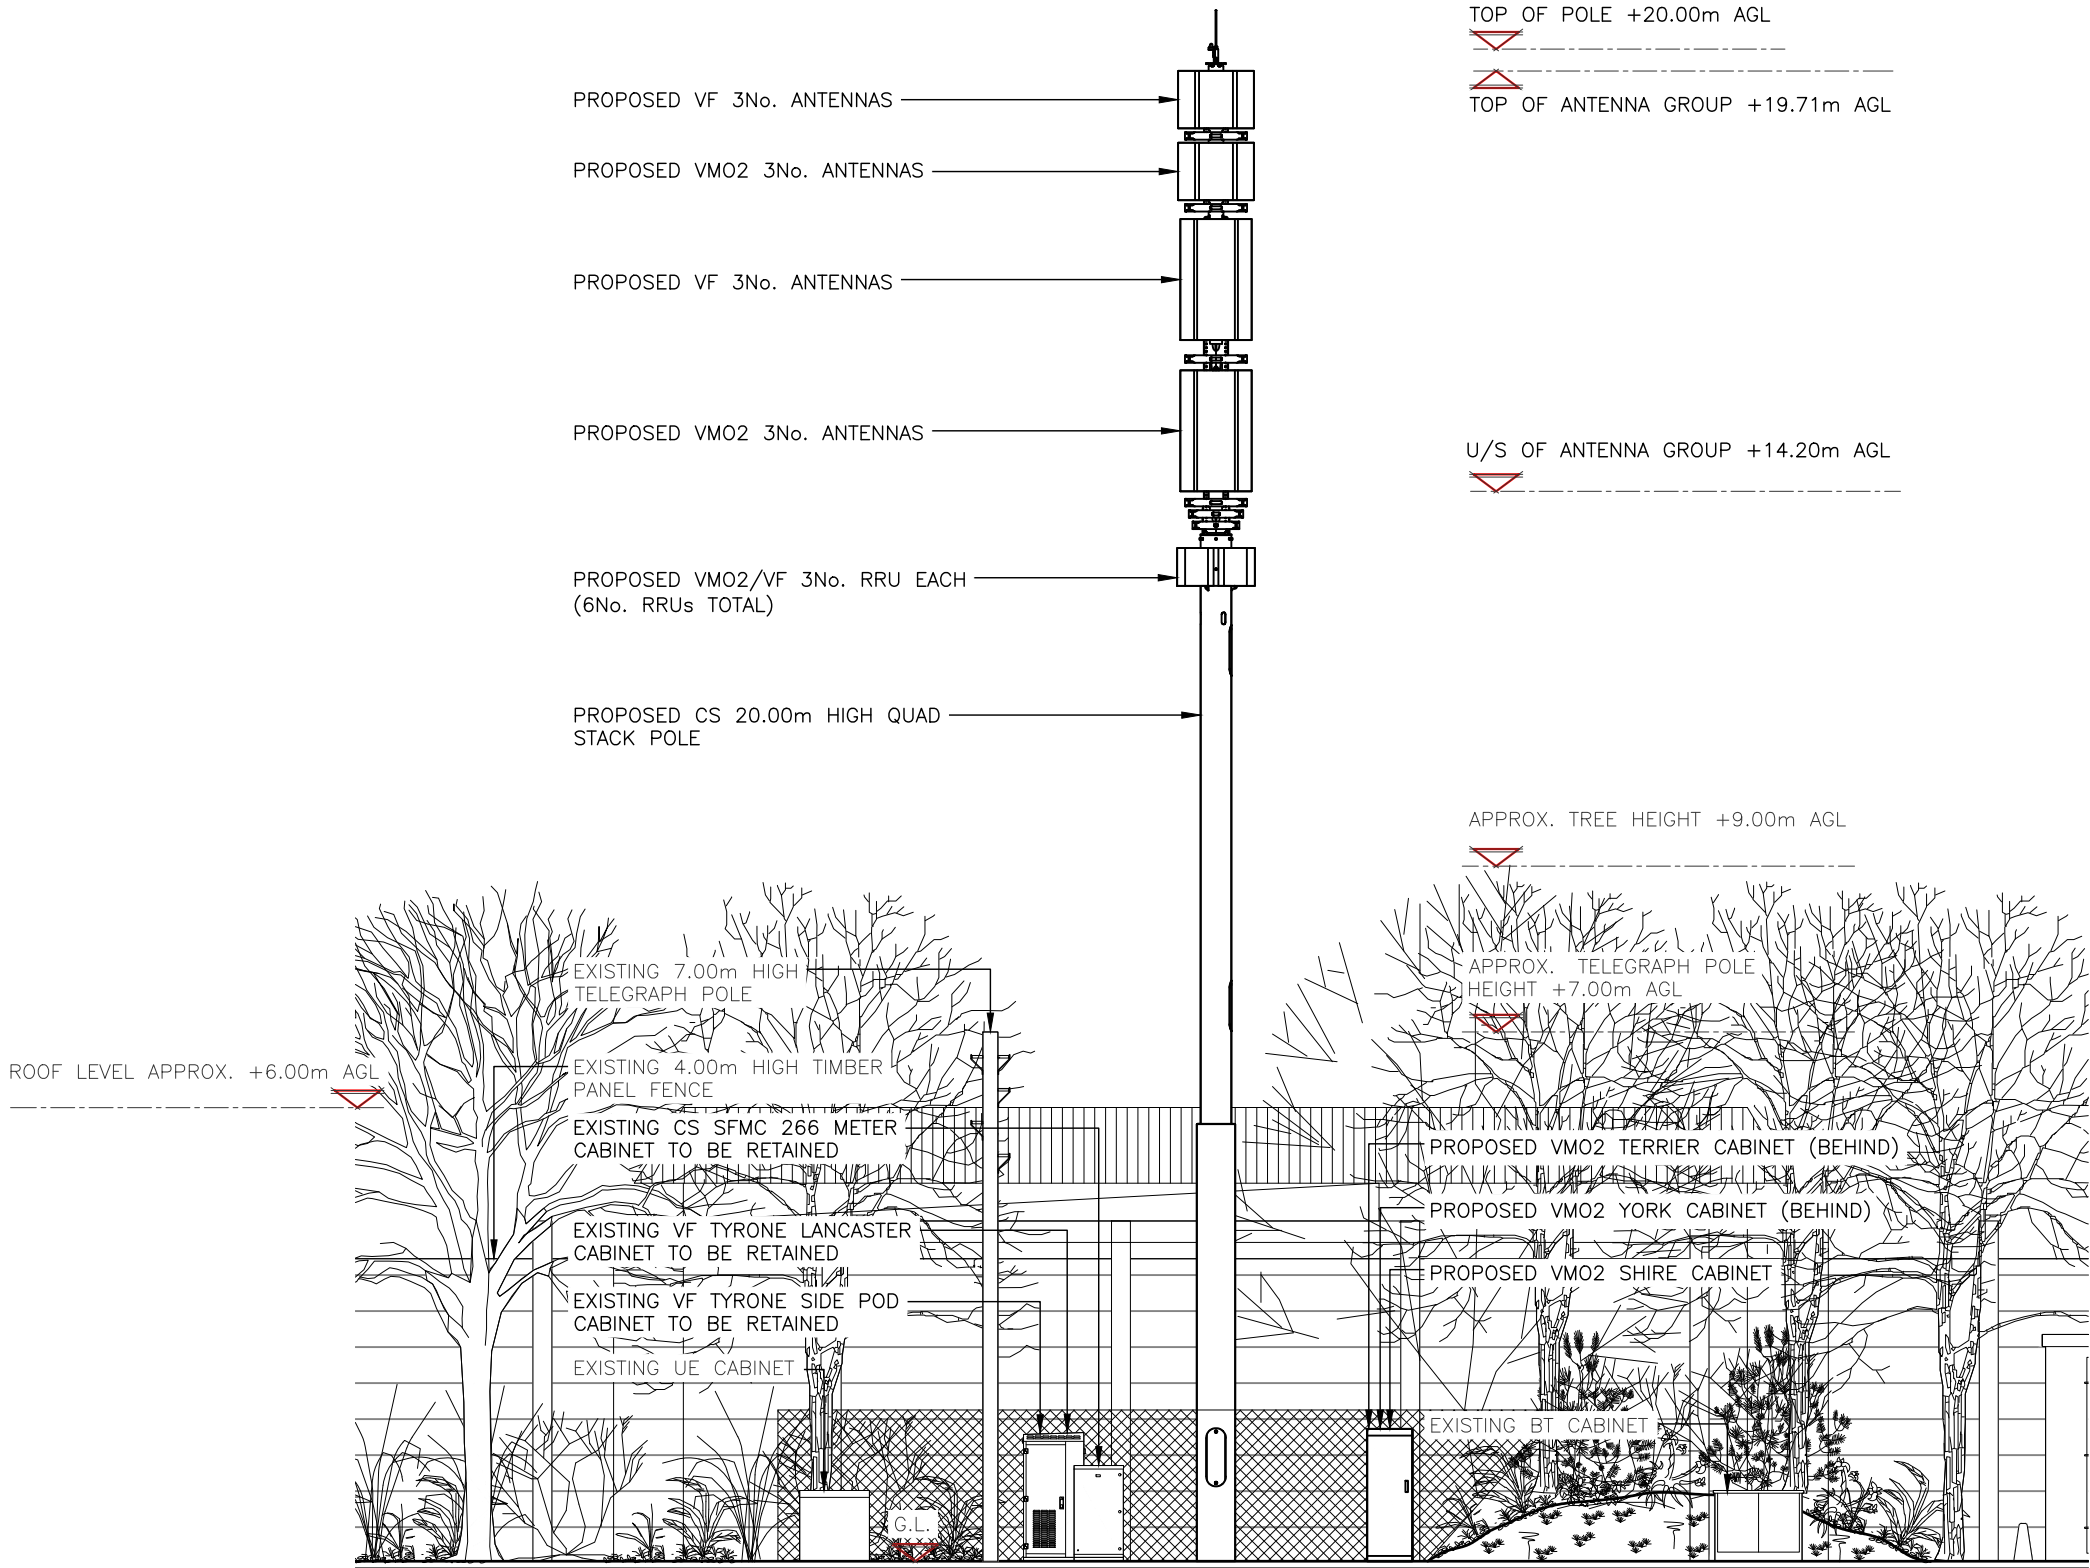

PROPOSED SOUTH EAST ELEVATION
(1:100)

