


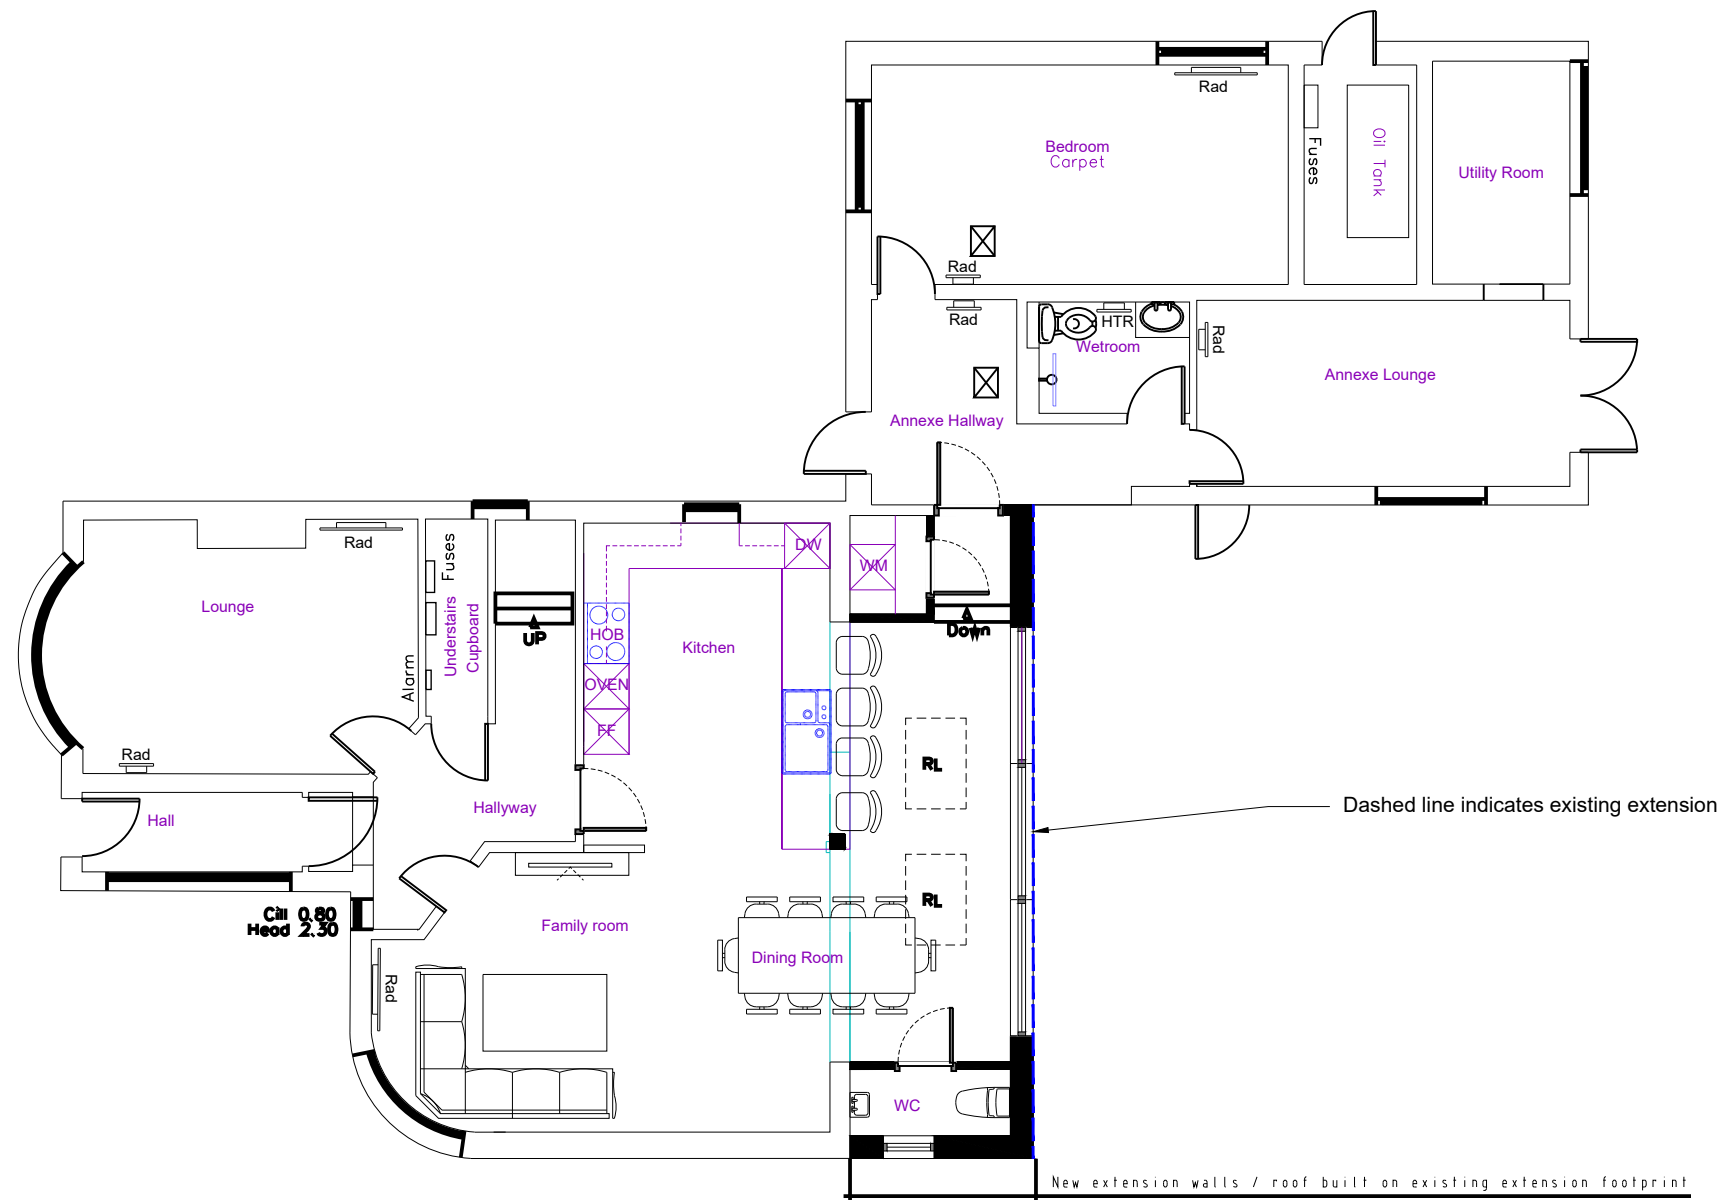

Ground floor plan



PROJECT NAME				STATUS			
COPPERFIELDS, DAVID STREET, MEOPHAM, GRAVESEND, DA13 0BT				PLANNING			
DRAWING TITLE		SHEET SIZE		SCALE		DRAWN BY	
PROPOSED GROUND FLOOR PLAN		A3		SHOWN		CA	
				DATE		PROJECT NO.	
				02.07.21		197	
						DRAWING NO.	
						GA-01	
						REVISION	
						PL1	

Alexander Laird Ltd
14 RUSSELL TERRACE, HORTON KIRBY, DA4 9DD
T. 01322868410 E. craig@alexanderlaird.co.uk