


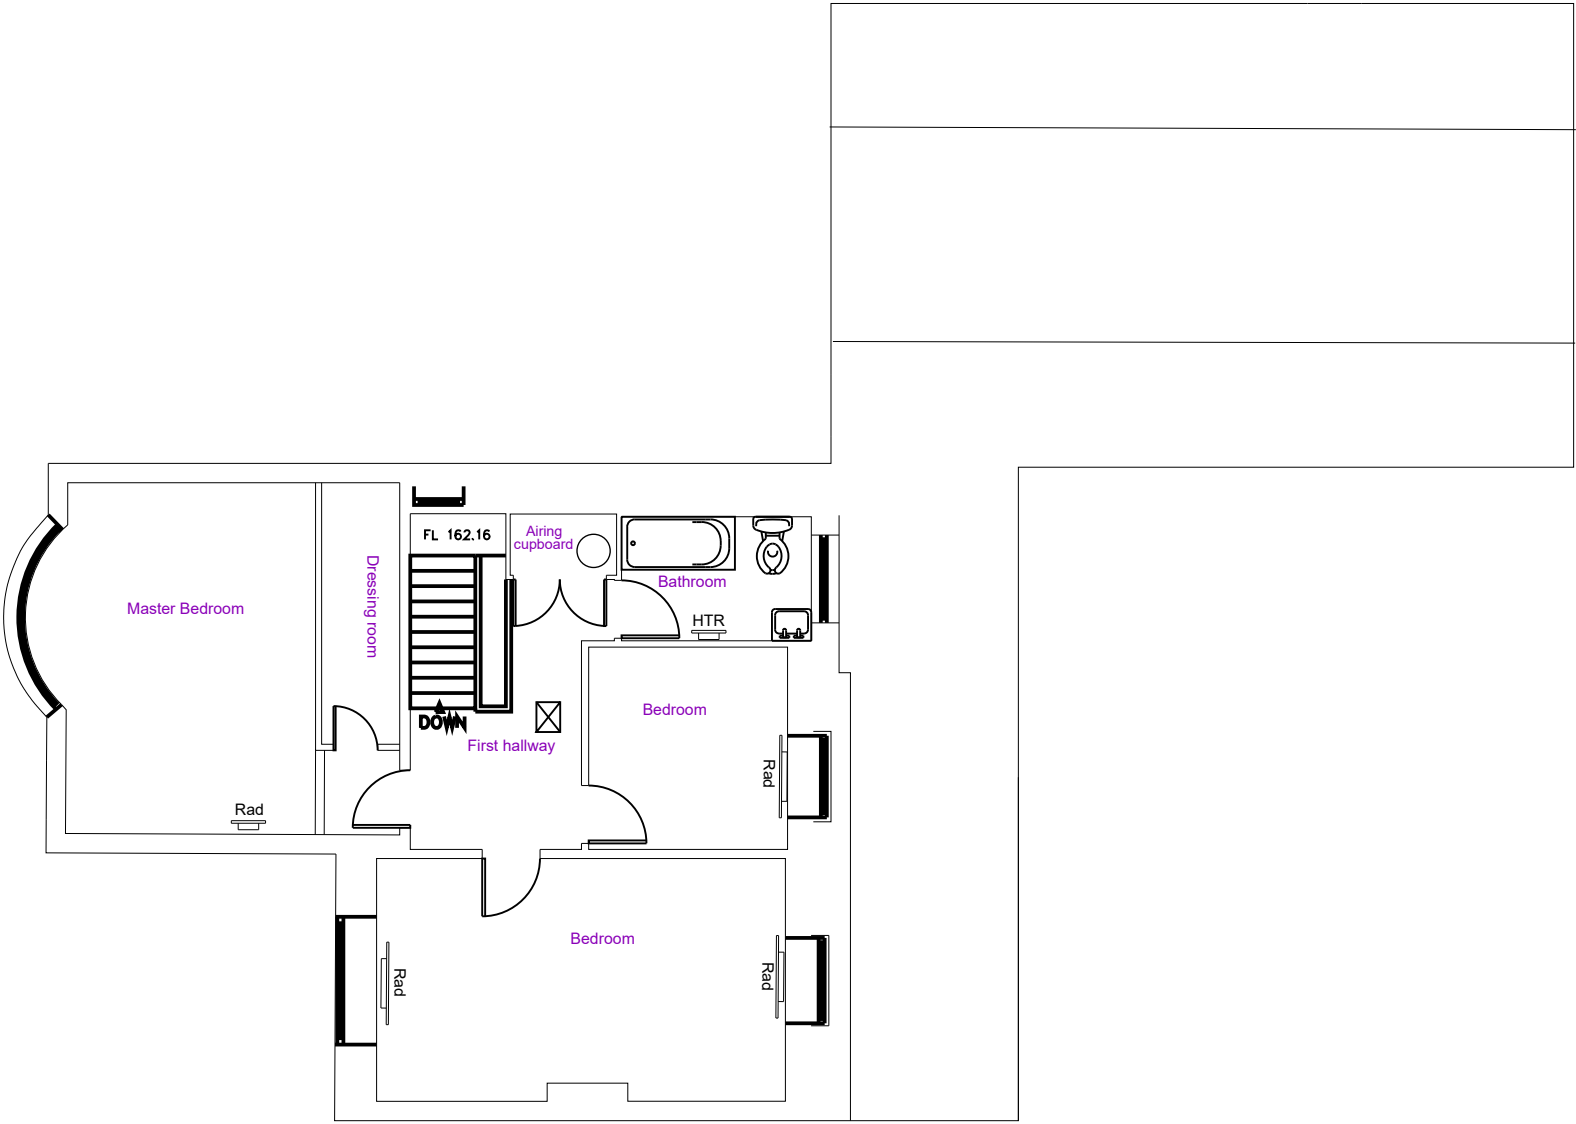

First floor plan



PROJECT NAME			
COPPERFIELDS, DAVID STREET, MEOPHAM, GRAVESEND, DA13 0BT			
DRAWING TITLE	SHEET SIZE	SCALE	DRAWN BY
FIRST FLOOR PLAN	A3	SHOWN	CA
		DATE	
		02.07.21	

Alexander Laird Ltd			
14 RUSSELL TERRACE, HORTON KIRBY, DA4 9DD T. 01322868410 E. craig@alexanderlaird.co.uk			
STATUS	PROJECT NO.	DRAWING NO.	REVISION
PLANNING	197	EX-02	PL1