


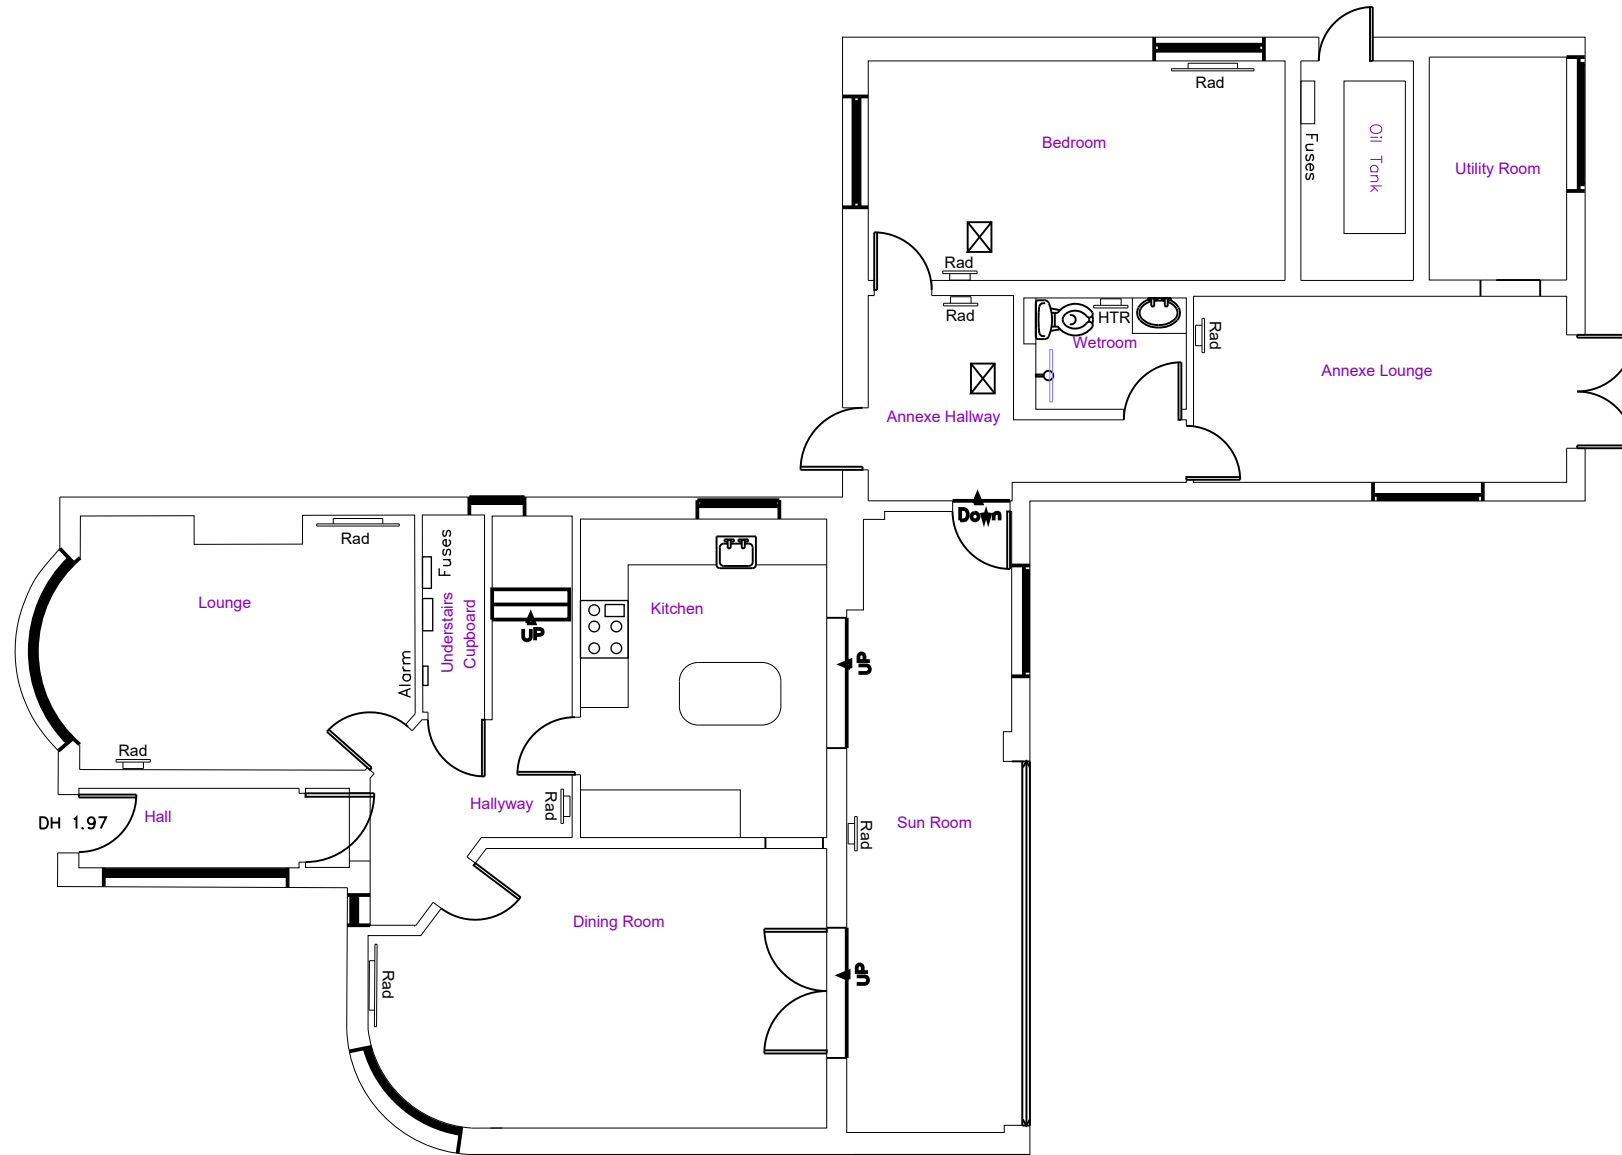

Ground floor plan



PROJECT NAME					14 RUSSELL TERRACE, HORTON KIRBY, DA4 9DD T. 01322868410 E. craig@alexanderlaird.co.uk				
COPPERFIELDS, DAVID STREET, MEOPHAM, GRAVESEND, DA13 0BT									
DRAWING TITLE	SHEET SIZE	SCALE	DRAWN BY	DATE	STATUS	PROJECT NO.	DRAWING NO.	REVISION	
GROUND FLOOR PLAN	A3	SHOWN	CA	02.07.21	PRELIMINARY	197	EX-01	PL1	