



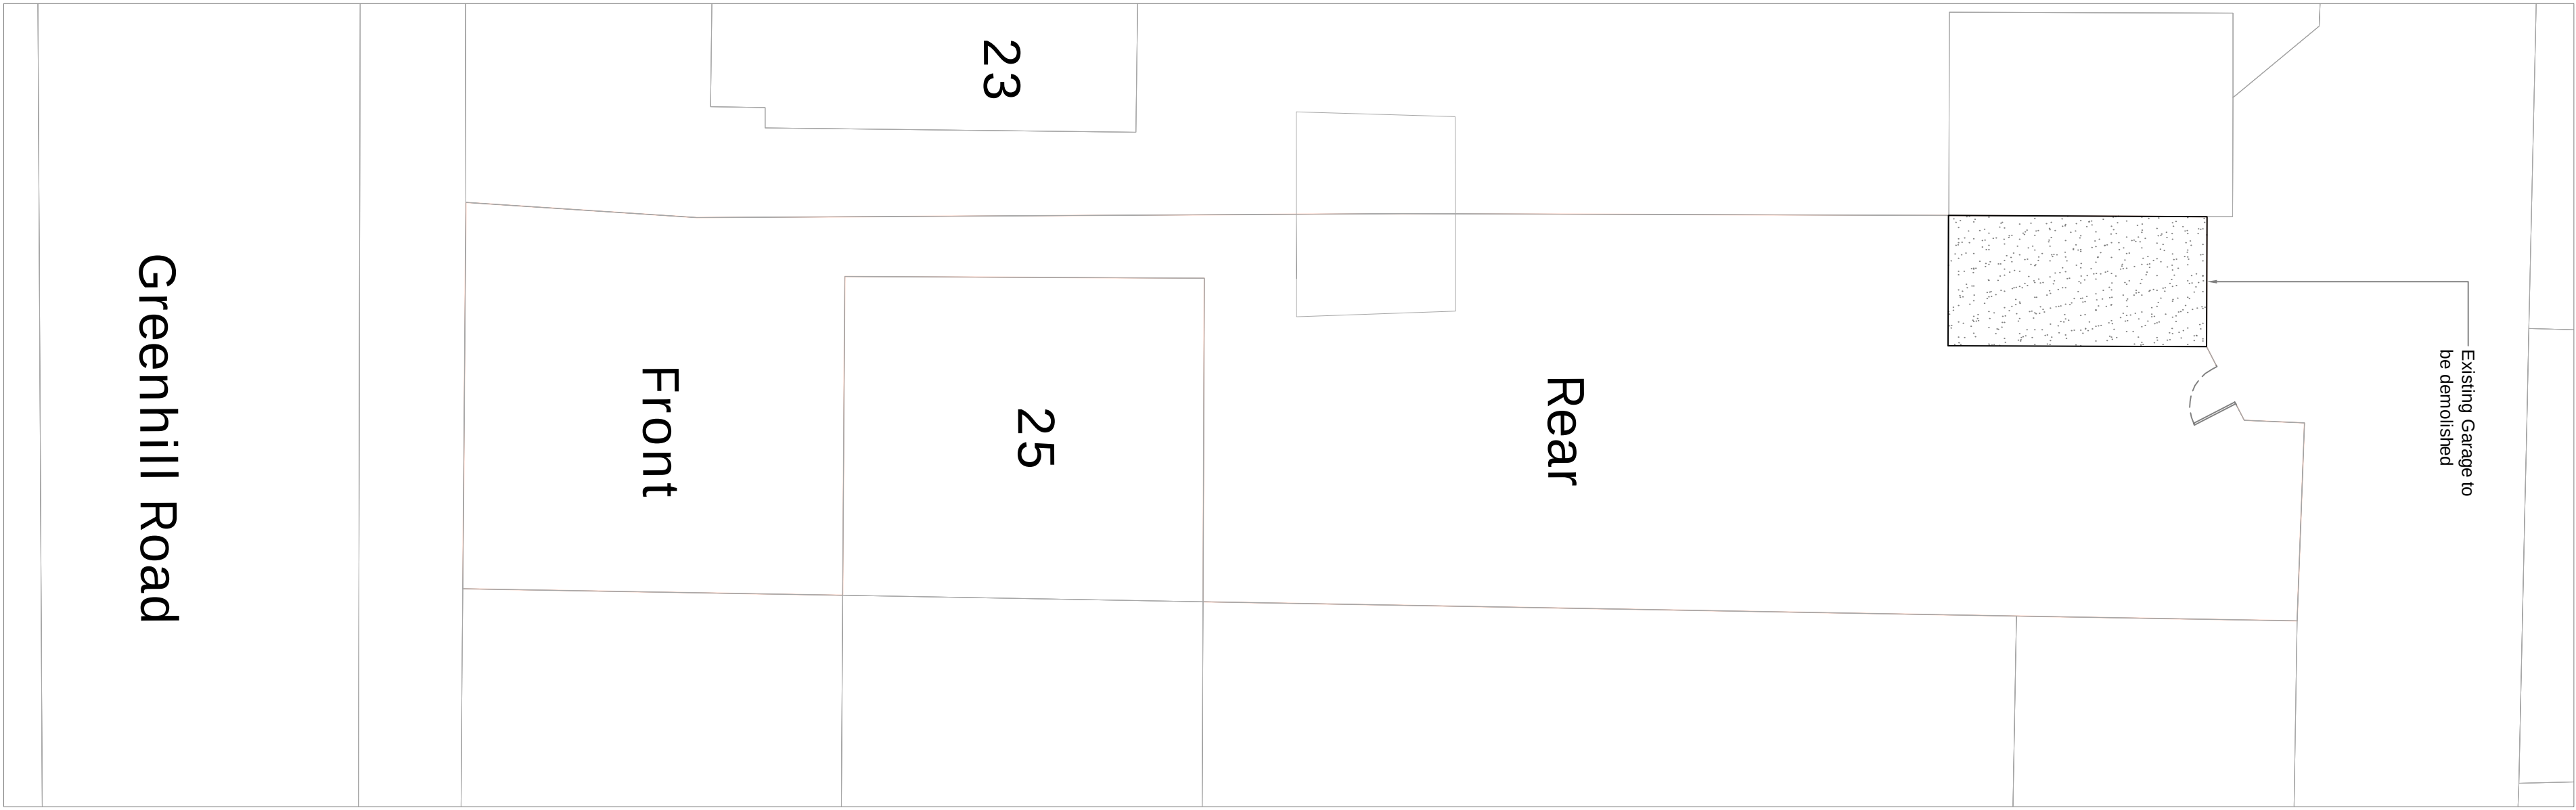


Existing Roof Plan of Garage

Scale 1:100

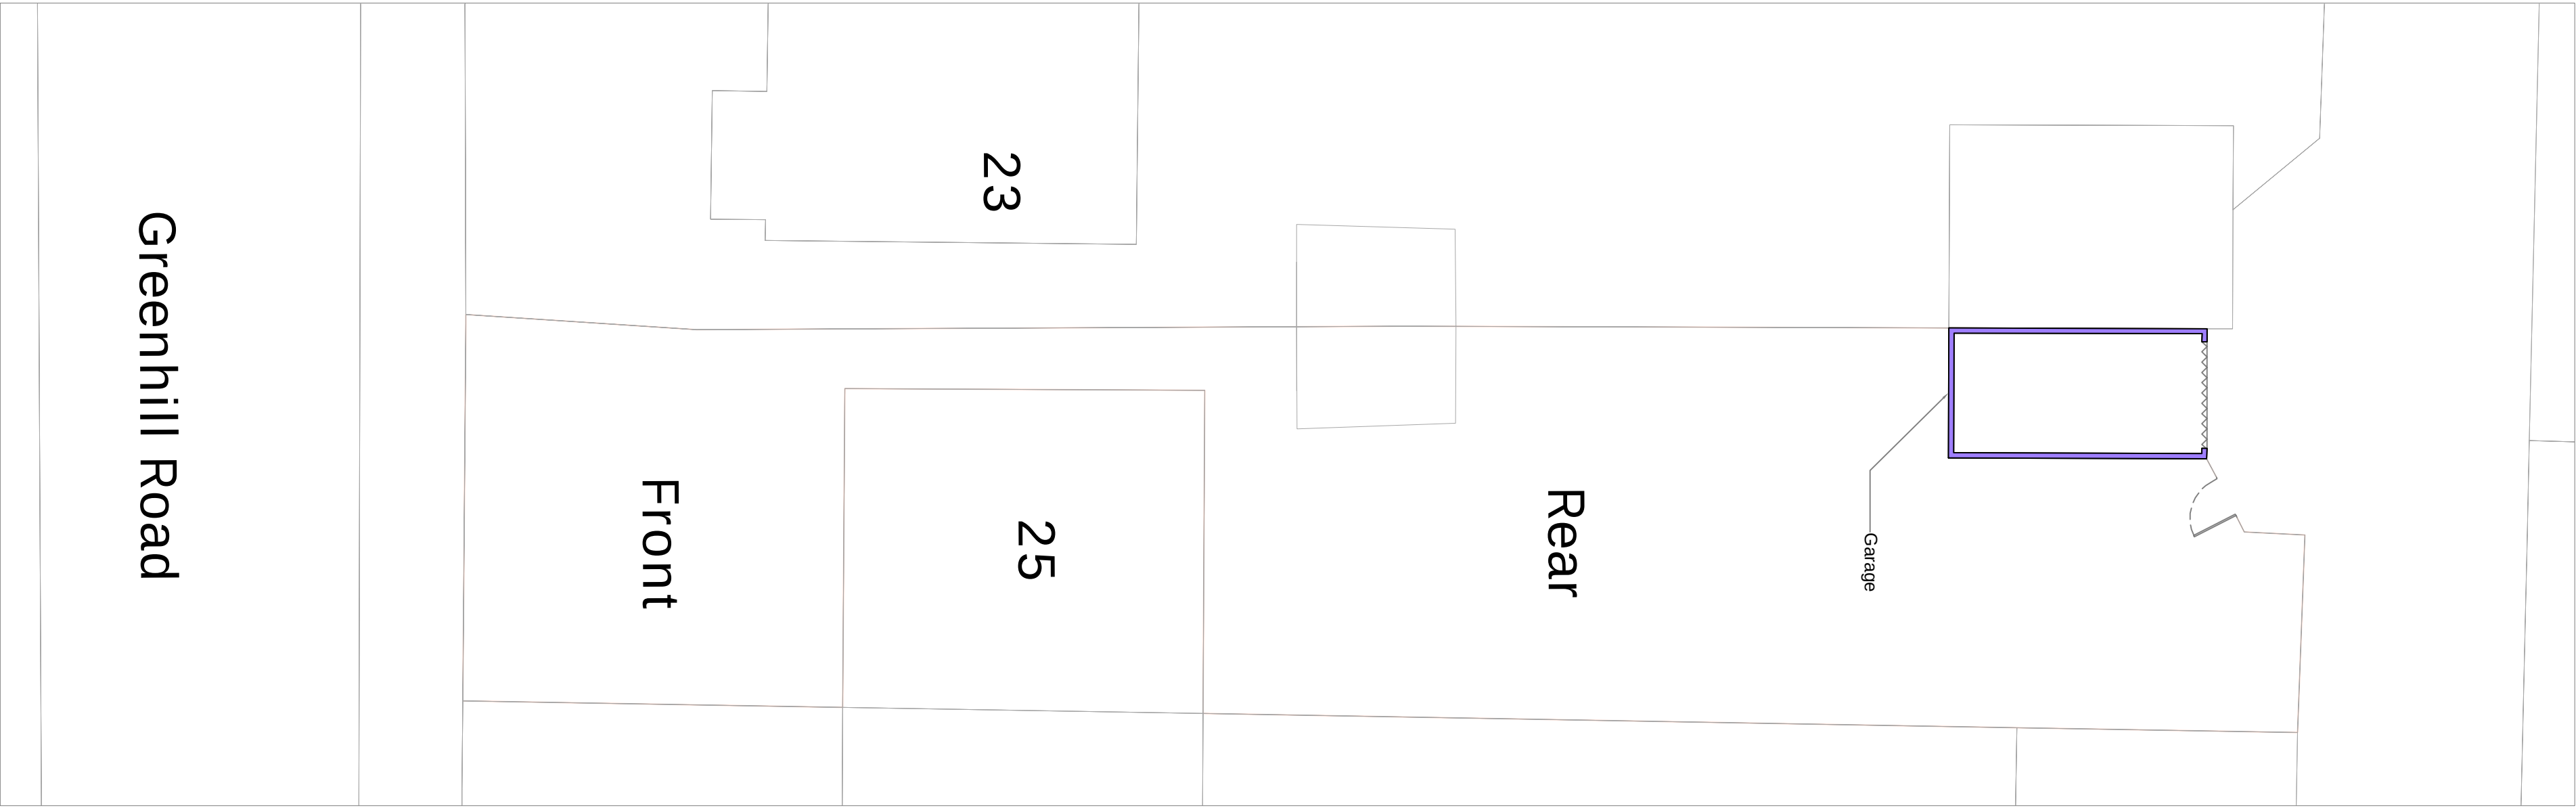


Existing Plan of Garage

Scale 1:100

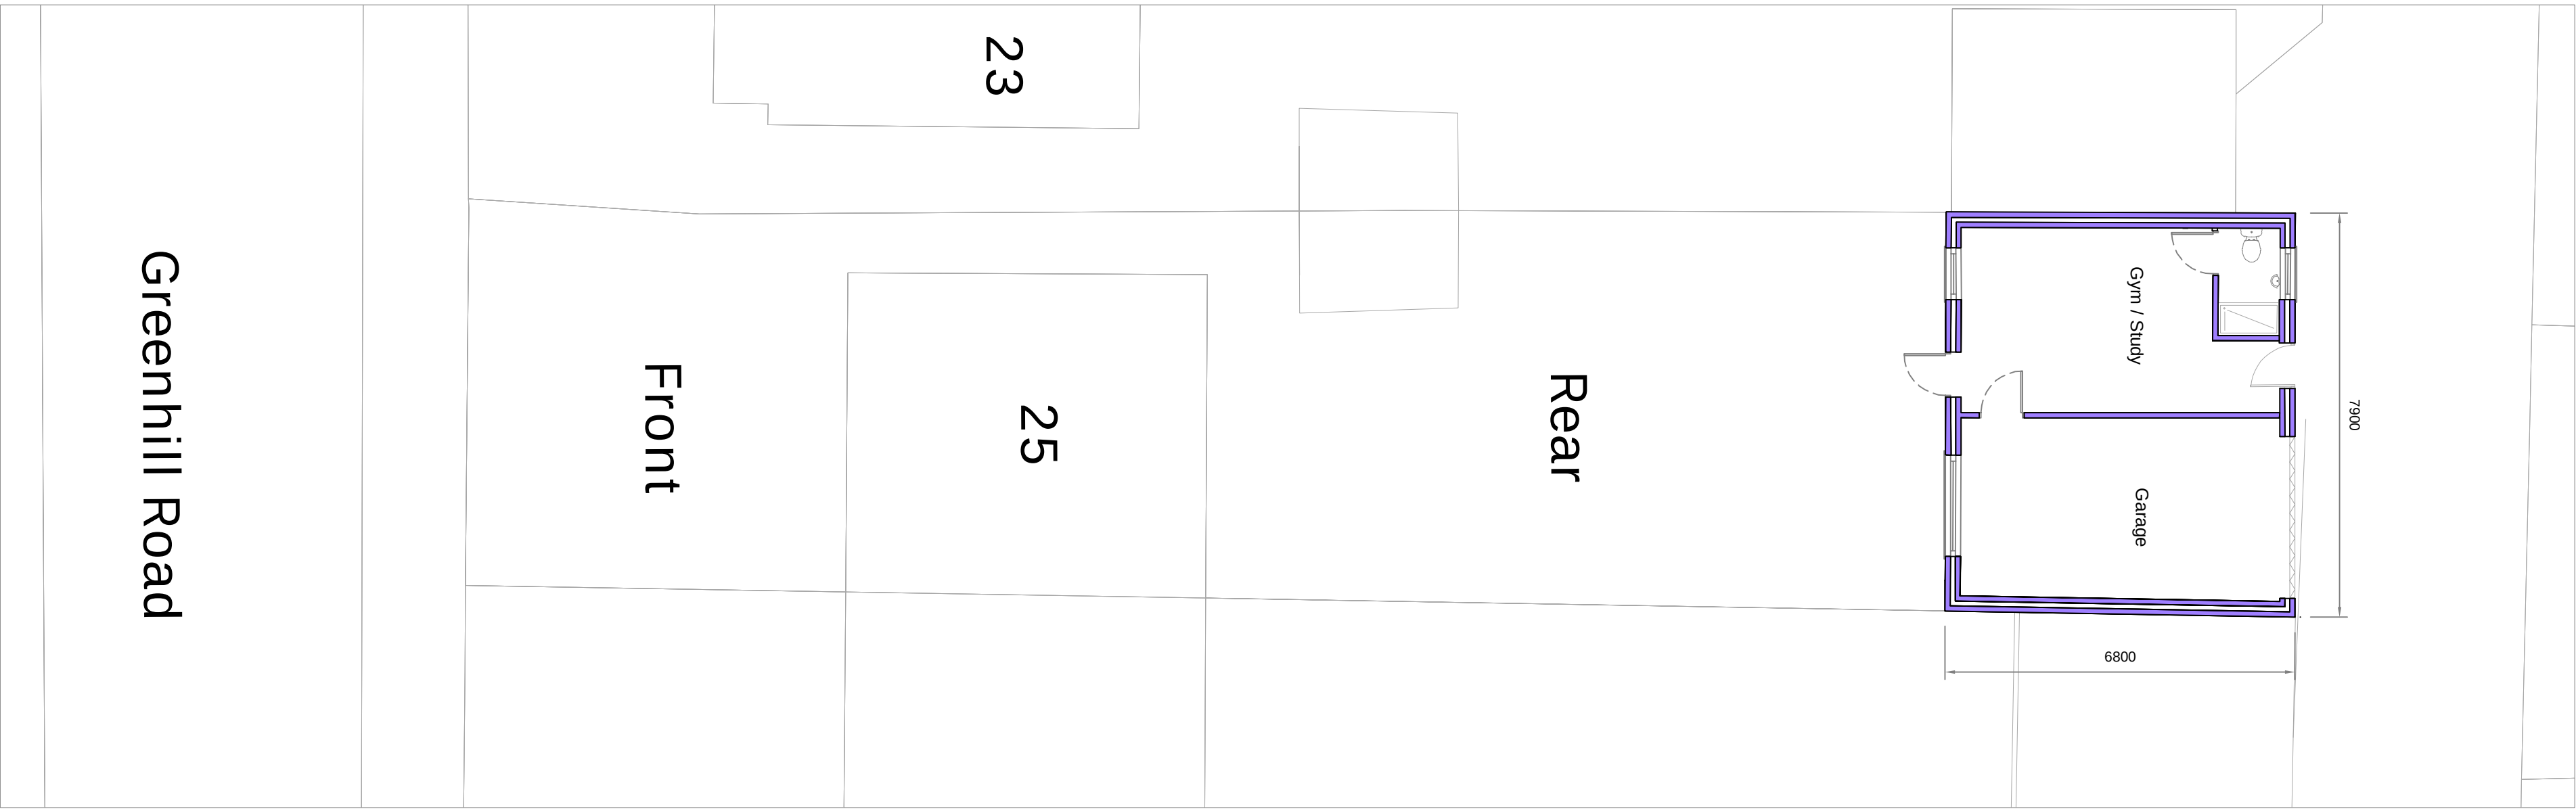


Proposed Plan of Garage,
Study / Gym

Scale 1:100

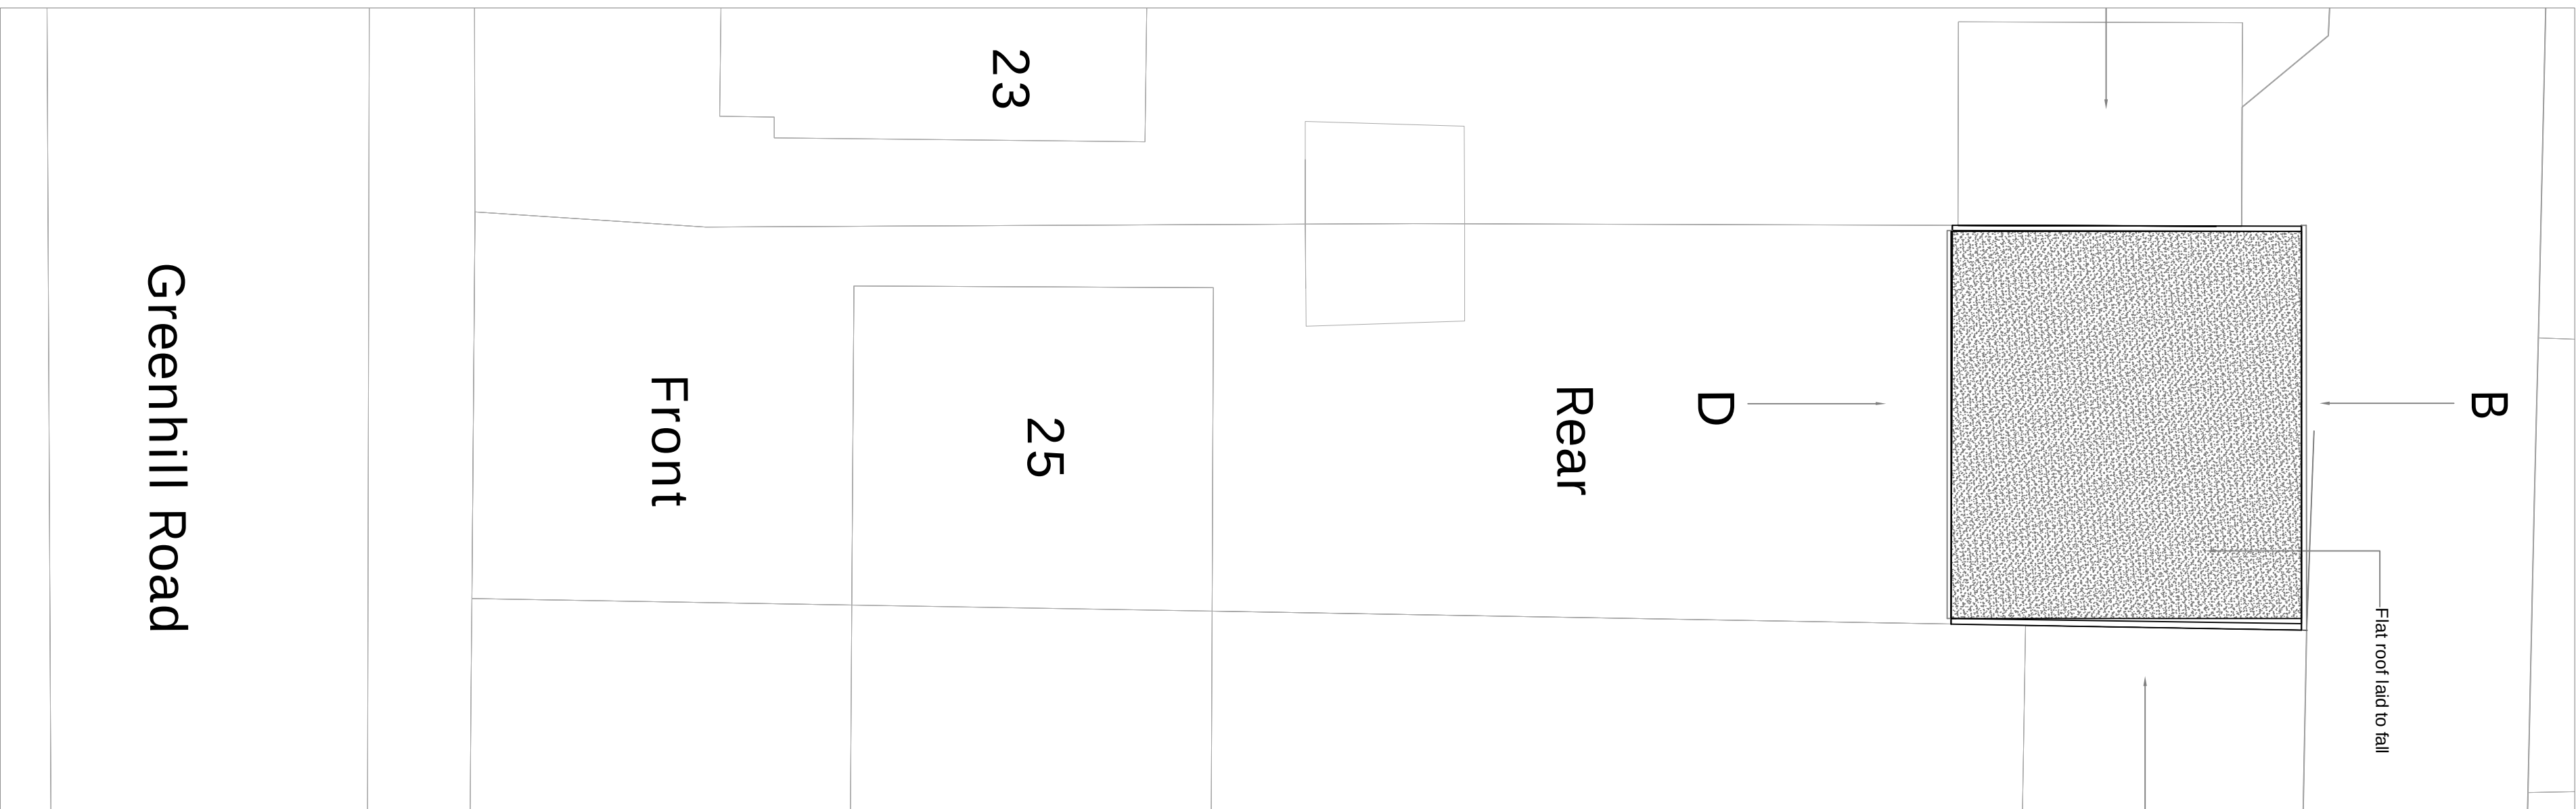

Proposed Plan of Garage

Scale 1:100

 

Permitted
Development

PI	RESUBMITTED TO PLANNING	XX/04/23	WC	
Rev		Date	By	



Job Title

25 Greenhill Road Gravesend

DA11 7EZ

Drawing Title

Existing & Proposed Plans

for rear outbuilding

Scale	Date	Drawn No.	Rev
1:100 @ A1	April '23		
Job No.		S03	P1