




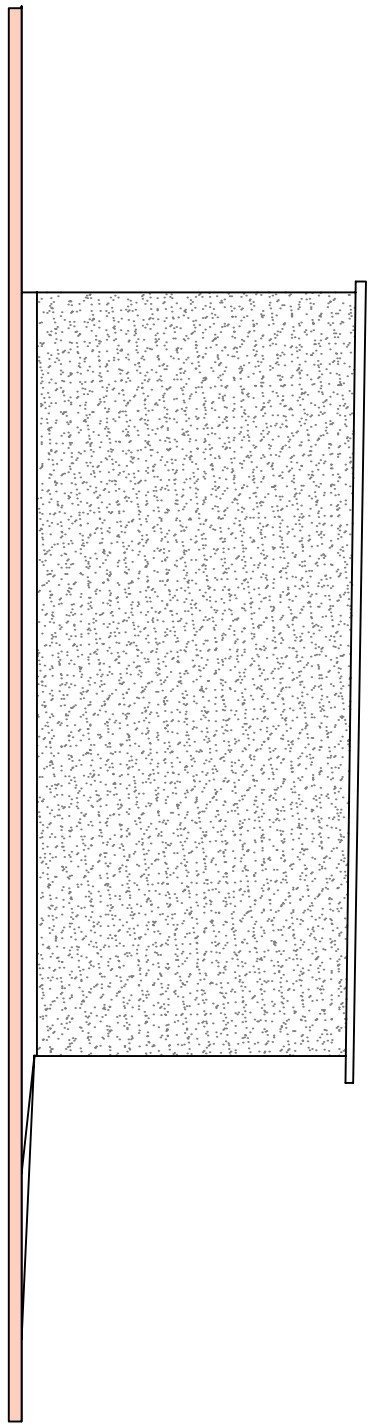


Existing Side Elevation of Garage

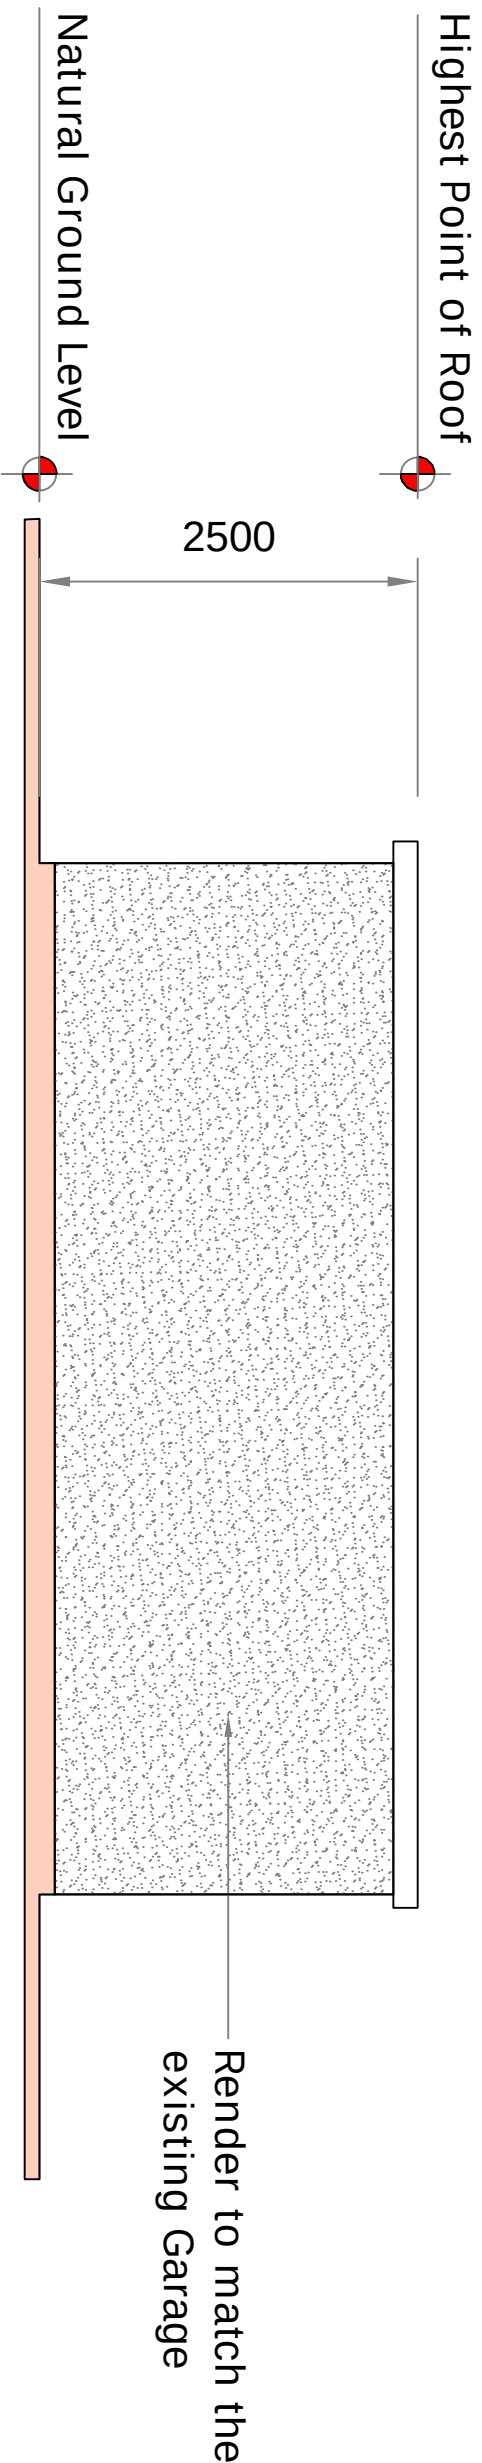


Proposed Elevation A

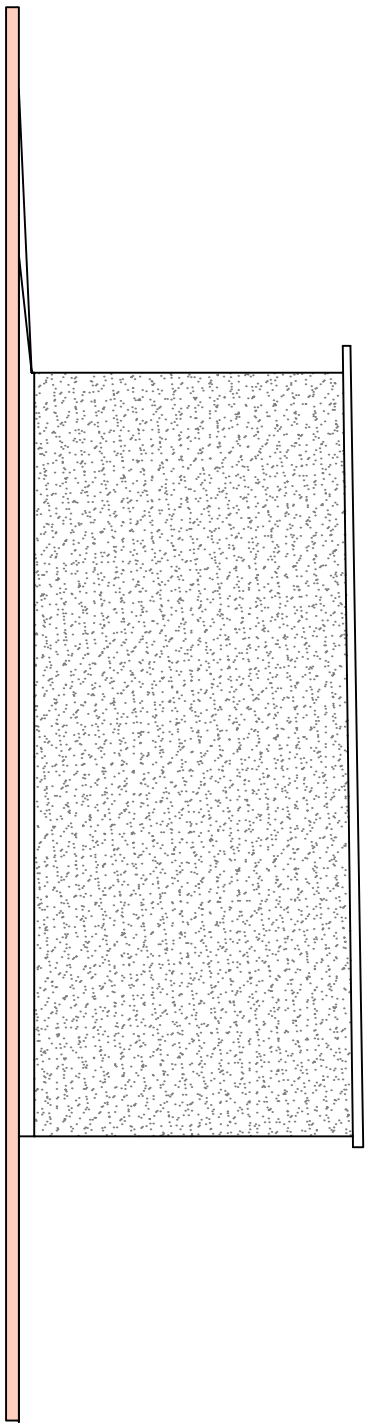


Existing Other Side Elevation of Garage

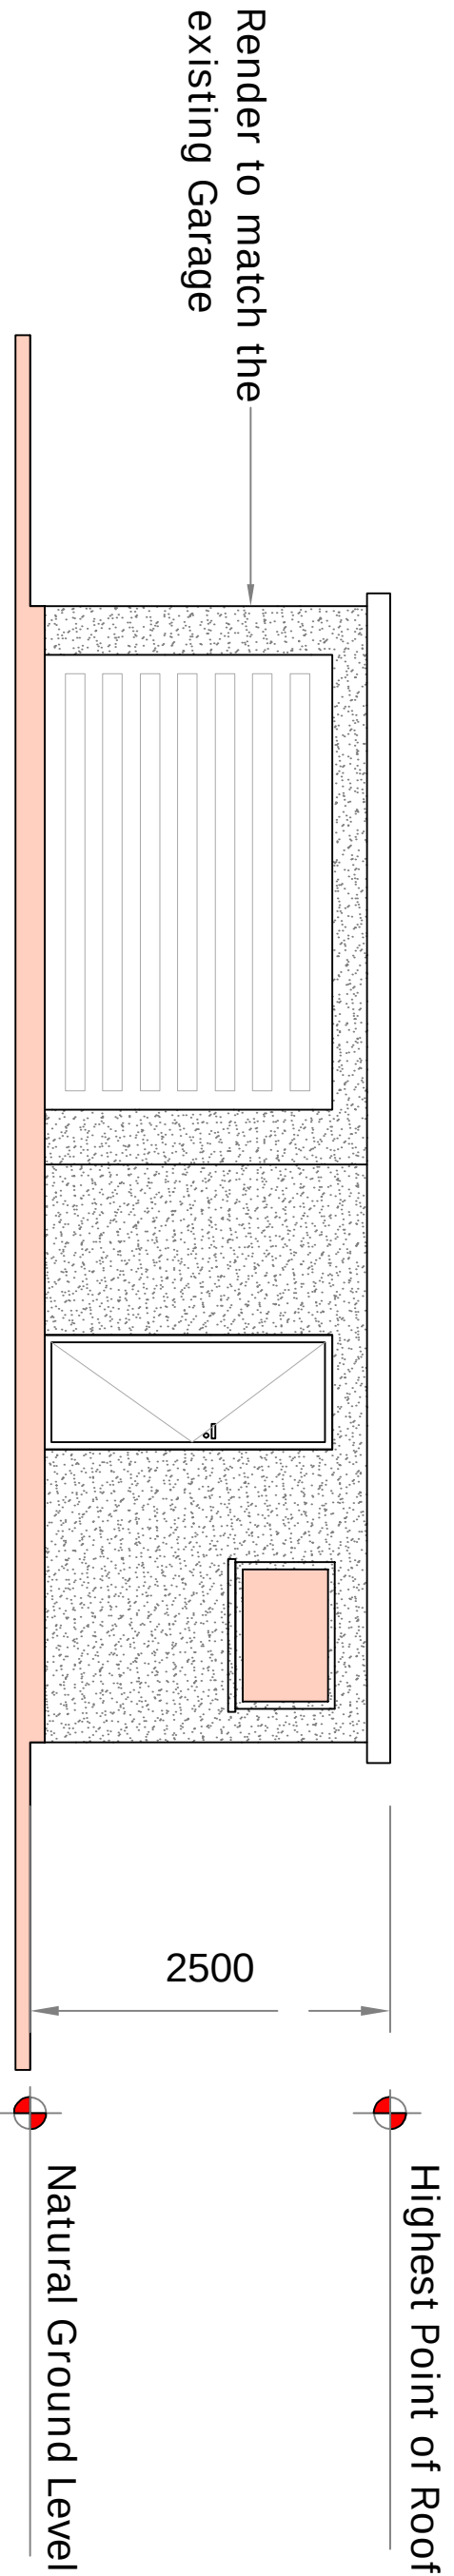


Proposed Elevation B

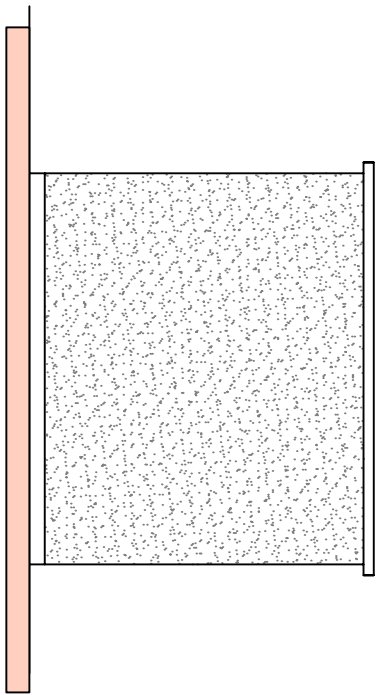


Existing Rear Elevation

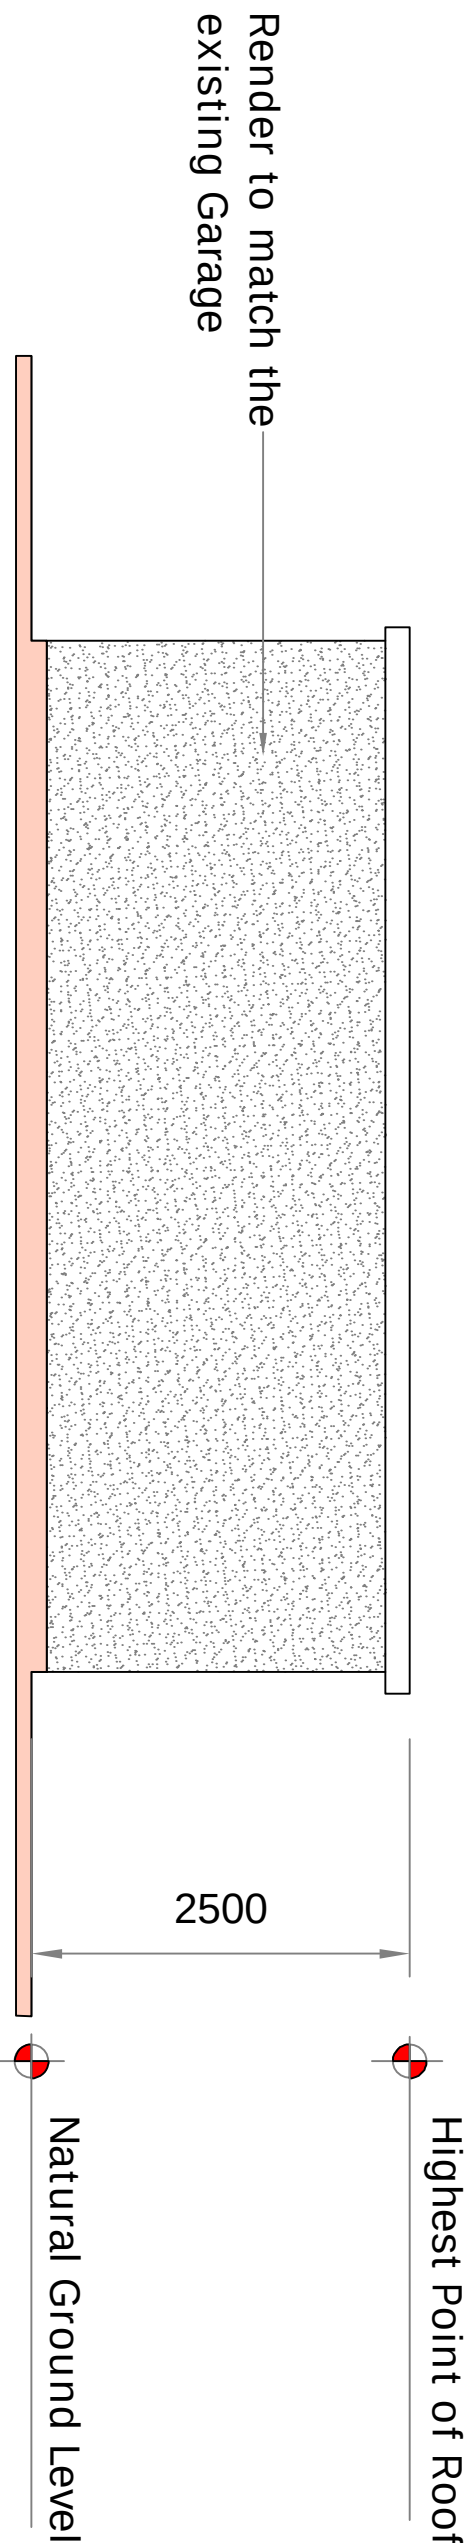



Proposed Elevation C

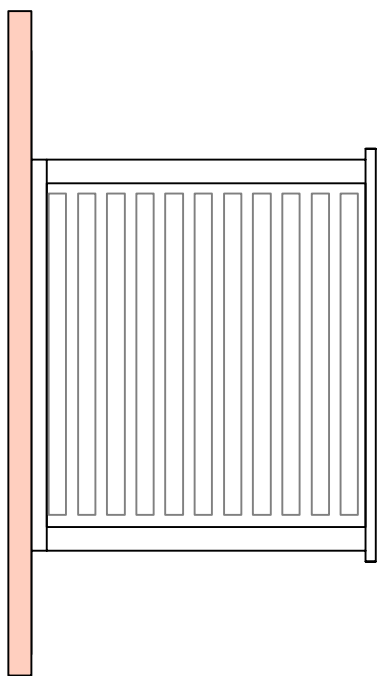

Existing Side Elevation

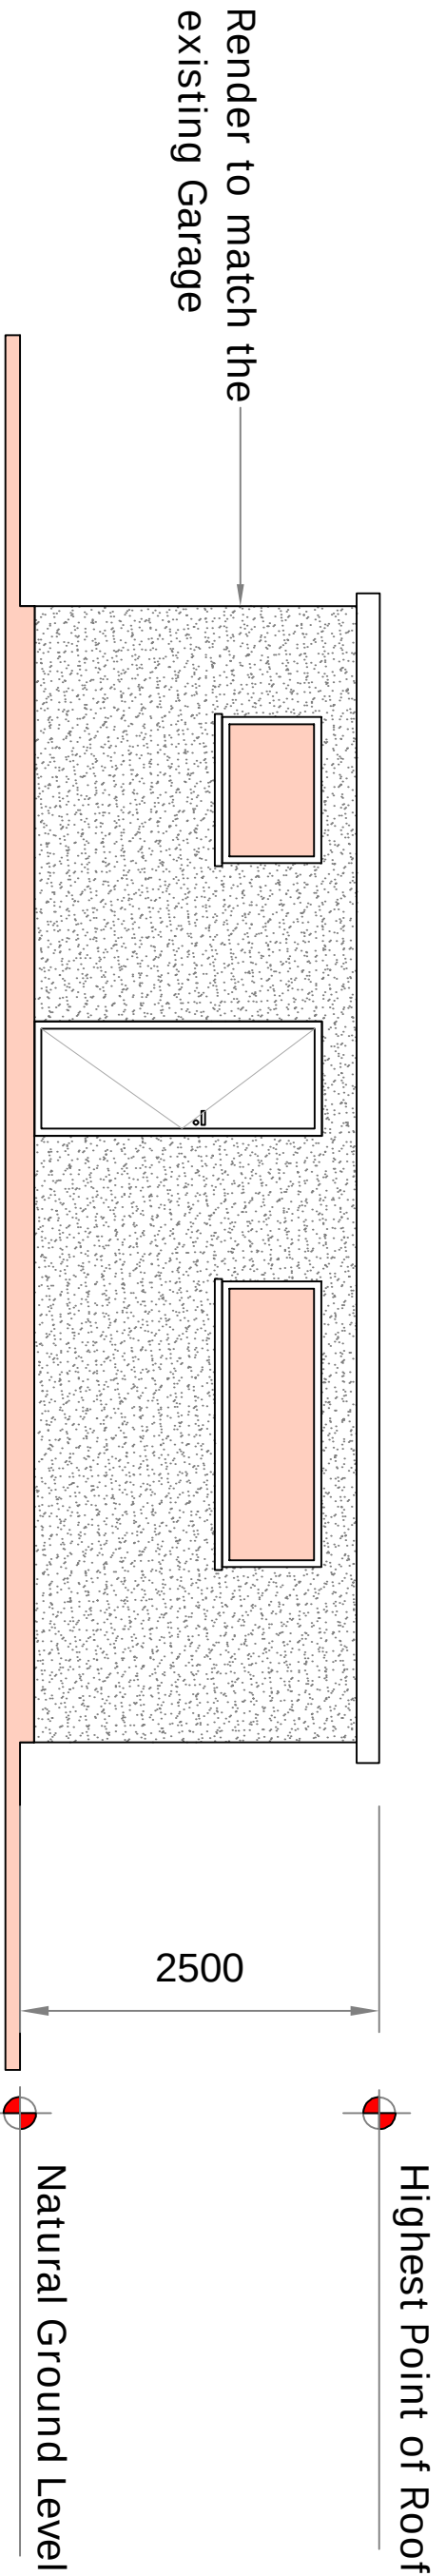

Proposed Elevation D

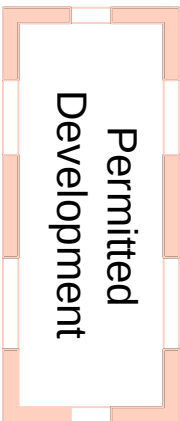 

P1	ISSUED TO PLANNING	XX.04.23	WC		
Rev		Date	By		



Structural & Architectural Solutions
9A THE PINNACLE - 160 HIGH ROAD - CHADWELL HEATH RM46 6PN
07940121222

Job Title
25 GreenHill Road Gravesend
DA11 7EZ

Drawing Title
Existing & Proposed Plans
for rear outbuilding

Scale	Date	Page No.	Rev
1:50 @ A1	Apr/11 - 23		
Job No.			
51-1000-001	S03		P1