


NOTES


THIS DRAWING IS TO BE READ IN CONJUNCTION WITH OTHER RELEVANT STRUCTURAL DRAWINGS PLUMBING AND ELECTRICAL DRAWINGS. ALL DIMENSIONS TO BE VERIFIED ON SITE & APPROVED BY THE ENGINEER. ANY DISCREPANCIES SHOULD BE NOTIFIED IMMEDIATELY. THIS DRAWING IS COPYRIGHT OF IMPERIUM ARCHITECTURE LIMITED AND SHOULD NOT BE REPRODUCED WITHOUT CONSENT.

EXISTING


PROPOSED

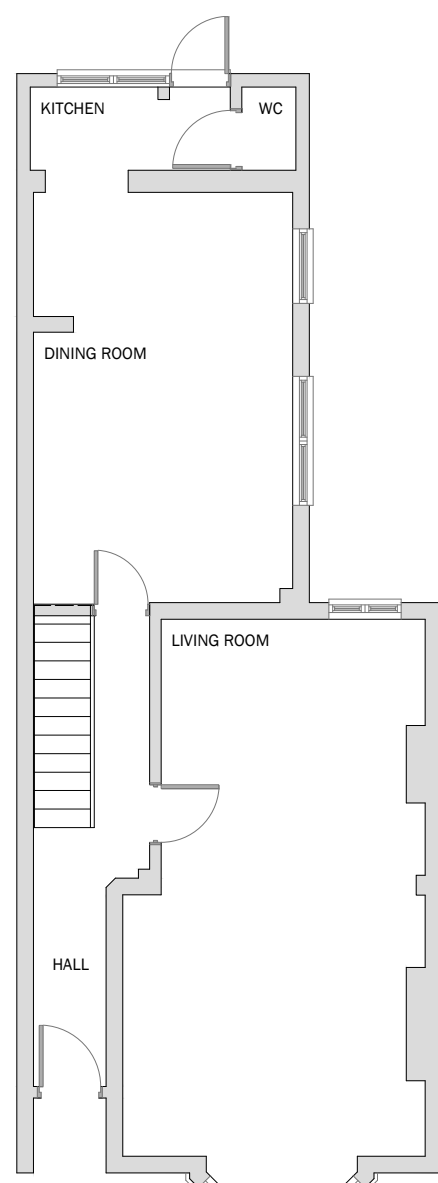


EXISTING GROUND FLOOR PLAN
SCALE 1:100 @ A1

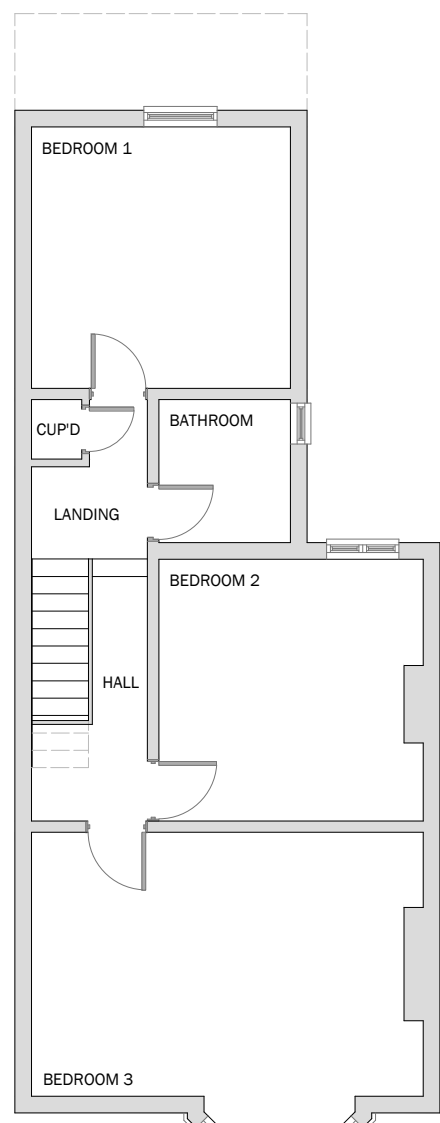


EXISTING FIRST FLOOR PLAN
SCALE 1:100 @ A1

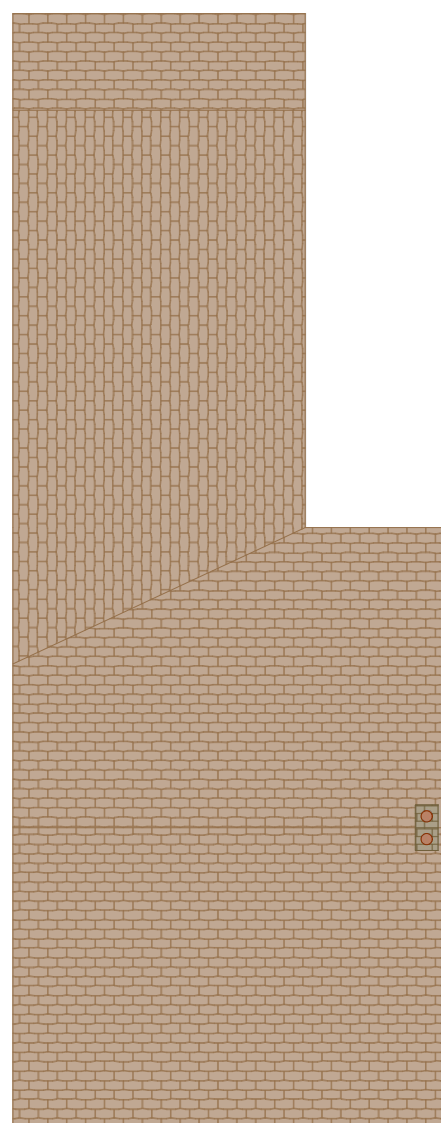


EXISTING ROOF PLAN
SCALE 1:100 @ A1

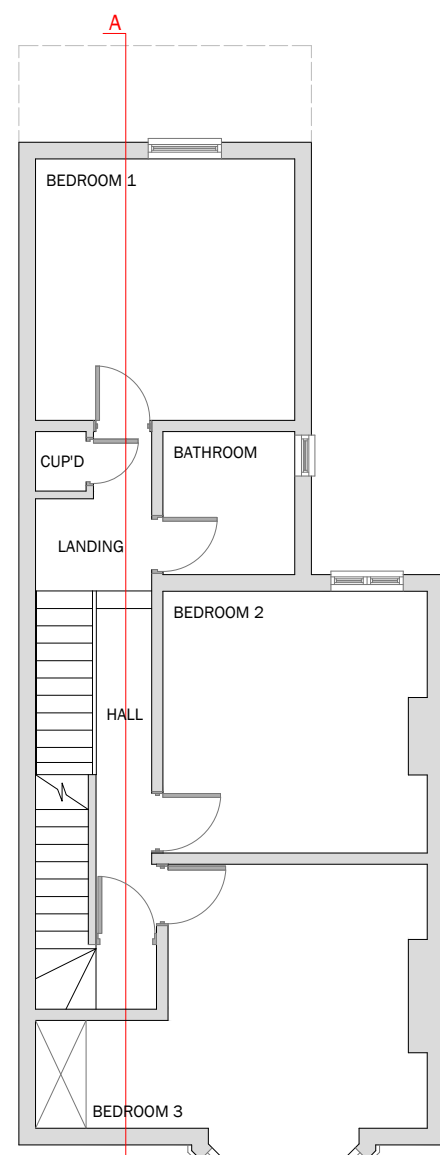

PROPOSED FIRST FLOOR PLAN
SCALE 1:100 @ A1

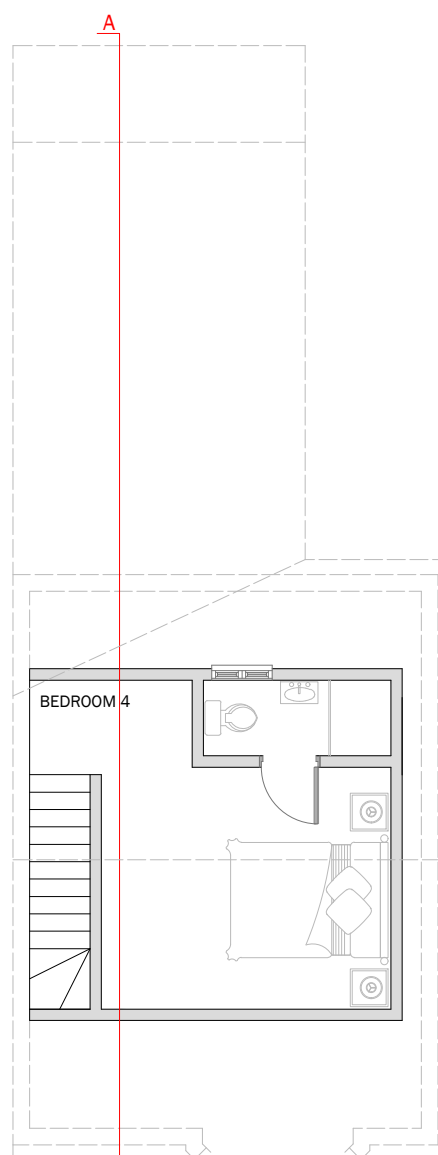


PROPOSED SECOND FLOOR PLAN
SCALE 1:100 @ A1

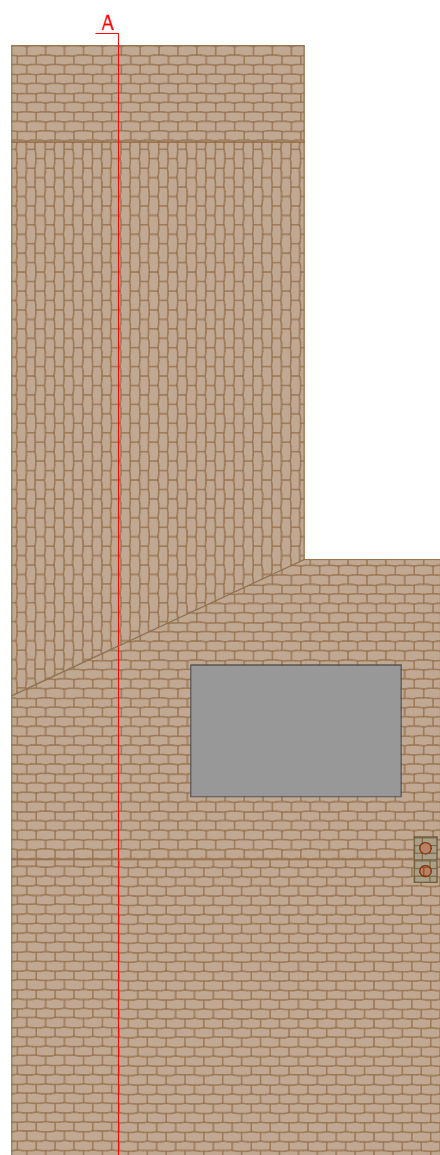


PROPOSED ROOF PLAN
SCALE 1:100 @ A1




EXISTING FRONT ELEVATION
SCALE 1:100 @ A1

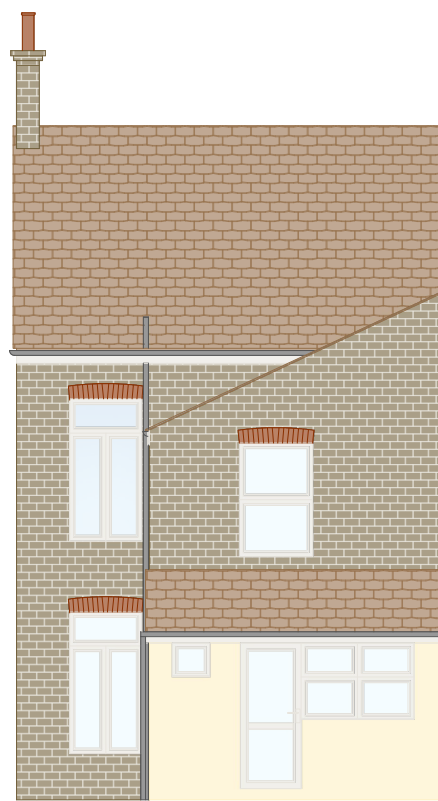


EXISTING REAR ELEVATION
SCALE 1:100 @ A1

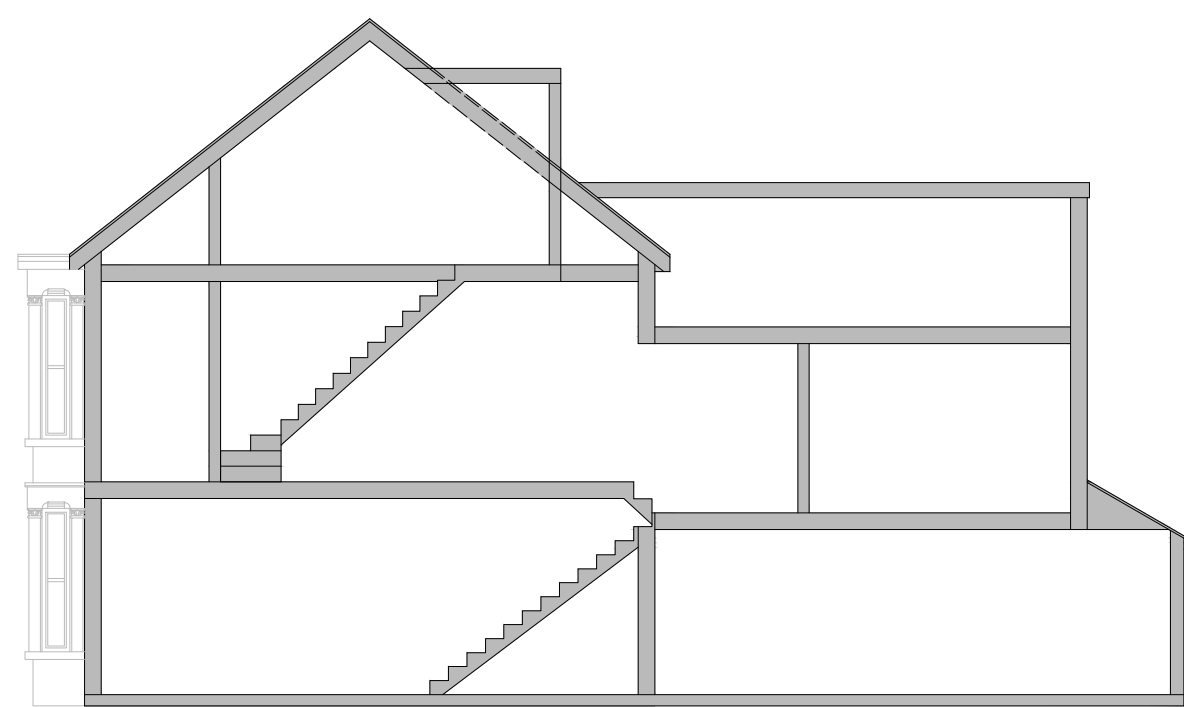


CROSS SECTION A-A
SCALE 1:100 @ A1

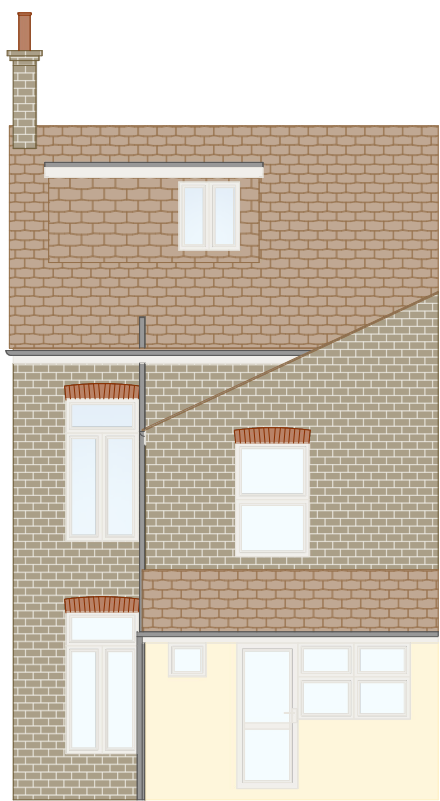


PROPOSED REAR ELEVATION
SCALE 1:100 @ A1

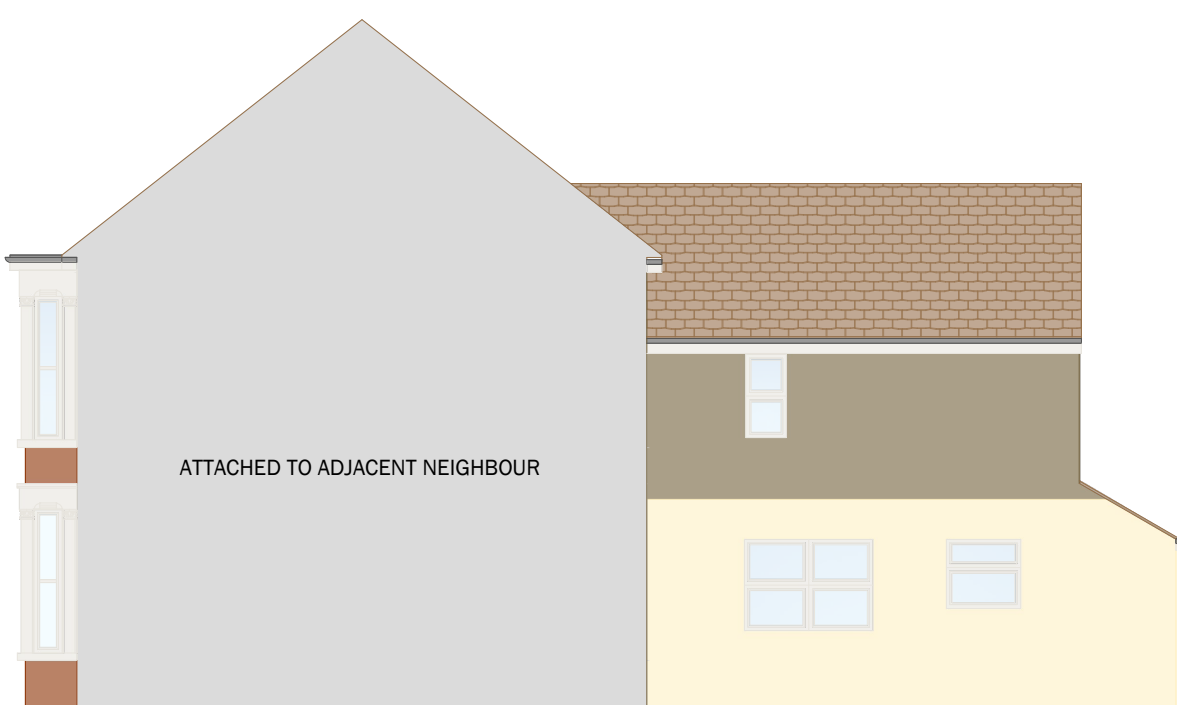


EXISTING SIDE ELEVATION
SCALE 1:100 @ A1

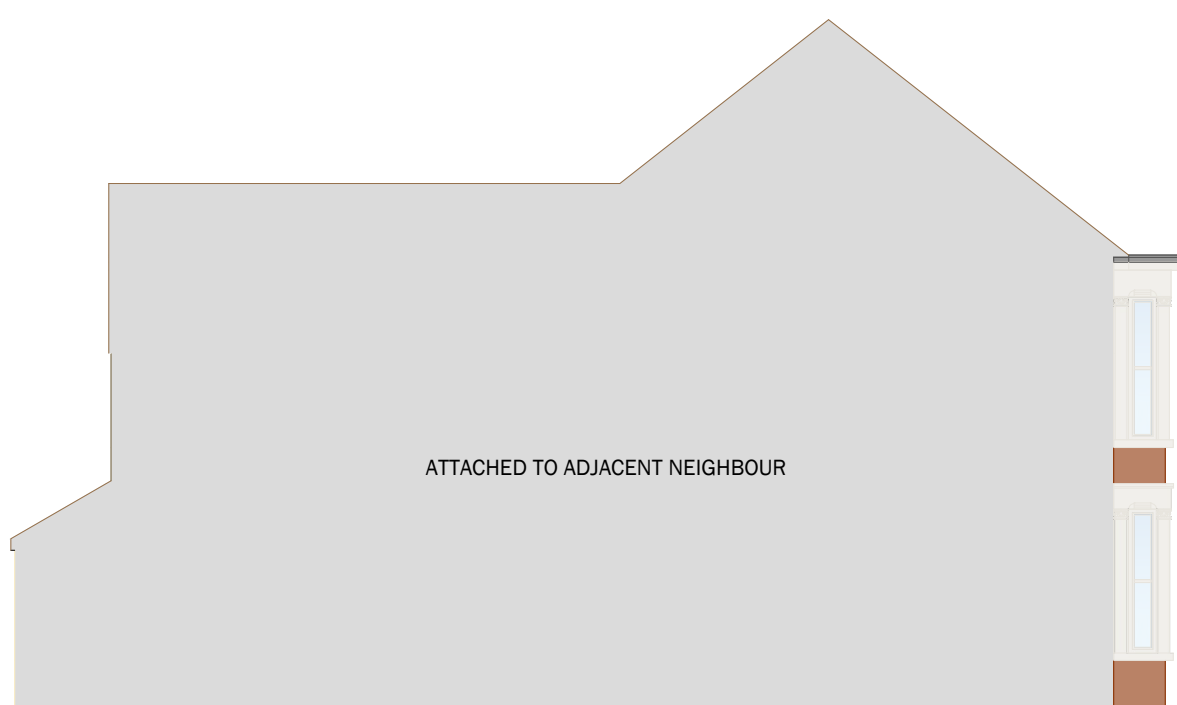

EXISTING SIDE ELEVATION
SCALE 1:100 @ A1

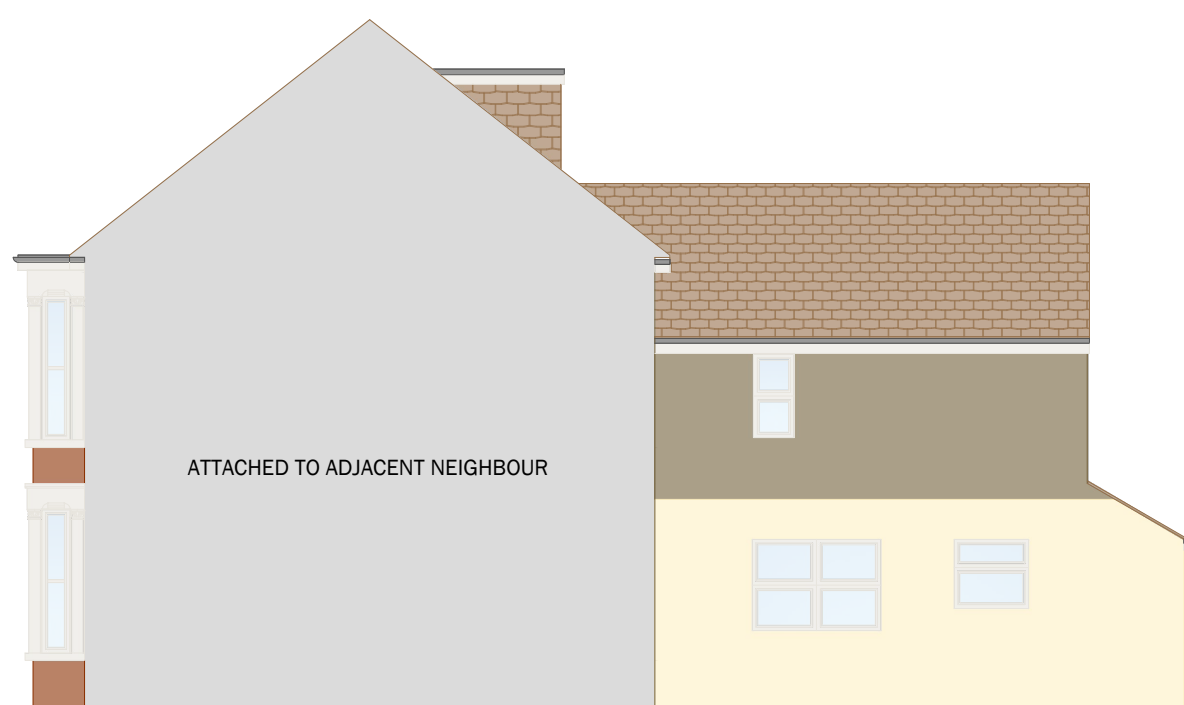

PROPOSED SIDE ELEVATION
SCALE 1:100 @ A1

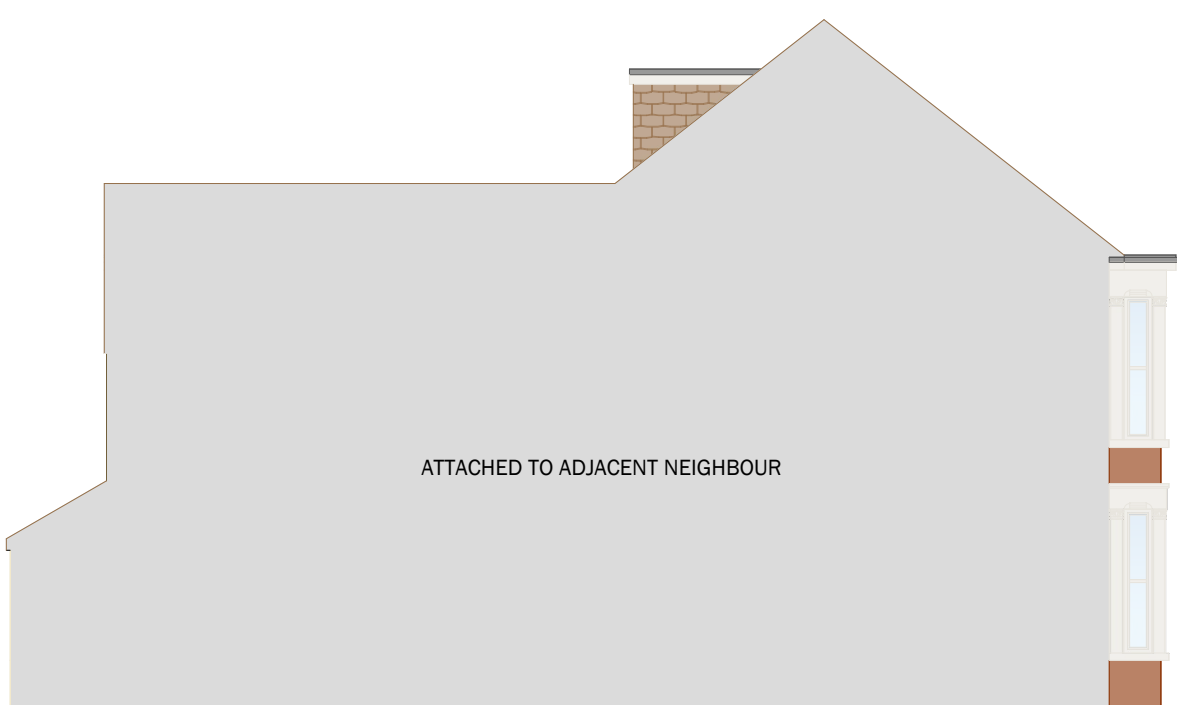

PROPOSED SIDE ELEVATION
SCALE 1:100 @ A1

CONTACT

IMPERIUMARCHITECTURE
FIRST FLOOR, EPSILON HOUSE, SUITE 3, LASER QUAY,
ROCHESTER, ME2 4HU
01634775845
INFO@IMPERIUMARCHITECTURE.CO.UK
WWW.IMPERIUMARCHITECTURE.CO.UK

PROJECT

CLIENT: MR ANDREW YOUNG

SITE ADDRESS: 5 ROYAL PIER ROAD, GRAVESEND, KENT,
DA12 2BD

DRAWING

DRAWING TITLE: FOR PLANNING SUBMISSION - LOFT
CONVERSION.
EXISTING AND PROPOSED FLOOR, ROOF PLANS AND
ELEVATIONS.

SCALE @A1: 1:100 DATE: 16/12/22 DRAWN BY: SH CHECKED BY:

DRAWING NO.

1

REV NO.

1

IMPERIUMARCHITECTURE

