


NOTES

THIS DRAWING IS TO BE READ IN CONJUNCTION WITH OTHER RELEVANT STRUCTURAL DRAWINGS PLUMBING AND ELECTRICAL DRAWINGS. ALL DIMENSIONS TO BE VERIFIED ON SITE & APPROVED BY THE ENGINEER. ANY DISCREPANCIES SHOULD BE NOTIFIED IMMEDIATELY. THIS DRAWING IS COPYRIGHT OF IMPERIUM ARCHITECTURE LIMITED AND SHOULD NOT BE REPRODUCED WITHOUT CONSENT.

ROYAL PIER ROAD

5.2m

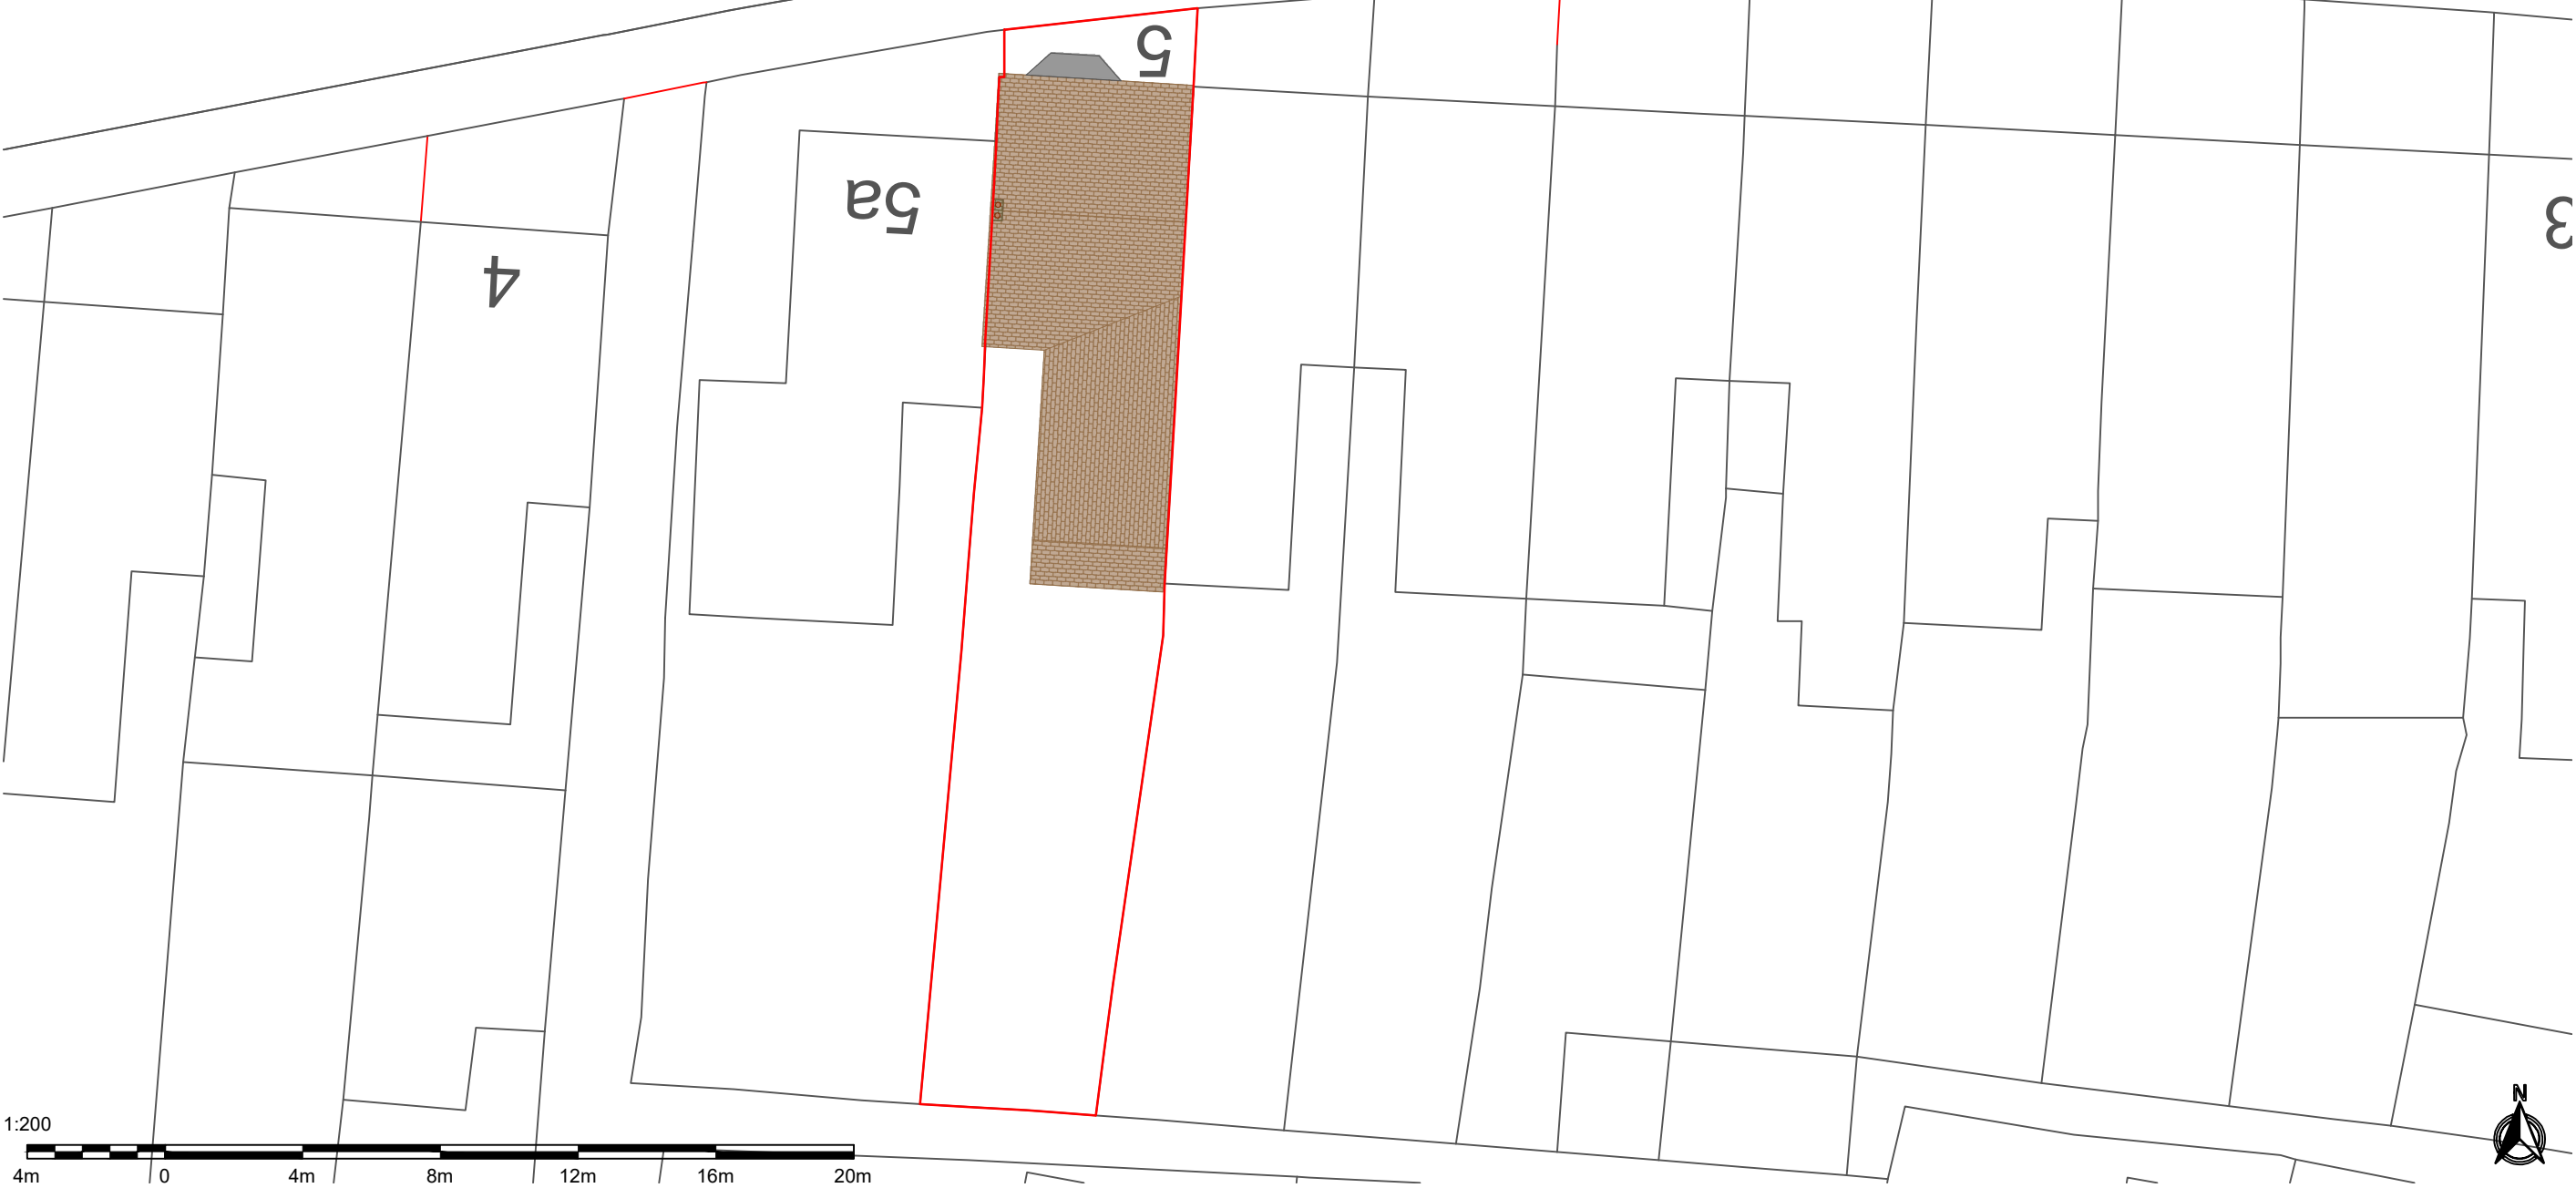

CONTACT

IMPERIUMARCHITECTURE
FIRST FLOOR, EPSILON HOUSE, SUITE 3, LASER QUAY,
ROCHESTER, ME2 4HU
01634775845
INFO@IMPERIUMARCHITECTURE.CO.UK
WWW.IMPERIUMARCHITECTURE.CO.UK

PROJECT

CLIENT: MR ANDREW YOUNG

SITE ADDRESS: 5 ROYAL PIER ROAD, GRAVESEND,
KENT, DA12 2BD

DRAWING

DRAWING TITLE: EXISTING SITE PLAN

SCALE @A3: 1:200 DATE: 12/04/23 DRAWN BY: SH CHECKED BY:

DRAWING NO.

3

REV NO.

1