


NOTES

THIS DRAWING IS TO BE READ IN CONJUNCTION WITH OTHER RELEVANT STRUCTURAL DRAWINGS PLUMBING AND ELECTRICAL DRAWINGS. ALL DIMENSIONS TO BE VERIFIED ON SITE & APPROVED BY THE ENGINEER. ANY DISCREPANCIES SHOULD BE NOTIFIED IMMEDIATELY. THIS DRAWING IS COPYRIGHT OF IMPERIUM ARCHITECTURE LIMITED AND SHOULD NOT BE REPRODUCED WITHOUT CONSENT.

ROYAL PIER ROAD

5.2m

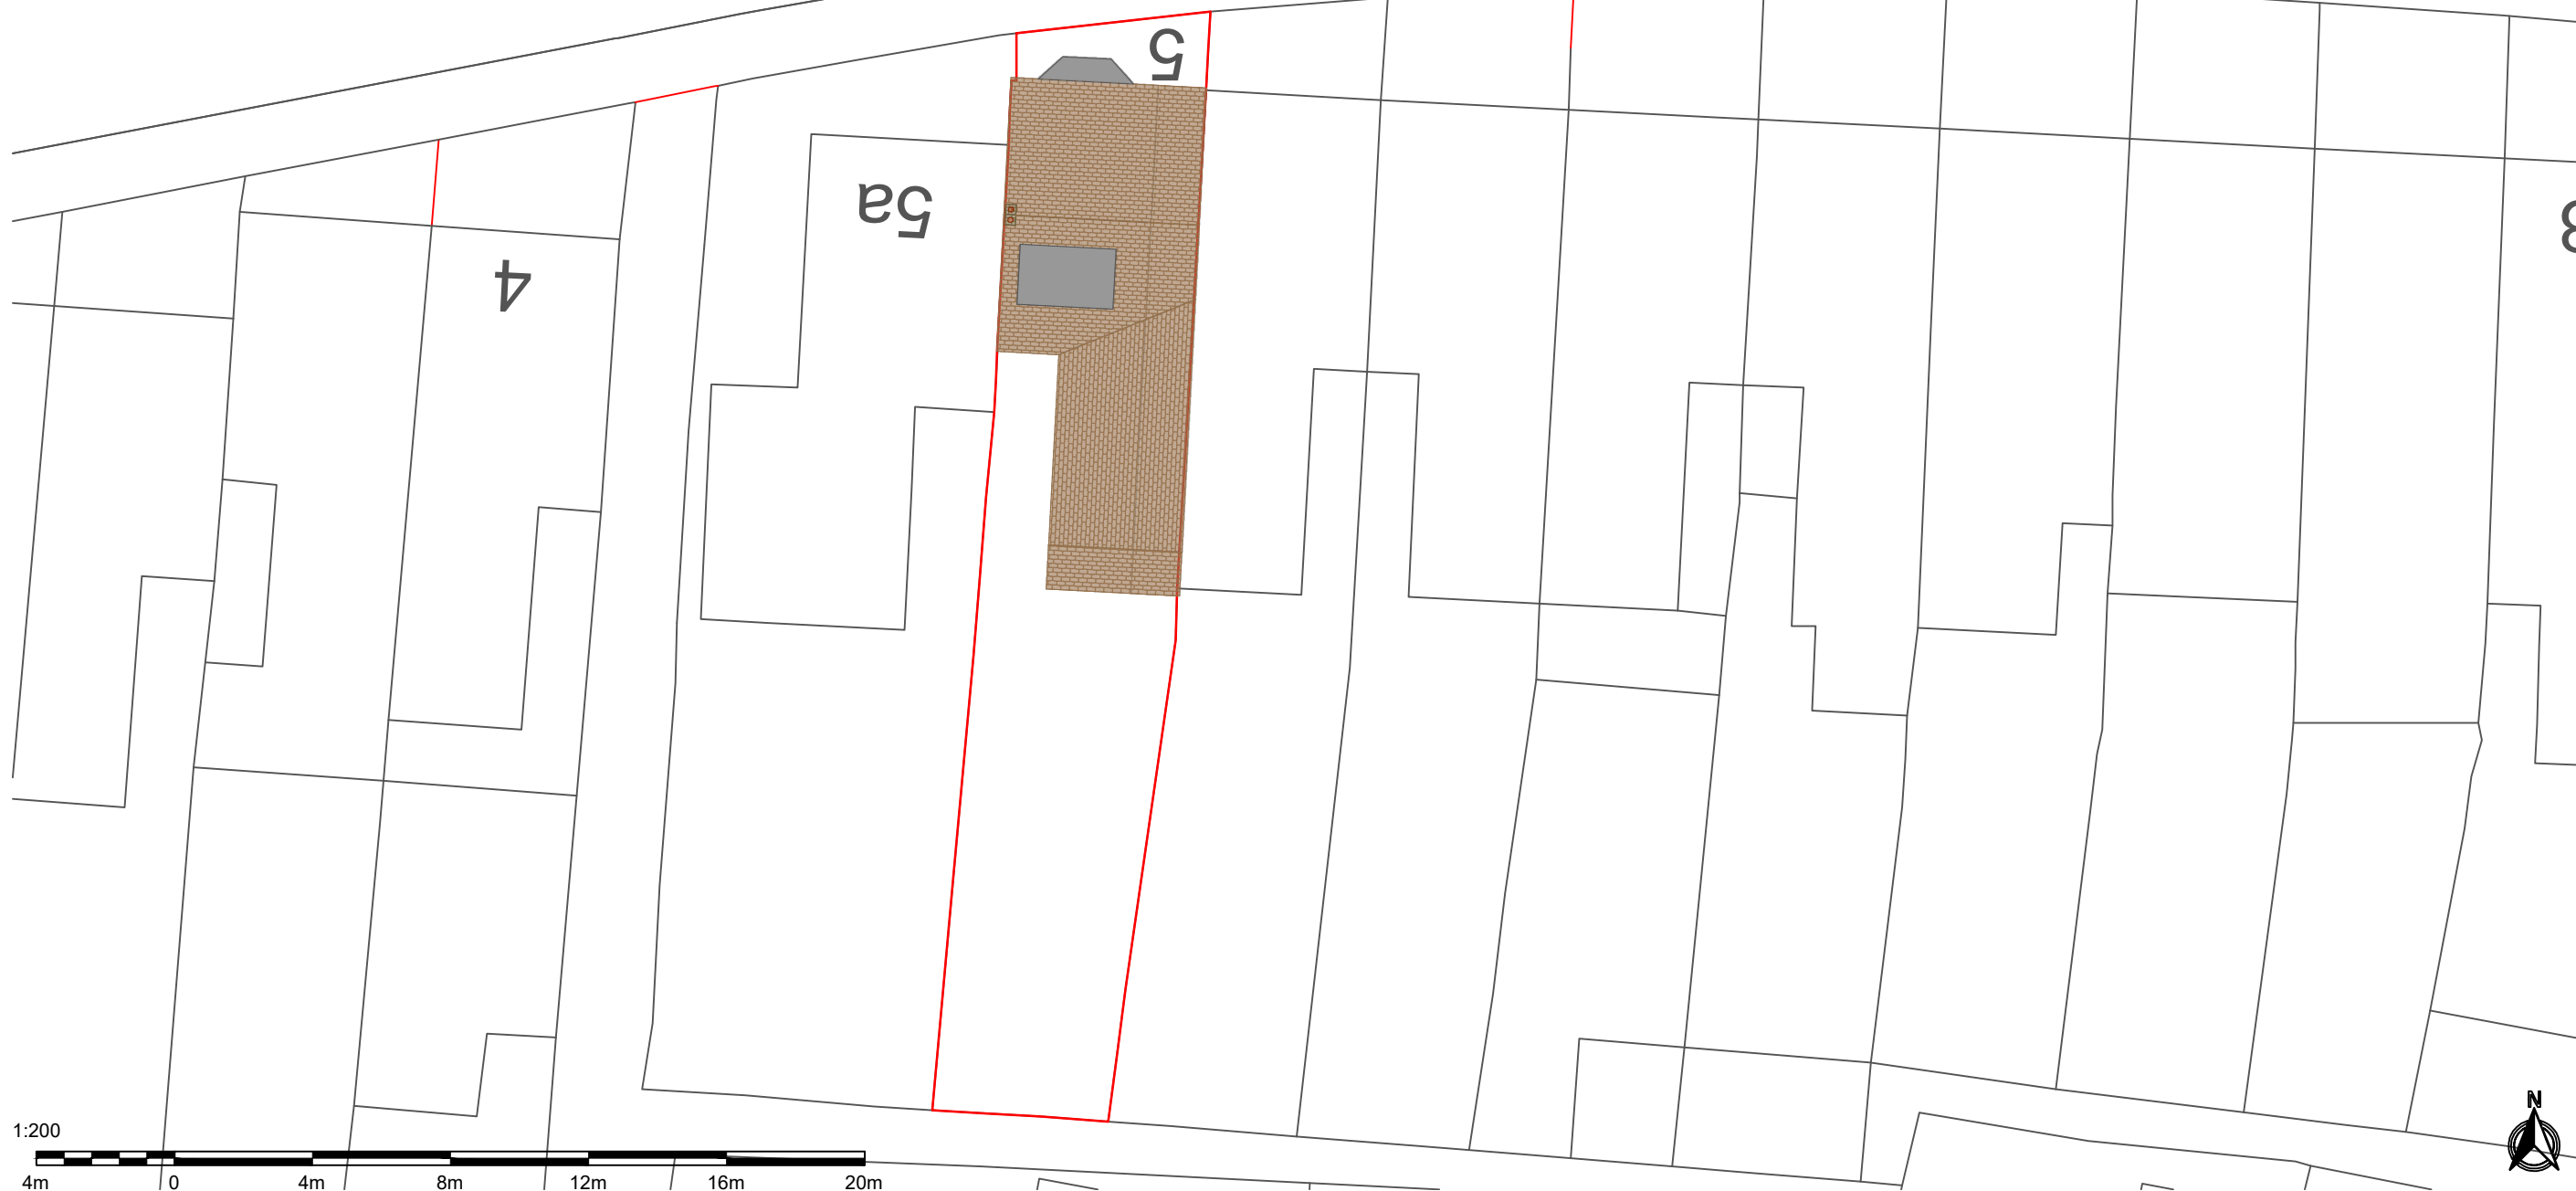

CONTACT

IMPERIUMARCHITECTURE

FIRST FLOOR, EPSILON HOUSE, SUITE 3, LASER QUAY,
ROCHESTER, ME2 4HU

01634775845

INFO@IMPERIUMARCHITECTURE.CO.UK

WWW.IMPERIUMARCHITECTURE.CO.UK

PROJECT

CLIENT: MR ANDREW YOUNG

SITE ADDRESS: 5 ROYAL PIER ROAD, GRAVESEND,
KENT, DA12 2BD

DRAWING

DRAWING TITLE: PROPOSED SITE PLAN

SCALE @A3:
1:200

DATE: 12/04/23
SH

DRAWN BY: CHECKED BY:

DRAWING NO.

4

REV NO.

1