


Notes: If in doubt ask. Do not scale off this drawing. All dimensions are in millimetres unless noted otherwise. All levels are in metres above ordnance datum unless noted otherwise. This drawing is to be read in conjunction with other relevant architects and engineers drawings and specifications. All dimensions must be checked on site. Inform the architect of any discrepancies prior to construction. This drawing is copyright and may not otherwise be used or copied.

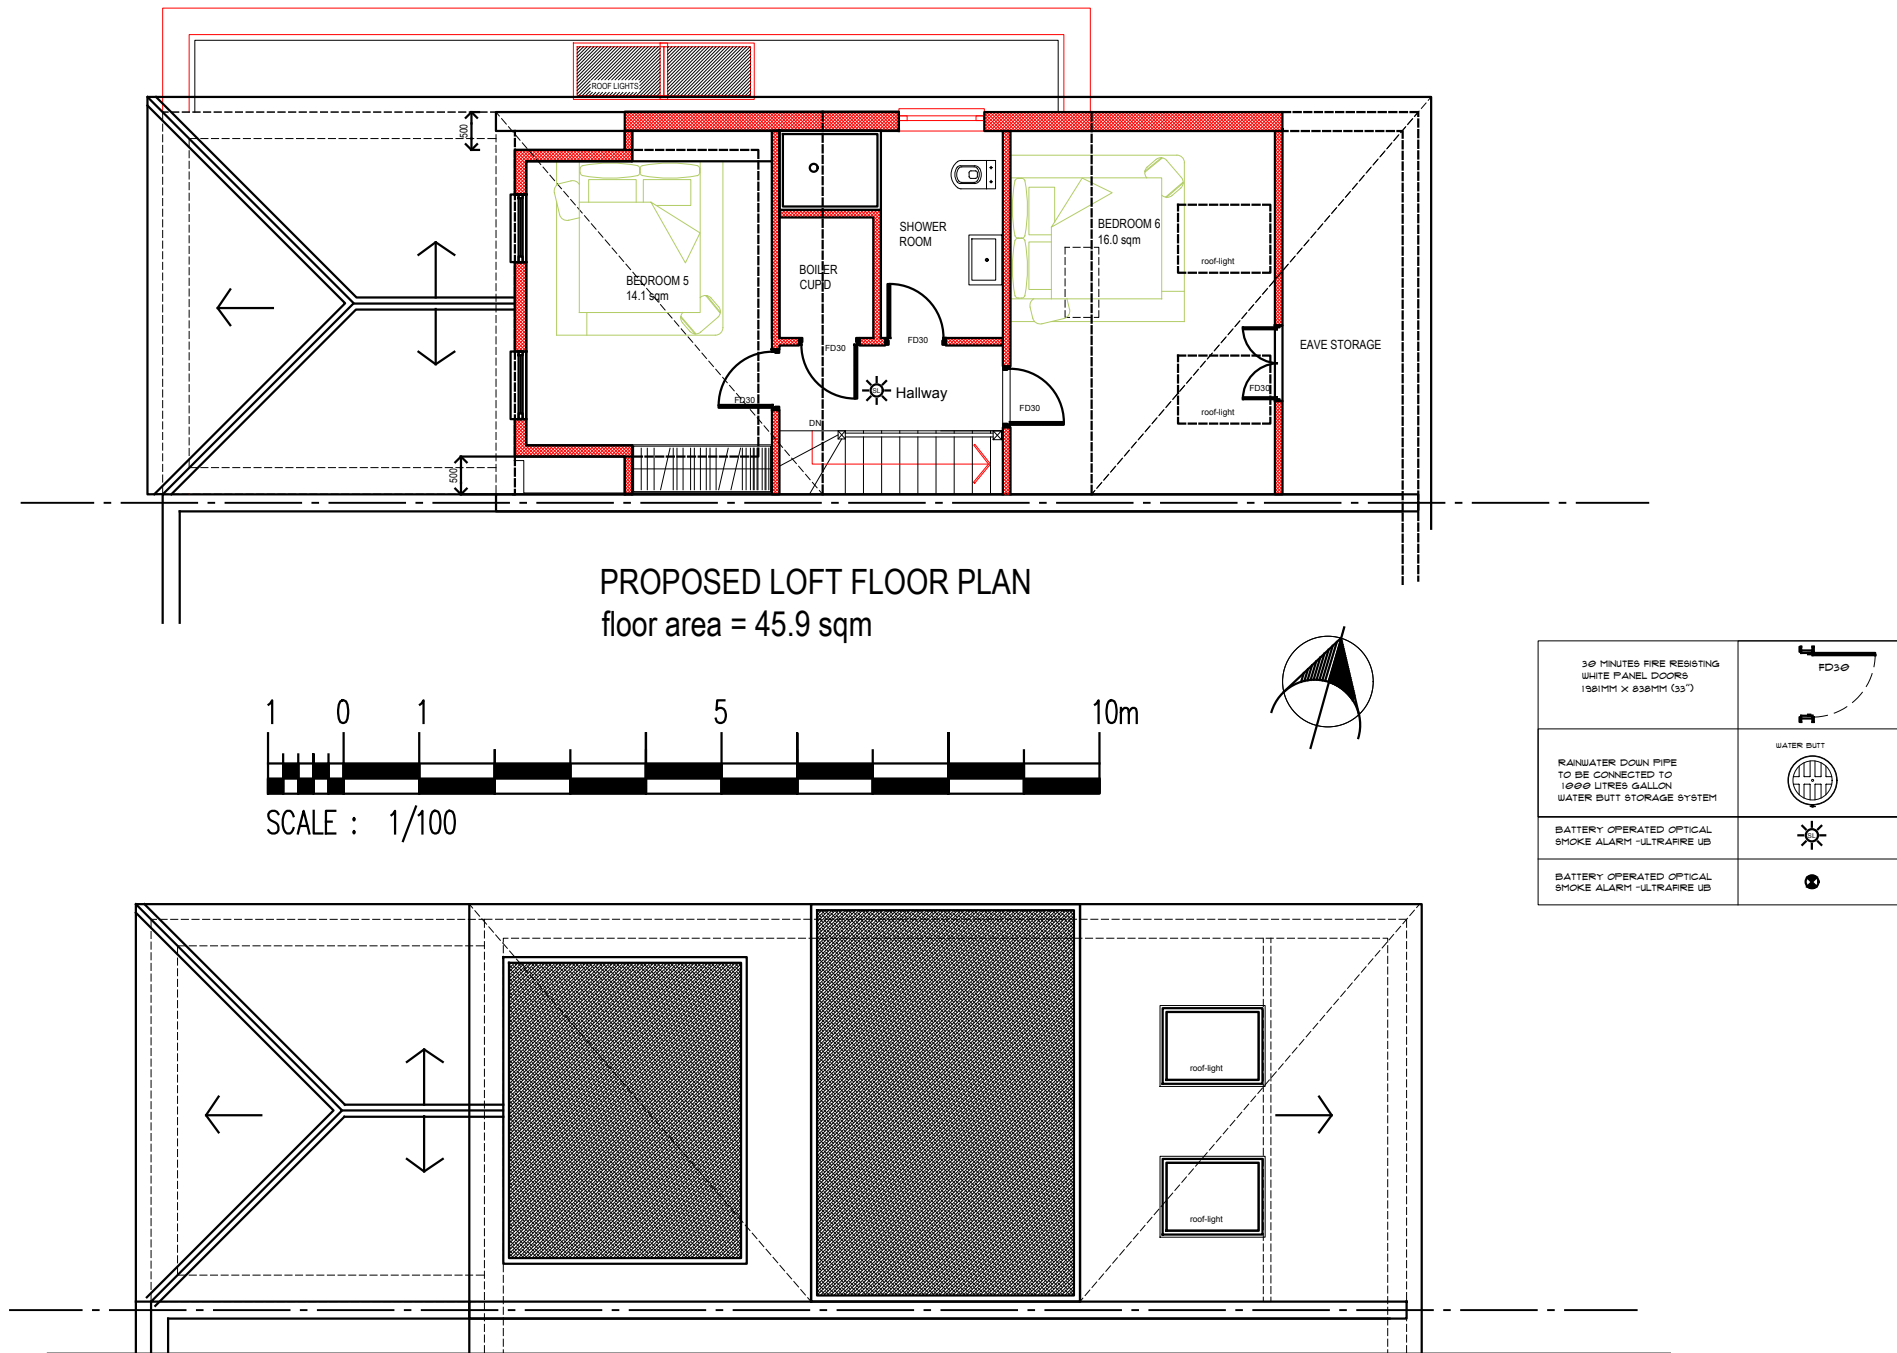

PROPOSED ROOF PLAN

00	Text Description of Revision	00:00:00
Revision	Description	Date

HPDESIGN STUDIO

HPDESIGN STUDIO
146 Essex Road
Leytonstone
E10 6BS
T: 07946883273
E: purbeckhouse16@gmail.com

Project 40 Springhead Rd, Northfleet,
Gravesend DA11 9QY

Title	Proposed Basement Ground and First floor Plan
-------	--

Client **Mr Mark Fante**

Lead Consultant		Project Number BR-011/2022
Drawing Number BR-09	Revision	Scale 1:100@A3
	-	Date Nov. 2022