



EXISTING

FRONT ELEVATION SW

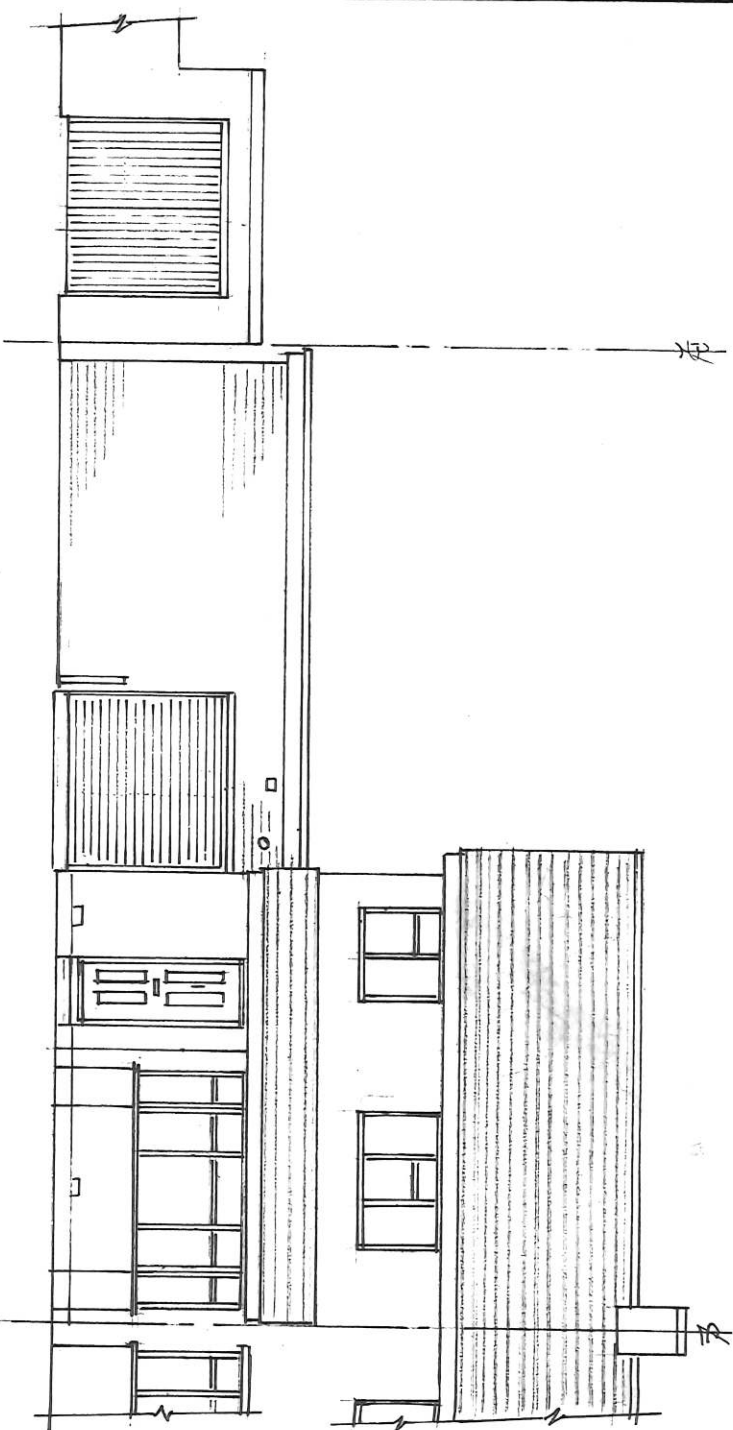


REAR ELEVATION NE

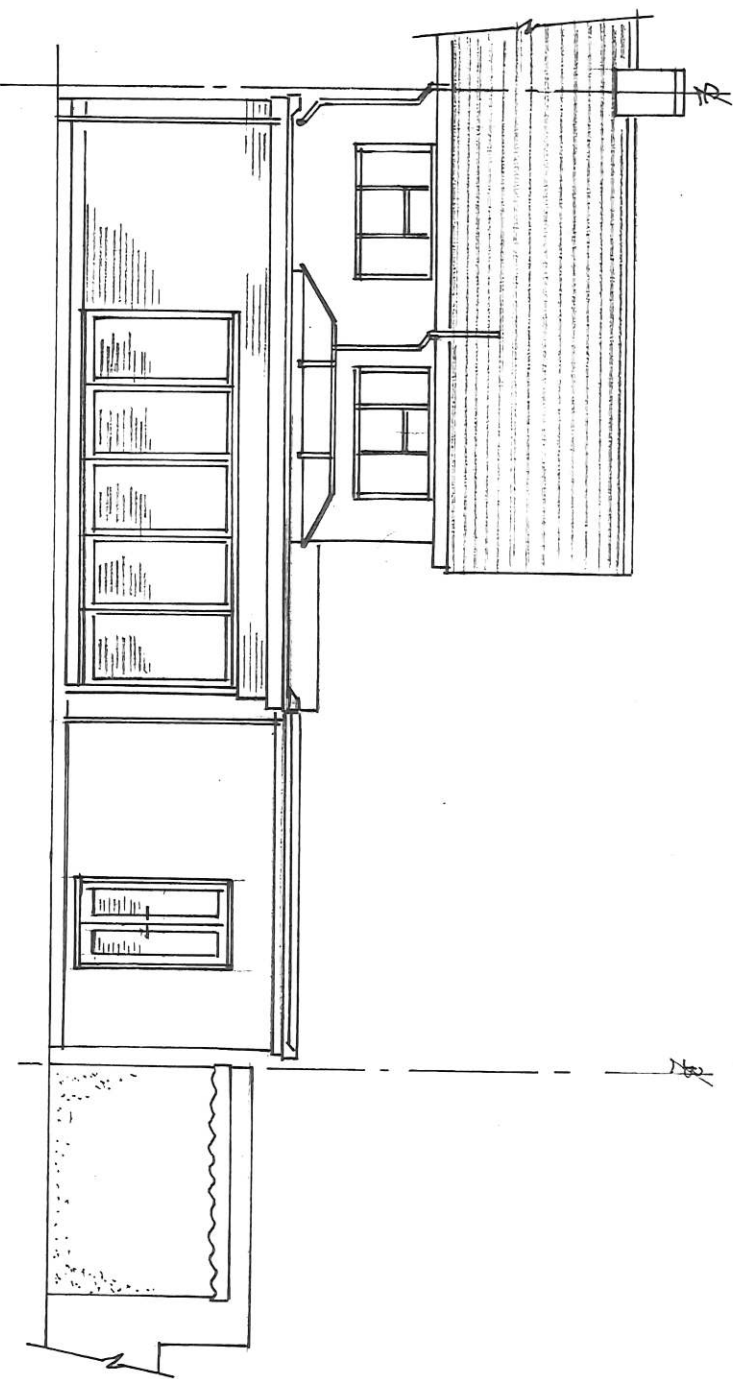


PROPOSED

FRONT ELEVATION SW

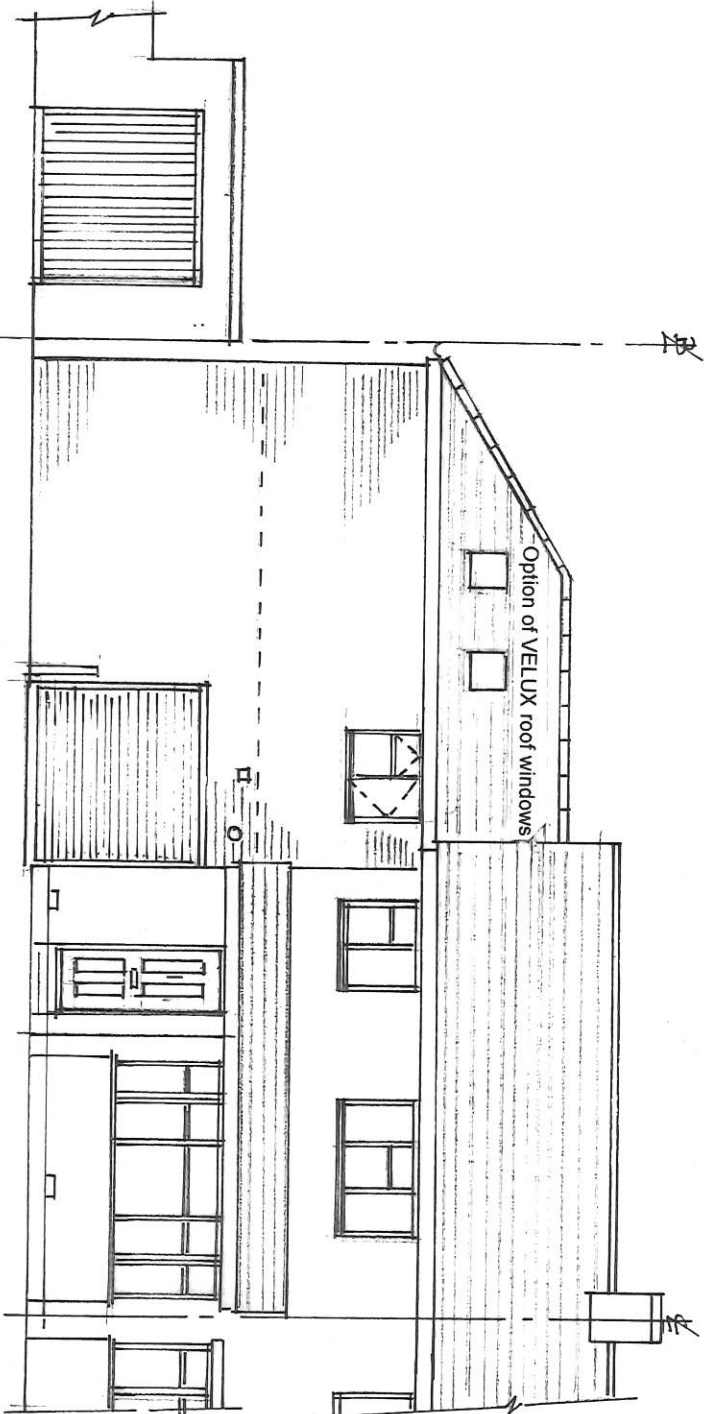

REAR ELEVATION NE

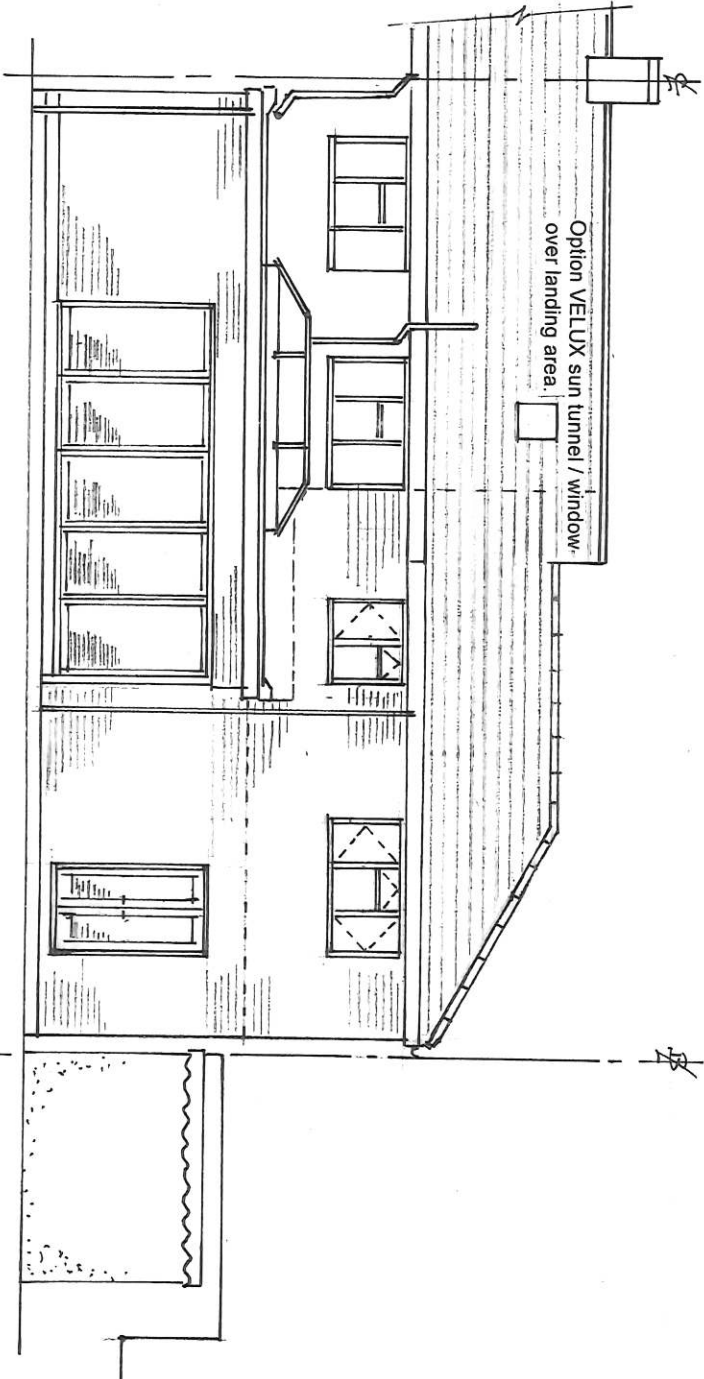


Notes

- All work to be carried out in accordance with the current British Standards Codes of Practice, Building Regulations, Construction Design and Management Regulations and Party Wall Act.
- All structural work to be designed and approved by a Structural Engineer.
- All materials to be of a similar appearance to match existing.
- Verify all levels and dimensions on site as work proceeds.
- Copyright retained

PLANNING DRAWING

SCALE BAR 1:100

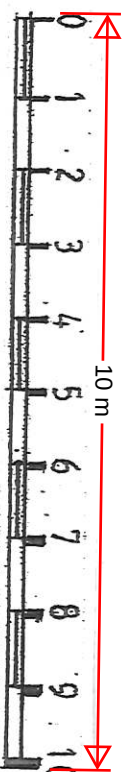

Dr. J. A. L.

S.E.M.

9 HILL CLOSE, ISTEAD RISE, DA13 9DD

BUILD OVER GARAGE TO FORM BEDROOM with en-suite

SCALE 1:100 @ A3

MARCH 2025