


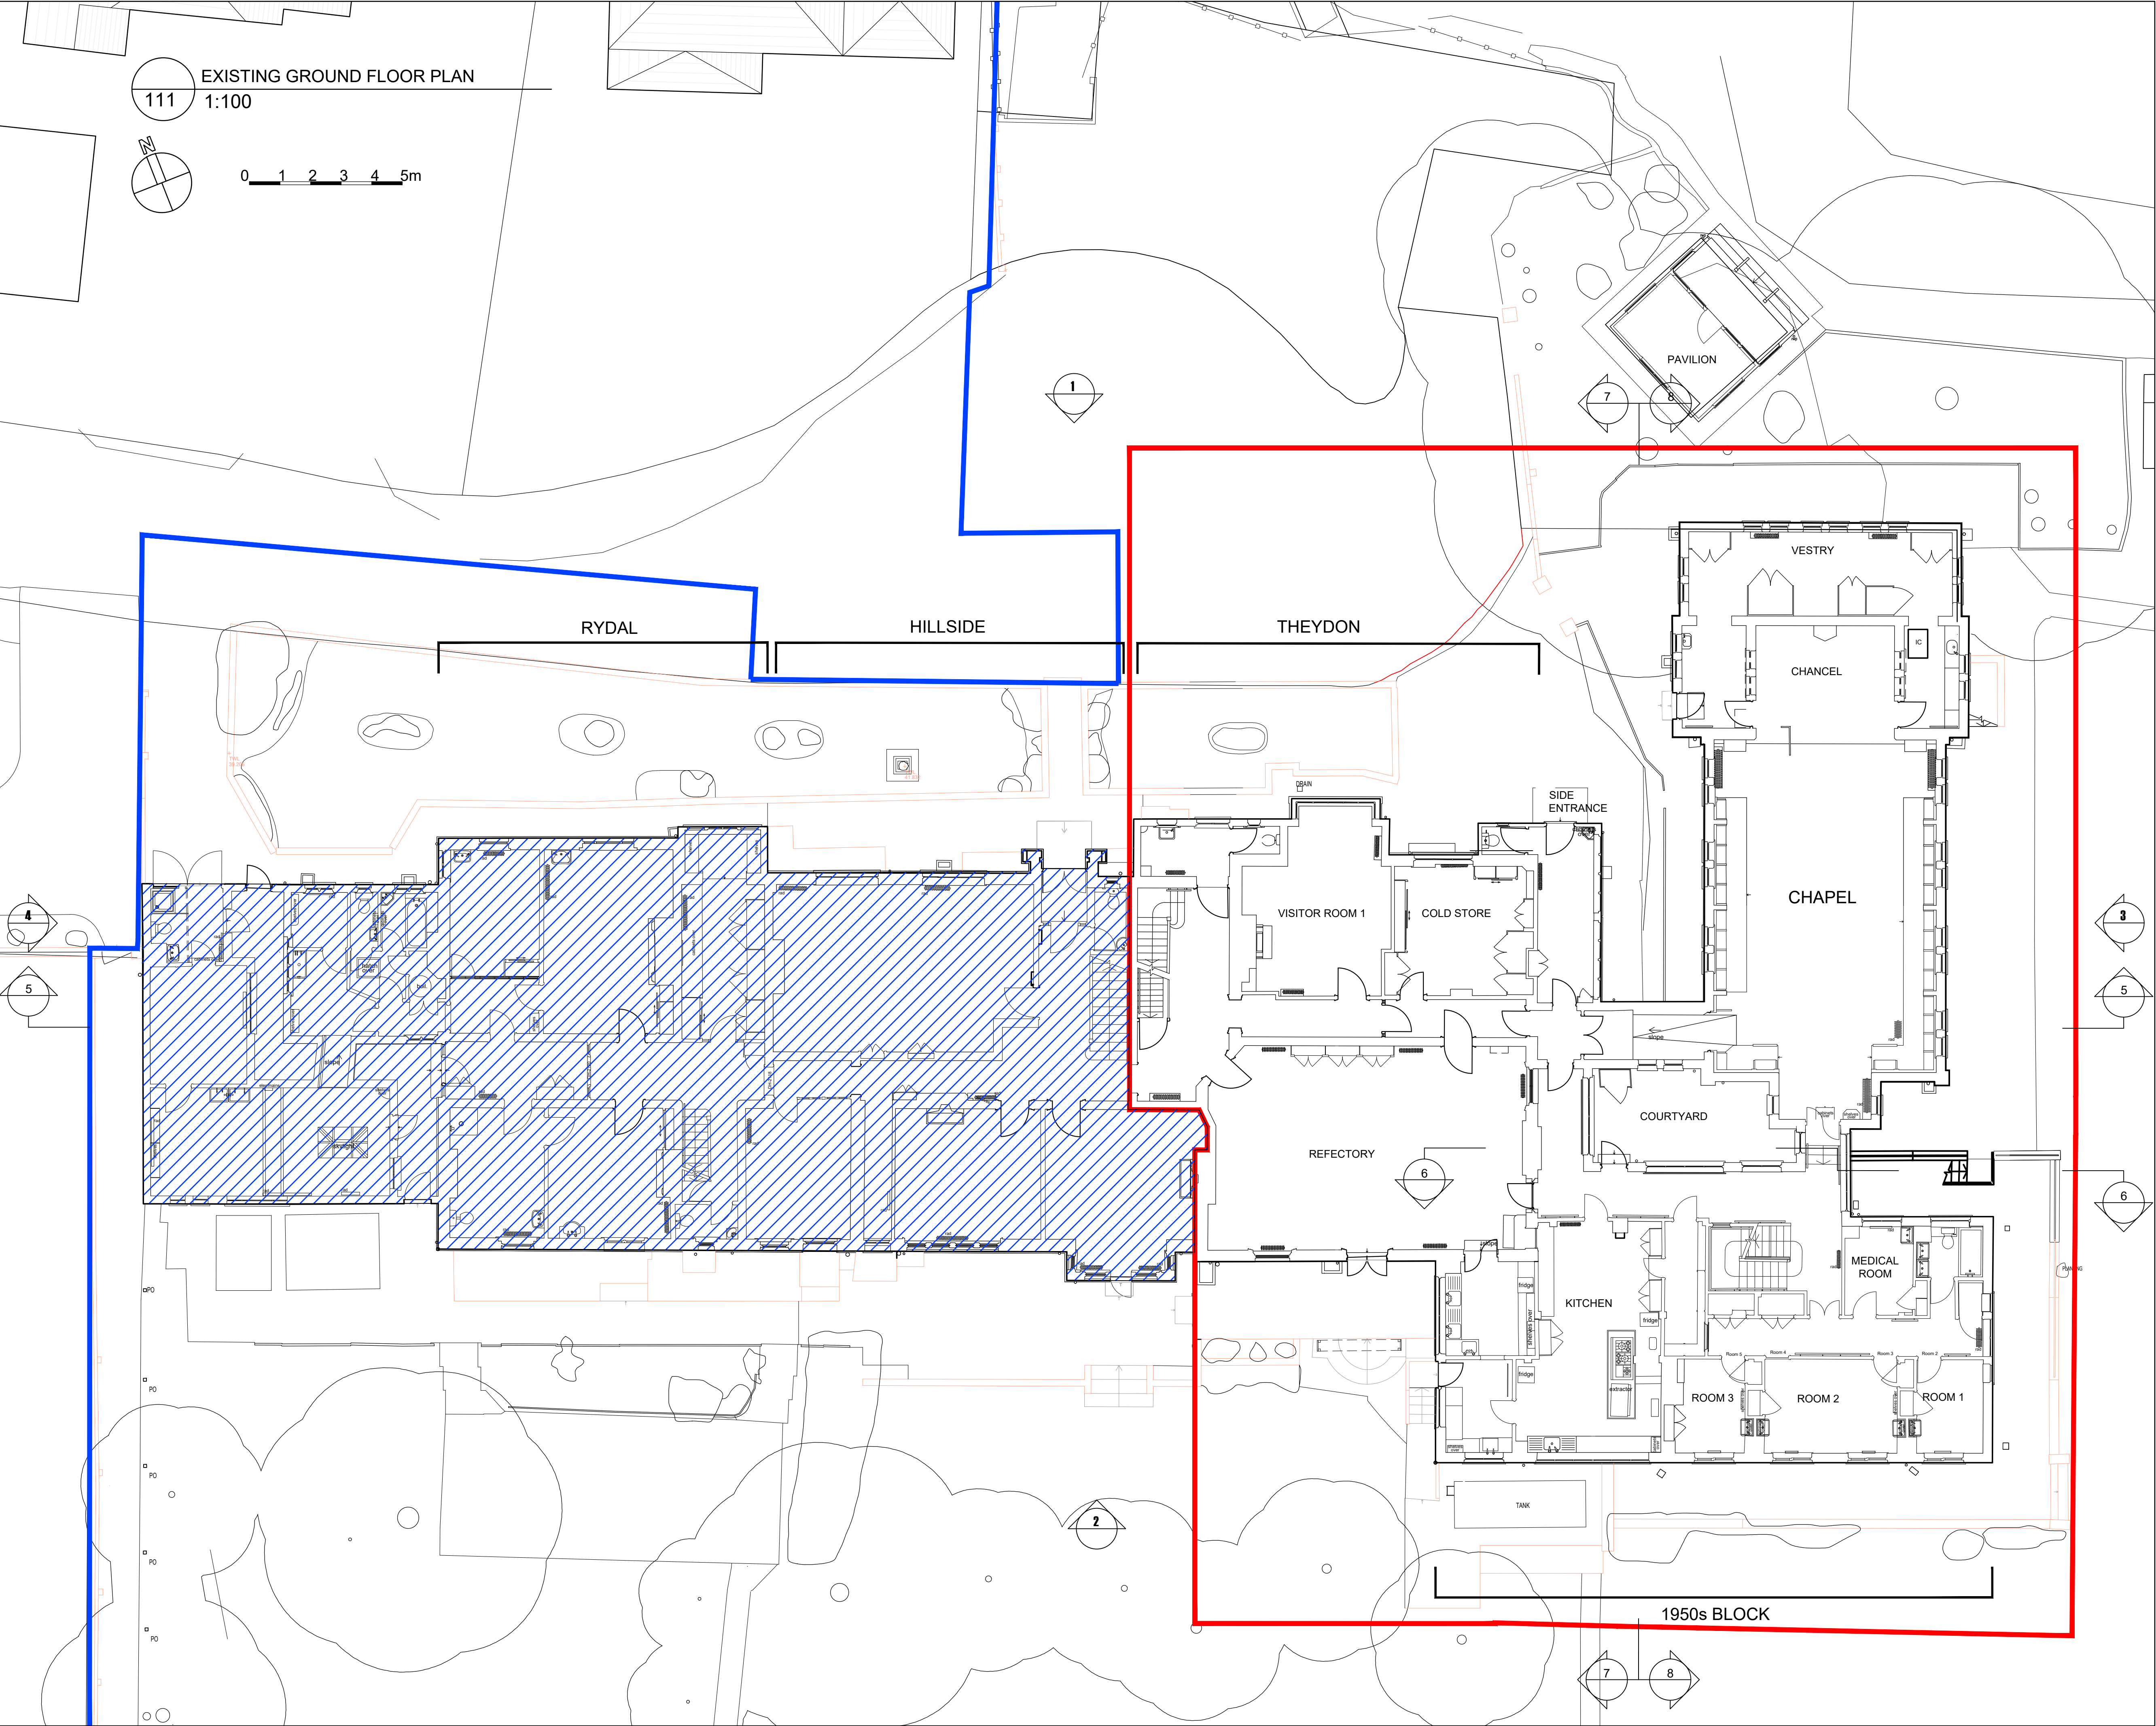

NOTES

 EXISTING CONVENT

clayarchitecture
FOR PLANNING
ISSUE DATE: 01/09/23

Rev.	Date	By	Notes

Copyright Clay Architecture Ltd
All dimensions are to be verified by the contractor before commencing works

Project
CONVENT OF MERCY, GRAVESEND
PROPOSAL FOR DOWNSIZING
Client
SISTERS OF MERCY

clayarchitecture
Great Lines Studios, Marlborough Road, Gillingham, Kent ME7 5HB
T: 01634 573 017
www.clayarchitecture.com
E: design@clayarchitects.com

Title	Scale
PLANNING	1:100
Existing Ground Floor Plan	@ A1 size
Drawing No.	Date
5285/PL/111	05/06/2023
Revision	Drawn
/	GEN
Authorised	