


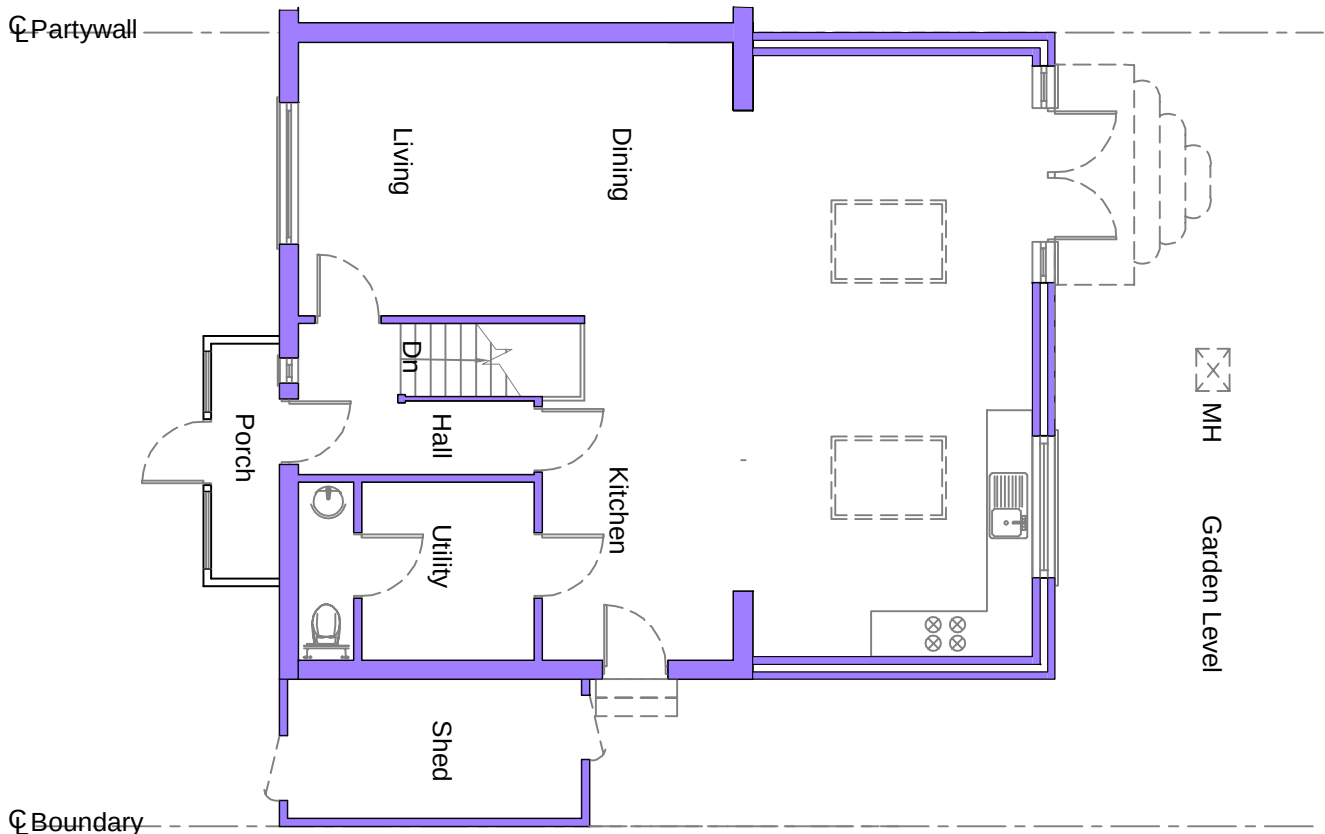
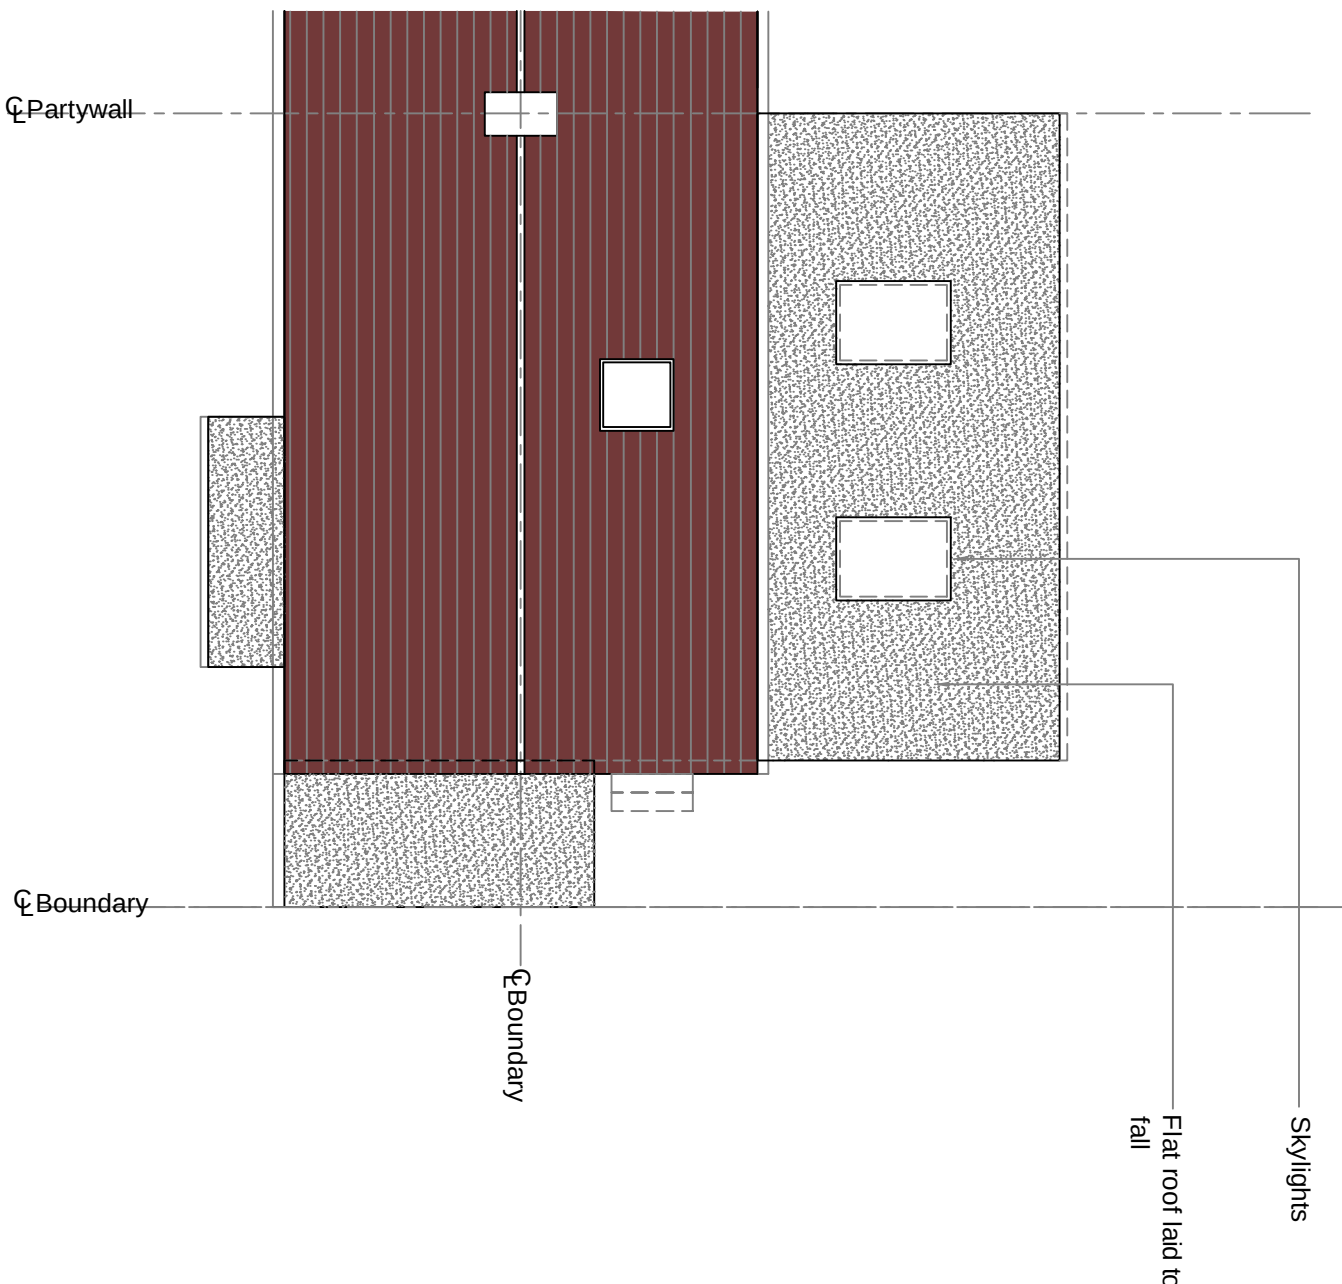
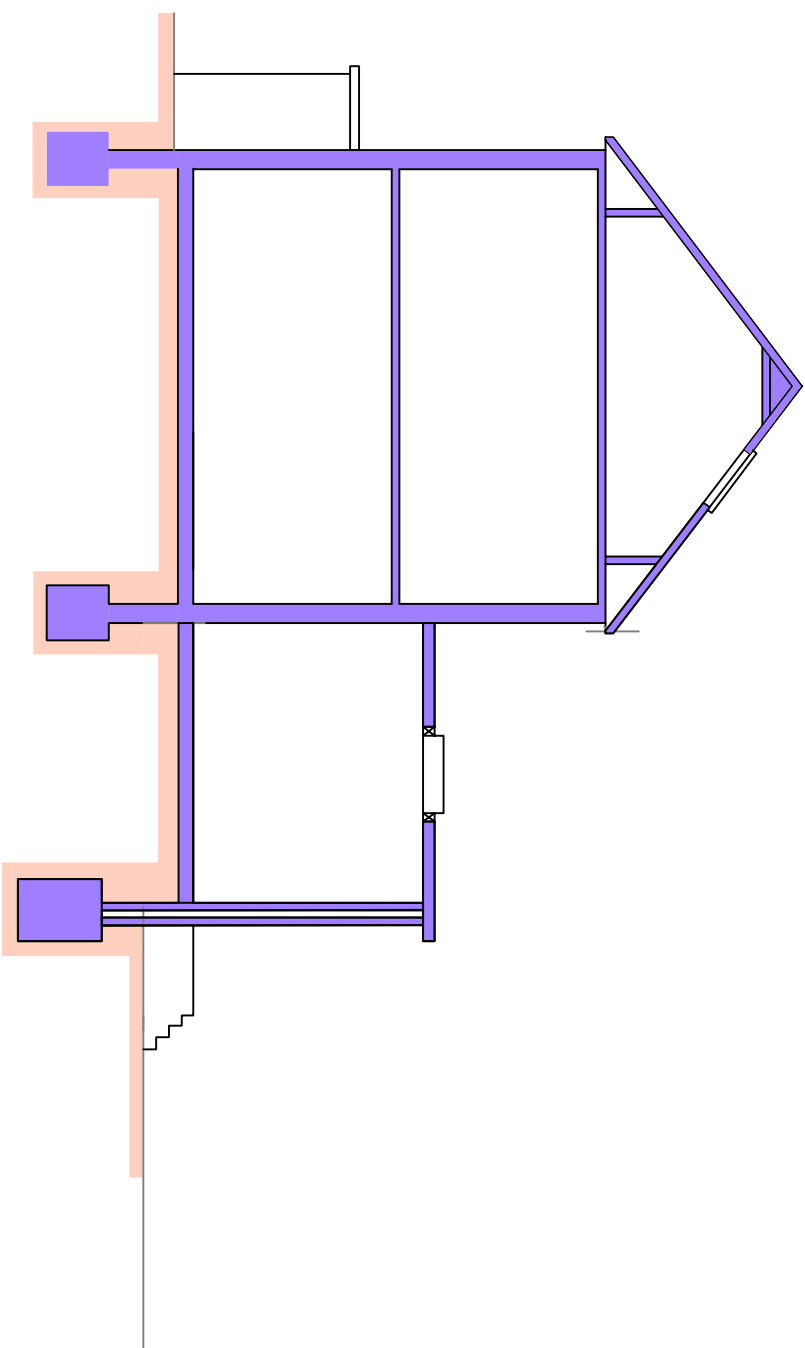


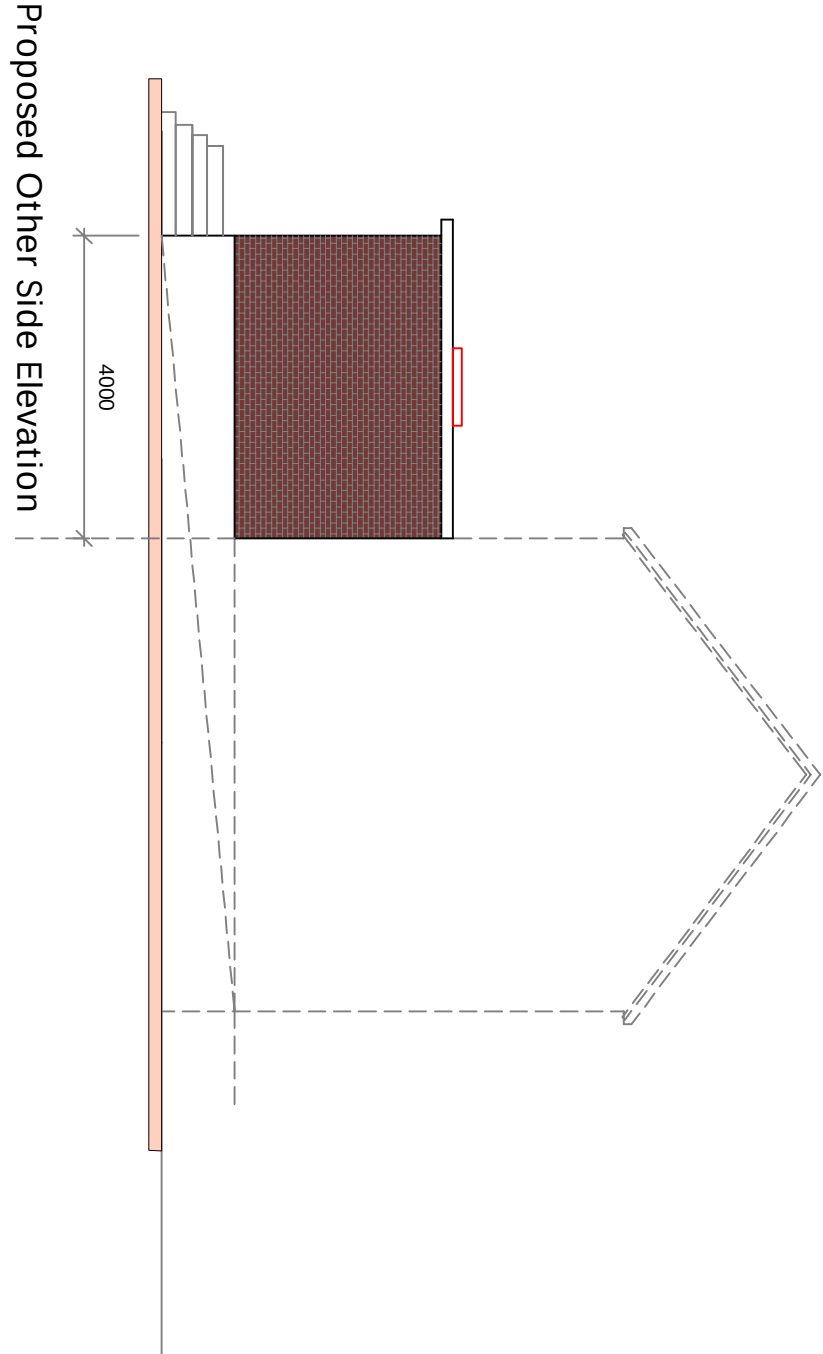

Proposed Ground Floor Plan

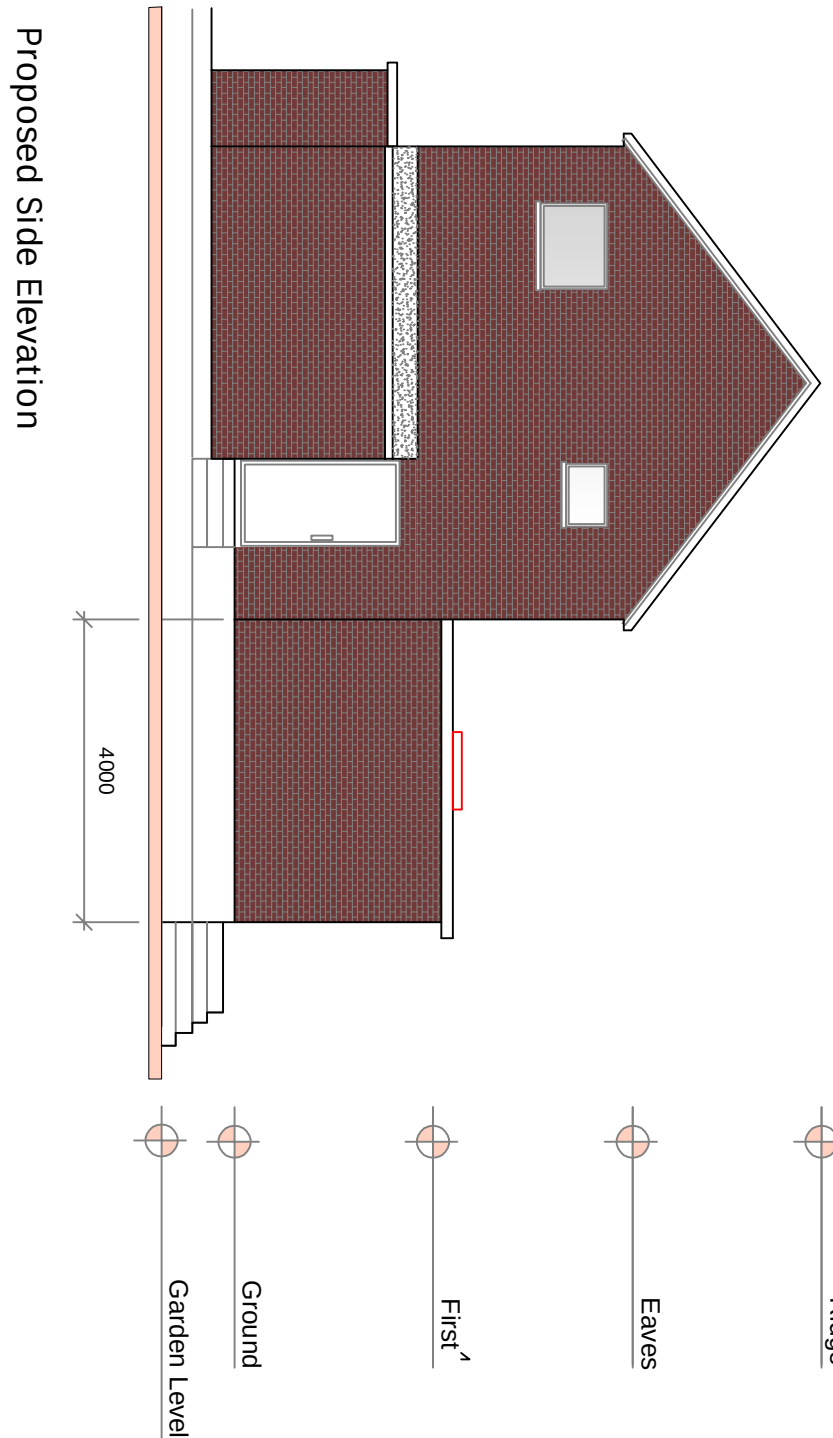

Proposed Roof Plan

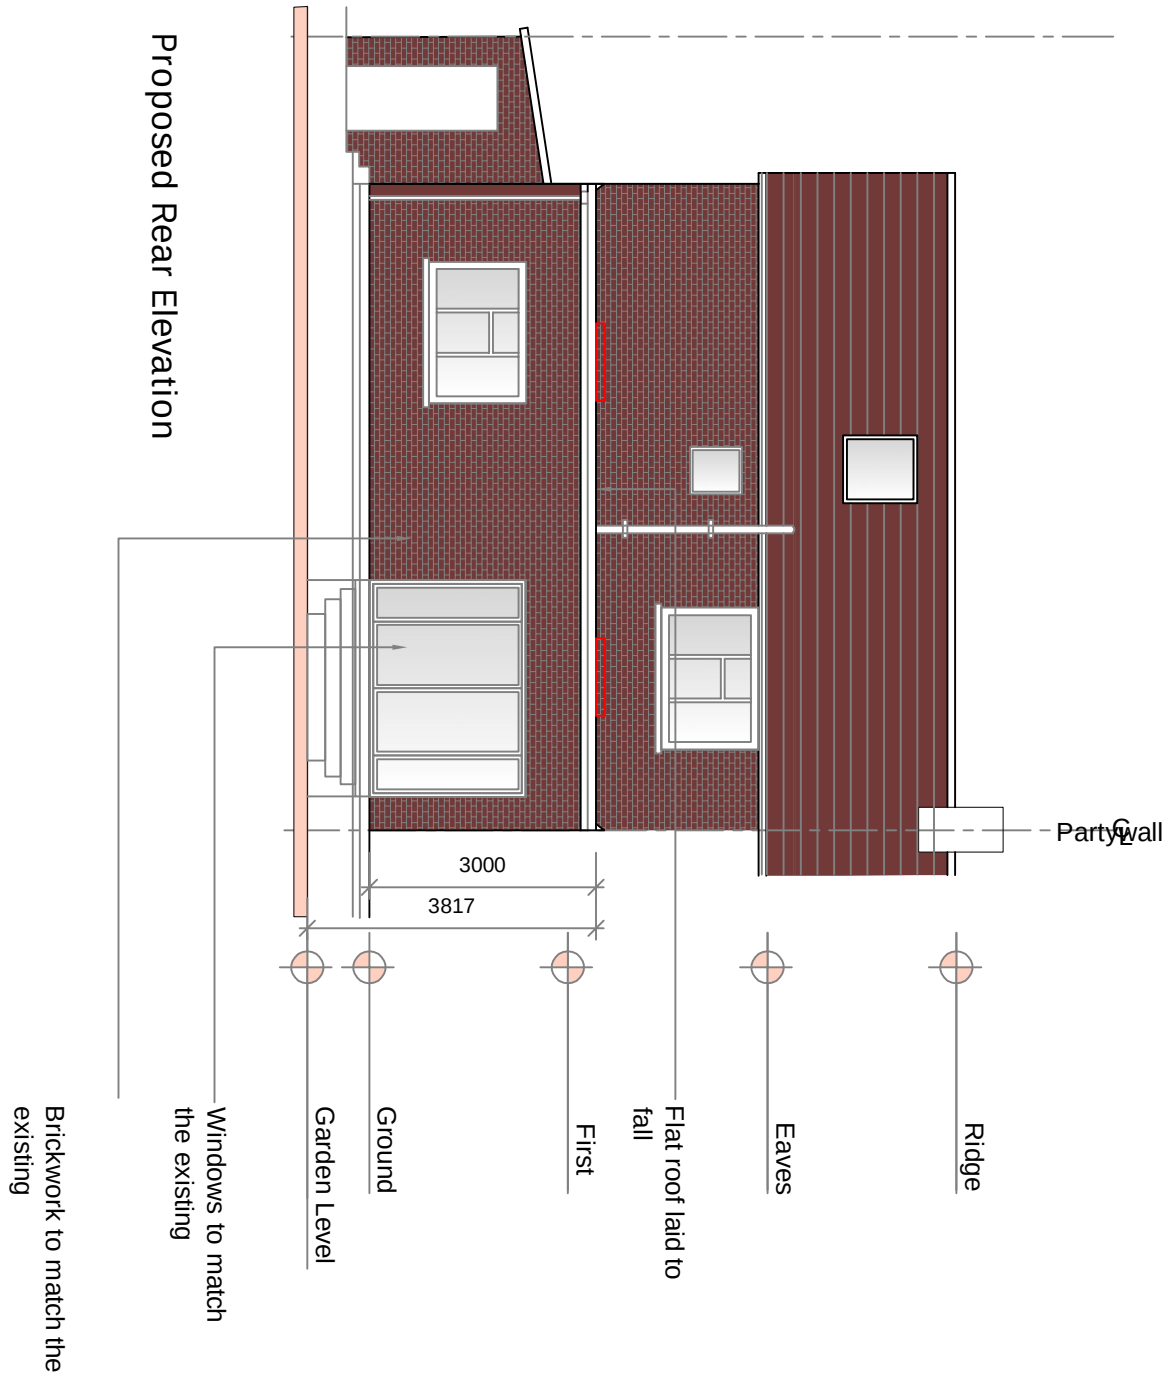


Proposed Section A-A



Householder
Application

PI	ISSUED TO PLANNING	XX/04/23	INC
Rev		Date	

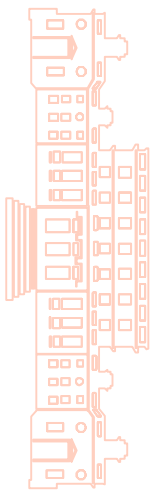

Structural & Architectural Solutions

9A, THE PINNACLE - 160 HIGH ROAD - CHADWELL, HEATH RM6 6PN

079940121222

Job Title
71 Medhurst Crescent
Gravesend DA12 4HJ

Drawing Title
Proposed
Single Storey Rear Extension

Scale 1:100 @ A1	Date	Draw No.	Rev
51-1000-989	S08	P1	