


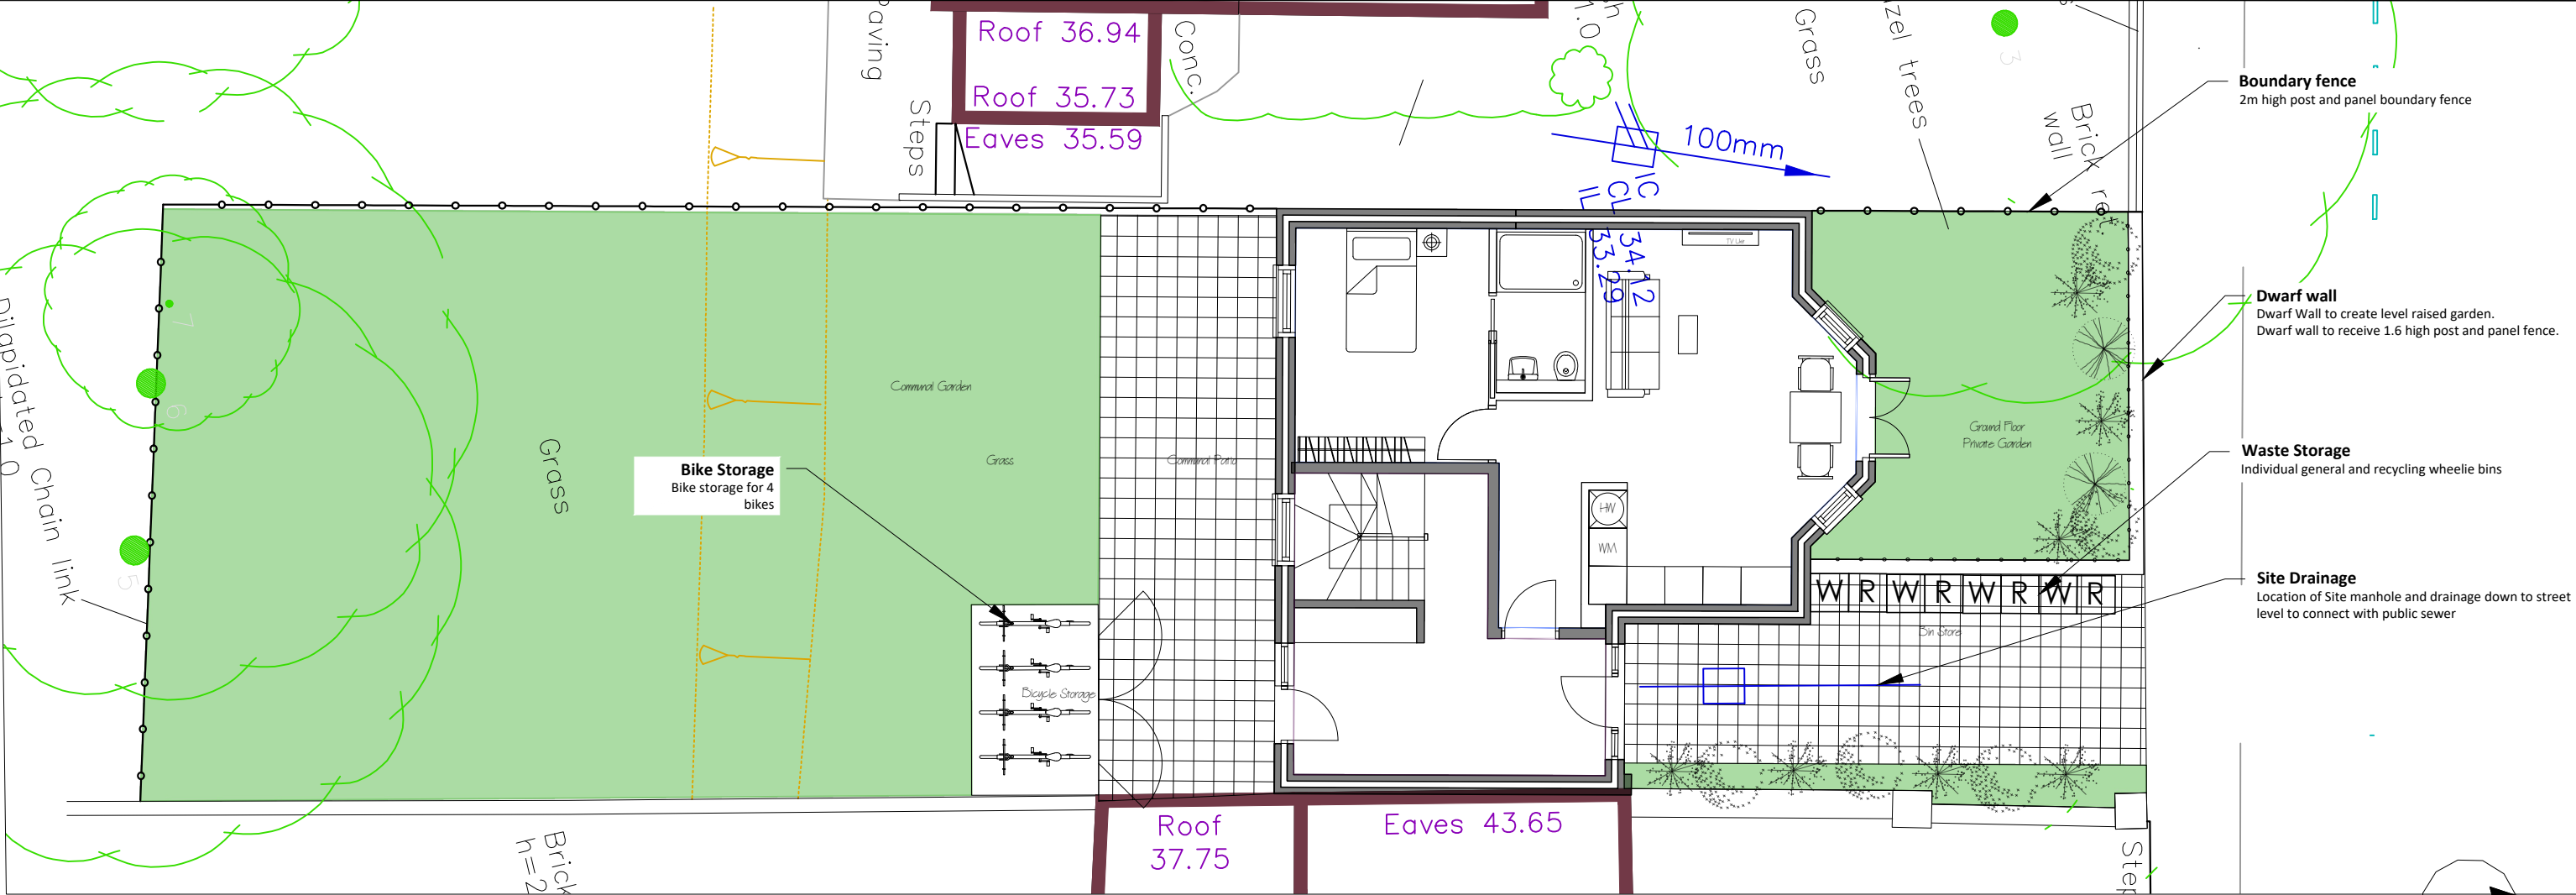


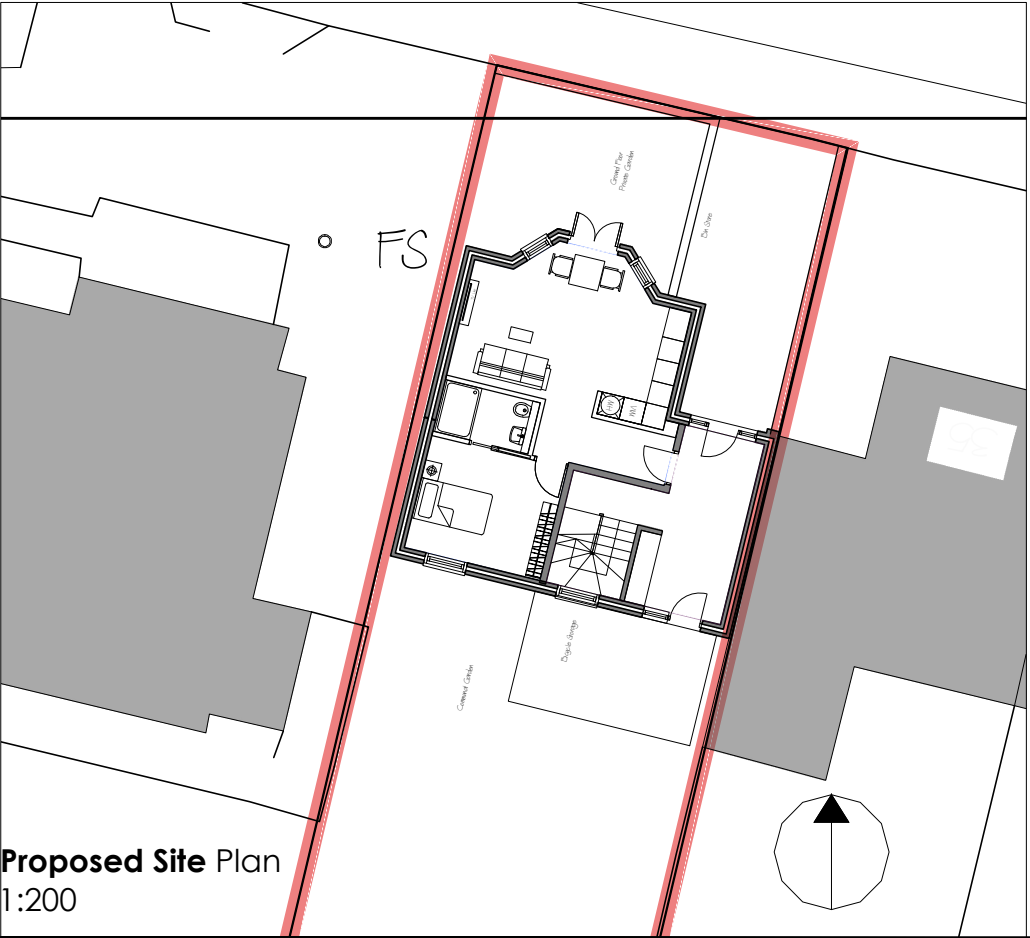

Proposed Site Plan
1:100

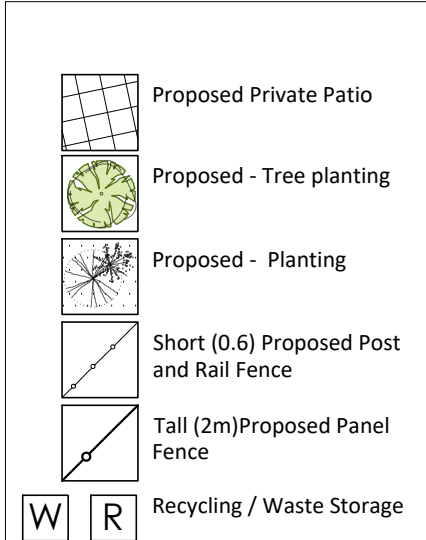

Proposed Site Plan
1:200

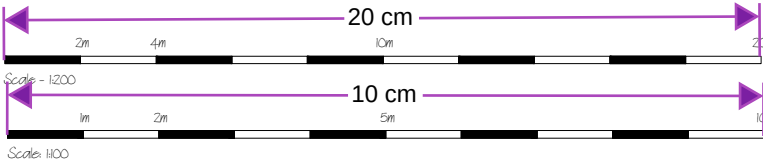

REV:	DESCRIPTION:	BY:	DATE:
STATUS: Planning			
CLIENT:			
ARCHITECT: Target Carbon Management William Rhys Jones // Architect			
SITE: Clarence Place Gravesend			
TITLE: Proposed Site Location Plan			
SCALE:	DATE:	DRAWN:	CHECKED:
1/100 @A3	25.01.24	WRJ	//
PROJECT NO:	DRAWING NO:	REVISION:	
2233	P_200	B	