



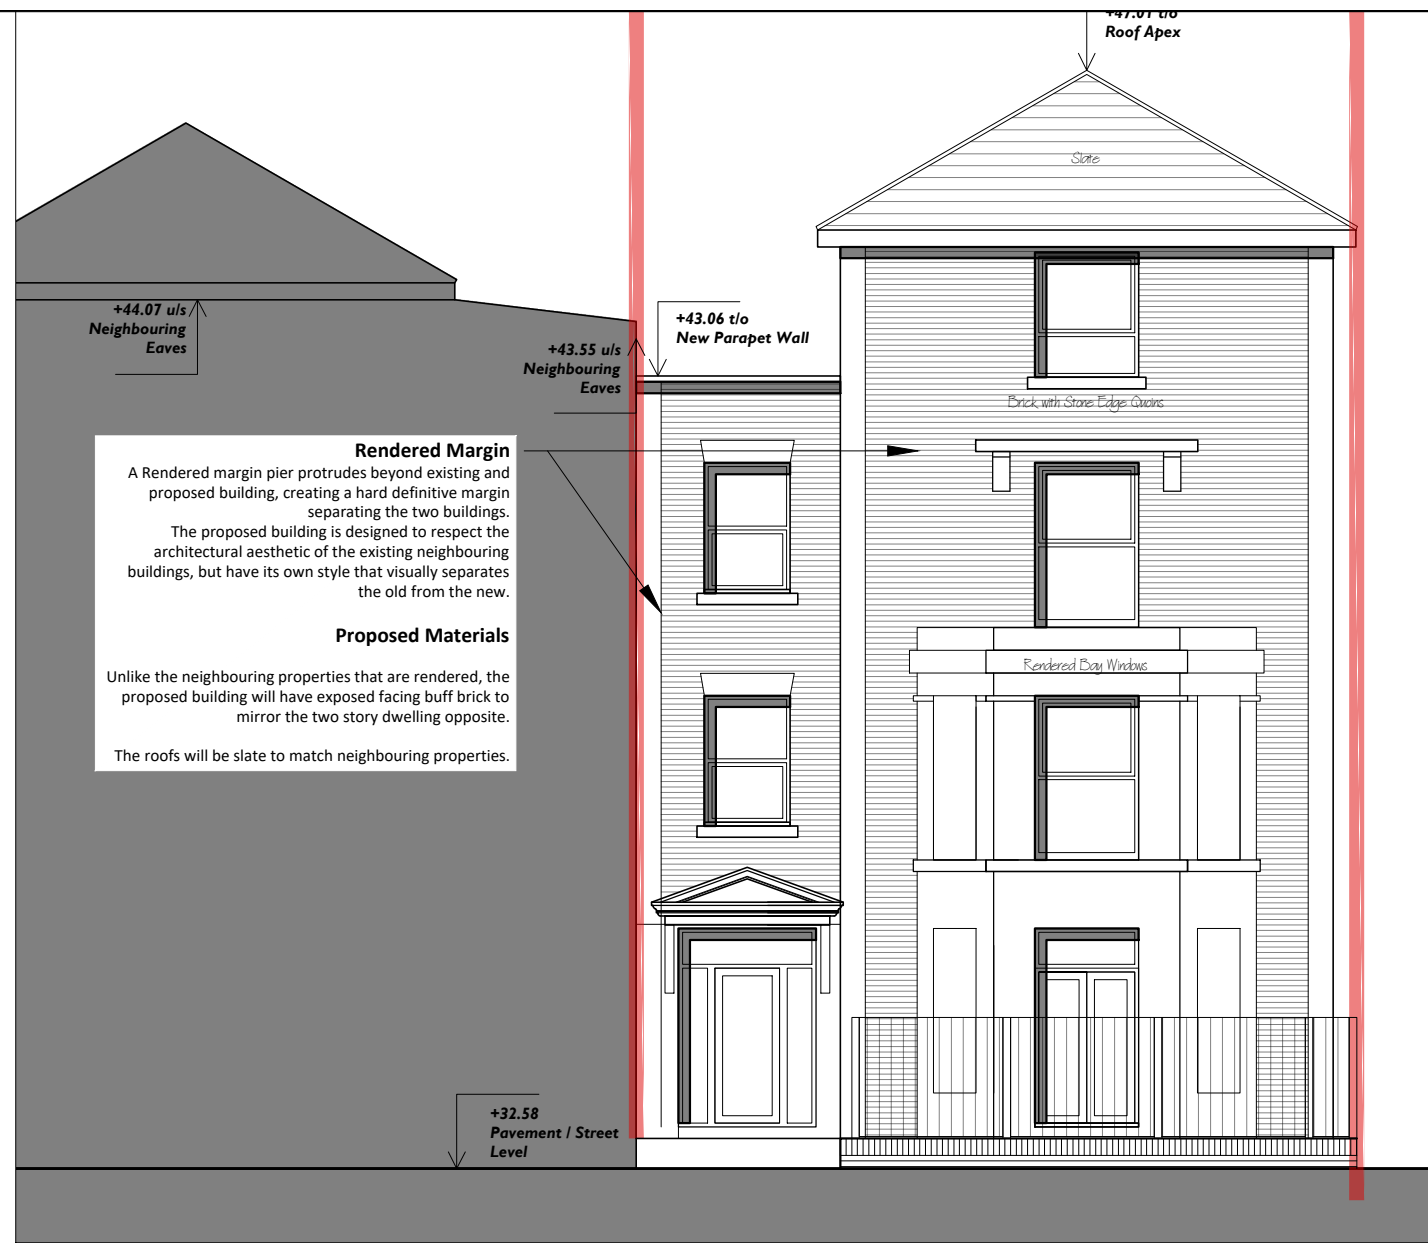


Proposed Front Elevation (North)
1:100



Proposed Rear Elevation (South)
1:100

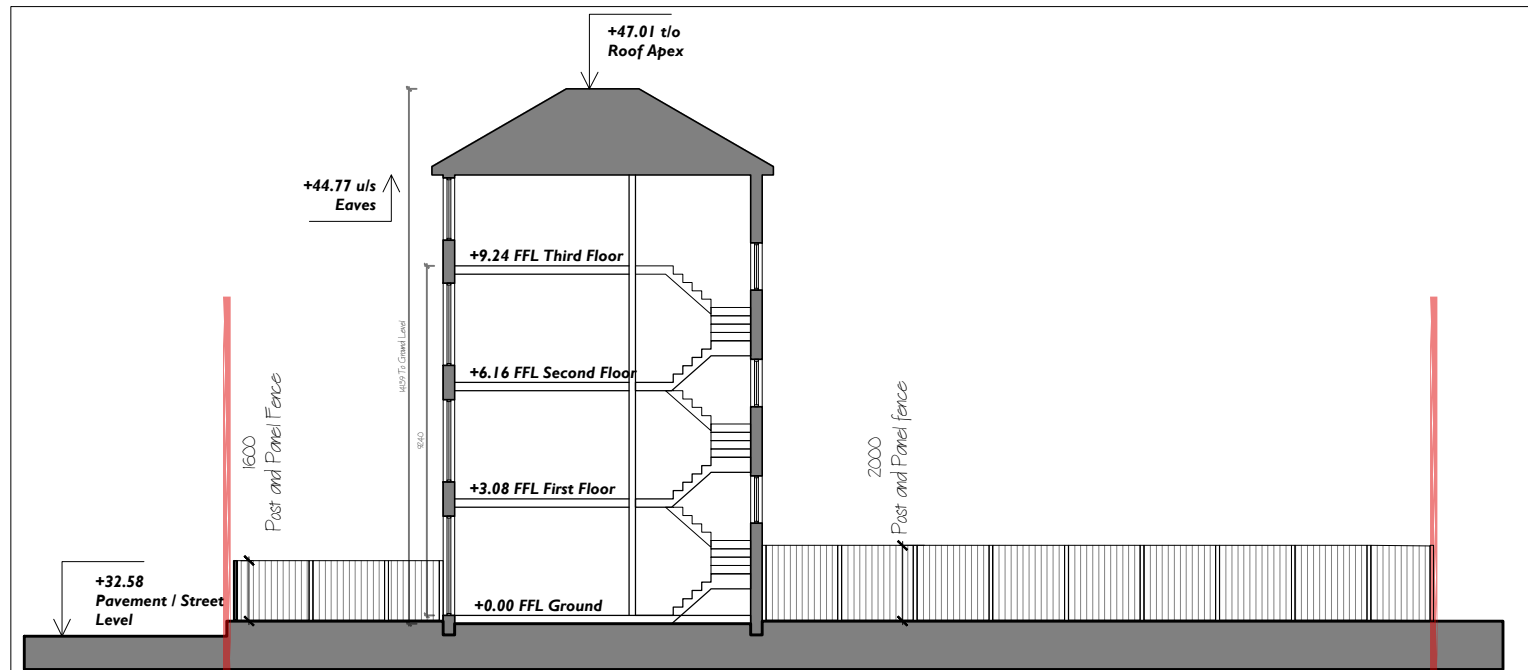

Proposed Typical Section
1:100

 

REV:	DESCRIPTION:	BY:	DATE:
STATUS: Planning			
CLIENT:			
ARCHITECT: Target Carbon Management William Rhys Jones // Architect			
SITE: Clarence Place Gravesend			
TITLE: Proposed Elevations Front and Rear			
SCALE: 1/100 @A3	DATE: 25.01.24	DRAWN: WRJ	CHECKED: //
PROJECT NO: 2233	DRAWING NO: P_202	REVISION: B	