




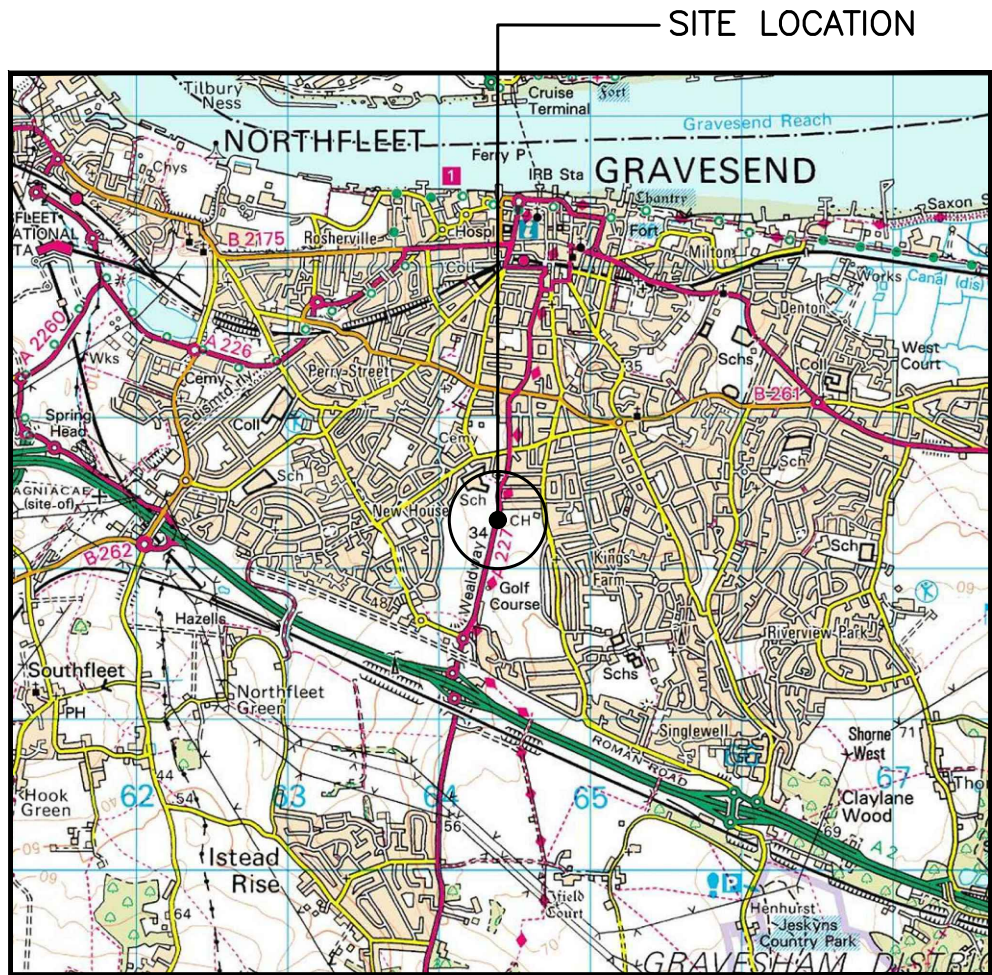

License No. 100022432
SITE LOCATION
(Scale 1:50000)

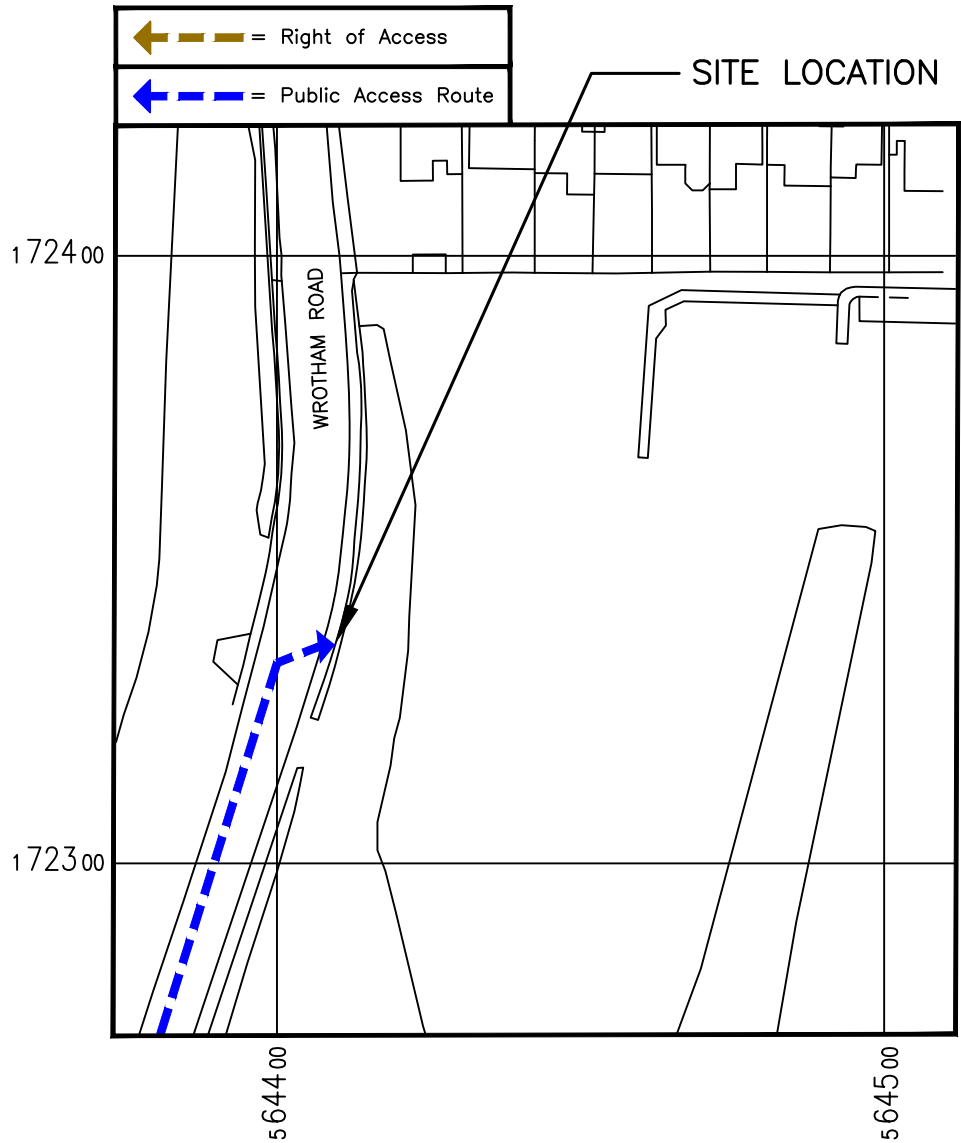

SITE PHOTOGRAPH

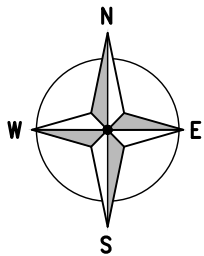

License No. 100022432
DETAILED SITE LOCATION
(Scale 1:1250)



ALL DIMENSIONS ARE IN mm UNLESS NOTED OTHERWISE

N.G.R E:564412 N: 172335

DIRECTIONS TO SITE:
FROM THE M25 EXIT AT JUNCTION 2 (FOR THE A2),DRIVING ALONG THE A2 IN A SOUTHERLY DIRECTION DEPART AT THE SECOND TURN OFF FOR GRAVESEND ALONG WROTHAM ROAD. BEFORE REACHING THE RESIDENTIAL OUTSKIRTS OF GRAVESEND AND PRIOR TO DENNIS ROAD THE SITE IS LOCATED ON THE RIGHT HAND SIDE.


NEW POLE LOCATION
N.G.R: E:564415 N:172340

2B	Updated as per build comments	LI	AF	12/09/24
B	Updated as per build comments	AM	AF	15/08/24
2A	Amended to latest standards	LM	AF	25/04/24
A	Issued for Construction	KES	AF	21/03/24
REV	MODIFICATION	BY	CH	DATE

WHP Telecoms Ltd
Faraday Court
401 Faraday Street
Birchwood Park
Warrington WA3 6GA
Tel: 01925 424100 Fax: 01925 424101
e-mail: info@whptelecoms.com



Cell Name		Opt.
BROMLEY HILL SW		—
Cell ID No		
CSID	ACT	VF
144727	31	47133_16
—	N/A	—
—	—	—
Site Address / Contact Details		
WROTHAM ROAD GRAVESEND KENT DA117LJ		
Drawing Title:		SITE LOCATION MAPS
Purpose of issue:		CONSTRUCTION
Drawing Number:		100
Surveyed By:		WHP
Original Sheet Size:		A3
Drawn:		KES
Date:		21/03/24
Checked:		AF
Date:		21/03/24
Pack Issue:		B

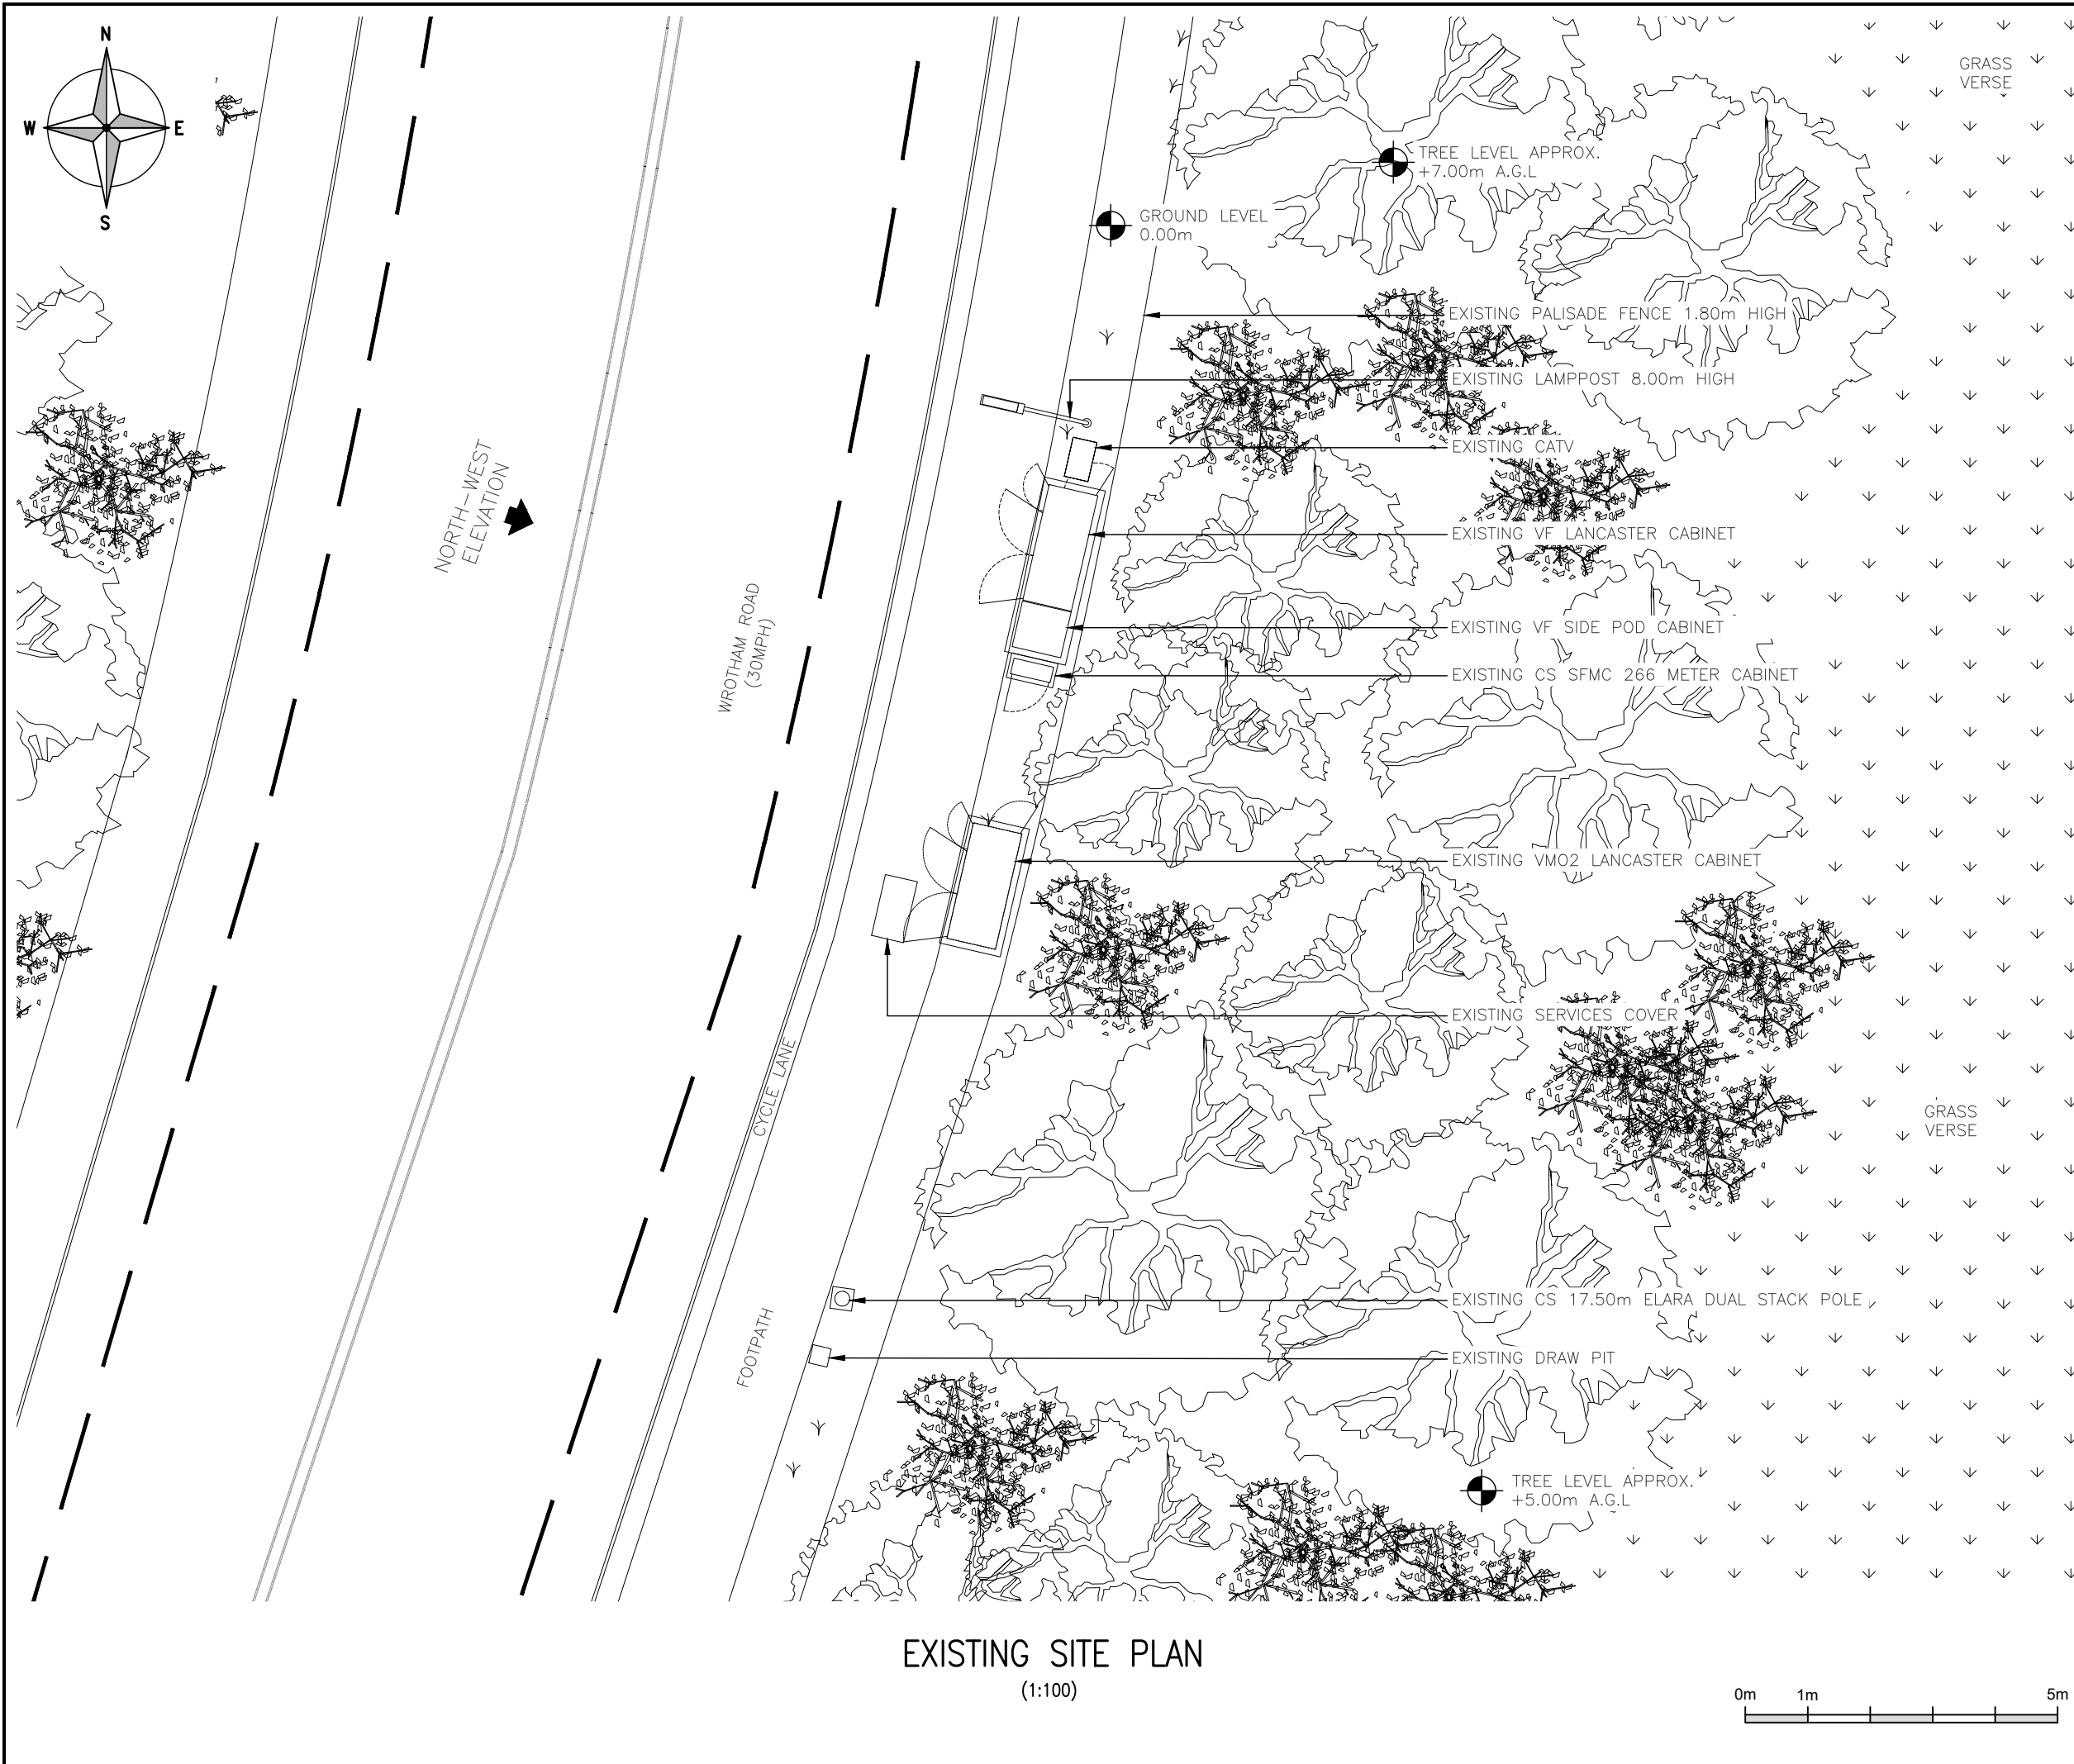

EXISTING SITE PLAN
(1:100)



ALL DIMENSIONS ARE IN mm UNLESS NOTED OTHERWISE

N.G.R

E:564412

N: 172335

NOTES:

2B	Updated as per build comments	LI	AF	12/09/24
B	Updated as per build comments	AM	AF	15/08/24
2A	Amended to latest standards	LM	AF	25/04/24
A	Issued for Construction	KES	AF	21/03/24
REV	MODIFICATION	BY	CH	DATE




WHP Telecoms Ltd

Faraday Court
401 Faraday Street
Birchwood Park
Warrington WA3 6GA
Tel: 01925 424100 Fax: 01925 424101
e-mail: info@whptelecoms.com



Cell Name				Opt.	
BROMLEY HILL SW				—	
Cell ID No					
CSID	ACT	✓	VF	✓	VMO2
144727	31		47133_16		72554
—	N/A	—	N/A	—	N/A
—		—		—	
Site Address / Contact Details					
WROTHAM ROAD GRAVESEND KENT DA117LJ					
Drawing Title: EXISTING SITE PLAN					
Purpose of issue: CONSTRUCTION				Dwg Rev: A	
Drawing Number: 200				A	
Surveyed By: WHP		Original Sheet Size: A3		Pack Issue:	
Drawn: KES	Date: 21/03/24	Checked: AF	Date: 21/03/24	B	

SDNT0005 Version 2.1

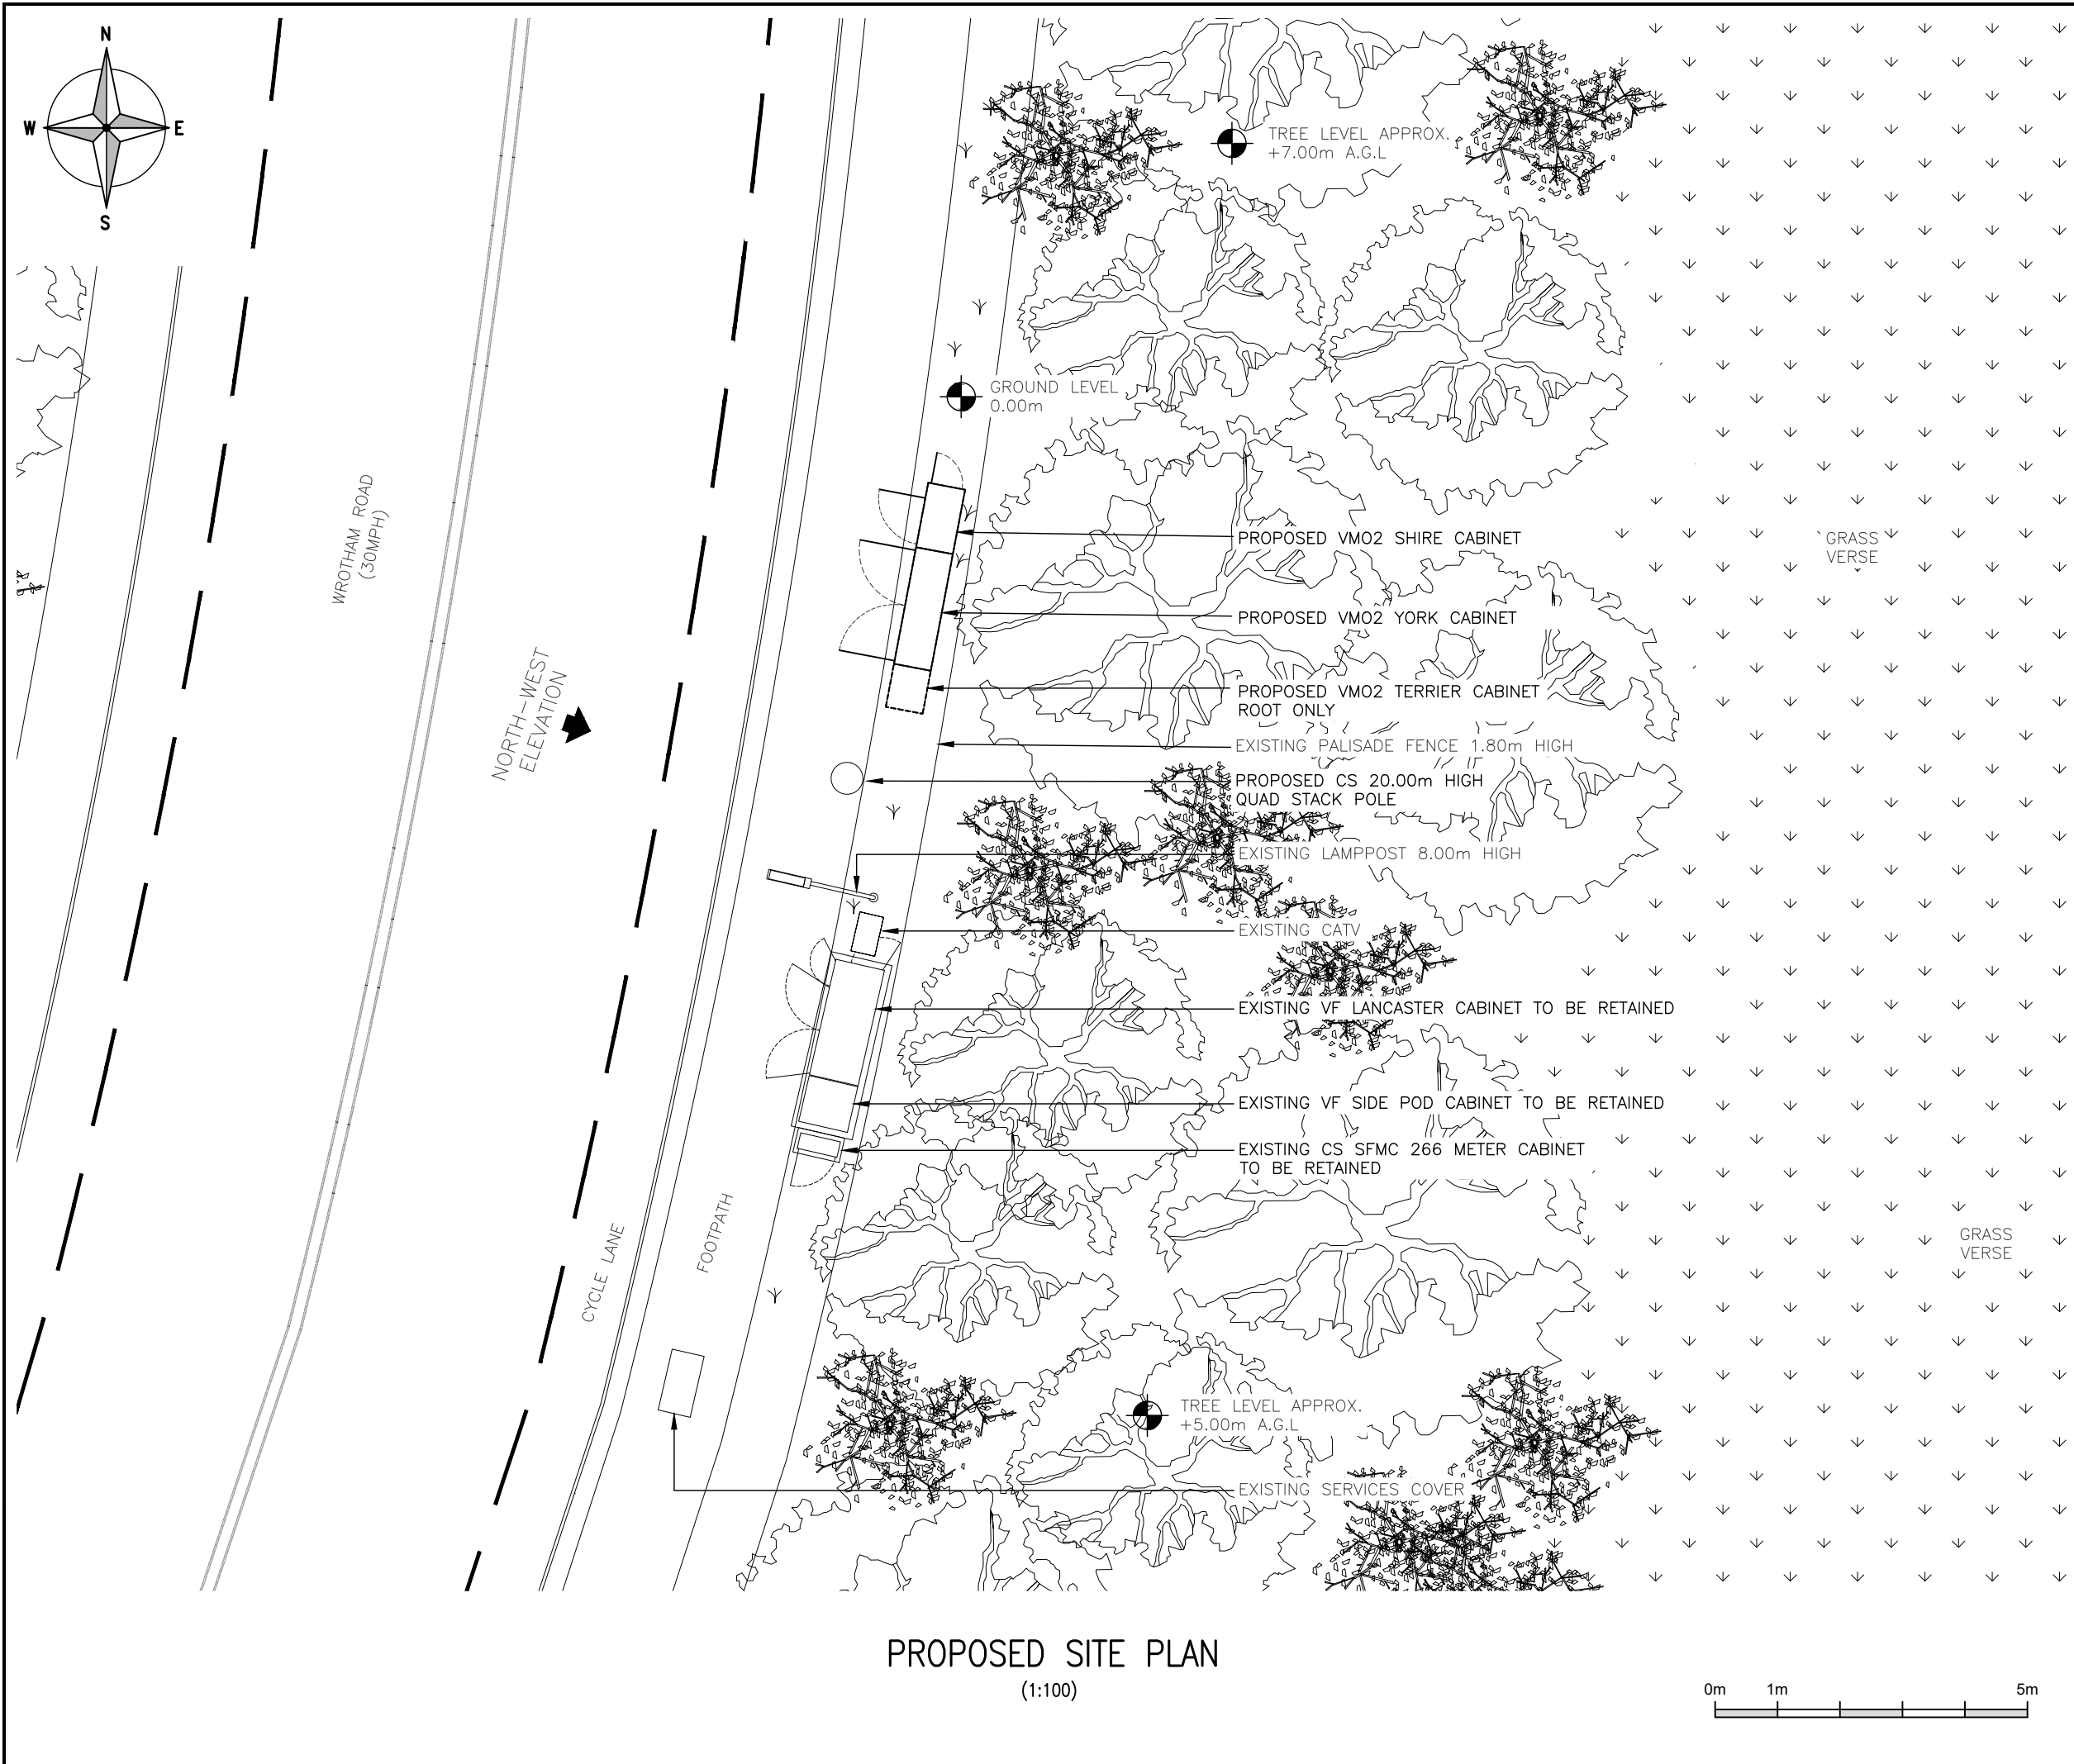

PROPOSED SITE PLAN
(1:100)

ALL DIMENSIONS ARE IN mm UNLESS NOTED OTHERWISE

N.G.R

E:564412

N: 172335

NOTES:


2B	Updated as per build comments	LI	AF	12/09/24
B	Updated as per build comments	AM	AF	15/08/24
2A	Amended to latest standards	LM	AF	25/04/24
A	Issued for Construction	KES	AF	21/03/24
REV	MODIFICATION	BY	CH	DATE



WHP Telecoms Ltd
Faraday Court
401 Faraday Street
Birchwood Park
Warrington WA3 6GA
Tel: 01925 424100 Fax: 01925 424101
e-mail: info@whptelecoms.com



Cell Name				Opt.	
BROMLEY HILL SW				—	
Cell ID No					
CSID	ACT	✓	VF	✓	VM02
144727	31		47133_16		72554
—	N/A	—	N/A	—	N/A
—		—		—	
Site Address / Contact Details					
WROTHAM ROAD GRAVESEND KENT DA117LJ					
Drawing Title: PROPOSED SITE PLAN					
Purpose of issue: CONSTRUCTION				Dwg Rev: A	
Drawing Number: 201				A	
Surveyed By: WHP		Original Sheet Size: A3		Pack Issue:	
Drawn: KES	Date: 21/03/24	Checked: AF	Date: 21/03/24	B	

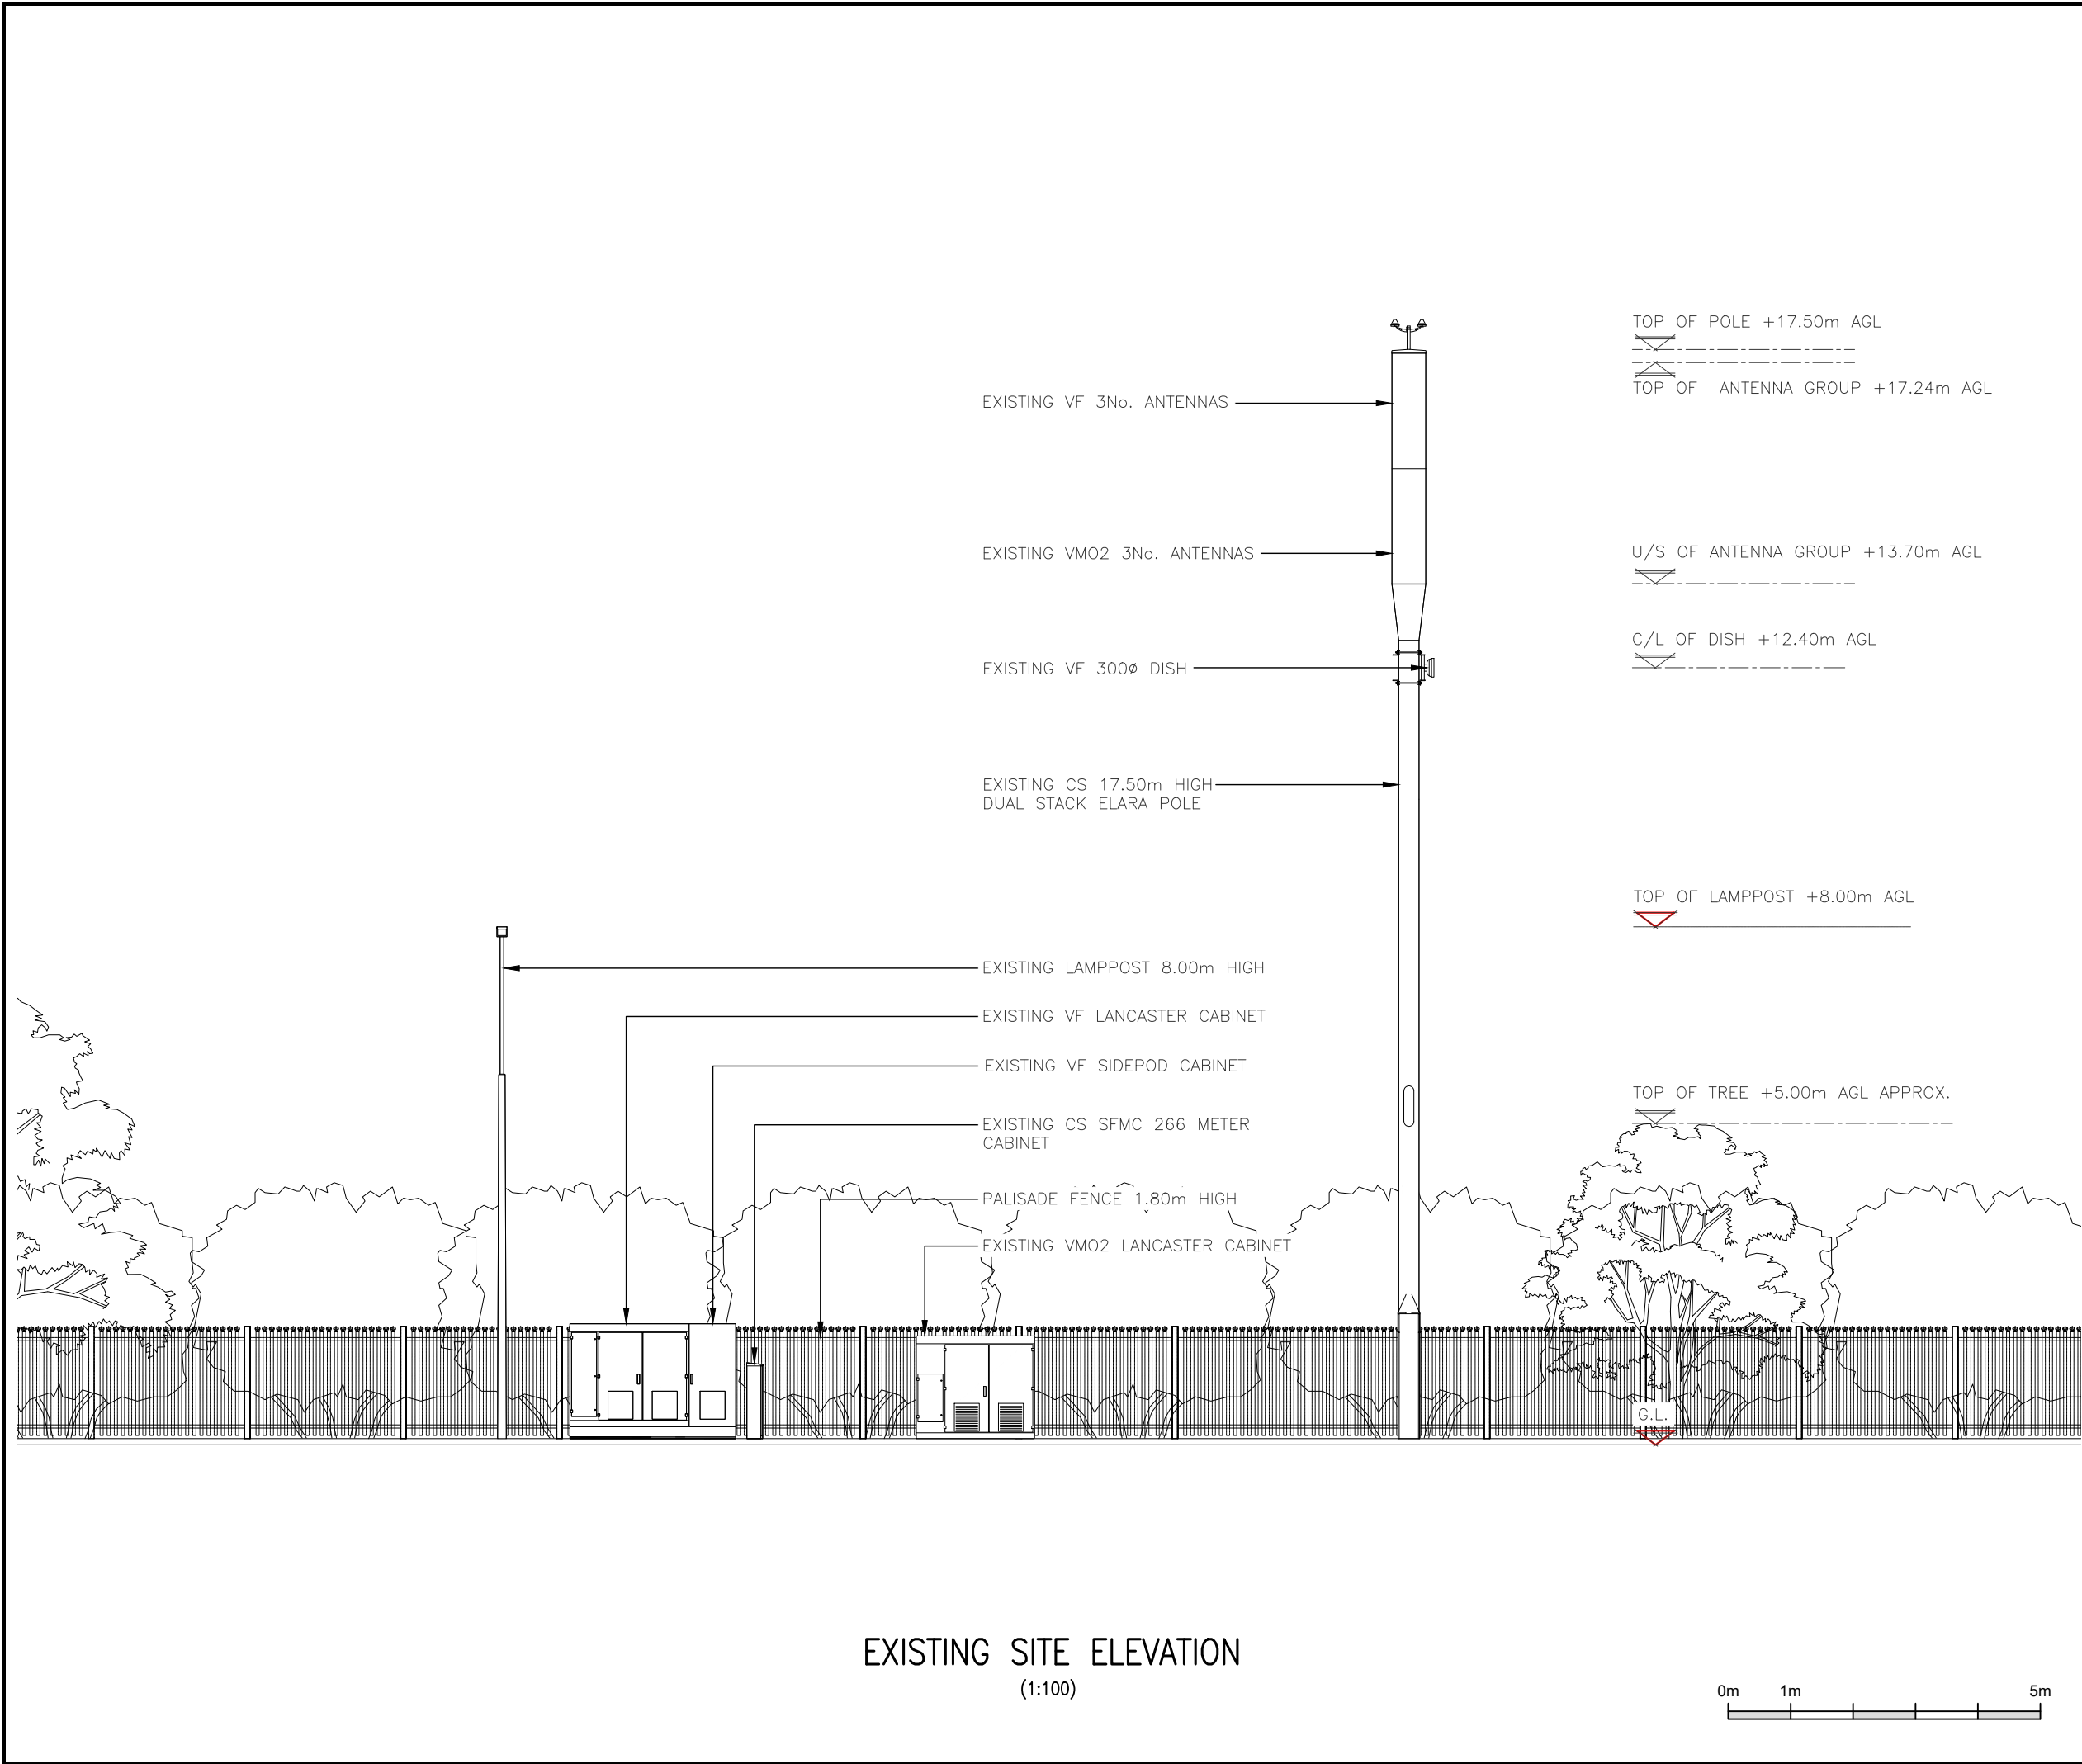

ALL DIMENSIONS ARE IN mm UNLESS NOTED OTHERWISE

N.G.R

E:564412

N: 172335

NOTES:

2B	Updated as per build comments	LI	AF	12/09/24
B	Updated as per build comments	AM	AF	15/08/24
2A	Amended to latest standards	LM	AF	25/04/24
A	Issued for Construction	KES	AF	21/03/24
REV	MODIFICATION	BY	CH	DATE



WHP Telecoms Ltd

Faraday Court
401 Faraday Street
Birchwood Park
Warrington WA3 6GA
Tel: 01925 424100 Fax: 01925 424101
e-mail: info@whptelecoms.com



Cell Name					Opt.
BROMLEY HILL SW					—
Cell ID No					
CSID	ACT	✓	VF	✓	VMO2
144727	31		47133_16		72554
—	N/A	—	N/A	—	N/A
—		—		—	

Site Address / Contact Details

WROTHAM ROAD
GRAVESEND
KENT
DA117LJ

Drawing Title:

EXISTING ELEVATION

Purpose of issue:

CONSTRUCTION

Dwg Rev:

Drawing Number:

300

A

Surveyed By:

WHP

Original Sheet Size:

A3

Pack Issue:

Drawn:

KES

Date:

21/03/24

Checked:


AF

Date:

21/03/24

B

SDNT0005 Version 2.1

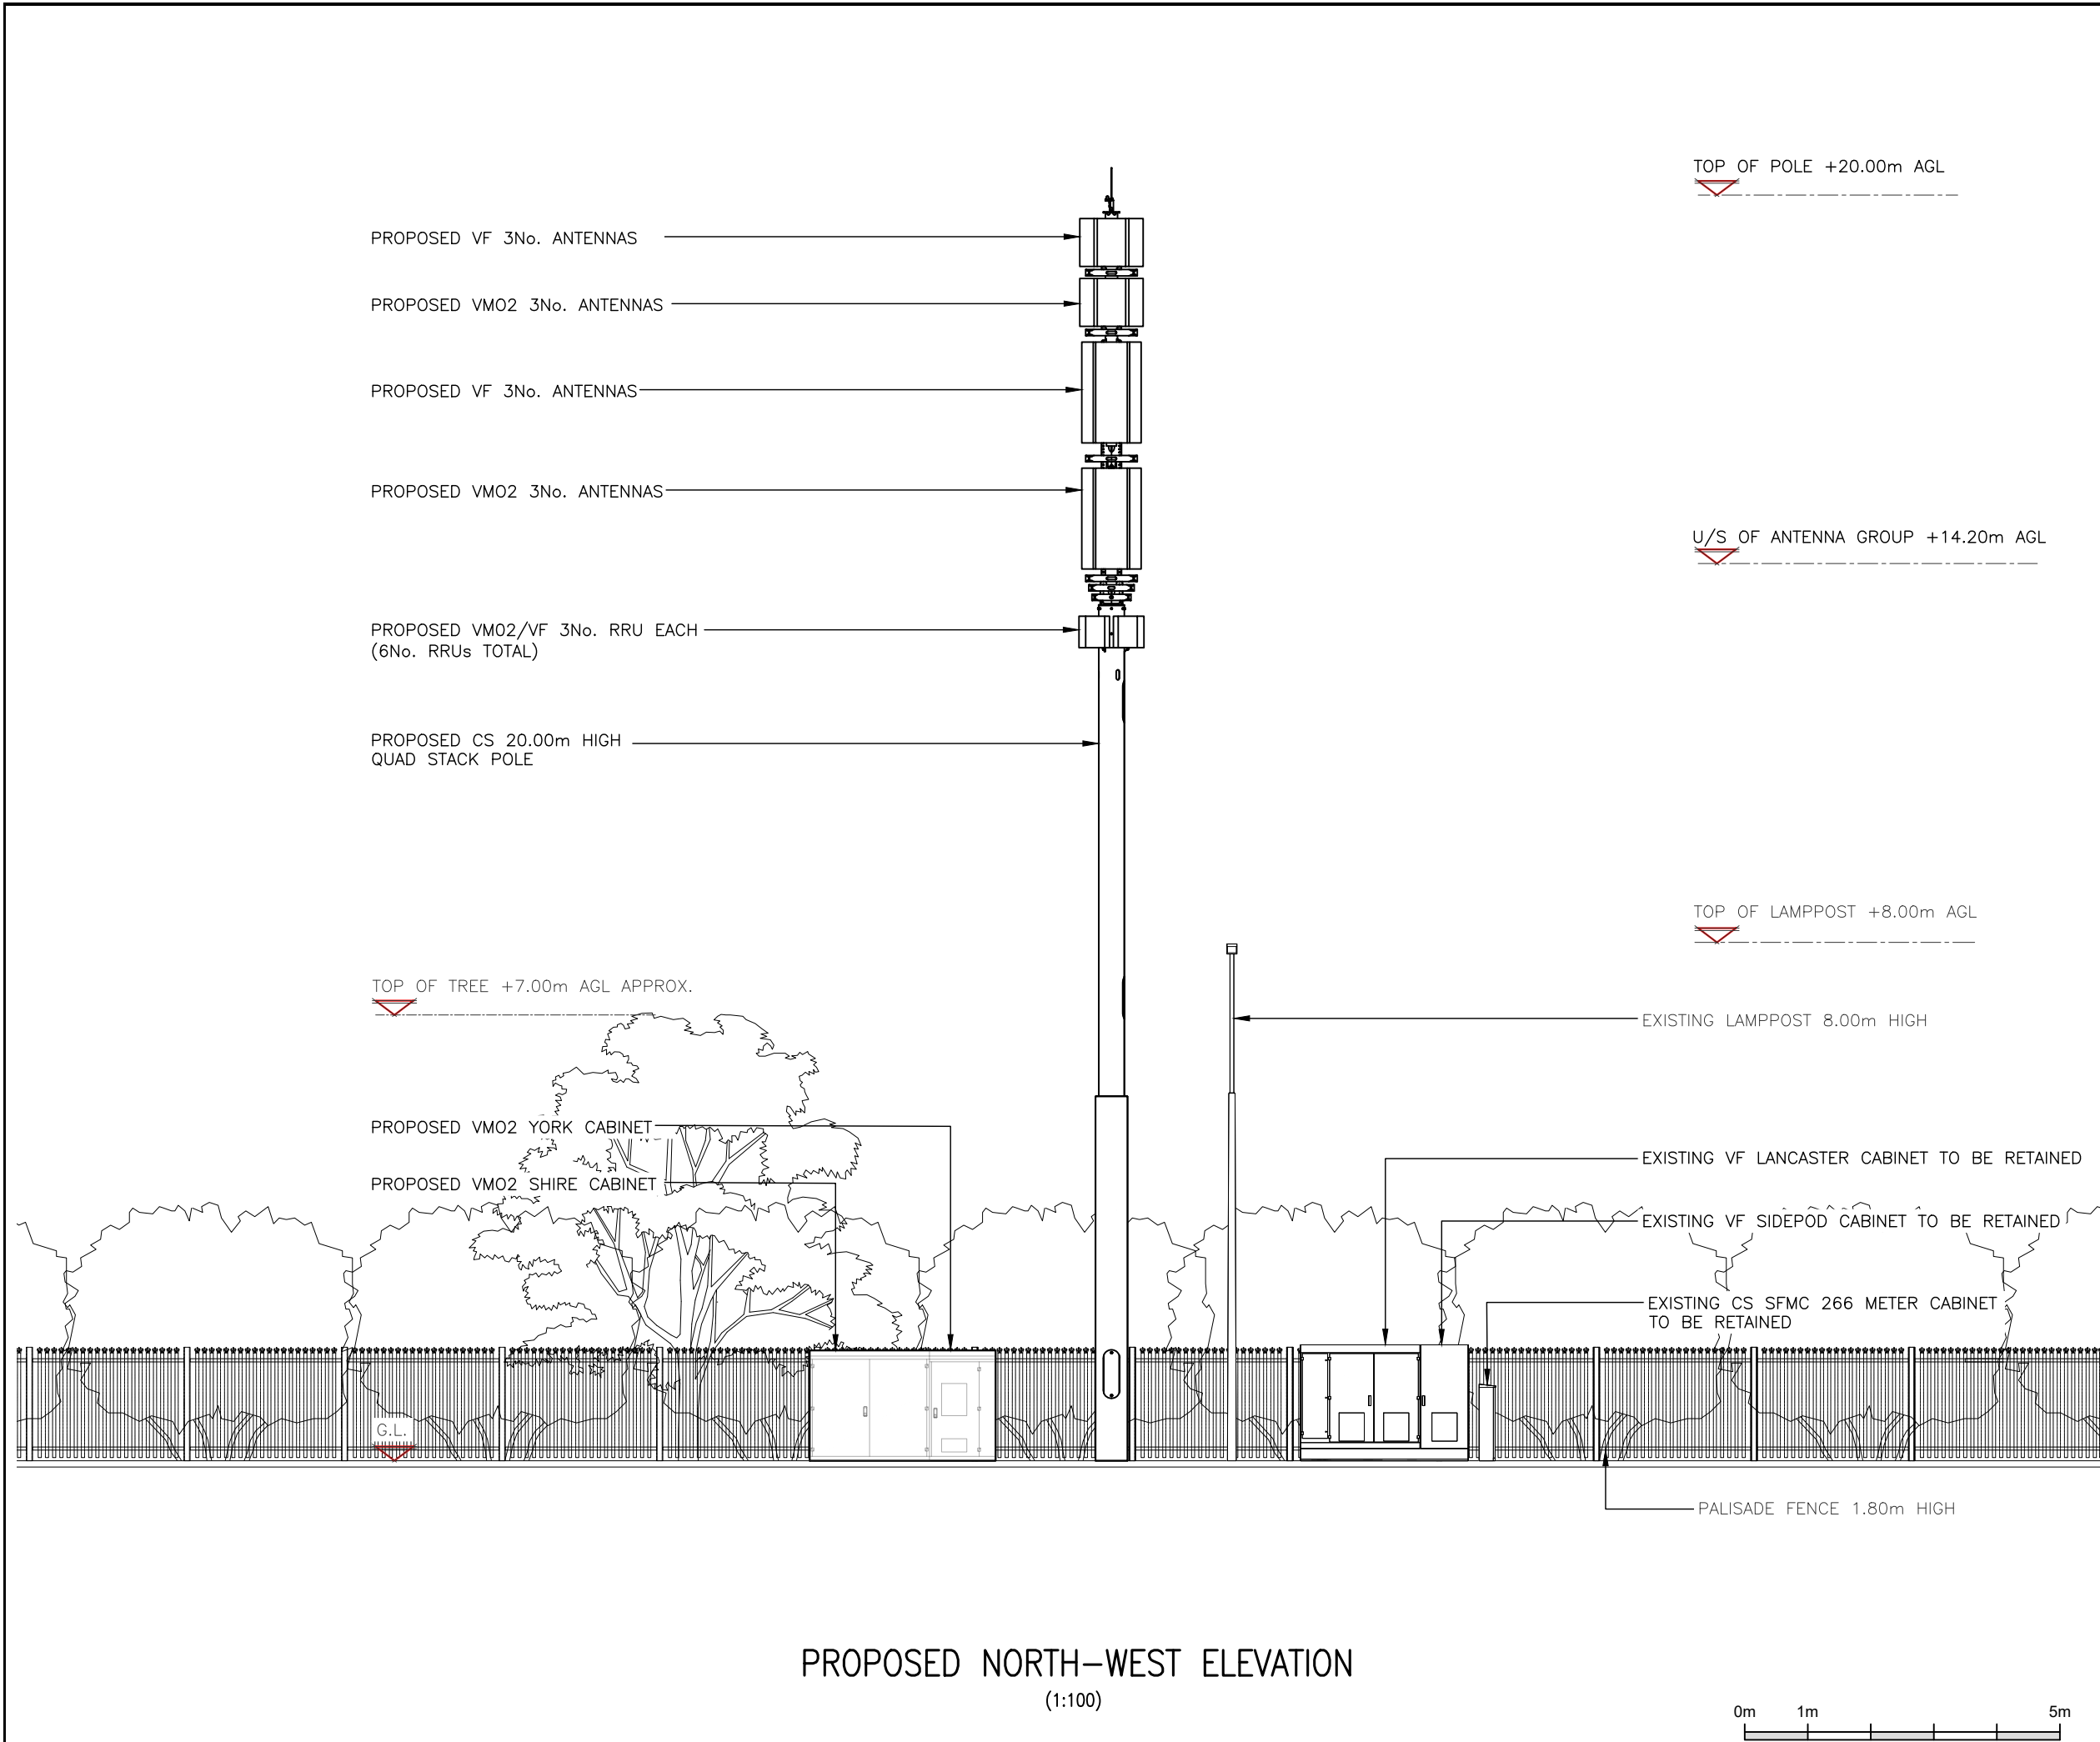

ALL DIMENSIONS ARE IN mm UNLESS NOTED OTHERWISE

N.G.R

E:564412

N: 172335

NOTES:

2B	Updated as per build comments	LI	AF	12/09/24
B	Updated as per build comments	AM	AF	15/08/24
2A	Amended to latest standards	LM	AF	25/04/24
A	Issued for Construction	KES	AF	21/03/24
REV	MODIFICATION	BY	CH	DATE



WHP Telecoms Ltd

Faraday Court
401 Faraday Street
Birchwood Park
Warrington WA3 6GA
Tel: 01925 424100 Fax: 01925 424101
e-mail: info@whptelecoms.com



Cell Name					Opt.
BROMLEY HILL SW					—
Cell ID No					
CSID	ACT	✓	VF	✓	VM02
144727	31		47133_16		72554
—	N/A	—	N/A	—	N/A
—		—		—	—

Site Address / Contact Details

WROTHAM ROAD
GRAVESEND
KENT
DA117LJ

Drawing Title:
PROPOSED ELEVATION

Purpose of issue:		CONSTRUCTION	Dwg Rev:
Drawing Number:			A
301			
Surveyed By: WHP		Original Sheet Size: A3	Pack Issue:
Drawn: KES	Date: 21/03/24	Checked: AF	Date: 21/03/24
			B