


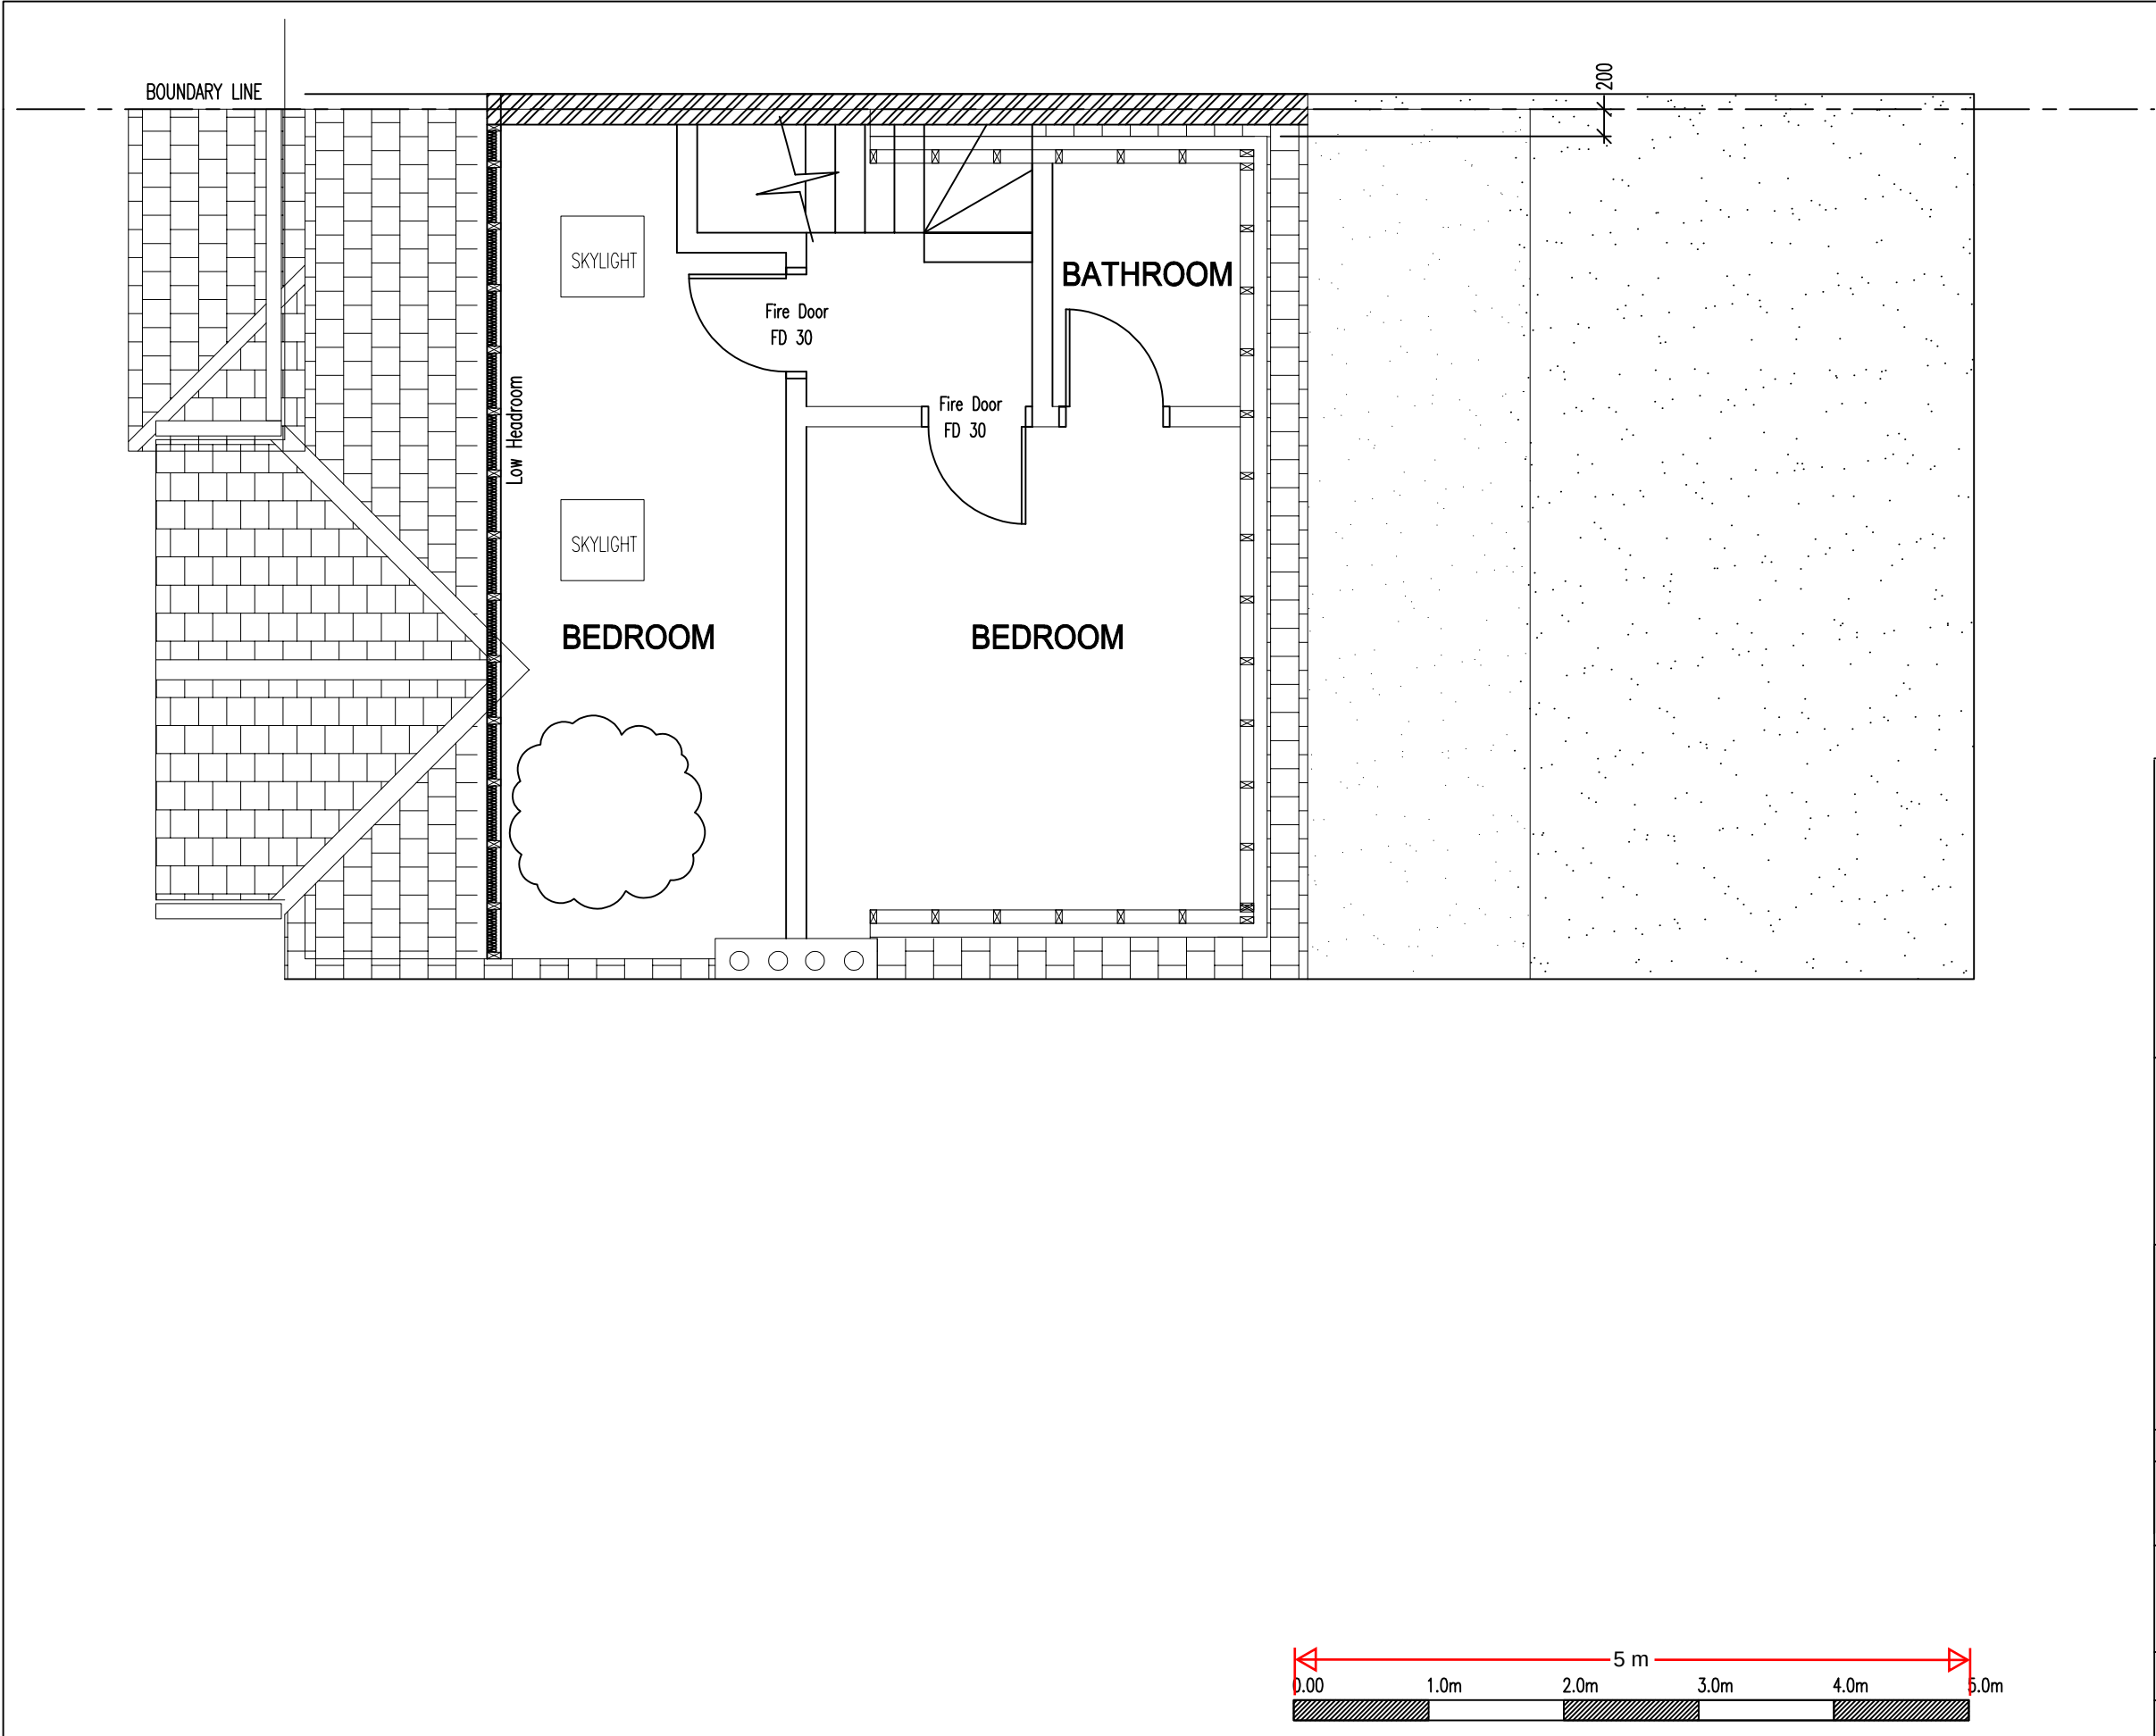

Client			
Mr Jag Thind			
59 CENTRAL AVENUE			
GRAVESEND			
KENT			
DA12 5AN			
Drawing Title			
PROPOSED SECOND FLOOR PLAN			
3rd Skylight removed	RB	Dec 24	01
	Initial	Rev	Date
Drawing No.			
2498-013			Revision
1:50@A3			01
Scale		Date	
Nov 24		Project No.	
Computer File No.		Checked By	
Raj Bhatti		Approved By	
Coordinated By		Scale	
1:50@A3		1:50@A3	

PROPOSED SECOND FLOOR PLAN