
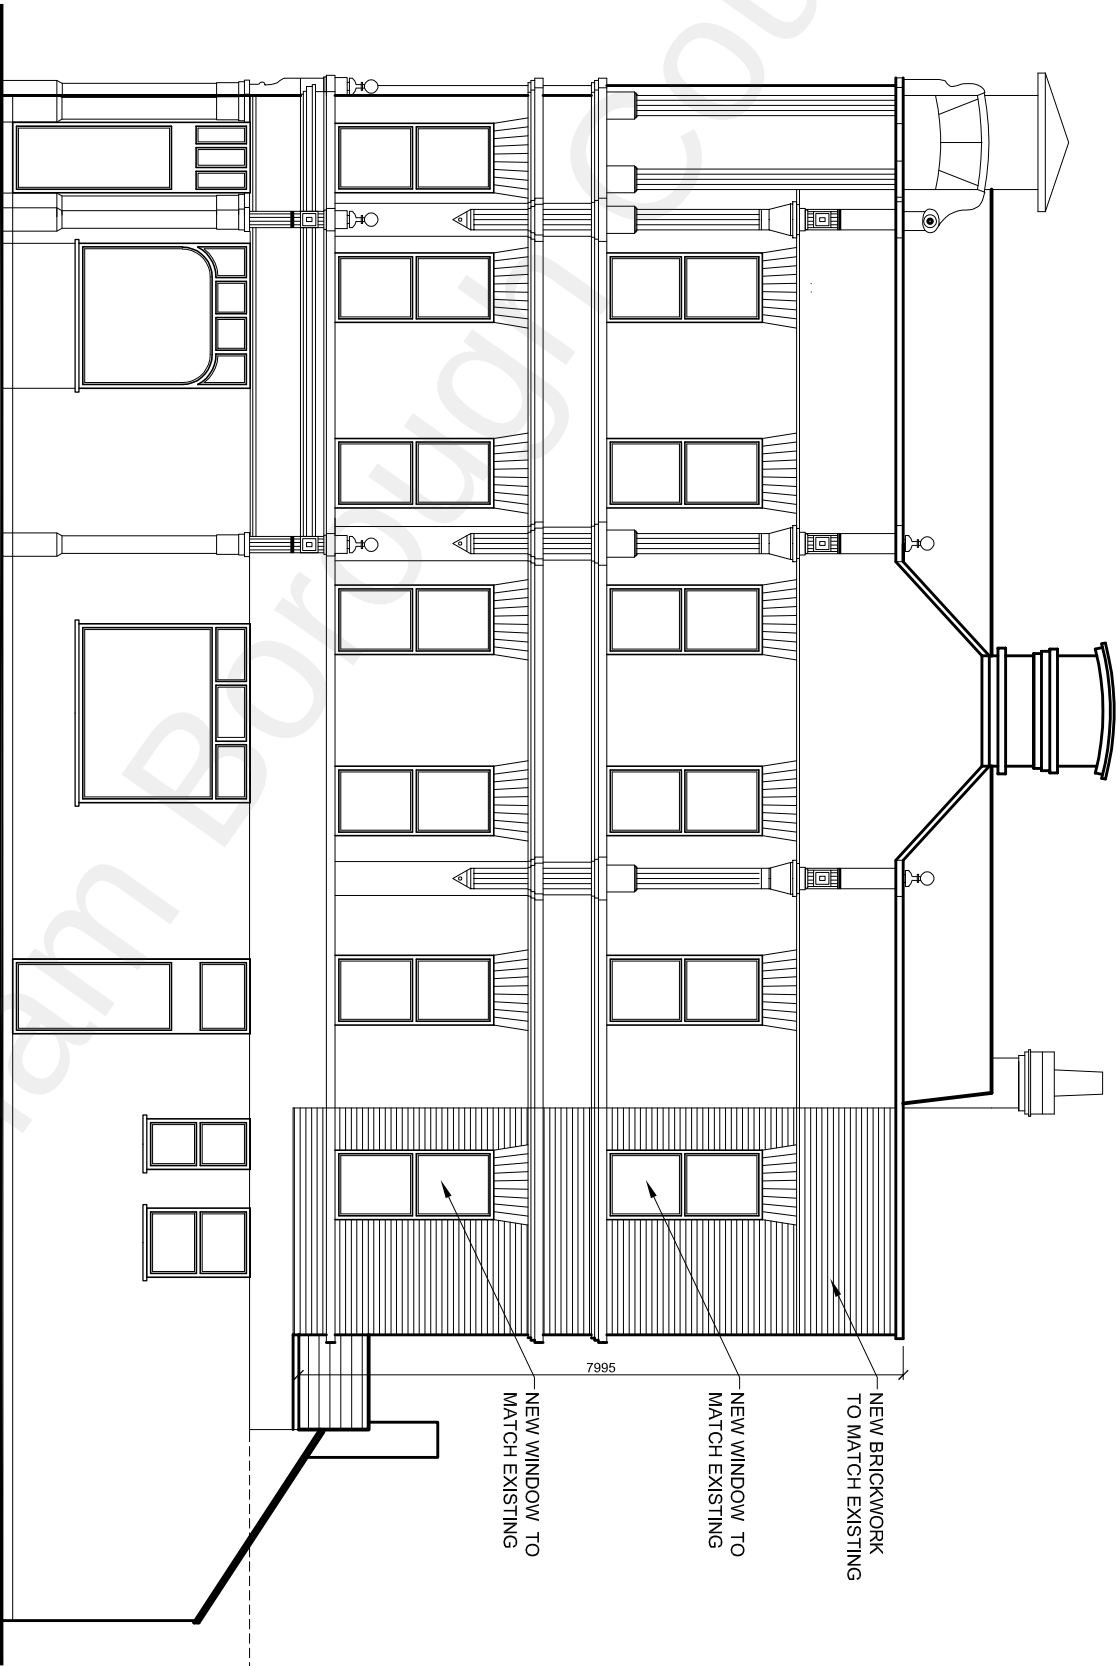


The Contractor is to check all dimensions on site and report any discrepancies to the Contract Administrator. This drawing is to be read in conjunction with all other standard documentation. Dimensions are not to be scaled from this drawing.

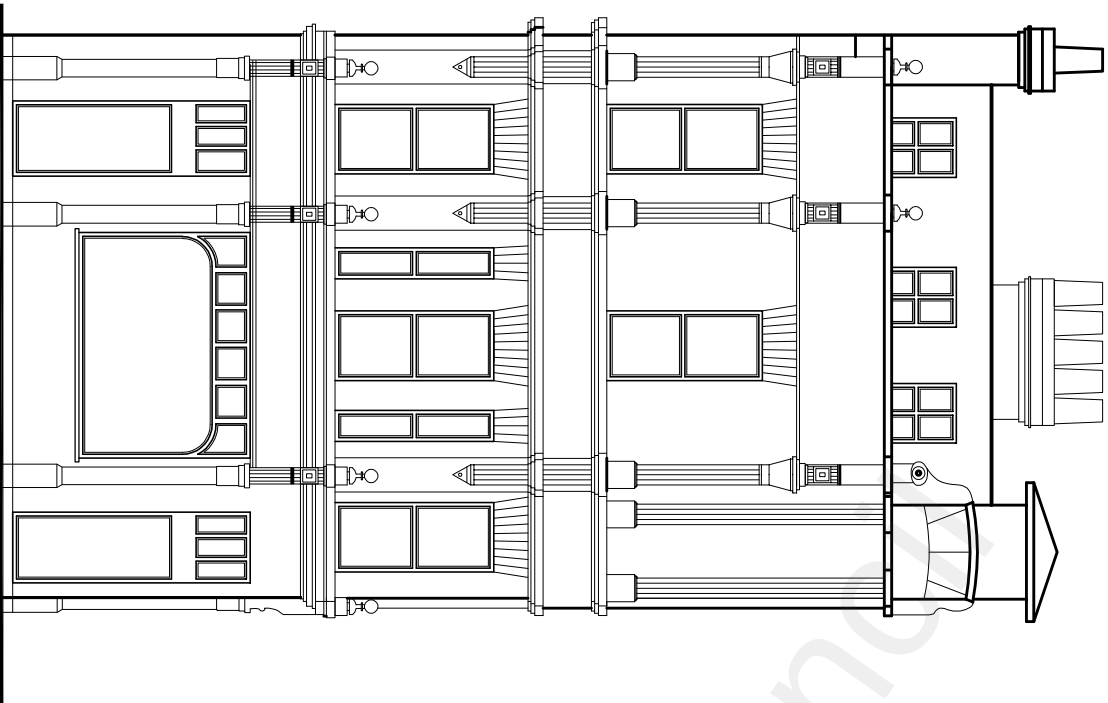

PROPOSED FRONT ELEVATION  
(No change from existing)

PROPOSED SIDE ELEVATION

**DAP**  
Design And Plan  
CONSULTANTS  
10 Wimborne Avenue  
Chislehurst BR7 6RQ  
020 3004 9238  
07931 931 035  
s.nappal@dapconsultants.co.uk  
www.dapconsultants.co.uk

project : 27 The Terrace  
Gravesend

drawing title :

Proposed Elevations

|                  |                 |                  |
|------------------|-----------------|------------------|
| drawn: SN        | chkd : SS       | date: 16.05.2021 |
| status: Planning | scale: 1:100@A3 |                  |
| proj no : 1716   | drg no: 06      | rev no:          |