







Proposed West Elevation (Scale 1:100)

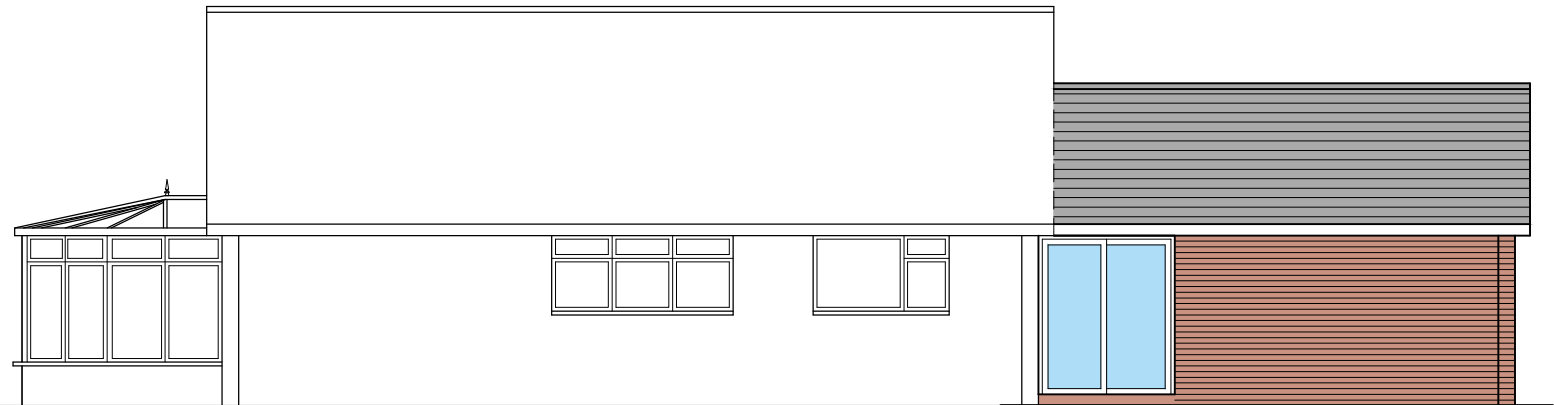


Proposed North Elevation (Scale 1:100)

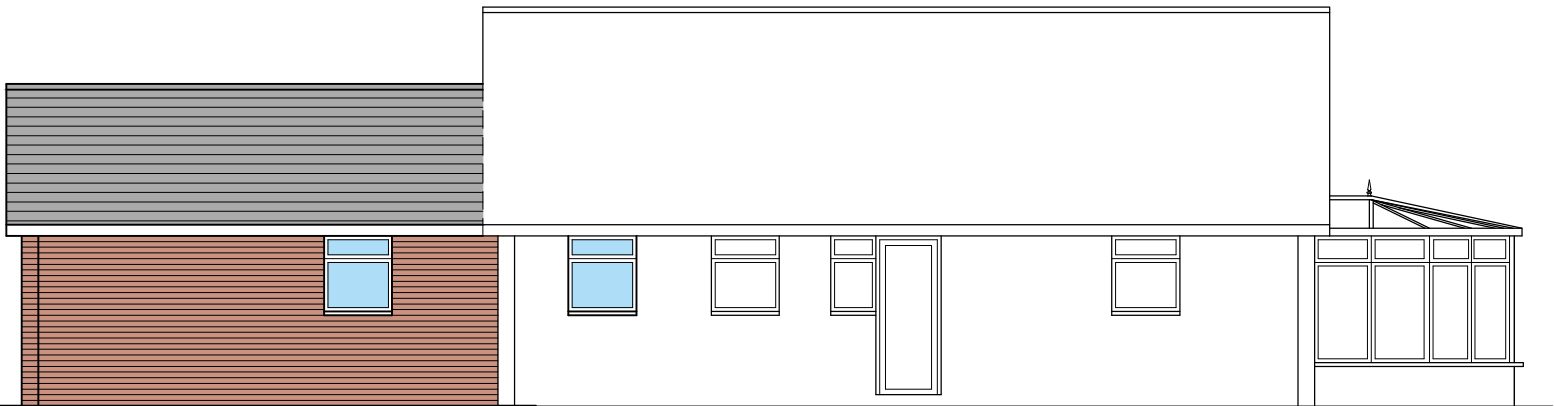


Proposed South Elevation (Scale 1:100)

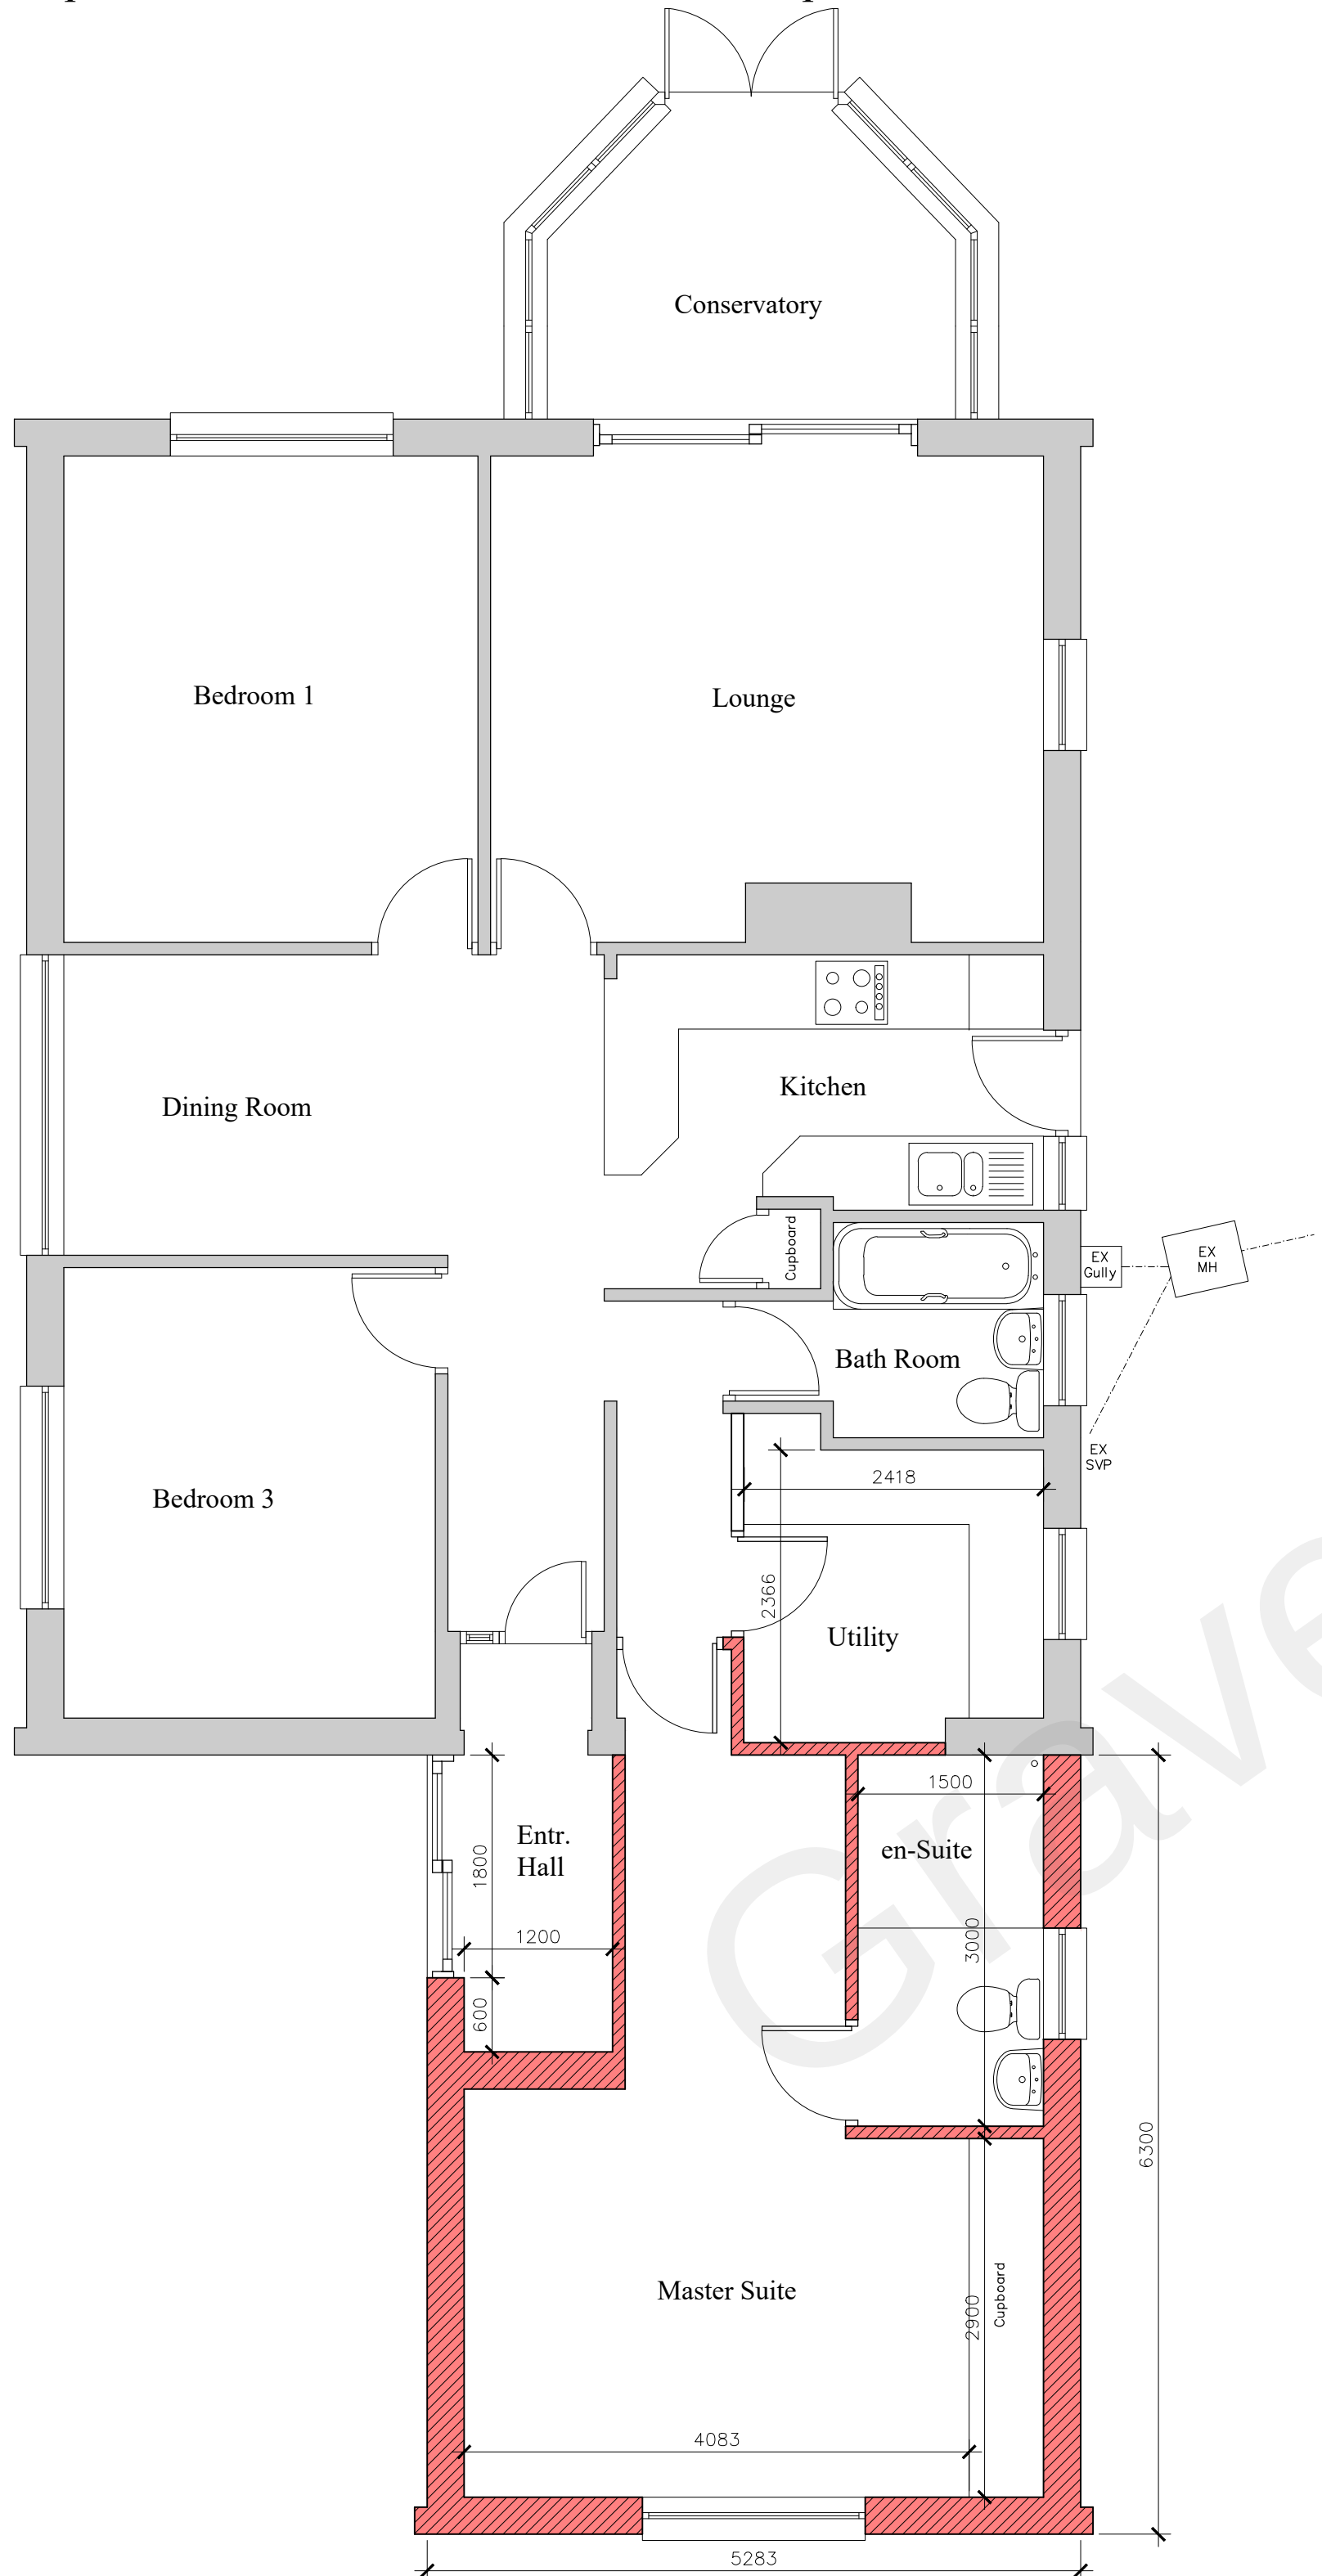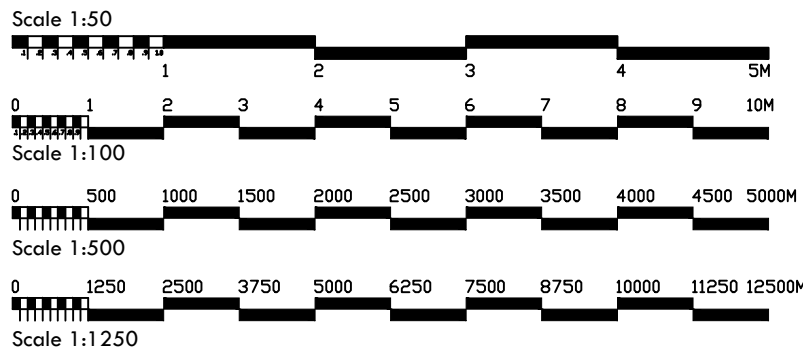


Proposed Ground Floor Plan (Scale 1:50)

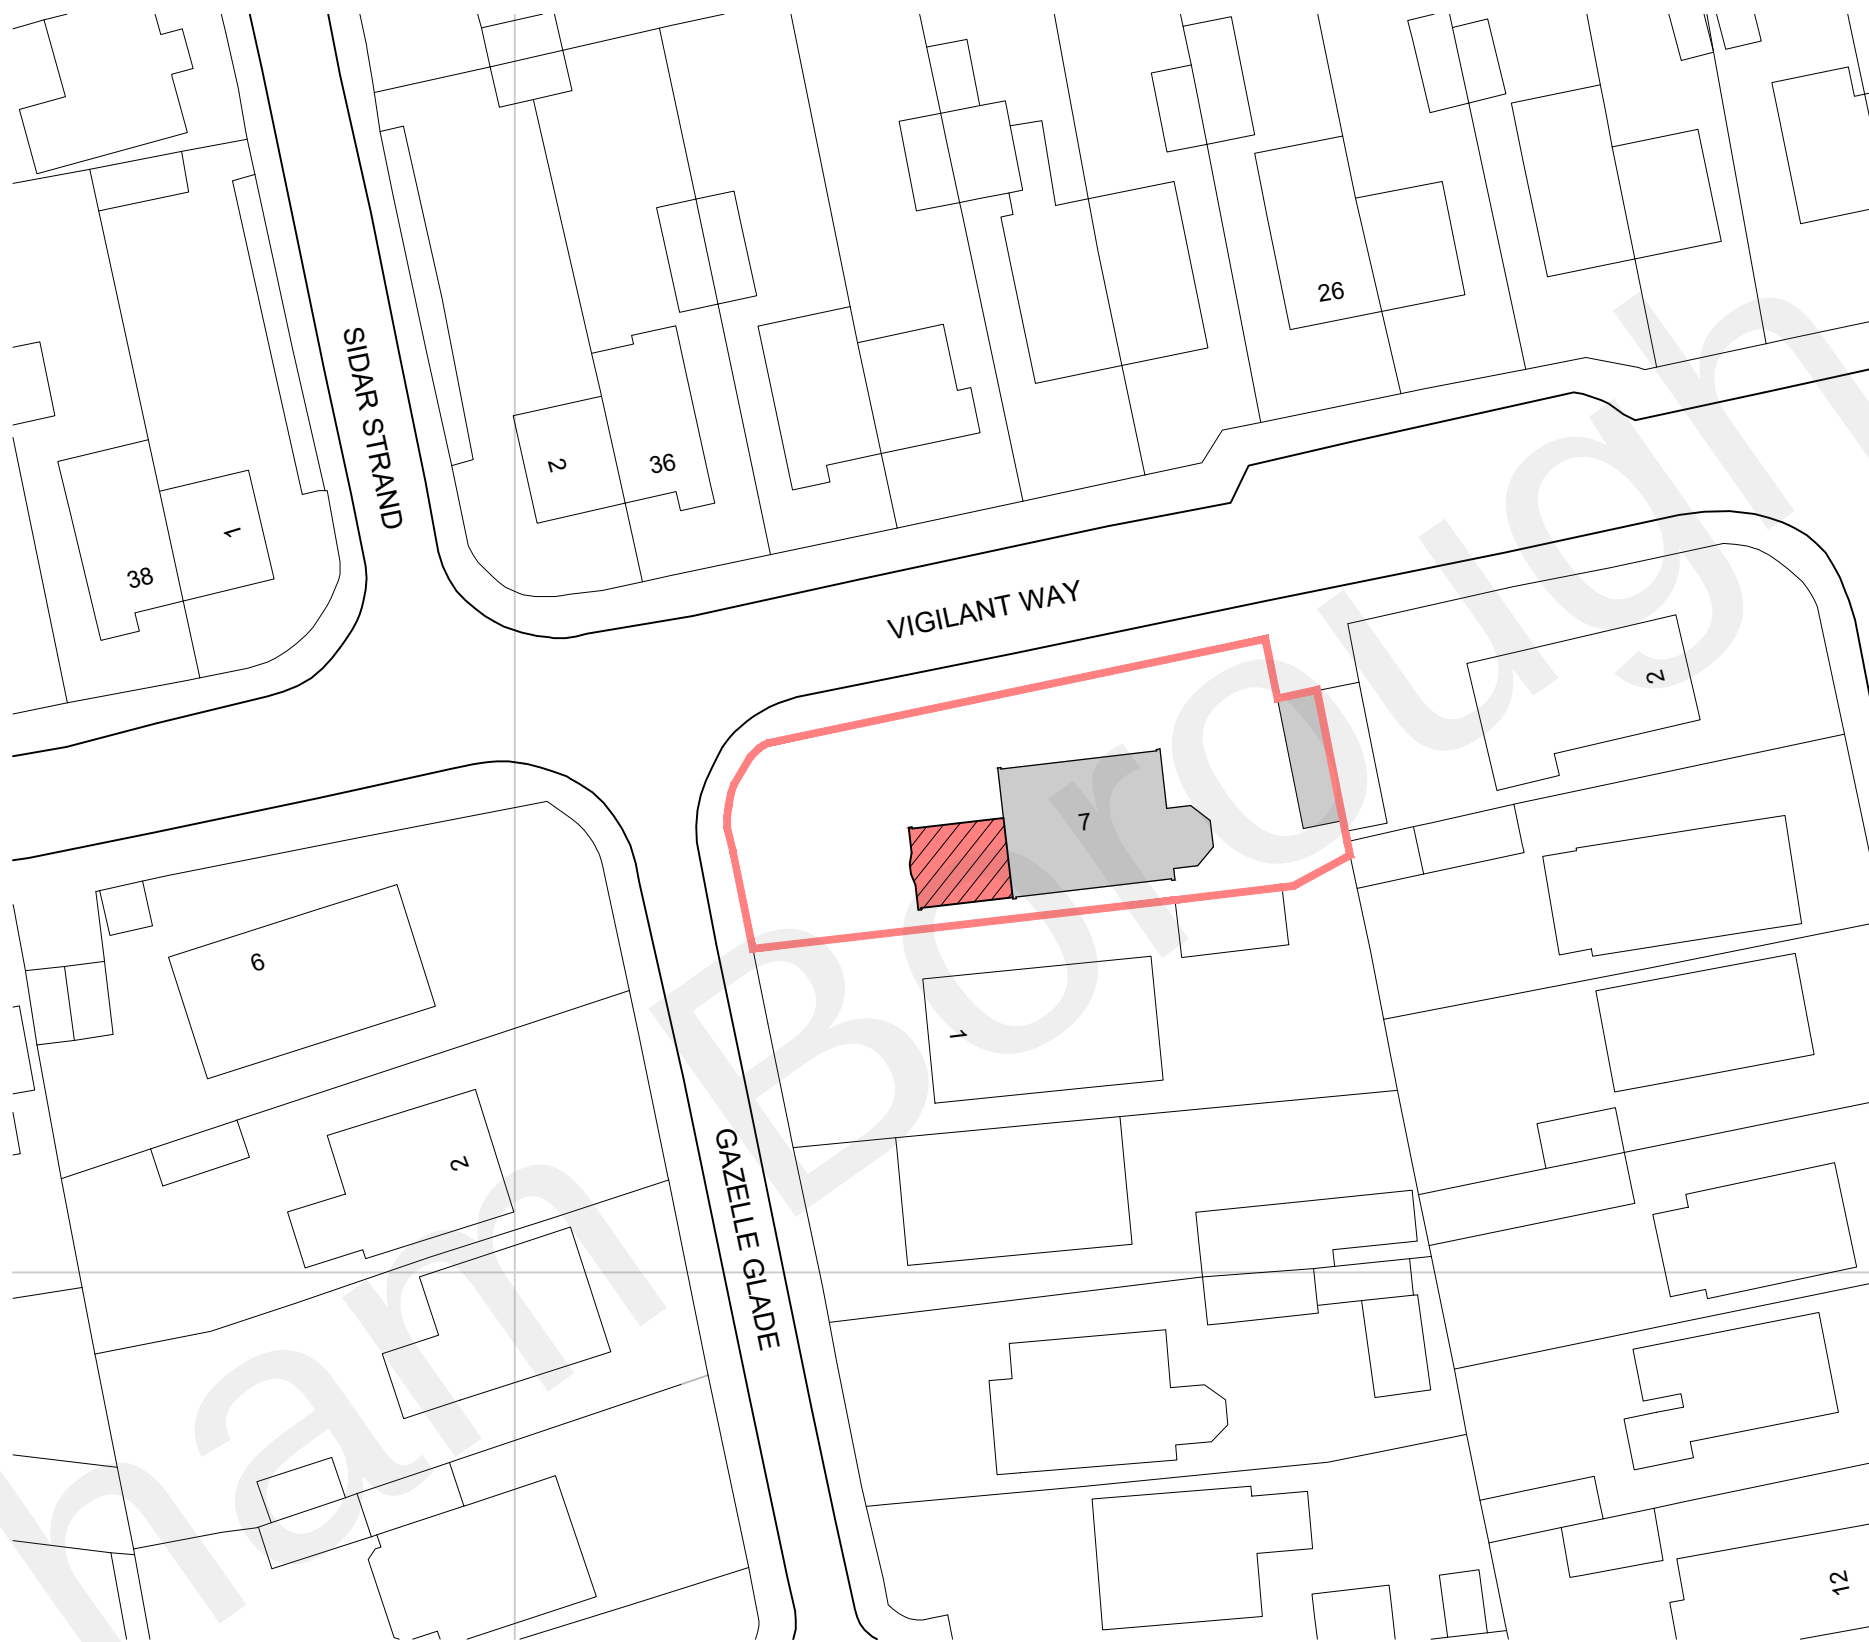

Site Plan (Scale 1:500)

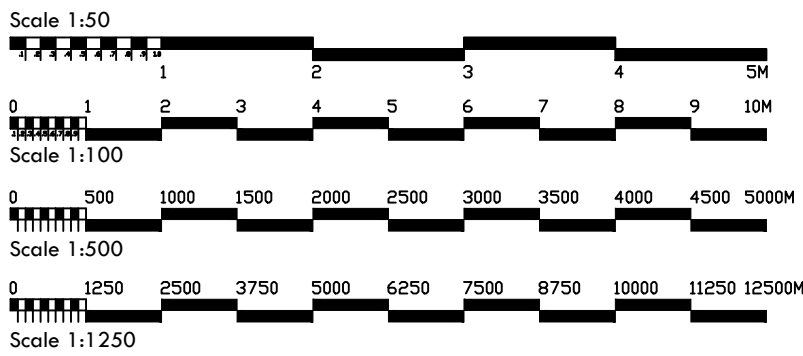


- Planning Notes**
- Roof: Tiled pitched roof with tiles and pitch to match existing roof.
- RWG: Black Upvc to match existing.
- Walls: Ground floor face brick work to match existing.
- Windows: White UPVC double glazed to match existing.
- Doors: White UPVC double glazed to match existing.

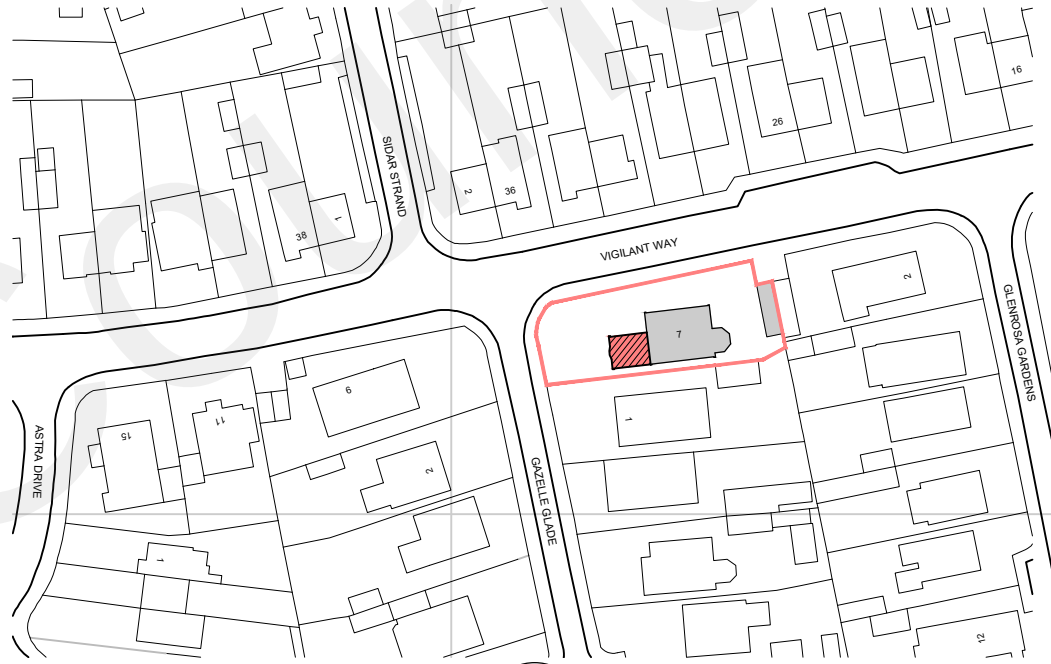


Locality Plan (Scale 1:1250)




Existing West Elevation (Scale 1:100)

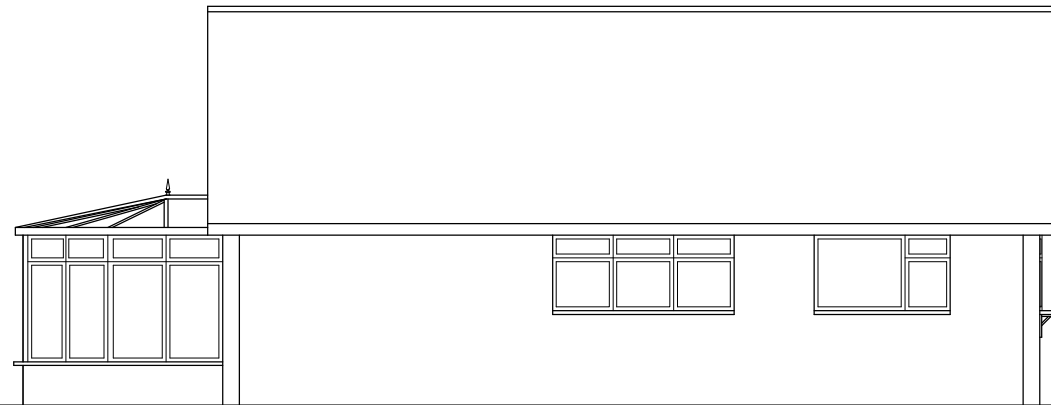

Existing North Elevation (Scale 1:100)

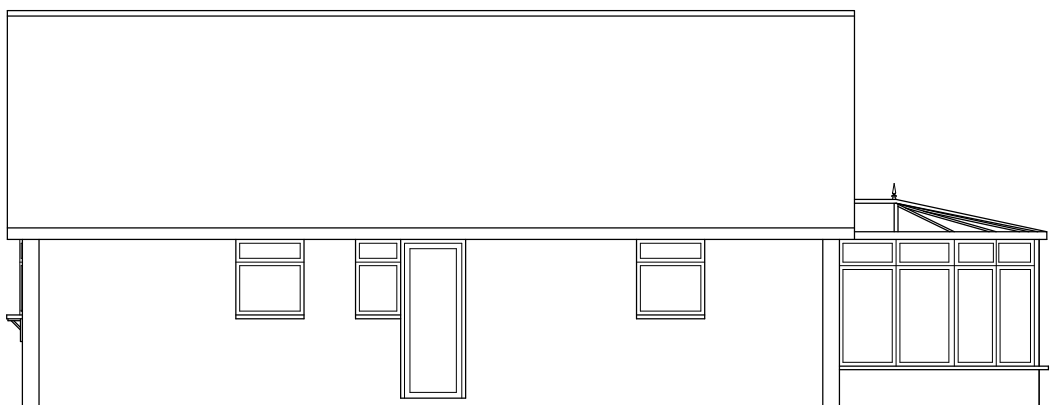

Existing South Elevation (Scale 1:100)

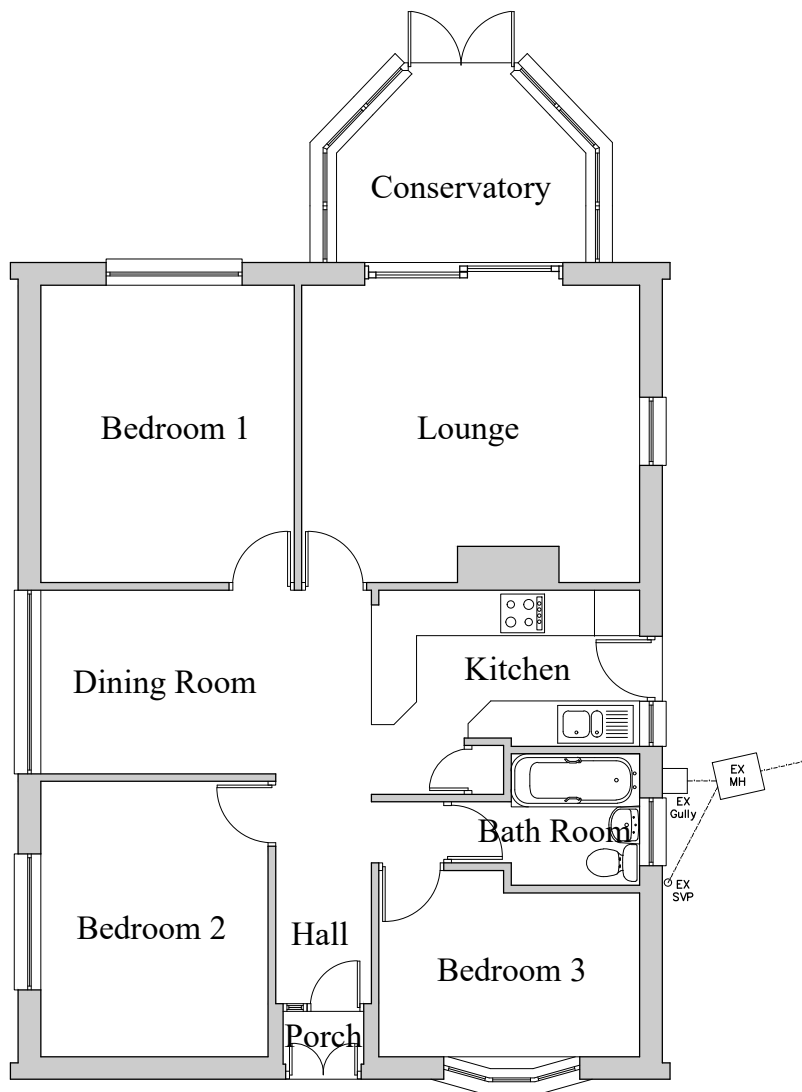

Existing Ground Floor Plan (Scale 1:100)

General Notes:

Do not scale from these drawings. The Contractor is responsible for checking all dimensions on site prior to commencement of the works with any errors being reported to L H Hall Design as soon as possible.

Any construction work carried out prior to receiving all necessary approvals is entirely at the householders / clients risk.

All building work to be carried out to the satisfaction of the local Authority Building Control Officer and in accordance with the current Building Regulations and as such additional unforeseen building works may be required on site.

The Contractor shall inspect all adjoining properties which may be affected by the works prior to commencement of works and record and report with the owner any defects.

The Contractor shall be entirely responsible for the security, strength and stability of the building during the course of the works.

Drawings produced for the purpose of obtaining Building Regulations approvals only and do not constitute full working drawings.

All drawings are the copyright of L H Hall Design.This drawing may not be copied by any third parties without prior permission.

Rev	Description	Date	By
A	Amended proposed roof height.	31/05/22	LHH

L.H.Hall Design

ARCHITECTURAL DESIGN AND PROJECT MANAGEMENT CONSULTANT

77 Mulfield New Ash Green DA3 8HN

Phone/Fax: 01474 872179 Mobile: 0774 240 9584

e-mail: lhhalldesign@sky.com

www.plans2build.co.uk

Principal: L.H.Hall mohid masid masim

Owner: Mr. K & Mrs A. Pilkington

Project: Proposed Single Storey Front Extension

Title: Proposed and Existing Plans and Elevations Site and Locality Plans

Address: 7 Vigilant Way River View Gravesend DA12 4PS

Scales As Indicated	Sheet Size A1	Drawn By L. H. Hall	Rev: A
Date 08/03/2022	Drg No: PL-1707-A		