




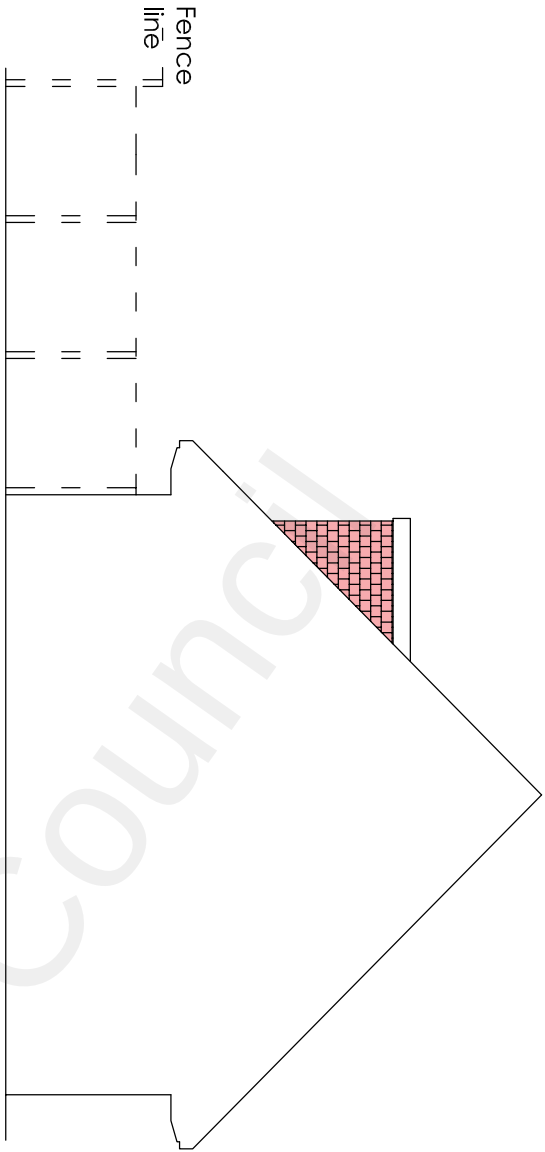


EXISTING SIDE ELEVATION

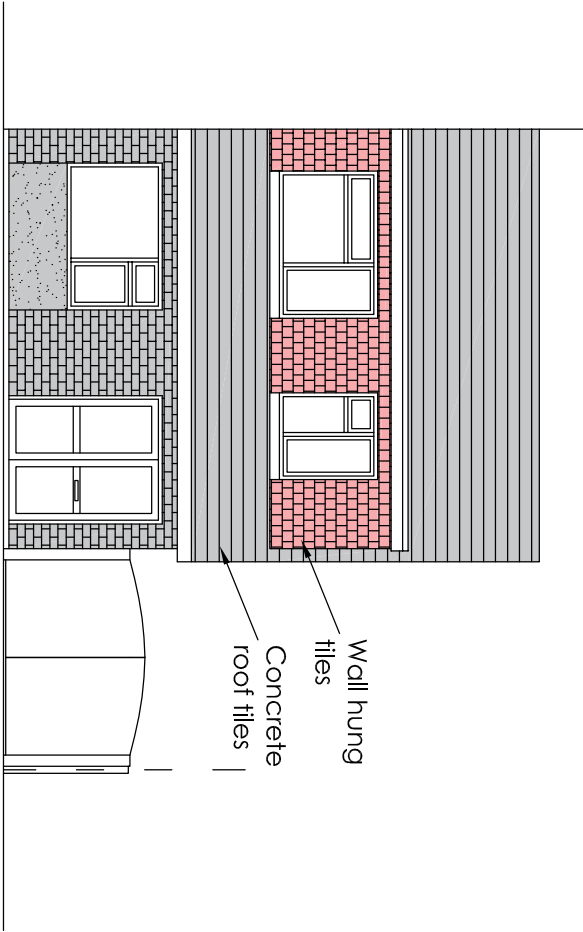


EXISTING FRONT ELEVATION

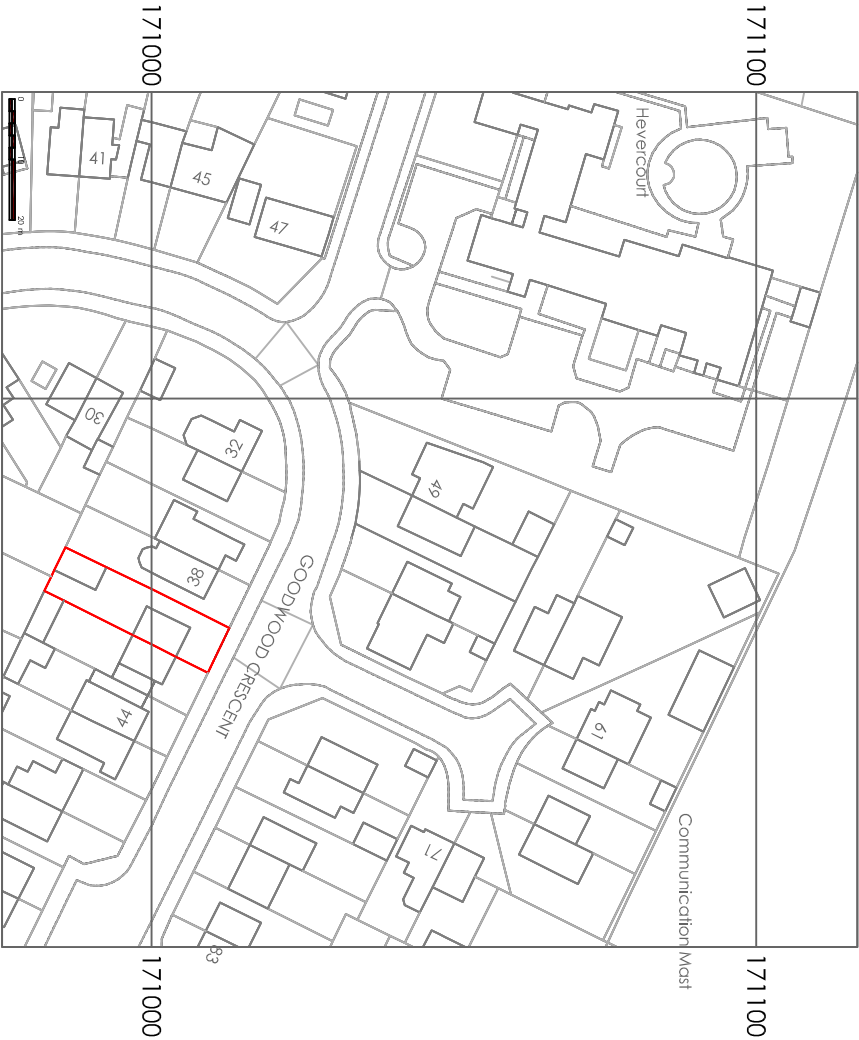

SITE MAP Scale 1 : 1250

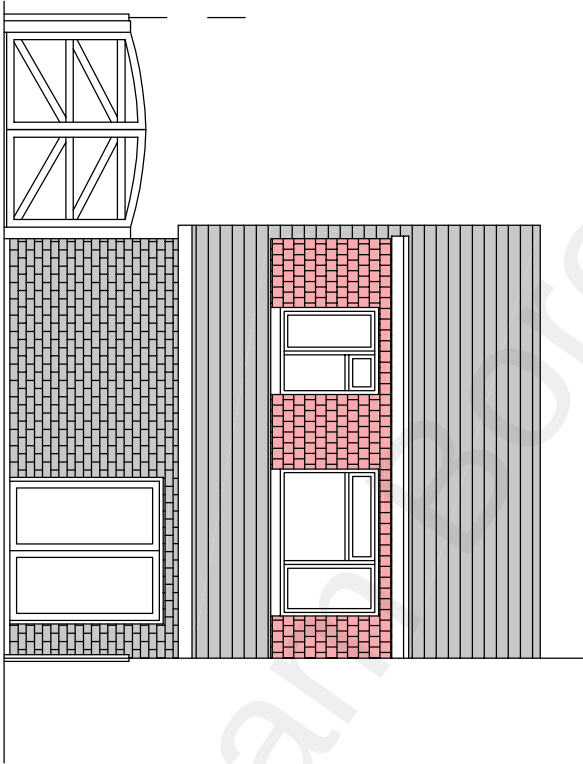

EXISTING REAR ELEVATION

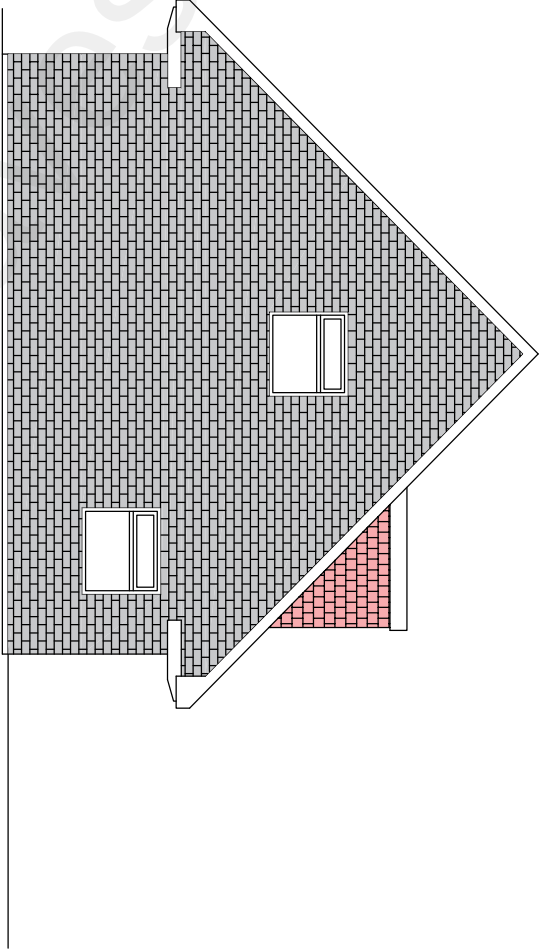

EXISTING SIDE ELEVATION



Project		Mr Sanjeet Parmar 40 Goodwood Crescent Gravesend Kent DA12 5EL		Single Storey Rear Extension	
Drawing Title		Site Map and Existing Elevations		Rev	
				Description	
				Date	
		H Channa		Drawn HC	
		Picaroons Maidstone Road Platt Kent TN15 8LB		Date May 2022	
		Tel: 07828277909 E-mail: hbechanna@tiscali.co.uk		Scale 1:1250 1:100	
				Drawing No. 40GC/A3/O1	