


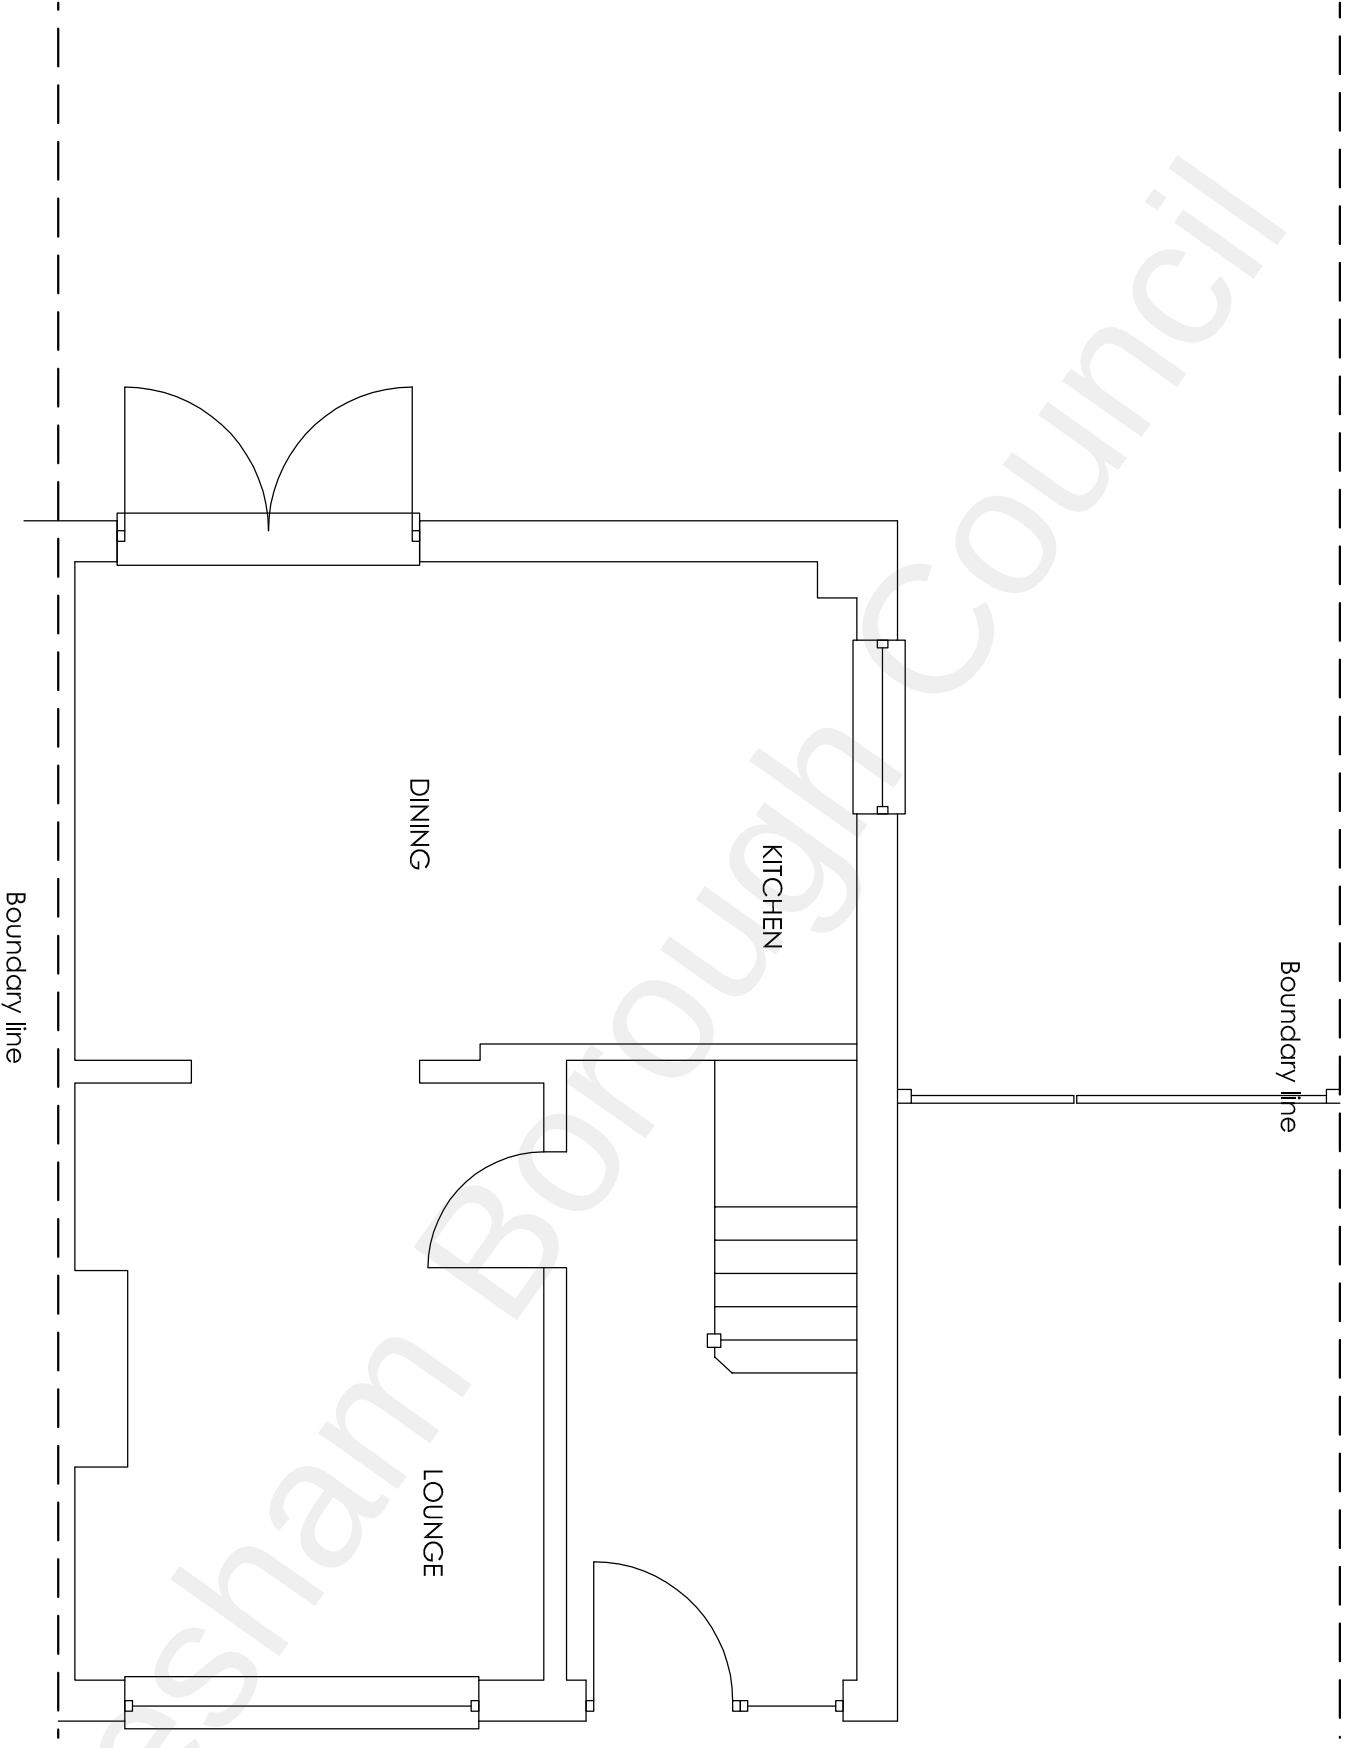

Project		Mr Sangeet Parmar 40 Goodwood Crescent Gravesend Kent DA12 5EL Single Storey Rear Extension						H Channa Picaroons Maidstone Road Platt Kent TN15 8LB Tel: 07828277909 E-mail: hbchanna@tiscali.co.uk							
Drawing Title		Rev		Description		Date		Drawn		Date		Scale		Drawing No.	
Existing Ground Floor Plan								HC		May 2022		1:50		40GC/A3/02	