


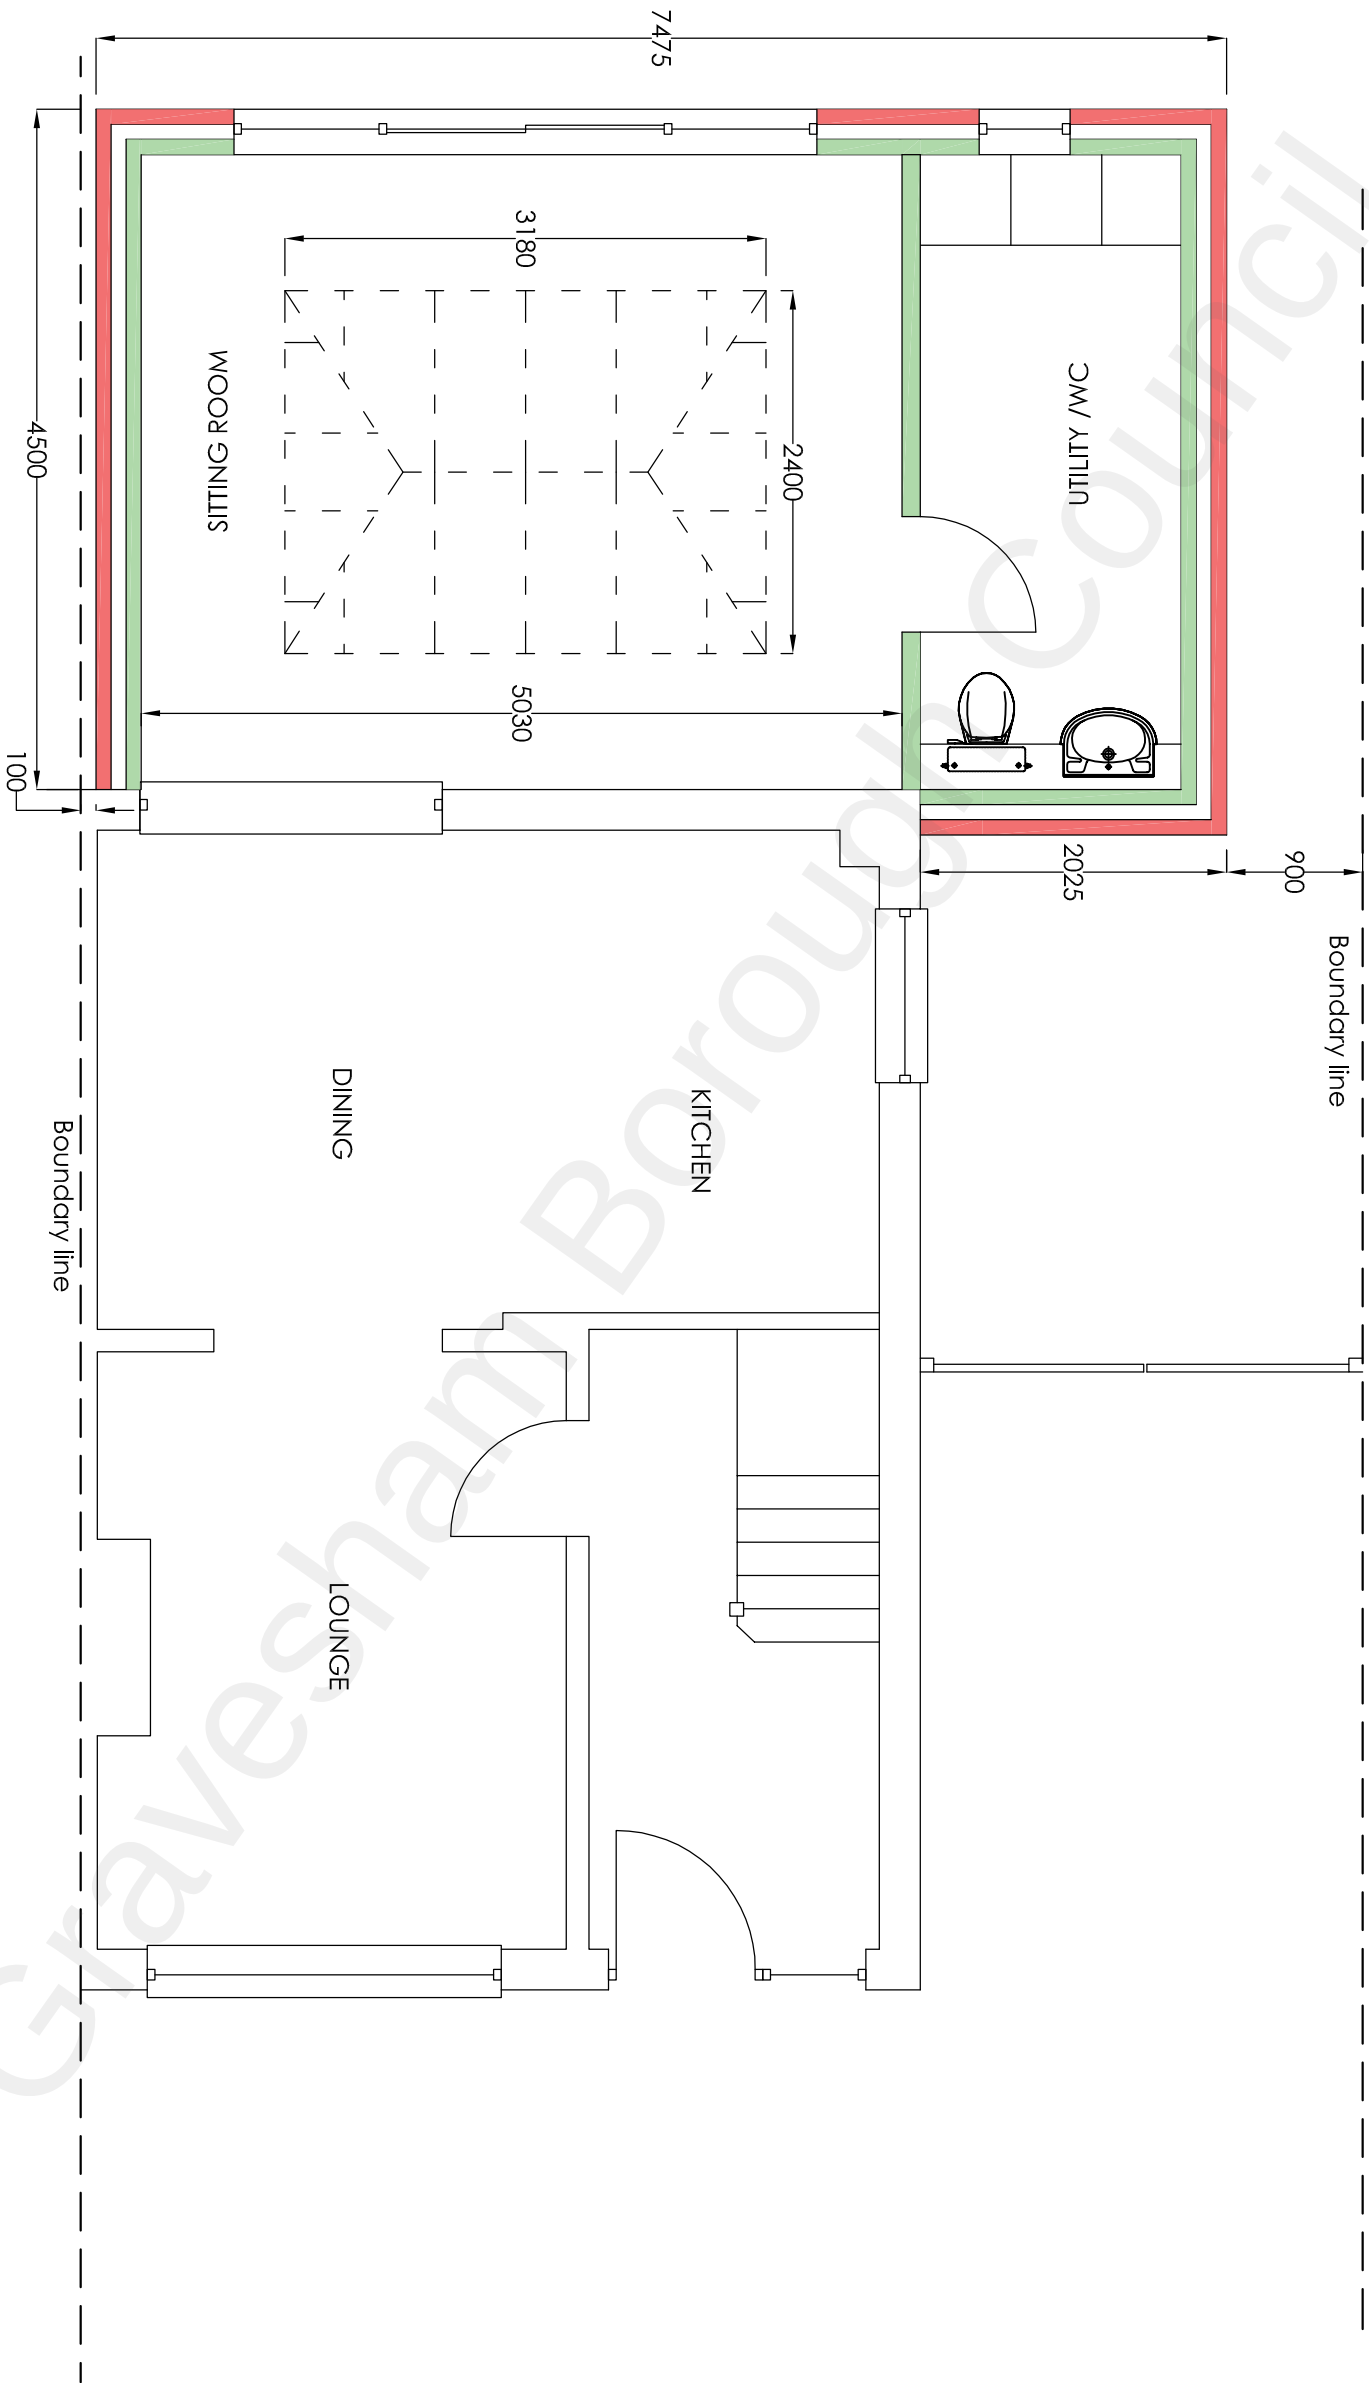

Project		Mr Sanjeet Parmar 40 Goodwood Crescent Gravesend Kent DA12 5EL		Single Storey Rear Extension	
Drawing Title		Proposed Ground Floor Plan		H Channa Picaroons Maidstone Road Platt Kent TN15 8LB Tel: 07828277909 E-mail: hbechanna@tiscali.co.uk	
Rev		Description		Date	
Drawn		Date		Scale	
HC		May 2022		1:50	
				Drawing No.	
				40GC/A3/03	