
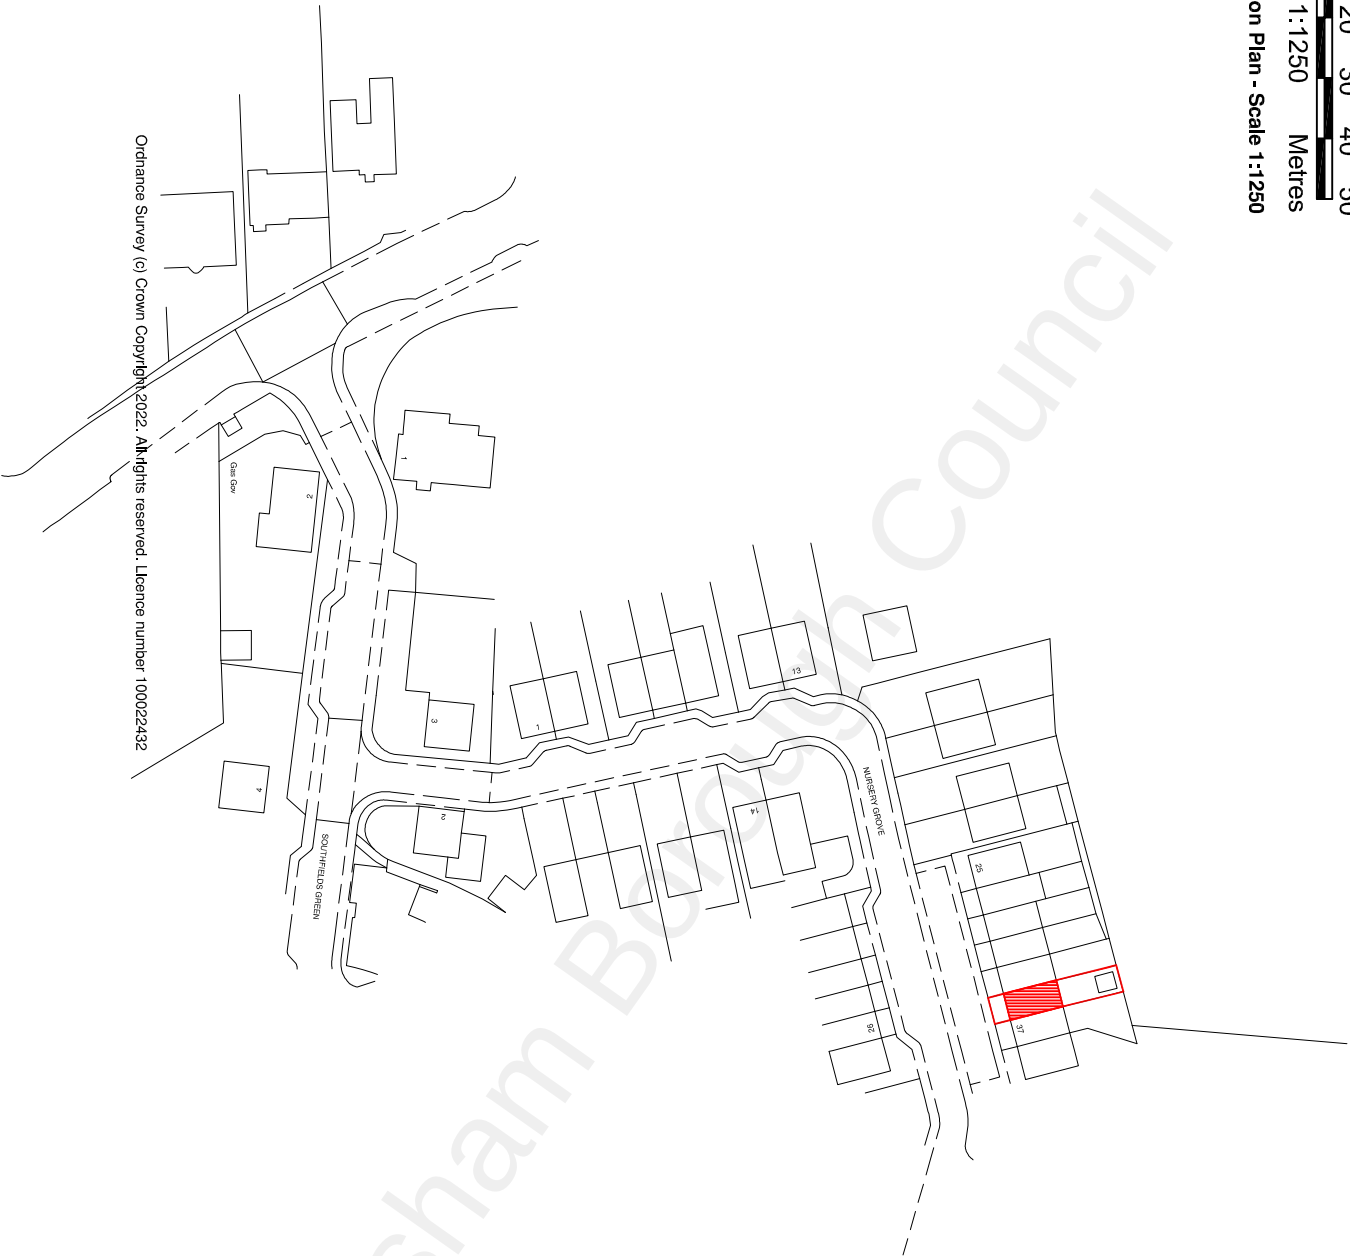
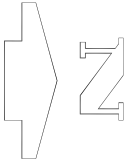


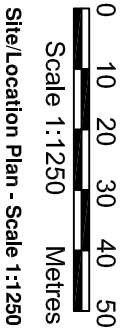

Ordnance Survey (c) Crown Copyright 2022. All rights reserved. Licence number 100022432

Original Drawing Size A4

Revision

Checked/Dated

LAWFUL DEV CERT.



Essan-K Planning Ltd

Planning & Design Consultants

8 St Heliers Close, Maidstone, Kent, ME16 8QZ

Tel: 01622 727237 Email: info@ekplanning.co.uk

Web: www.ekplanning.co.uk

Project Title:

Mr Lee Allford,
35 Nursery Grove,
Gravesend, Kent, DA11 7BB

Drawing:

Loft Conversion
Site Plan
Existing

Date: 18.05.22	Drawing Number:
Scale: 1:1250 @ A4	
Drawn: GJO	1365-08
Checked: SDW	Revision:

This drawing is the copyright of Essan-K Planning Ltd and must not be reproduced or used without permission. Figured dimensions to be taken in preference to scaled dimensions and site dimensions must be checked before work is commenced. Copyright reserved.