
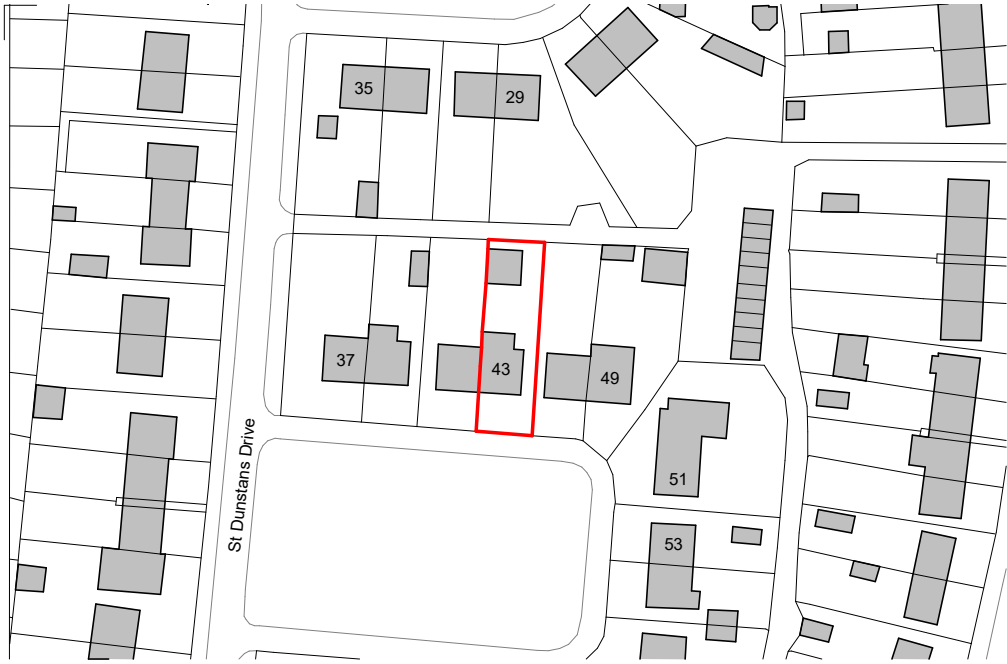
 


SITE LOCATION PLAN
SCALE: 1 : 1250

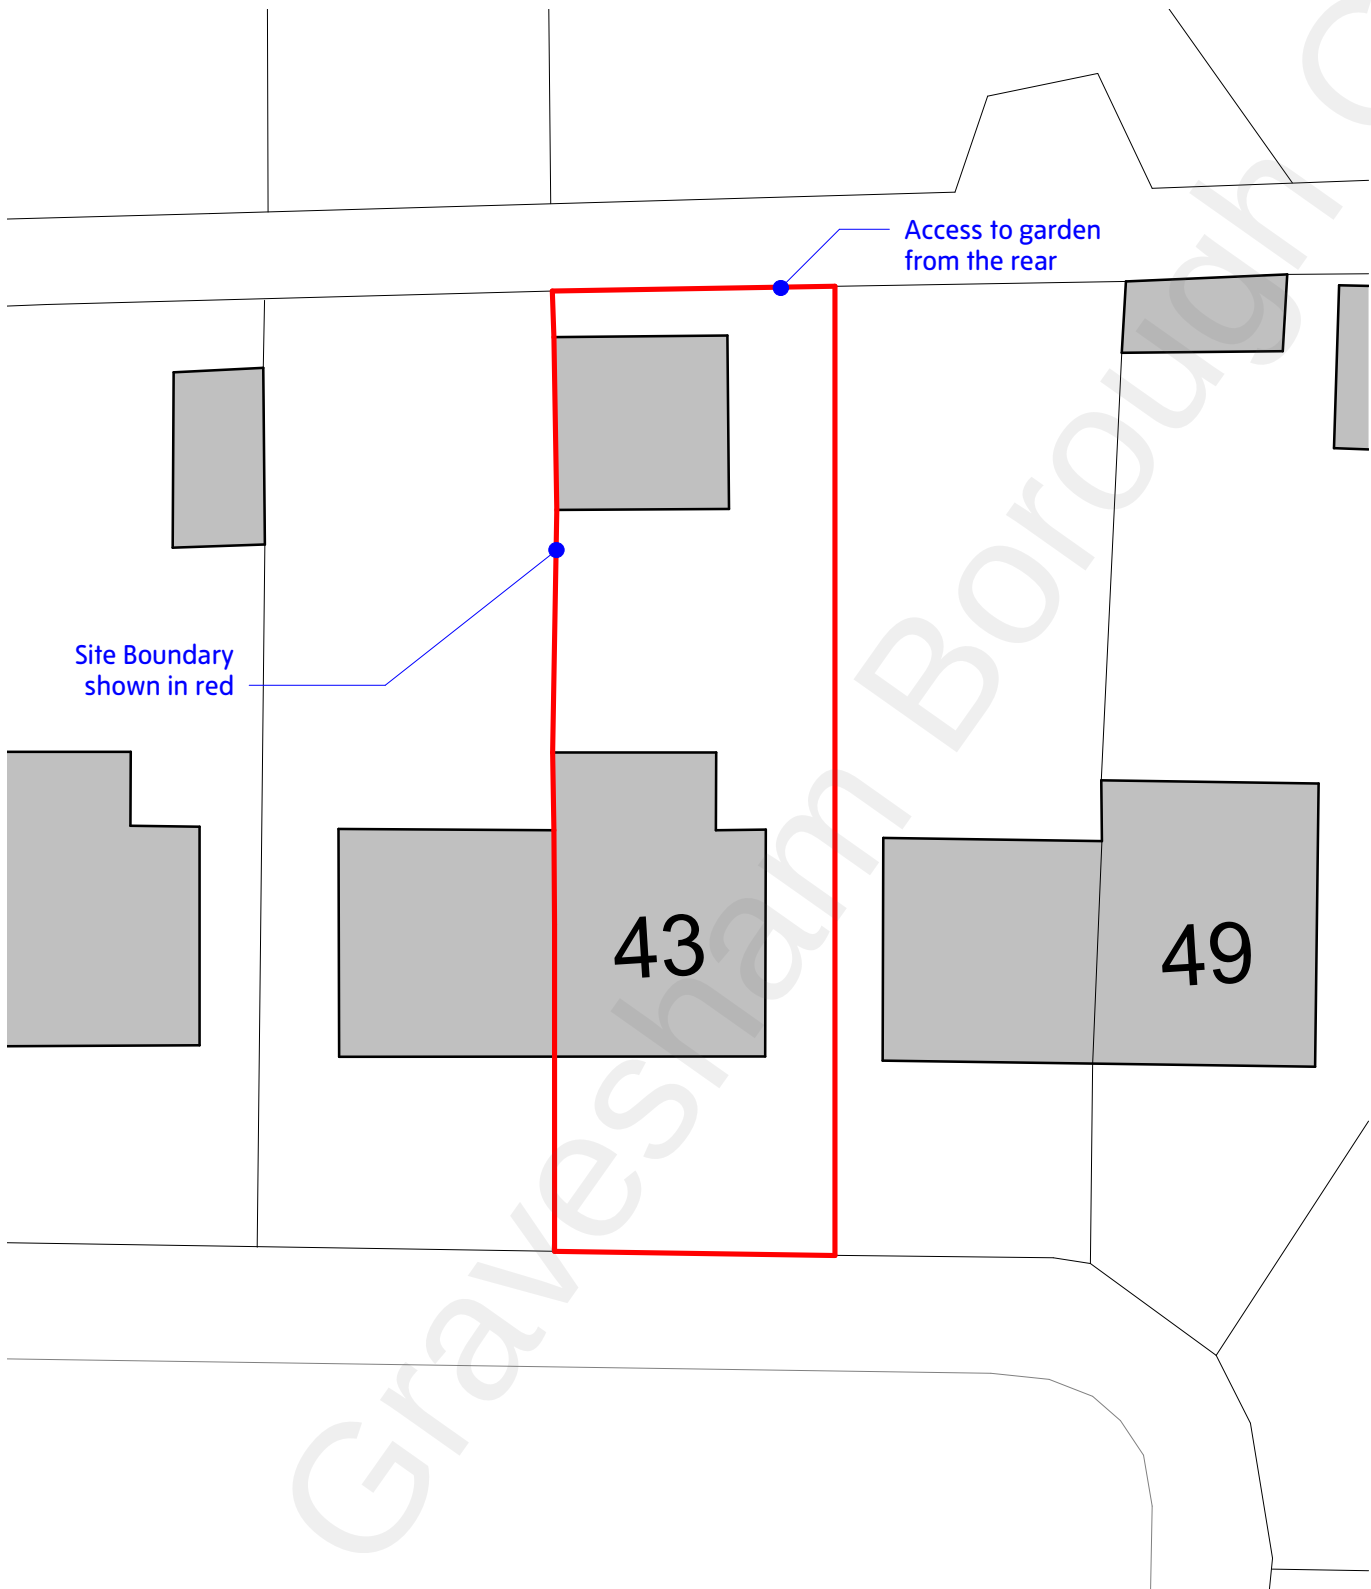


EXISTING SITE PLAN
SCALE: 1 : 250

- Notes:**
- 1. Do not scale, use figured dimensions only.
 - 2. Contractor / fabricator to check dimensions on site prior to any off site manufacturing.
 - 3. Dimensions are in millimetres unless stated otherwise.
 - 4. Report all discrepancies, conflicts or errors to architect prior to proceeding.
 - 5. Refer to structural engineers design for all load bearing elements, bracing, movement joints and below ground drainage.
 - 6. Refer to mechanical and electrical engineers design for all building services.
 - 7. All works to comply with relevant British Standards and Building Regulations.
 - 8. This drawing and design is the property of Sean Payne Arch & Design Limited and is issued under license to the named recipient only. All copyright law protecting design, artistic & literary work contained within this drawing remains.

- How to read this drawing:**
- 1. Demolitions shown in red
 - 2. Grey fill represent existing buildings, hatched fill represents proposed buildings



Project: 43 St Dunstan's Dr, Gravesend DA12 4BH		
Client: Mr & Mrs Chuku	No: 058-P- 001	Rev:
Title: Site Location and Existing Site Plan	Scale: As indicated@ A3	
Status: FOR DISCUSSION ONLY	Date: August 2021	
www.seanpaynearchdesign.com info@seanpaynearchdesign.com +44 (0)704601706		

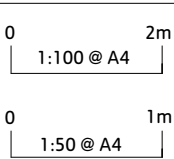

Rev.	Description	Date