




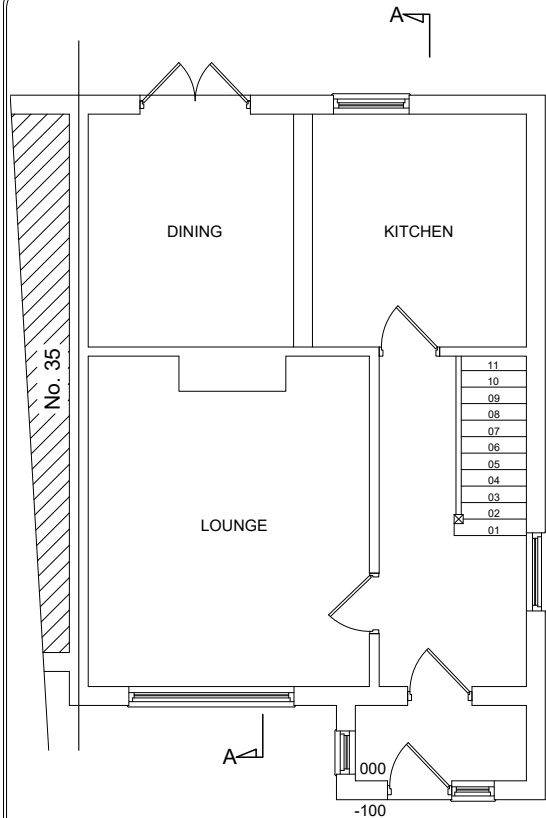


EXISTING GROUND FLOOR PLAN

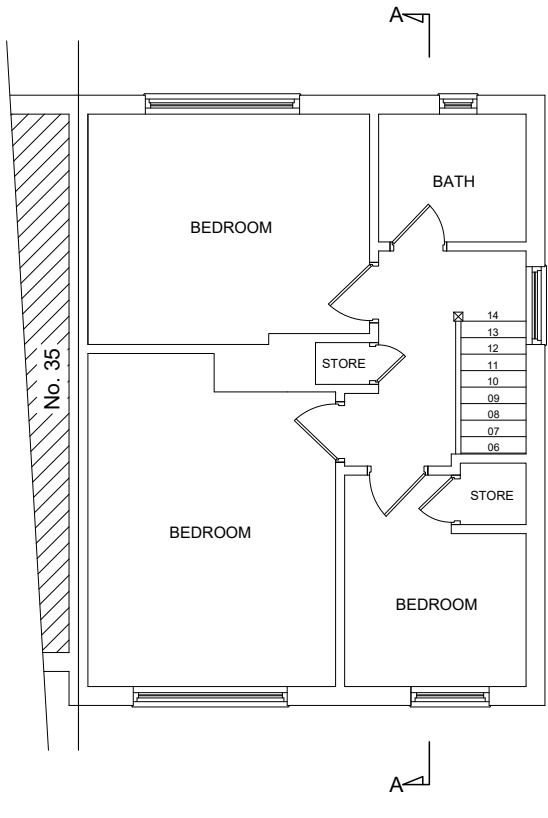


EXISTING FIRST FLOOR PLAN

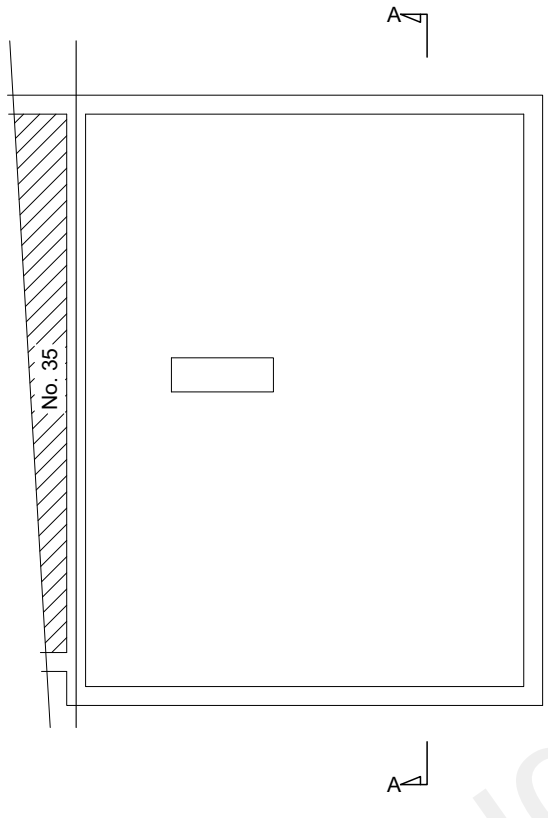


EXISTING LOFT FLOOR PLAN

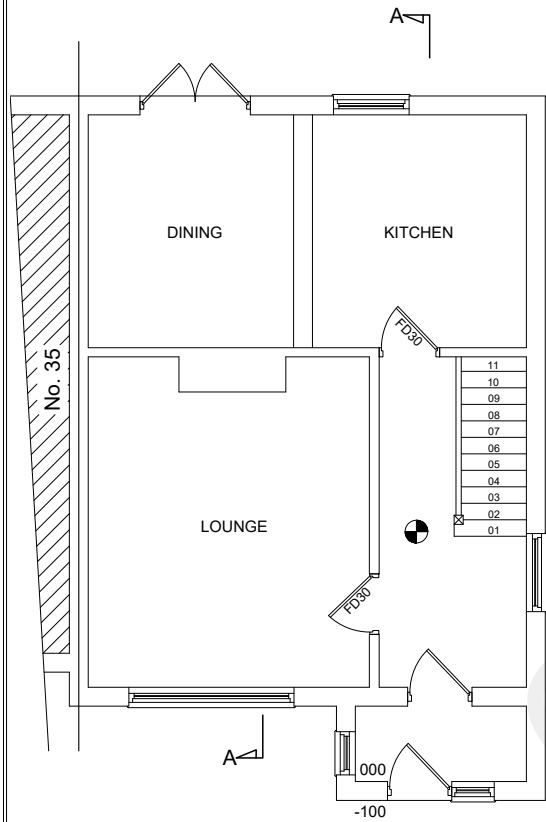



PROPOSED GROUND FLOOR PLAN

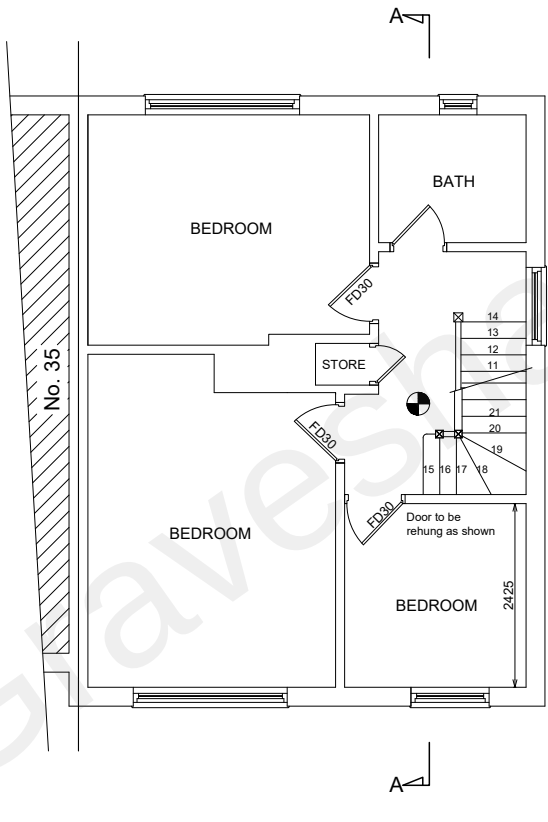

PROPOSED FIRST FLOOR PLAN

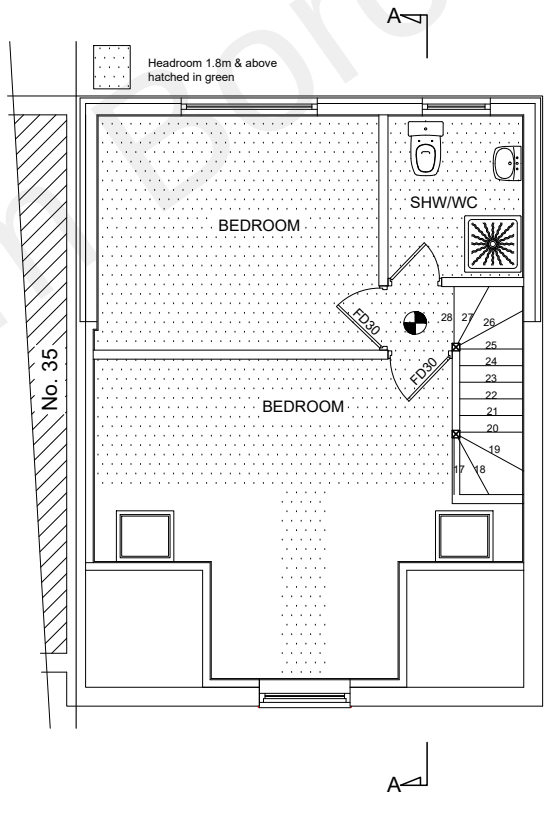

PROPOSED LOFT FLOOR PLAN

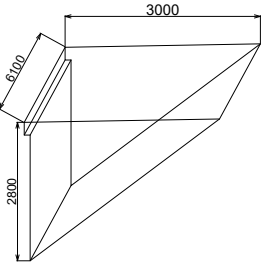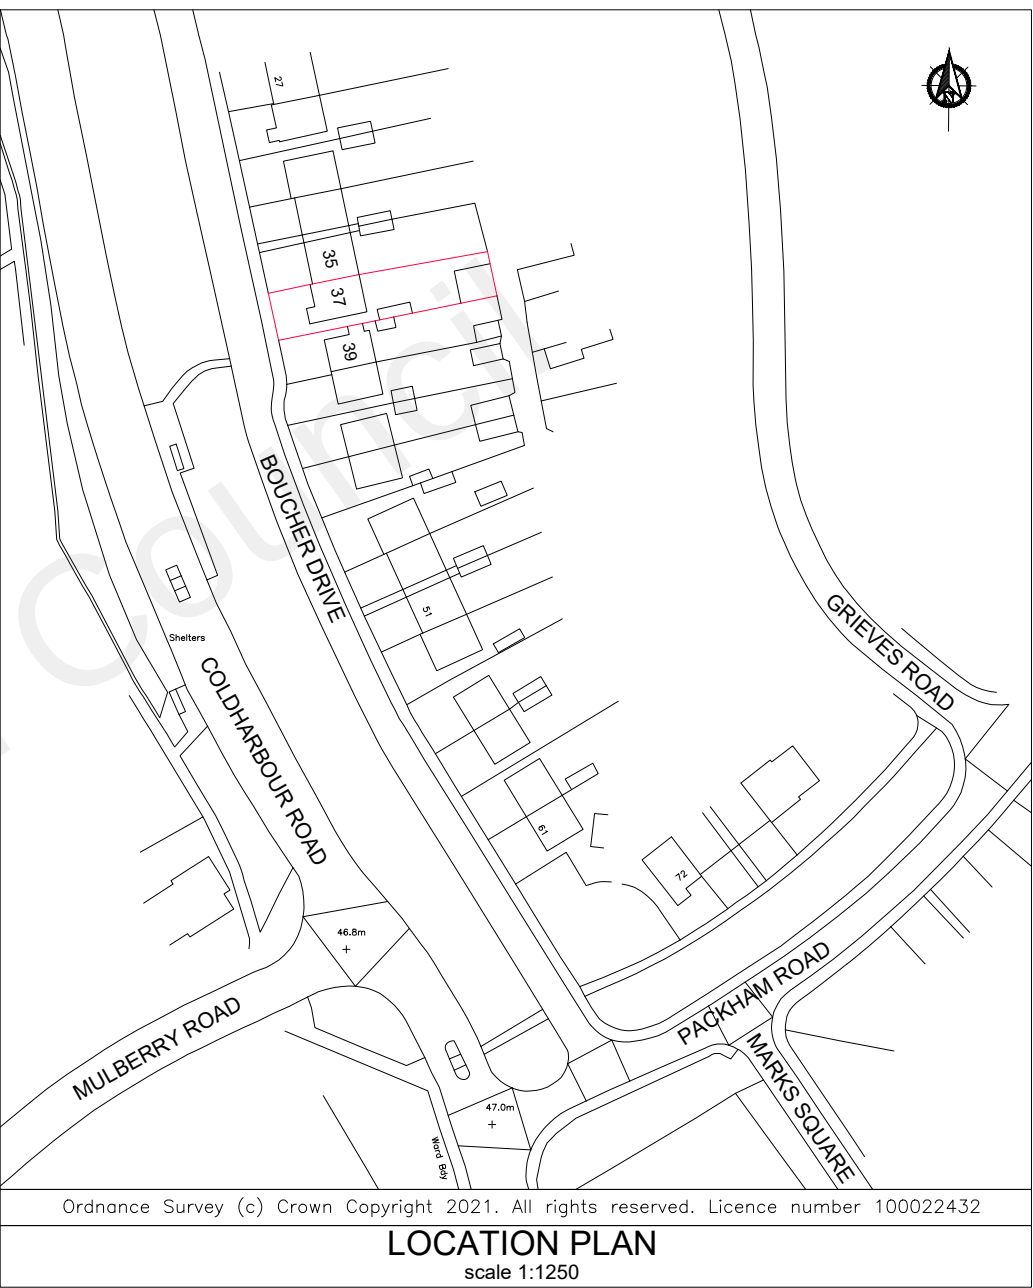

Volume(Vd) = $\frac{1}{2} \times 3.000 \times 2.800 \times 6.100$
= 25.62 Cu.m

**TITLE: LOFT CONVERSION WITH REAR DORMER
AND
INSTALLATION OF ROOF WINDOWS**

NAME : MR. JOE BASIL SANTHIYAGO
ADDRESS : 37 BOUCHER DRIVE
GRAVESEND
KENT DA11 7JA



Tel : 020 3620 2355
Fax: 020 8425 1312

Web : www.arccidesigns.com
Email: admin@arccidesigns.com

- Notes:
- This Drawing is Copyright of ARCCI DESIGNS and may not be reproduced or copied, in whole or in part, without express permission.
 - Contractor/Builder to check all dimension on site, Before commencement of any works. Figured dimension only to be used.
 - All work shall comply with the latest Building Regulations & be to the satisfaction of the L. Authority.
 - Materials shall be suitable for the purpose for which they are used & the quality shall not be lower than that defined in the relevant British standard.

Drg No : AD/21/BOU37/LF00 Scale : 1:100 Drwn By: ST Date : 26.07.2021 Page : 1 of 3