




The Contractor is to check all dimensions on site and report any discrepancies to the Contract Administrator. This drawing is to be read in conjunction with all other standard documentation.

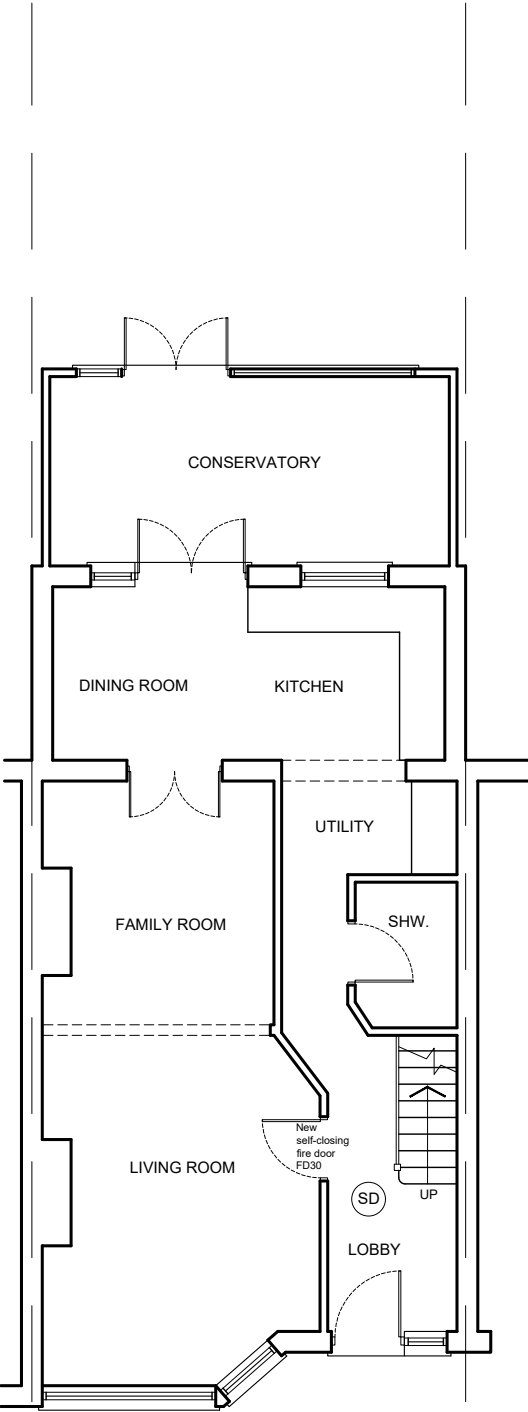

PROPOSED GROUND FLOOR PLAN

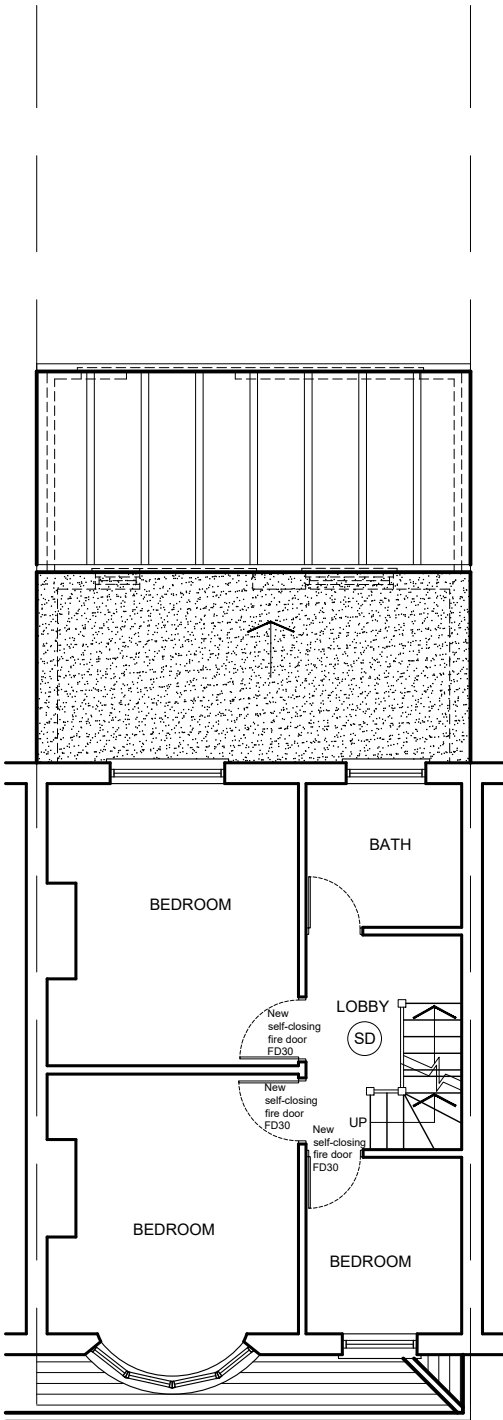

PROPOSED FIRST FLOOR PLAN

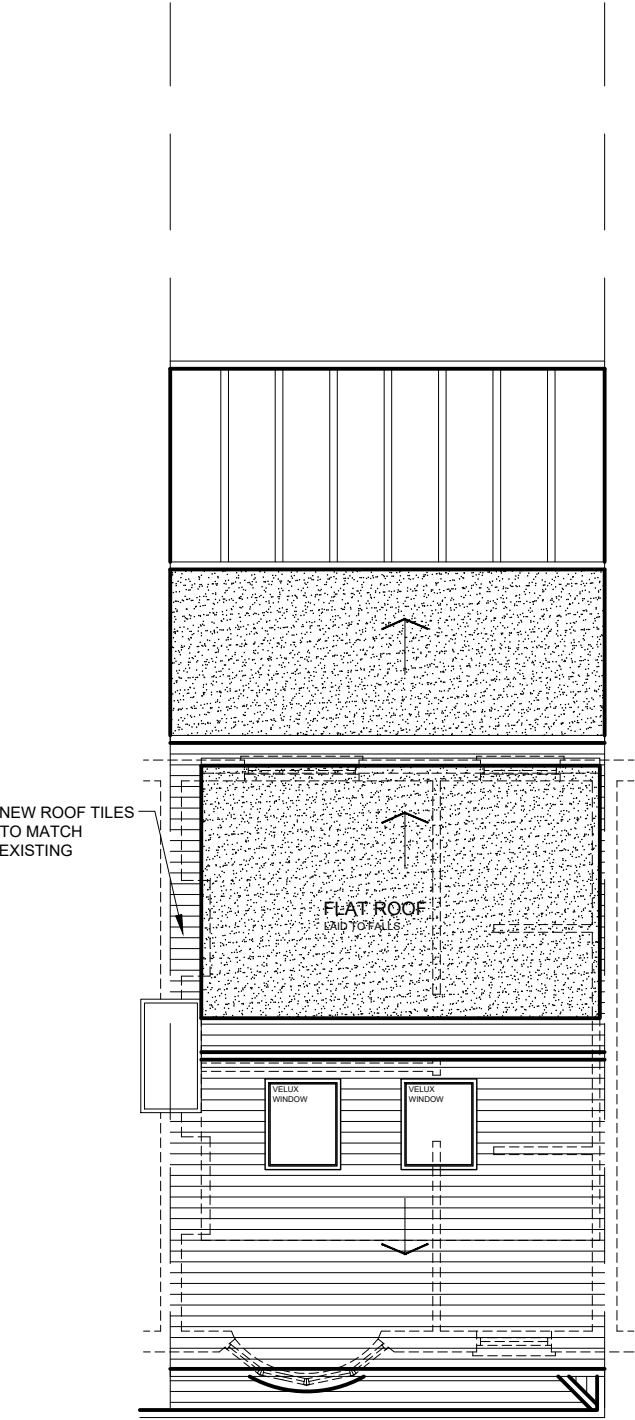

PROPOSED ROOF PLAN

rev.	description	date	chkd.
	 93 Cotmandene Crescent, Orpington, Kent BR5 2RA 020 3004 9238 07931 931 035 s.nagpal@dapconsultants.co.uk www.dapconsultants.co.uk		

project : 37 Milroy Avenue
Gravesend

drawing title :
Proposed Floor Plans

drawn: MV	chkd : SS	date: 24.06.2026
status: Permitt. Develop.		scale: 1:100@A3
proj no : 2980	drg no: 04	rev no: