


Proposed Side elevation


Proposed Rear elevation




Proposed Front elevation

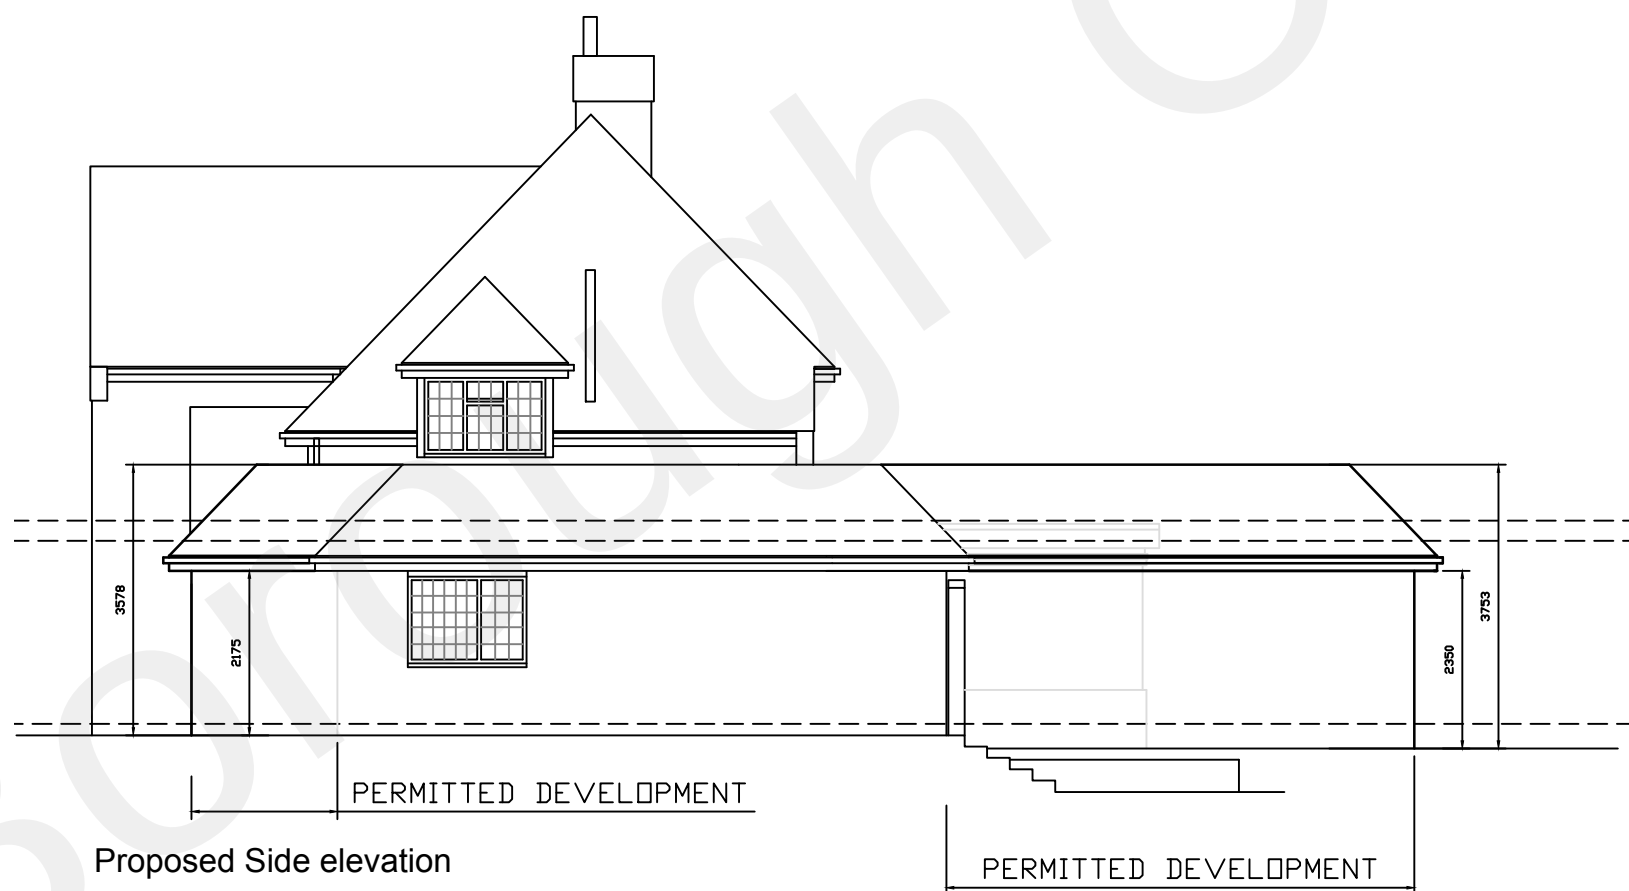

Proposed Side elevation

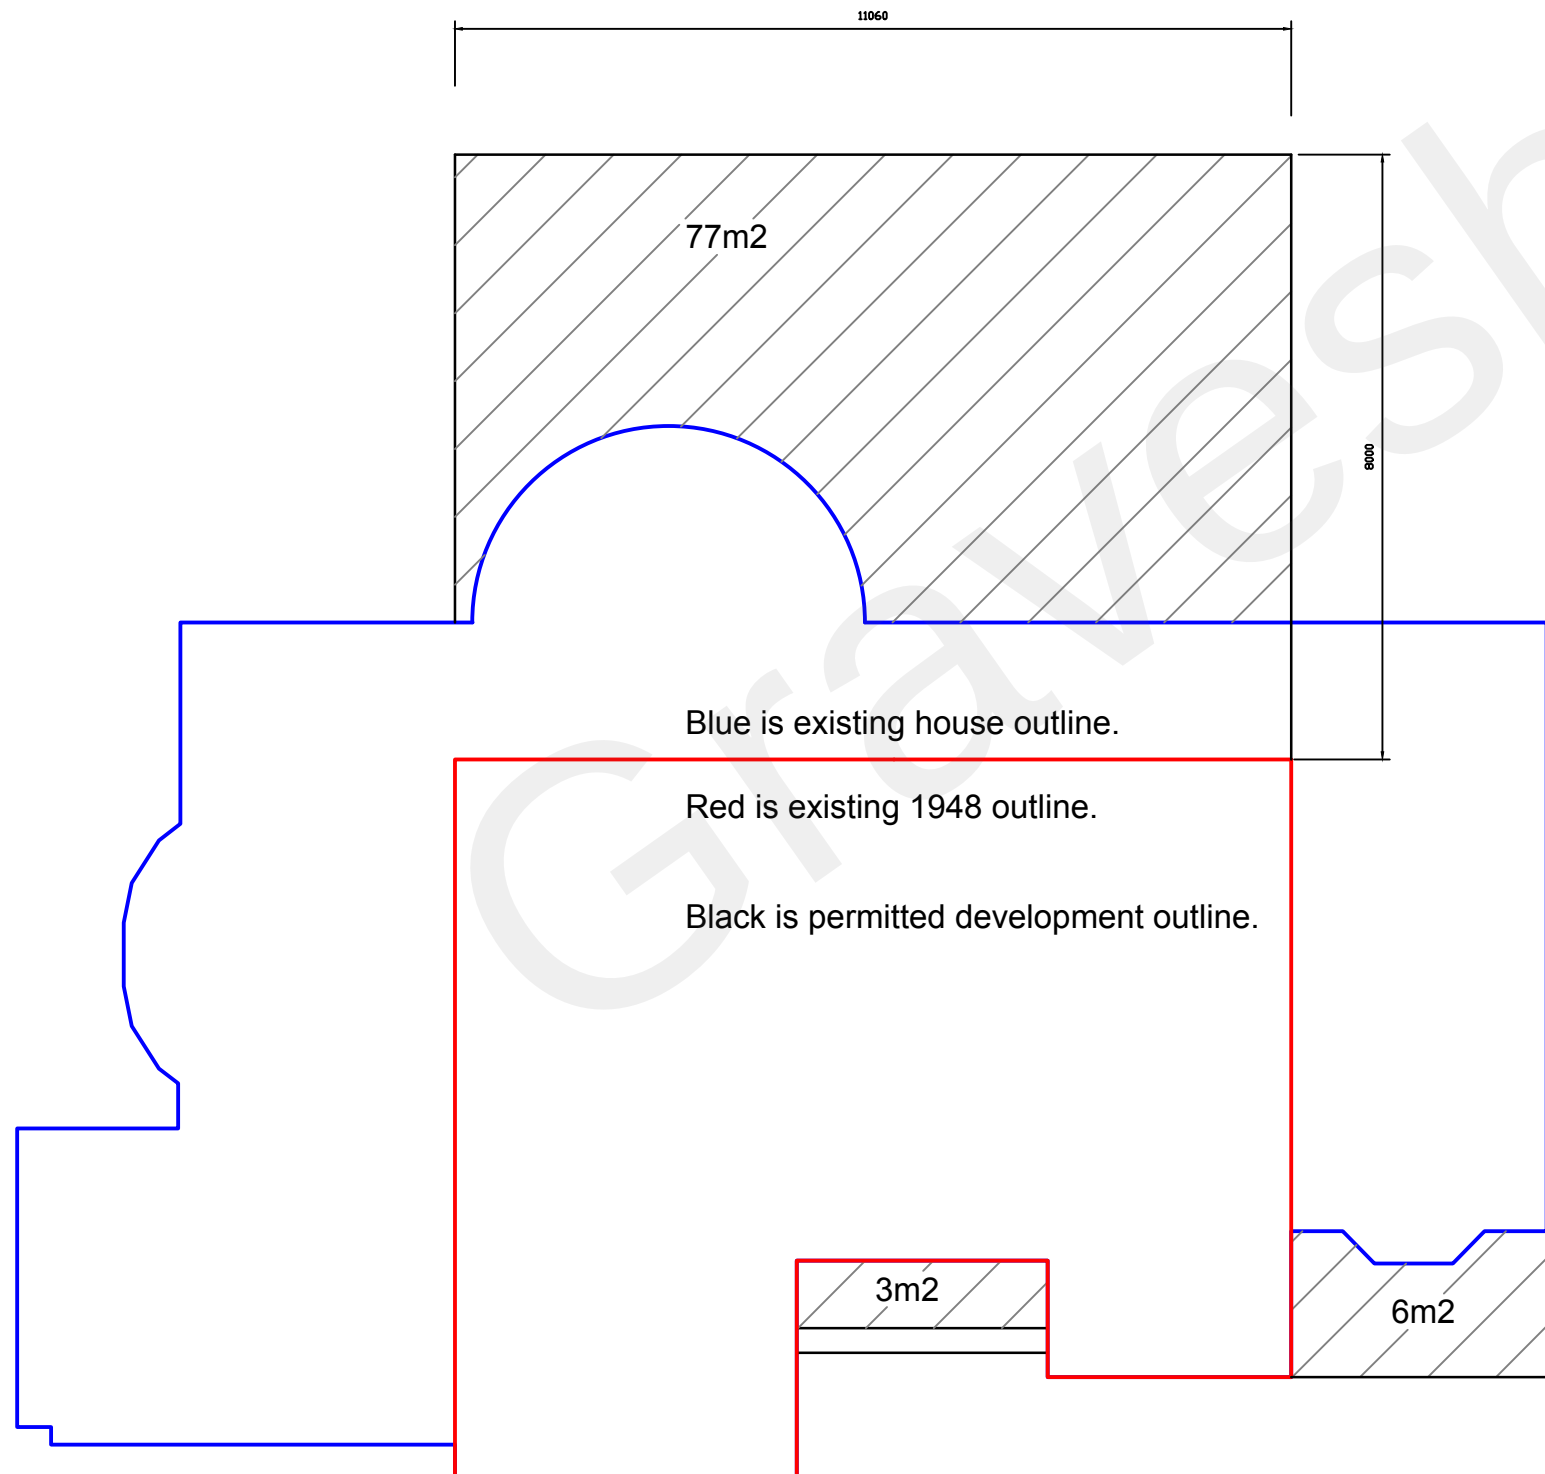

Existing Ground Floor 185m2
Permitted development extensions 86m2

 

Revision	Date	Description

Status	PERMITTED DEV		
Mark Carter ASSOCIATES		Architecture Design	
design studio priestfield stadium gillingham kent ME7 4DD tel 01634 304700 fax 01634 850986 e mail: markcarter.design@virgin.net			
Client	MR AND MRS COWARD		
Drawing Title	PERMITTED DEVELOPMENT		
Project Title	ALTERATIONS AT SHORNE MEAD PEAR TREE LANE		
Scale	1:100	Date	APRIL 22
Drawn	MC	Rev	D