



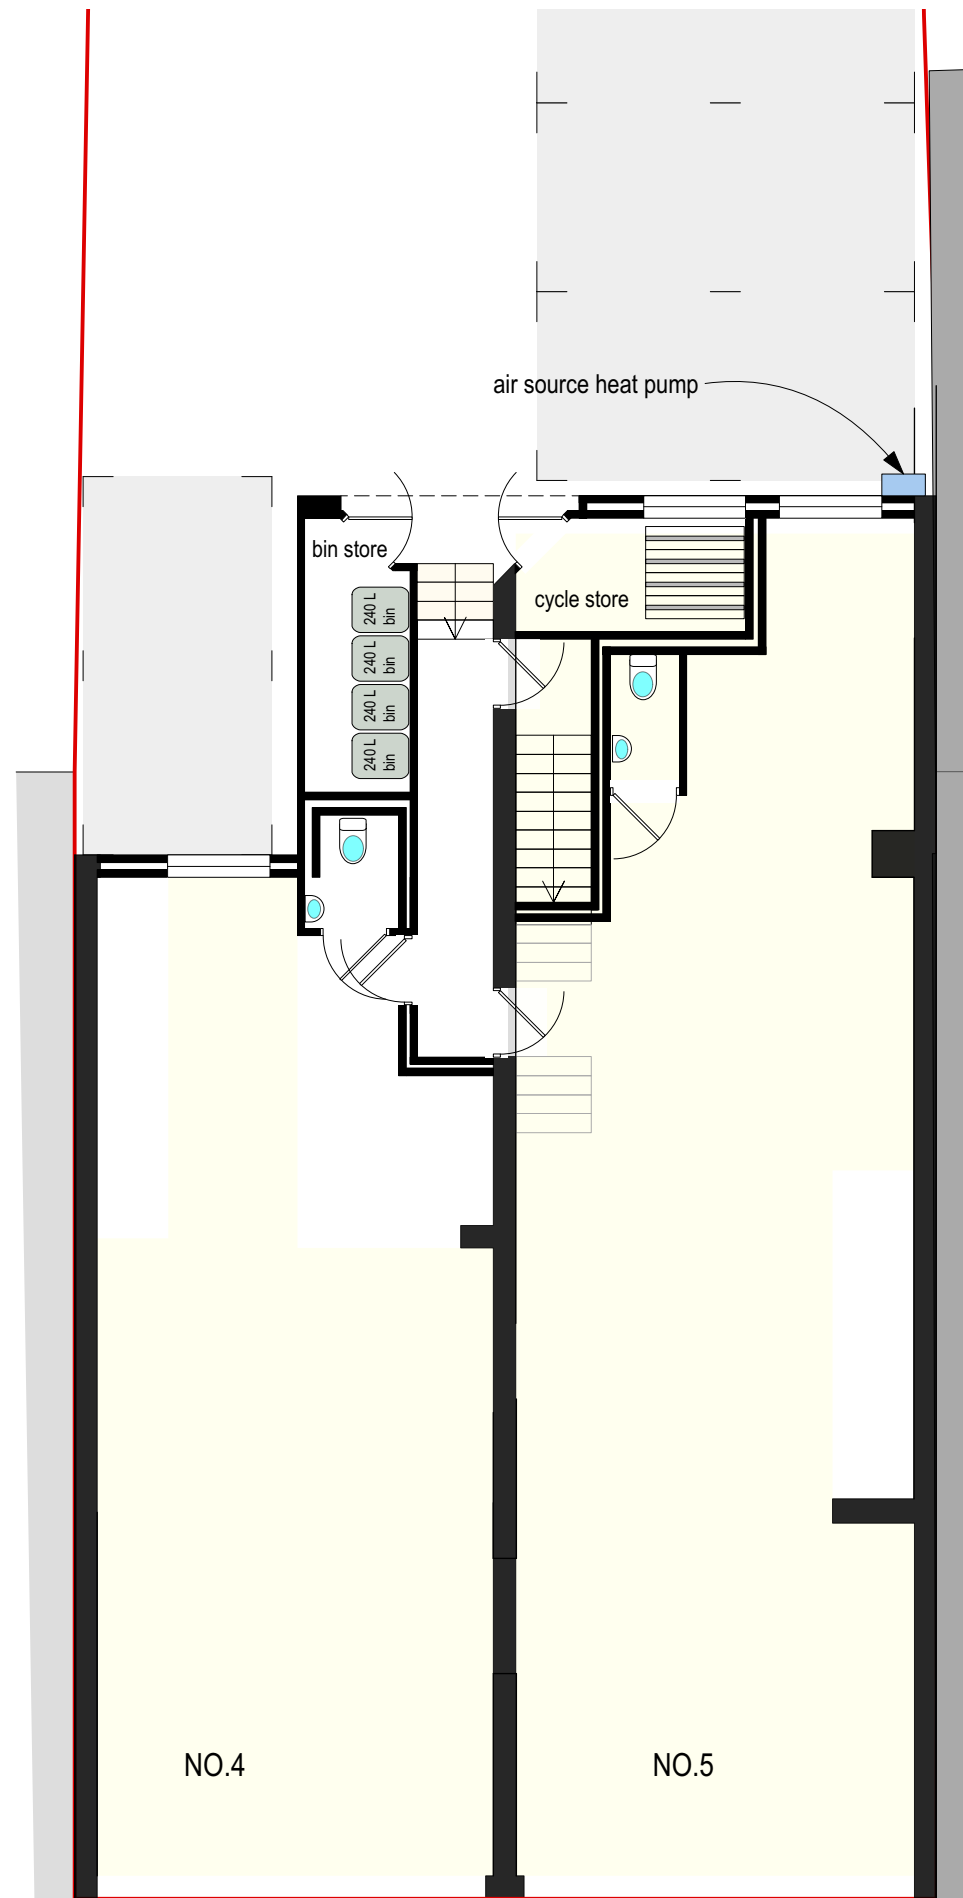


no. 4- retail - 68sqm gross internal
ground floor

no.5 - retail - 86sqm

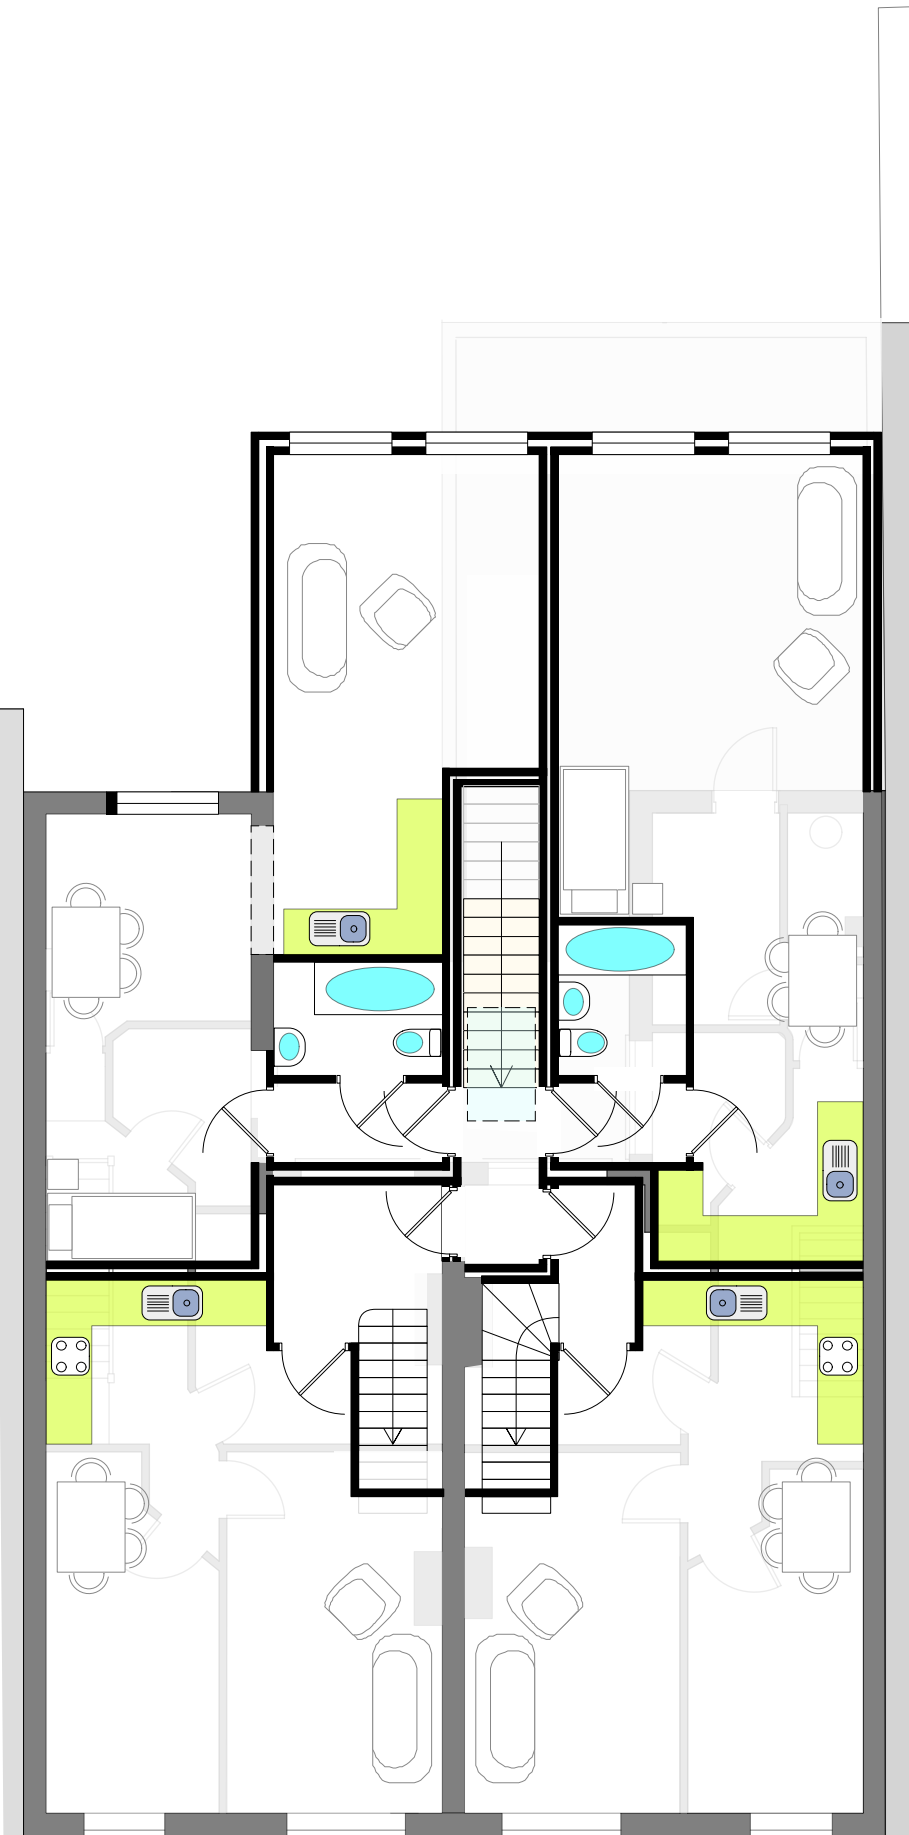

first floor

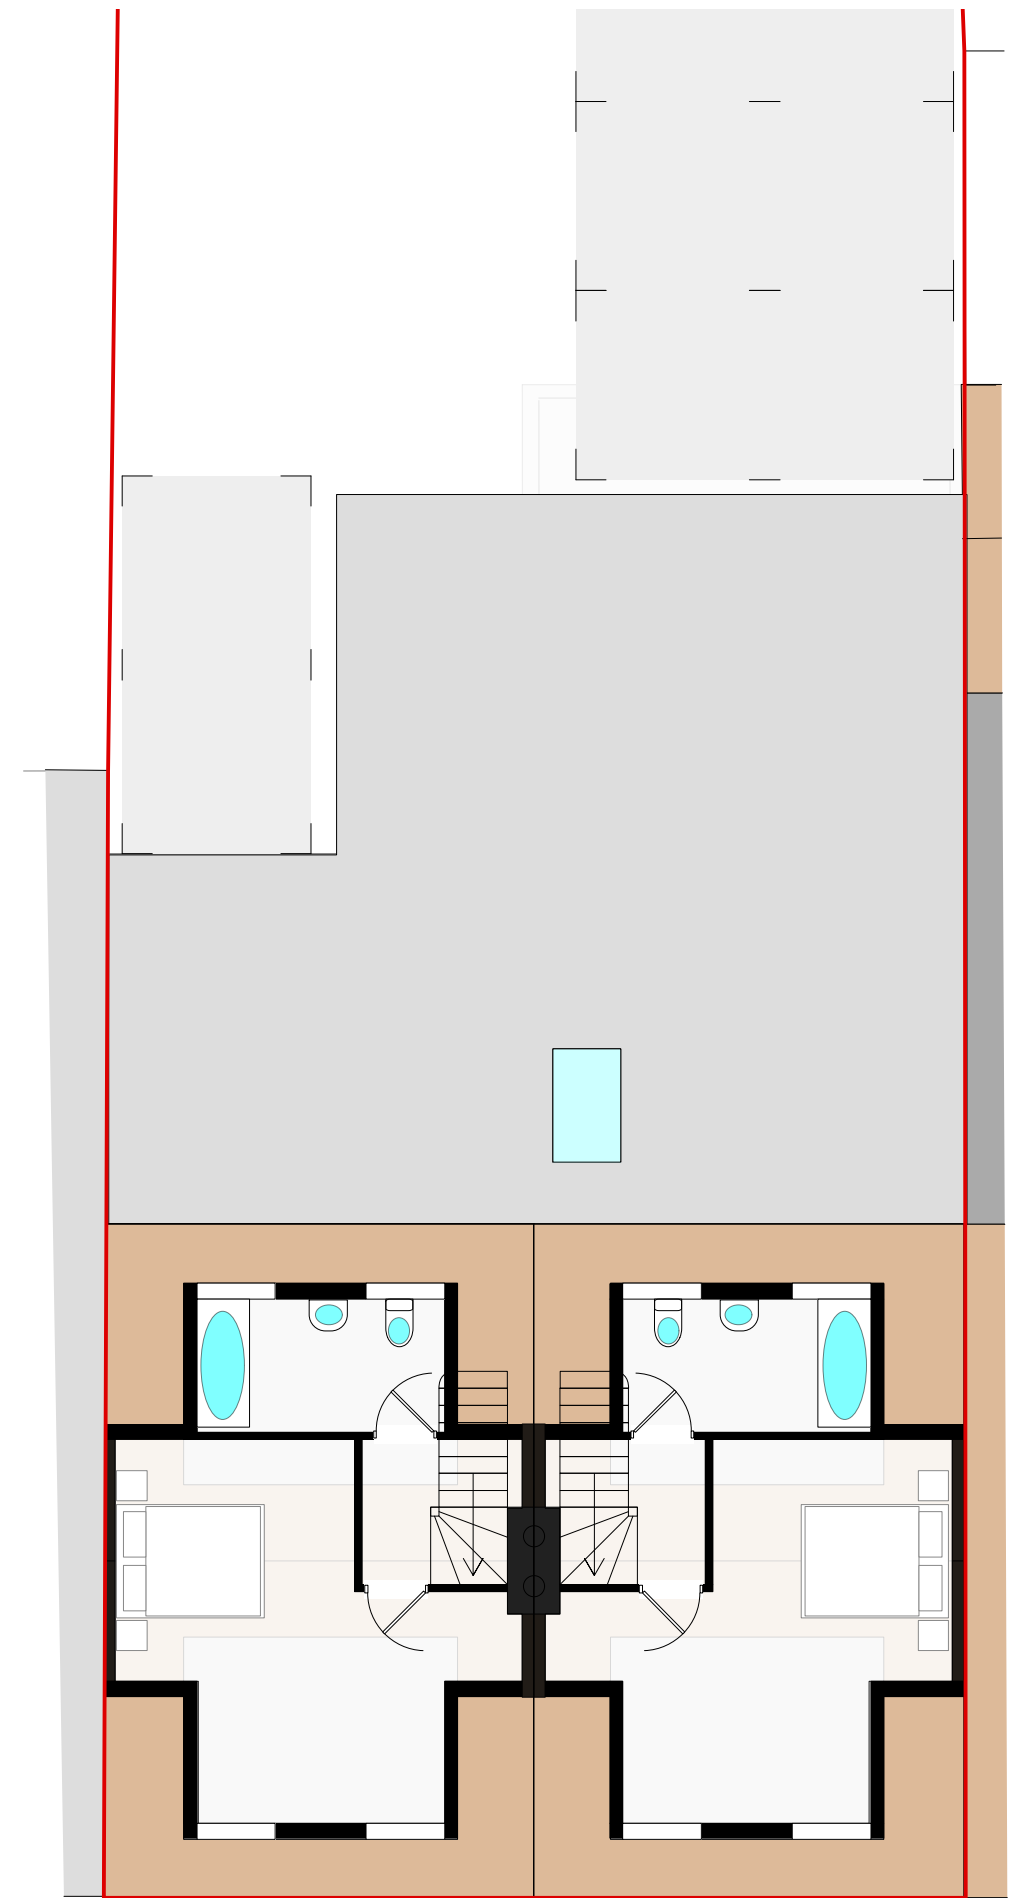

roof plan

0 2.5 5 7.5 10
scale (m) 1-100 on A3 size print

CLIENT; Halil Ersungur
PROJECT; 4 & 5The Parade Meopham DA13 0J
TITLE; previously approved floor plans
SCALE; 1-100 DATE; May '23 DRAWN;GB
DRAWING NUMBER 21-29-23